

2480 S GLEBE ROAD

ARLINGTON, VA 22206

ADMINISTRATIVE REGULATION 4.1 SUBMISSION 05 - 11/01/2024

DEVELOPMENT TEAM

OWNER/DEVELOPER

CC ROCK ARLINGTON OWNER, LLC
601 S. TRYON ST.
SUITE 800
CHARLOTTE, NC 28202
(609) 338-7169
CONTACT: MATT BAILEY

ATTORNEY

VENABLE LLP
1850 TOWER CRESCENT PLAZA
SUITE 400
TYSONS, VA 22181
(703) 905-1514
CONTACT: KEDRICK WHITMORE

ARCHITECT

HORD COPLAN MACHT
700 E. PRATT STREET, SUITE 1200
BALTIMORE, MD 21202
(443) 451-2486
CONTACT: SEAN KEFFERSTAN

CIVIL ENGINEER

BOHLER DC
1331 PENNSYLVANIA AVENUE, NW
SUITE 1250 NORTH
WASHINGTON, D.C. 20004
(202) 524-5700
CONTACT: CARLOS MENDIA

LANDSCAPE ARCHITECT

LAND DESIGN
200 SOUTH PEYTON ST
ALEXANDRIA, VA 22314
(703) 549-7784
CONTACT: TAYLOR BURGESS

TRAFFIC CONSULTANT

GOROVE SLADE
225 REINEKERS LANE
SUITE 750
ALEXANDRIA, VA 22314
(202) 296-8627
CONTACT: FELICE BRYCHTA



SHEET INDEX - 4.1

1 - CIVIL	
C-101	COVER SHEET
C-102	AERIAL PHOTOGRAPH
C-103	SITE CONTEXT PLAN
C-201	CERTIFIED SURVEY PLAT
C-202	CERTIFIED SURVEY NOTES AND DETAILS
C-301	EASEMENT VACATION EXHIBIT
C-302	EASEMENT DEDICATION EXHIBIT
C-303	SUBDIVISION EXHIBIT
C-401	PLOT AND LOCATION PLAN
C-401A	DETAILED GRADING PLAN
C-402	AVERAGE SITE ELEVATION
C-501	PRESENTATION PLAN
C-601	STRIPING AND MARKING PLAN
C-701	EXISTING AND PROPOSED CROSS SECTIONS
C-702	PROPOSED CROSS SECTIONS
C-801	PRE-POST LAND COVER PLAN
C-802	PROPOSED STORMWATER PLAN
C-803	BIORETENTION CALCULATIONS
C-804	STORMWATER CALCULATIONS
C-805	STORMWATER CALCULATIONS
C-901	FIRE SERVICE PLAN

2 - ARCHITECTURE	
A-00	COVER SHEET
A-01	TABULATIONS
A-02	SITE PLAN
A-03	BUILDINGS A & B FLOOR PLANS
A-04	BUILDINGS C & D FLOOR PLANS
A-05	BUILDING E OVERALL PLAN - LEVEL 1
A-06	BUILDING E OVERALL PLAN - LEVEL 2
A-07	BUILDING E OVERALL PLAN - LEVEL 3
A-08	BUILDING E OVERALL PLAN - LEVEL 4
A-09	BUILDING E OVERALL PLAN - LEVEL 5
A-10	BUILDING E OVERALL PLAN - LEVEL 6
A-11	BUILDING E OVERALL PLAN - LEVEL 7
A-12	BUILDING E OVERALL PLAN - LEVEL 8
A-13	BUILDING E OVERALL PLAN - L9/ROOF
A-14	BUILDING E OVERALL PLAN - HIGH ROOF
A-15	CONTEXT SITE SECTIONS
A-16	BUILDING SECTIONS (A-D)
A-17	BUILDING SECTIONS (E)
A-18	BUILDING SECTIONS (E)
A-19	BUILDING ELEVATIONS (A-D)
A-20	BUILDING ELEVATIONS (A-D)
A-21	BUILDING ELEVATIONS (E)
A-22	BUILDING ELEVATIONS (E)
A-23	PARTIAL ELEVATIONS
A-24	RENDERINGS (A-D)
A-25	RENDERINGS (A-D)
A-26	RENDERINGS (E)
A-27	RENDERINGS (E)
A-28	FLOOR AREA TABULATIONS
A-29	FLOOR AREA TABULATIONS
A-30	FLOOR AREA TABULATIONS
A-31	SUN STUDY
A-32	SUN STUDY

3 - LANDSCAPE	
L-000	COVER SHEET
L-100	MATERIALS PLAN
L-200	LANDSCAPE PLAN
L-210	LANDSCAPE COMPLIANCE PLAN
L-220	SOILS PLAN
L-300	DETAILS - HARDSCAPE
L-301	DETAILS - FURNISHINGS
L-400	PLANTING DETAILS
L-401	PLANTING DETAILS
L-500	RENDERED LANDSCAPE PLAN
L-600	PERSPECTIVE VIEWS - BIRD'S EYE VIEW
L-610	PERSPECTIVE VIEWS - DIAGRAMS
L-620	PERSPECTIVE VIEWS
L-621	PERSPECTIVE VIEWS
L-700	TREE INVENTORY PLAN
L-701	TREE PRESERVATION PLAN
L-702	TREE INVENTORY SCHEDULE
L-703	TREE INVENTORY SCHEDULE AND DETAILS
L-704	TREE INVENTORY DETAILS


ARCHITECT
Hord Coplan Macht, Inc.
700 E. Pratt St., Suite 1200
Baltimore, MD 21202
p. 410.837.7311
f. 410.837.6530

LANDSCAPE ARCHITECT
Land Design
200 South Peyton St
Alexandria, VA 22314
p. 703.549.7784

CIVIL ENGINEER
Bohler DC
1331 Pennsylvania Ave NW
Suite 1250
Washington, DC 20004
p. 202.524.5700

CC ROCK ARLINGTON OWNER, LLC

hord | coplan | macht

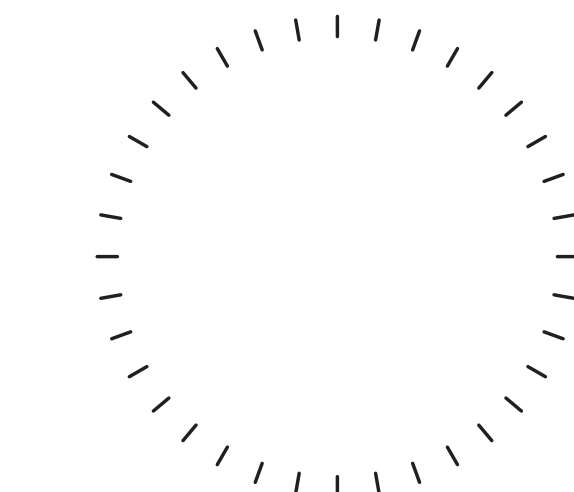

PROFESSIONAL CERTIFICATION: I CERTIFY THAT THESE DOCUMENTS WERE PREPARED OR APPROVED BY ME, AND THAT I AM A DULY LICENSED ARCHITECT UNDER THE LAWS OF THE STATE OF MARYLAND.

no.	date	revision
-----	------	----------

Project Number

222365.00

Project

2480 S GLEBE ROAD

Phase

4.1 SITE PLAN SUBMISSION

Date

11.01.2024

Scale

Drawing

COVER SHEET

No

A-00

© Hord Coplan Macht, Inc.

10/31/2024 4:44:04 PM
Autodesk Docs\222365 Novel Arlington Ridge\222365 - Novel Arlington Ridge -
R04_4.1 Submission 05.rvt

Building Levels	Gross Parking Area	Exclusions	Gross Floor Area
	A	B	C
	Parking, Bike Parking	Below Grade Shaft, Storage, Utility	Residential

MULTIFAMILY - FLATS

1	El. 69'-0"	1st Residential Level	26,385	7,319	51,636
2	El. 79'-0"	2nd Residential Level	26,736	0.00	67,377
3	El. 90'-0"	3rd Residential Level	25,879	0.00	66,839
4	El. 100'-0"	4th Residential Level	25,879	0.00	69,991
5	El. 110'-8"	5th Residential Level	25,879	0.00	69,991
6	El. 121'-4"	6th Residential Level	25,879	0.00	69,991
7	El. 132'-0"	7th Residential Level	25,879	0.00	67,516
8	El. 142'-8"	8th Residential Level	9,636	0.00	65,783
9	El. 156'-8"	9th Residential Level	0	0.00	12,266
Building E Subtotal			192,152	7,319	541,390

MULTIFAMILY - MULTISTORY

1		1st Residential Level	10,405	0	14,688
2		2nd Residential Level	0	0	22,240
3		3rd Residential Level	0	0	22,240
4		4th Residential Level	0	0	22,240
Buildings A-D Subtotal			10,405	0	81,408

Site Total	202,557	7,319	622,798
------------	---------	-------	---------

Zoning Information		
Zoning Category	Allowable/Required	Proposed
Zoning Classification	N/A	RA-H
Site Area	N/A	5.517 Acres
Building E Proposed Plan	N/A	541,390 GFA
Building E Height / # of Stories	125 FT	9 Stories, 84'-6" ASE to top of Roof
Buildings A-D Proposed Plan	N/A	81,408 GFA
Buildings A Height / # of Stories	125 FT	4 Stories, 44'-2" ASE to top of Highest Roof
Buildings B Height / # of Stories	125 FT	4 Stories, 41'-10" ASE to top of Highest Roof
Buildings C Height / # of Stories	125 FT	4 Stories, 41'-10" ASE to top of Highest Roof
Buildings D Height / # of Stories	125 FT	4 Stories, 44'-6" ASE to top of Highest Roof
# of Units	N/A	531 UNITS

Parking - Vehicular (Buildings A-E)	Minimum		Proposed
Residential	1 & 1/8 for each of the first 200 dwelling units in any structure. Plus 1 for each additional dwelling unit	556	550

Parking - Bicycle (Buildings A-E)	Minimum		Proposed
Class 1 Spaces (Long Term)	1/2.5 DU	212.4	235
Class 2 Spaces (Short Term)	1/50 DU	10.6	12
Class 3 Spaces (Short Term)			10

Parking - Loading	Minimum	Proposed
Height, Min	14'	16'

Residential Density Analysis	
SITE AREA - LOT A	5.517 Acres
LOT 1	4.072 Acres
LOT 2	1.445 Acres
BASE DENSITY	72.6 UNITS/ACRE
BASE UNITS	401 UNITS
AVERAGE UNIT SIZE BUILDING A-E	1,173 SF
FAR (.25) LEED GOLD BONUS	51 UNITS
BONUS DENSITY REQUEST	79 UNITS

Building Levels	D	E	F	G	H	I	J	K
	ST	JR1	1BR	1BR+D	2BR	2BR+D	3BR	Total Units

MULTIFAMILY - FLATS

1	El. 69'-0"	1st Residential Level	-	4	11	15	9	2	-	41
2	El. 79'-0"	2nd Residential Level	2	11	17	12	10	-	1	53
3	El. 90'-0"	3rd Residential Level	2	16	23	12	12	1	1	67
4	El. 100'-0"	4th Residential Level	2	16	22	12	13	2	1	68
5	El. 110'-8"	5th Residential Level	2	16	22	12	13	2	1	68
6	El. 121'-4"	6th Residential Level	2	16	22	12	13	2	1	68
7	El. 132'-0"	7th Residential Level	2	12	26	10	13	2	1	66
8	El. 142'-8"	8th Residential Level	2	12	25	8	12	1	3	63
9	El. 156'-8"	9th Residential Level	-	-	-	-	-	-	-	0
Building E Subtotal			14	103	168	93	95	12	9	494
			2.8%	20.9%	34.0%	18.8%	19.2%	2.4%	1.8%	

MULTIFAMILY - MULTISTORY

1		1st Residential Level	-	-	-	-	-	-	37	37
2		2nd Residential Level	-	-	-	-	-	-	-	0
3		3rd Residential Level	-	-	-	-	-	-	-	0
4		4th Residential Level	-	-	-	-	-	-	-	0
Buildings A-D Subtotal			-	-	-	-	-	-	37	37

Site Total	14	103	168	93	95	12	46	531
------------	----	-----	-----	----	----	----	----	-----

Parking Matrix									
BUILDING E (FLATS)	L1	L2	L3	L4	L5	L6	L7	L8	Total
Standard	35	31	56	73	73	73	75	42	458
ADA Car	0	1	2	2	2	2	0	0	9
ADA Van	1	1	0	0	0	0	0	0	2
EV Standard	3	4	17	0	0	0	0	0	24
EV Accessible	1	0	0	0	0	0	0	0	1
Compact	7	1	2	2	2	2	2	1	19
Building E Subtotal	47	38	77	77	77	77	77	43	513

BUILDINGS A-D (MULTISTORY)	BLDG A	BLDG B	BLDG C	BLDG D					Total
Private Garage	7	10	10	10					37
Buildings A-D Subtotal									37

Site Total Provided	550
---------------------	-----

Parking notes for Building E:	
Total resident parking provided:	502
Total EV parking provided for residents: (5%)	25
Total temp parking at L2 provided:	11


ARCHITECT
Hord Coplan Macht, Inc.
700 E. Pratt St, Suite 1200
Baltimore, MD 21202
p. 410. 837. 7311
f. 410. 837. 6530

LANDSCAPE ARCHITECT
Land Design
200 South Peyton St
Alexandria, VA 22314
p. 703.549.7784

CIVIL ENGINEER
Bohler DC
1331 Pennsylvania Ave NW
Suite 1250
Washington, DC 20004
p. 202.524.5700

CC ROCK ARLINGTON OWNER, LLC

hord | coplan | macht

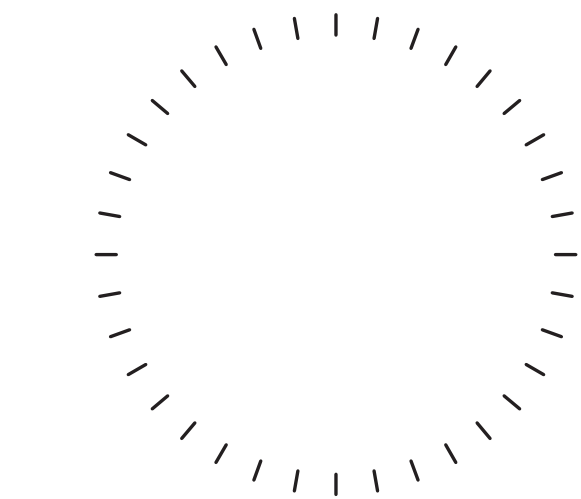

PROFESSIONAL CERTIFICATION: I CERTIFY THAT THESE DOCUMENTS WERE PREPARED OR APPROVED BY ME, AND THAT I AM A DULY LICENSED ARCHITECT UNDER THE LAWS OF THE STATE OF MARYLAND

no. date revision
Project Number
222365.00
Project
2480 S GLEBE ROAD

Phase
4.1 SITE PLAN SUBMISSION

Date
11.01.2024
Scale

Drawing
TABULATIONS

No
A-01

© Hord Coplan Macht, Inc.

ARCHITECT
Hord Coplan Macht, Inc.
700 E. Pratt St, Suite 1200
Baltimore, MD 21202 p. 410.837.7311
f. 410.837.6530

LANDSCAPE ARCHITECT
Land Design
200 South Peyton St
Alexandria, VA 22314 p. 703.549.7784

CIVIL ENGINEER
Bohler DC
1331 Pennsylvania Ave NW
Suite 1250
Washington, DC 20004 p. 202.524.5700

CC ROCK ARLINGTON OWNER, LLC

hord | coplan | macht

PROFESSIONAL CERTIFICATION: I CERTIFY THAT THESE DOCUMENTS WERE PREPARED OR APPROVED BY ME, AND THAT I AM A DULY LICENSED ARCHITECT UNDER THE LAWS OF THE STATE OF MARYLAND.

no.	date	revision
-----	------	----------

Project Number	222365.00
----------------	-----------

Project	2480 S GLEBE ROAD
---------	-------------------

Phase

4.1 SITE PLAN SUBMISSION

Date

11.01.2024

Scale

1" = 30'-0"

Drawing

SITE PLAN

No

A-02

© Hord Coplan Macht, Inc.



7A ARCHITECTURAL SITE PLAN
A-15 A-02 1" = 30'-0"

10/31/2024 2:39:36 PM
Autodesk Docs\222365 Novel Arlington Ridge\222365 - Novel Arlington Ridge -
R01_4.1 Submission 05.rvt

* Indicates multi-story unit



KEYPLAN - BUILDINGS C & D

PARKING	COUNT	BLDG C	GFA	UNITS
BUILDING C	10	BD LEVEL 1	6,090 SF	10
		BD LEVEL 2	6,287 SF	*
BUILDING D	10	BD LEVEL 3	6,287 SF	*
		BD LEVEL 4	6,231 SF	*
			24,895 SF	10

XX = Parking space count

BLDG D	GFA	UNITS
BD LEVEL 1	6,090 SF	10
BD LEVEL 2	6,287 SF	*
BD LEVEL 3	6,287 SF	*
BD LEVEL 4	6,231 SF	*
	24,896 SF	10


* Indicates multi-story unit

ARCHITECT
Hord Coplan Macht, Inc.
700 E. Pratt St, Suite 1200
Baltimore, MD 21202
p. 410. 837. 7311
f. 410. 837. 6530


LANDSCAPE ARCHITECT
Land Design
200 South Peyton St
Alexandria, VA 22314
p. 703.549.7784

CIVIL ENGINEER
Bohler DC
1331 Pennsylvania Ave NW
Suite 1250
Washington, DC 20004
p. 202.524.5700

CC ROCK ARLINGTON OWNER, LLC

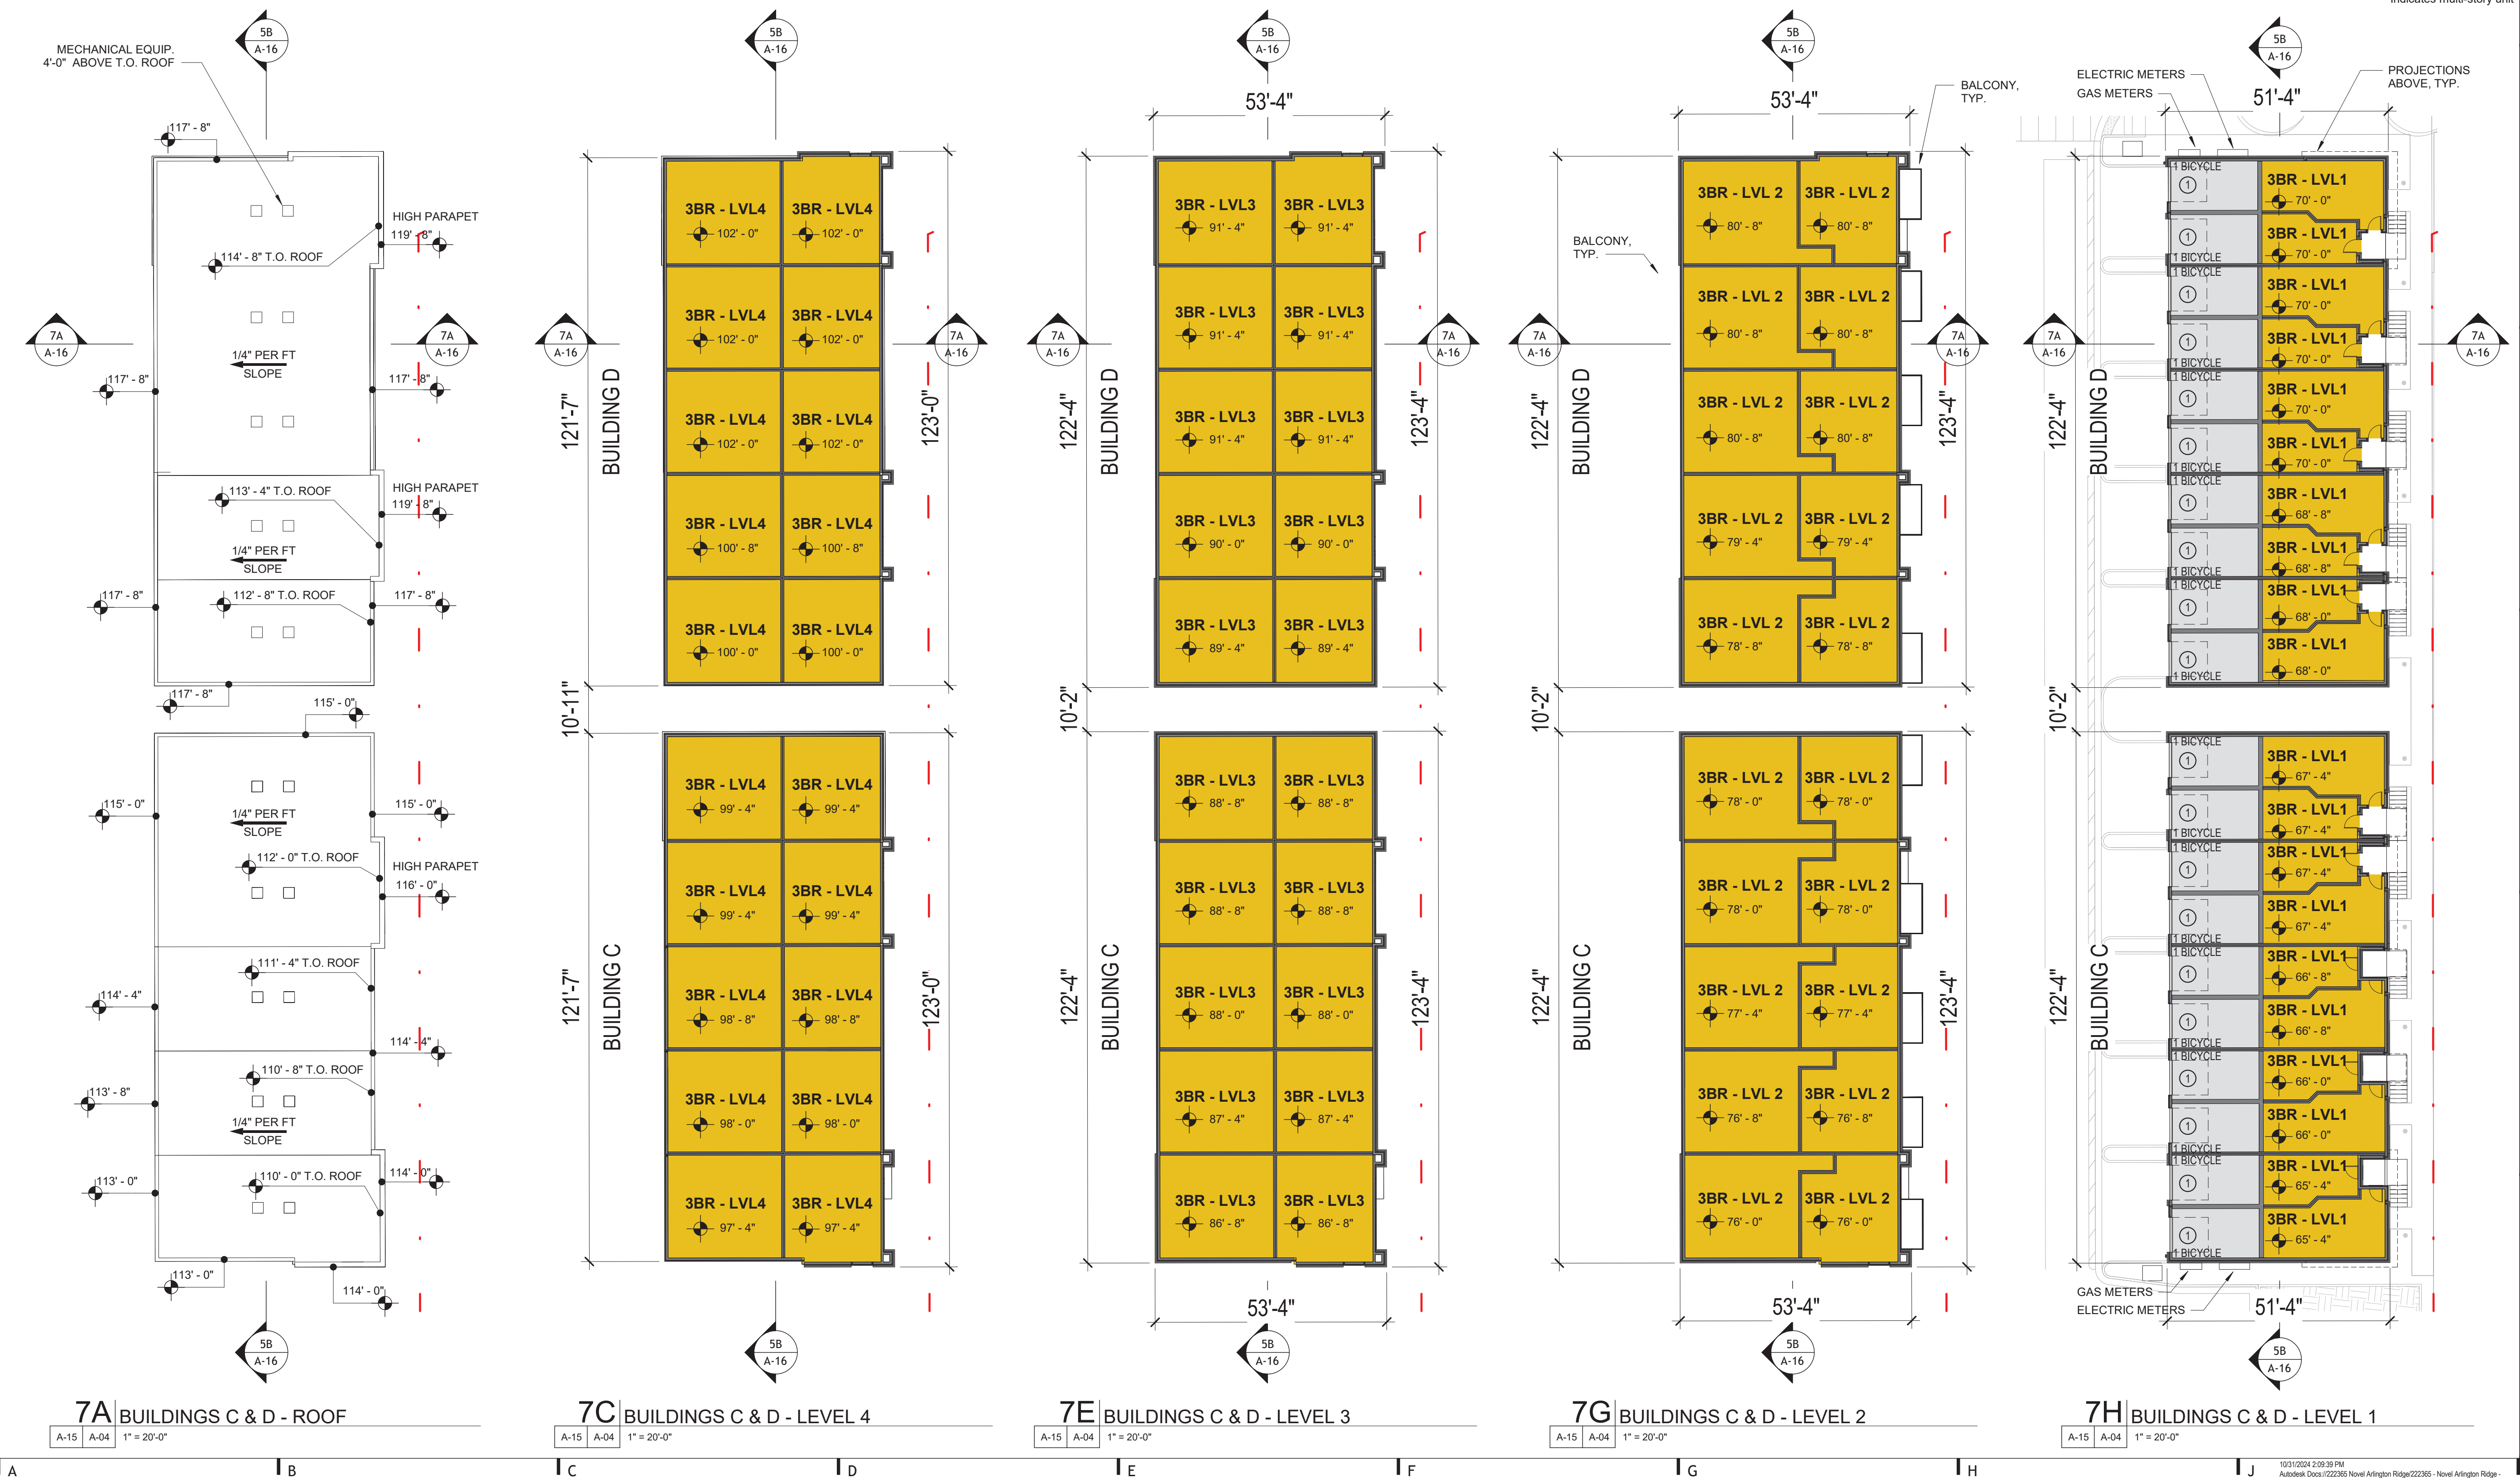

hord | coplan | macht

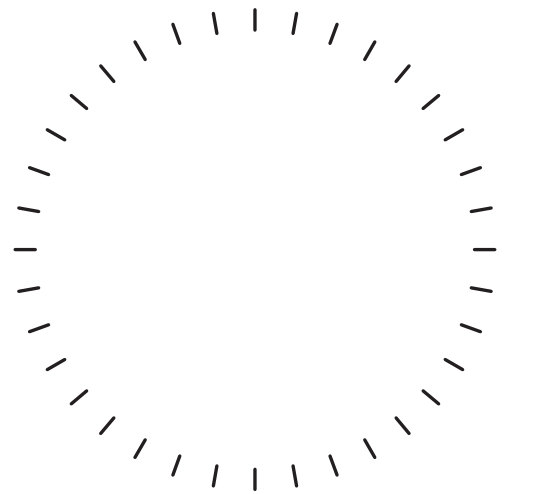

PROFESSIONAL CERTIFICATION: I CERTIFY THAT THESE DOCUMENTS WERE PREPARED OR APPROVED BY ME, AND THAT I AM A DULY LICENSED ARCHITECT UNDER THE LAWS OF THE STATE OF MARYLAND

no.	date	revision
Project Number		
222365.00		
Project		
2480 S GLEBE ROAD		

Phase

4.1 SITE PLAN SUBMISSION

Date
11.01.2024

Scale
As indicated



Drawing


BUILDINGS C & D FLOOR PLANS

No _____

A-04

© Hord Coplan Macht, Inc.

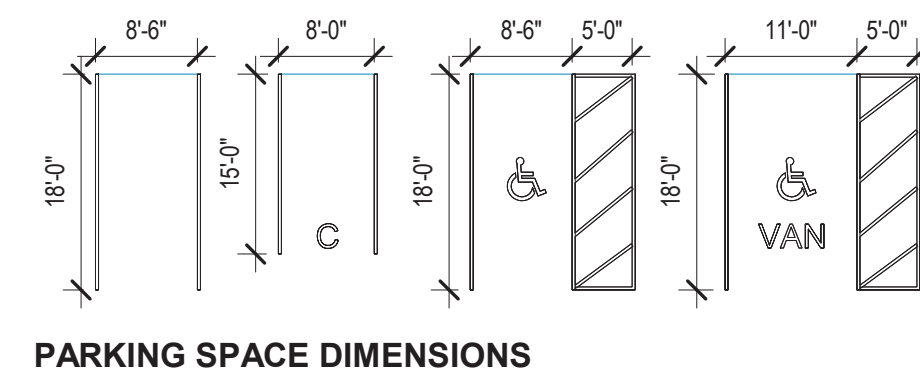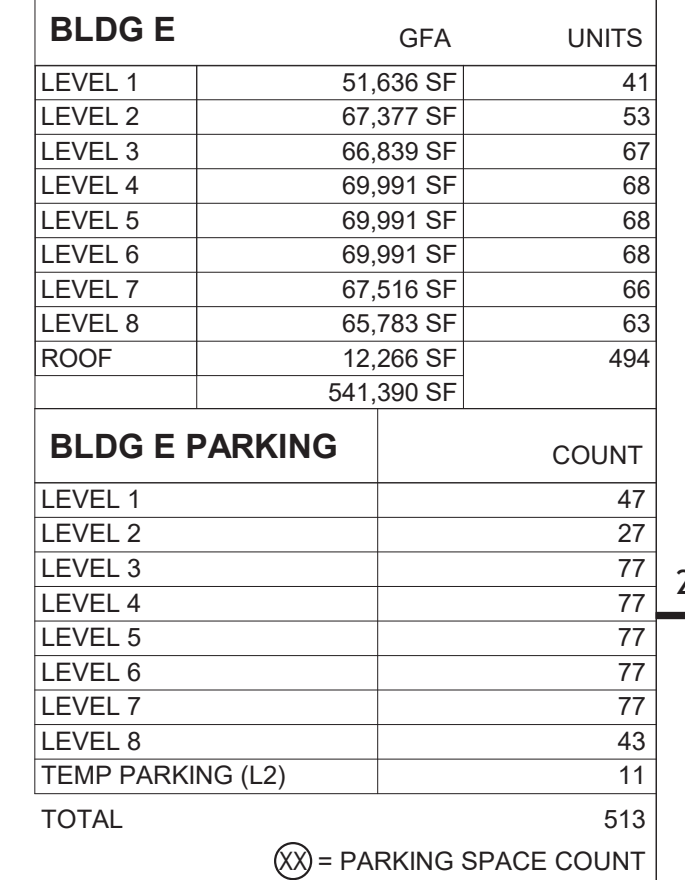


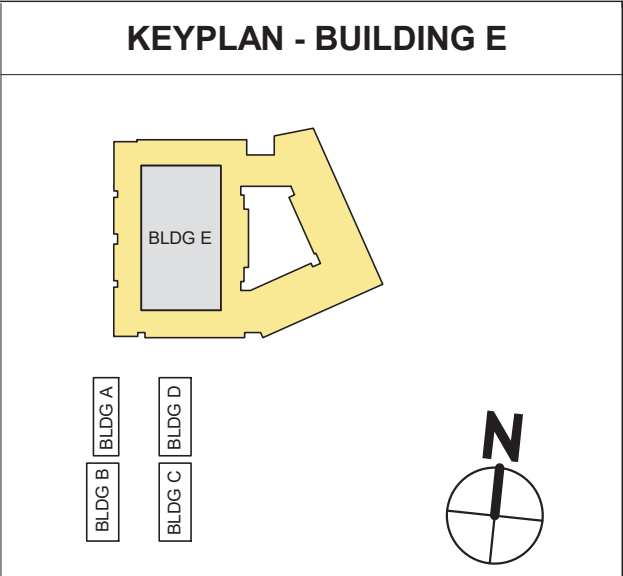

BLDG E		GFA	UNITS
LEVEL 1		51,636 SF	41
LEVEL 2		67,377 SF	53
LEVEL 3		66,839 SF	67
LEVEL 4		69,991 SF	68
LEVEL 5		69,991 SF	68
LEVEL 6		69,991 SF	68
LEVEL 7		67,516 SF	66
LEVEL 8		65,783 SF	63
ROOF		12,266 SF	494
TOTAL		541,390 SF	

BLDG E PARKING		COUNT
LEVEL 1		47
LEVEL 2		27
LEVEL 3		77
LEVEL 4		77
LEVEL 5		77
LEVEL 6		77
LEVEL 7		77
LEVEL 8		43
TEMP PARKING (L2)		11
TOTAL		513

⊗ = PARKING SPACE COUNT

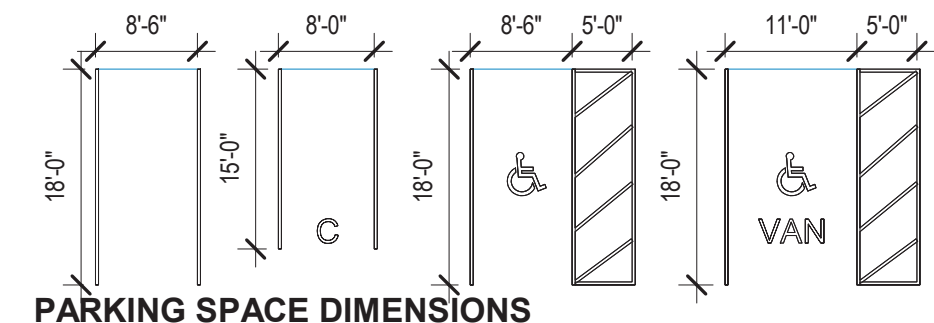


ARCHITECT
Hord Coplan Macht, Inc.
700 E. Pratt St, Suite 1200
Baltimore, MD 21202
p. 410. 837. 7311
f. 410. 837. 6530

LANDSCAPE ARCHITECT
Land Design
200 South Peyton St
Alexandria, VA 22314
p. 703.549.7784

CIVIL ENGINEER
Bohler DC
1331 Pennsylvania Ave NW
Suite 1250
Washington, DC 20004
p. 202.524.5700

CC ROCK ARLINGTON OWNER, LLC

hord | coplan | macht

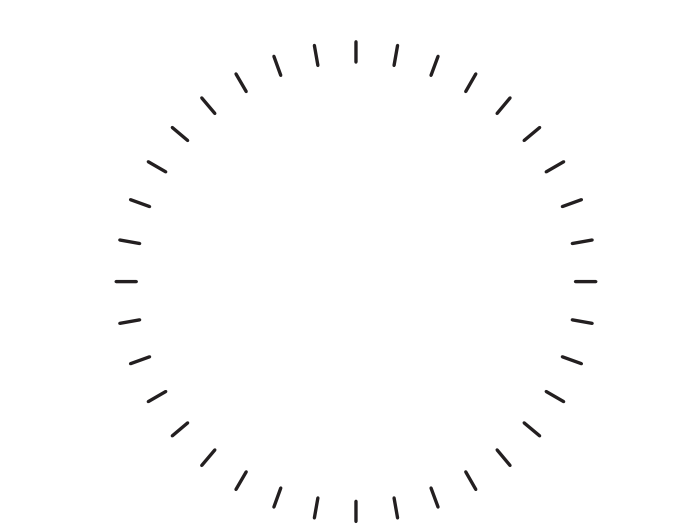

PROFESSIONAL CERTIFICATION: I CERTIFY THAT THESE DOCUMENTS WERE PREPARED OR APPROVED BY ME, AND THAT I AM A DULY LICENSED ARCHITECT UNDER THE LAWS OF THE STATE OF MARYLAND.

no. date revision

Project Number
222365.00

Project
2480 S GLEBE ROAD

Phase

4.1 SITE PLAN SUBMISSION

Date
11.01.2024

Scale
As indicated

Drawing

BUILDING E OVERALL
PLAN - LEVEL 3

No

A-07


© Hord Coplan Macht, Inc.

7A BUILDING E - LEVEL 3

A-15 A-07 1" = 20'-0"

10/31/2024 2:29:50 PM
Autodesk Docs\222365 Novel Arlington Ridge\222365 - Novel Arlington Ridge -
R01_4.1 Submission 05.rvt

ⓧ = PARKING SPACE COUNT

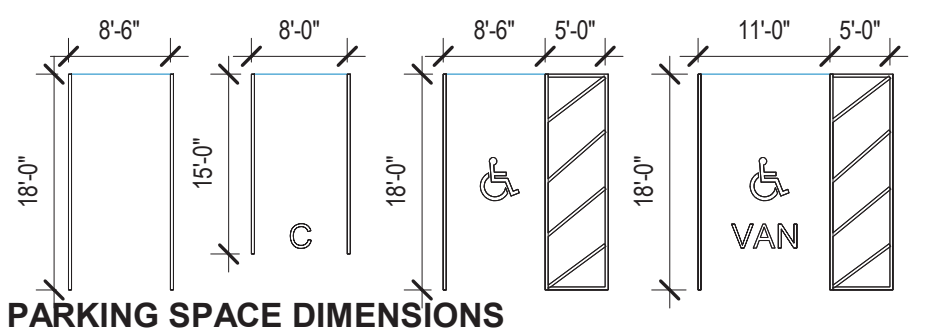

ⓧ = PARKING SPACE COUNT

no.	date	revision
-----	------	----------

Phase

Date
11.01.2024

Scale

As indicated


Drawing


BUILDING E OVERALL
PLAN - LEVEL 6

No

A-10

© Hord Coplan Macht, Inc.

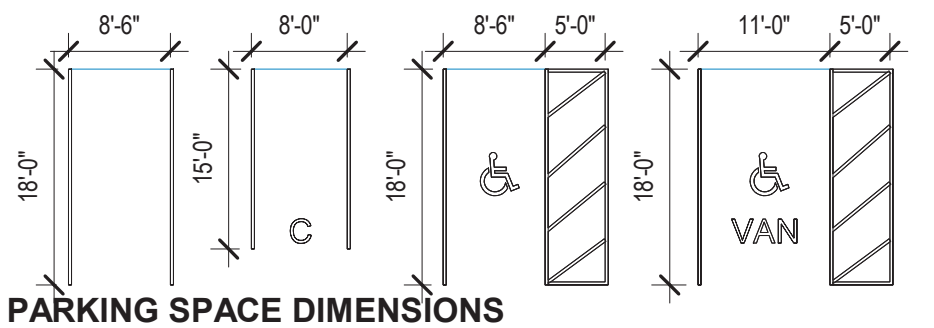

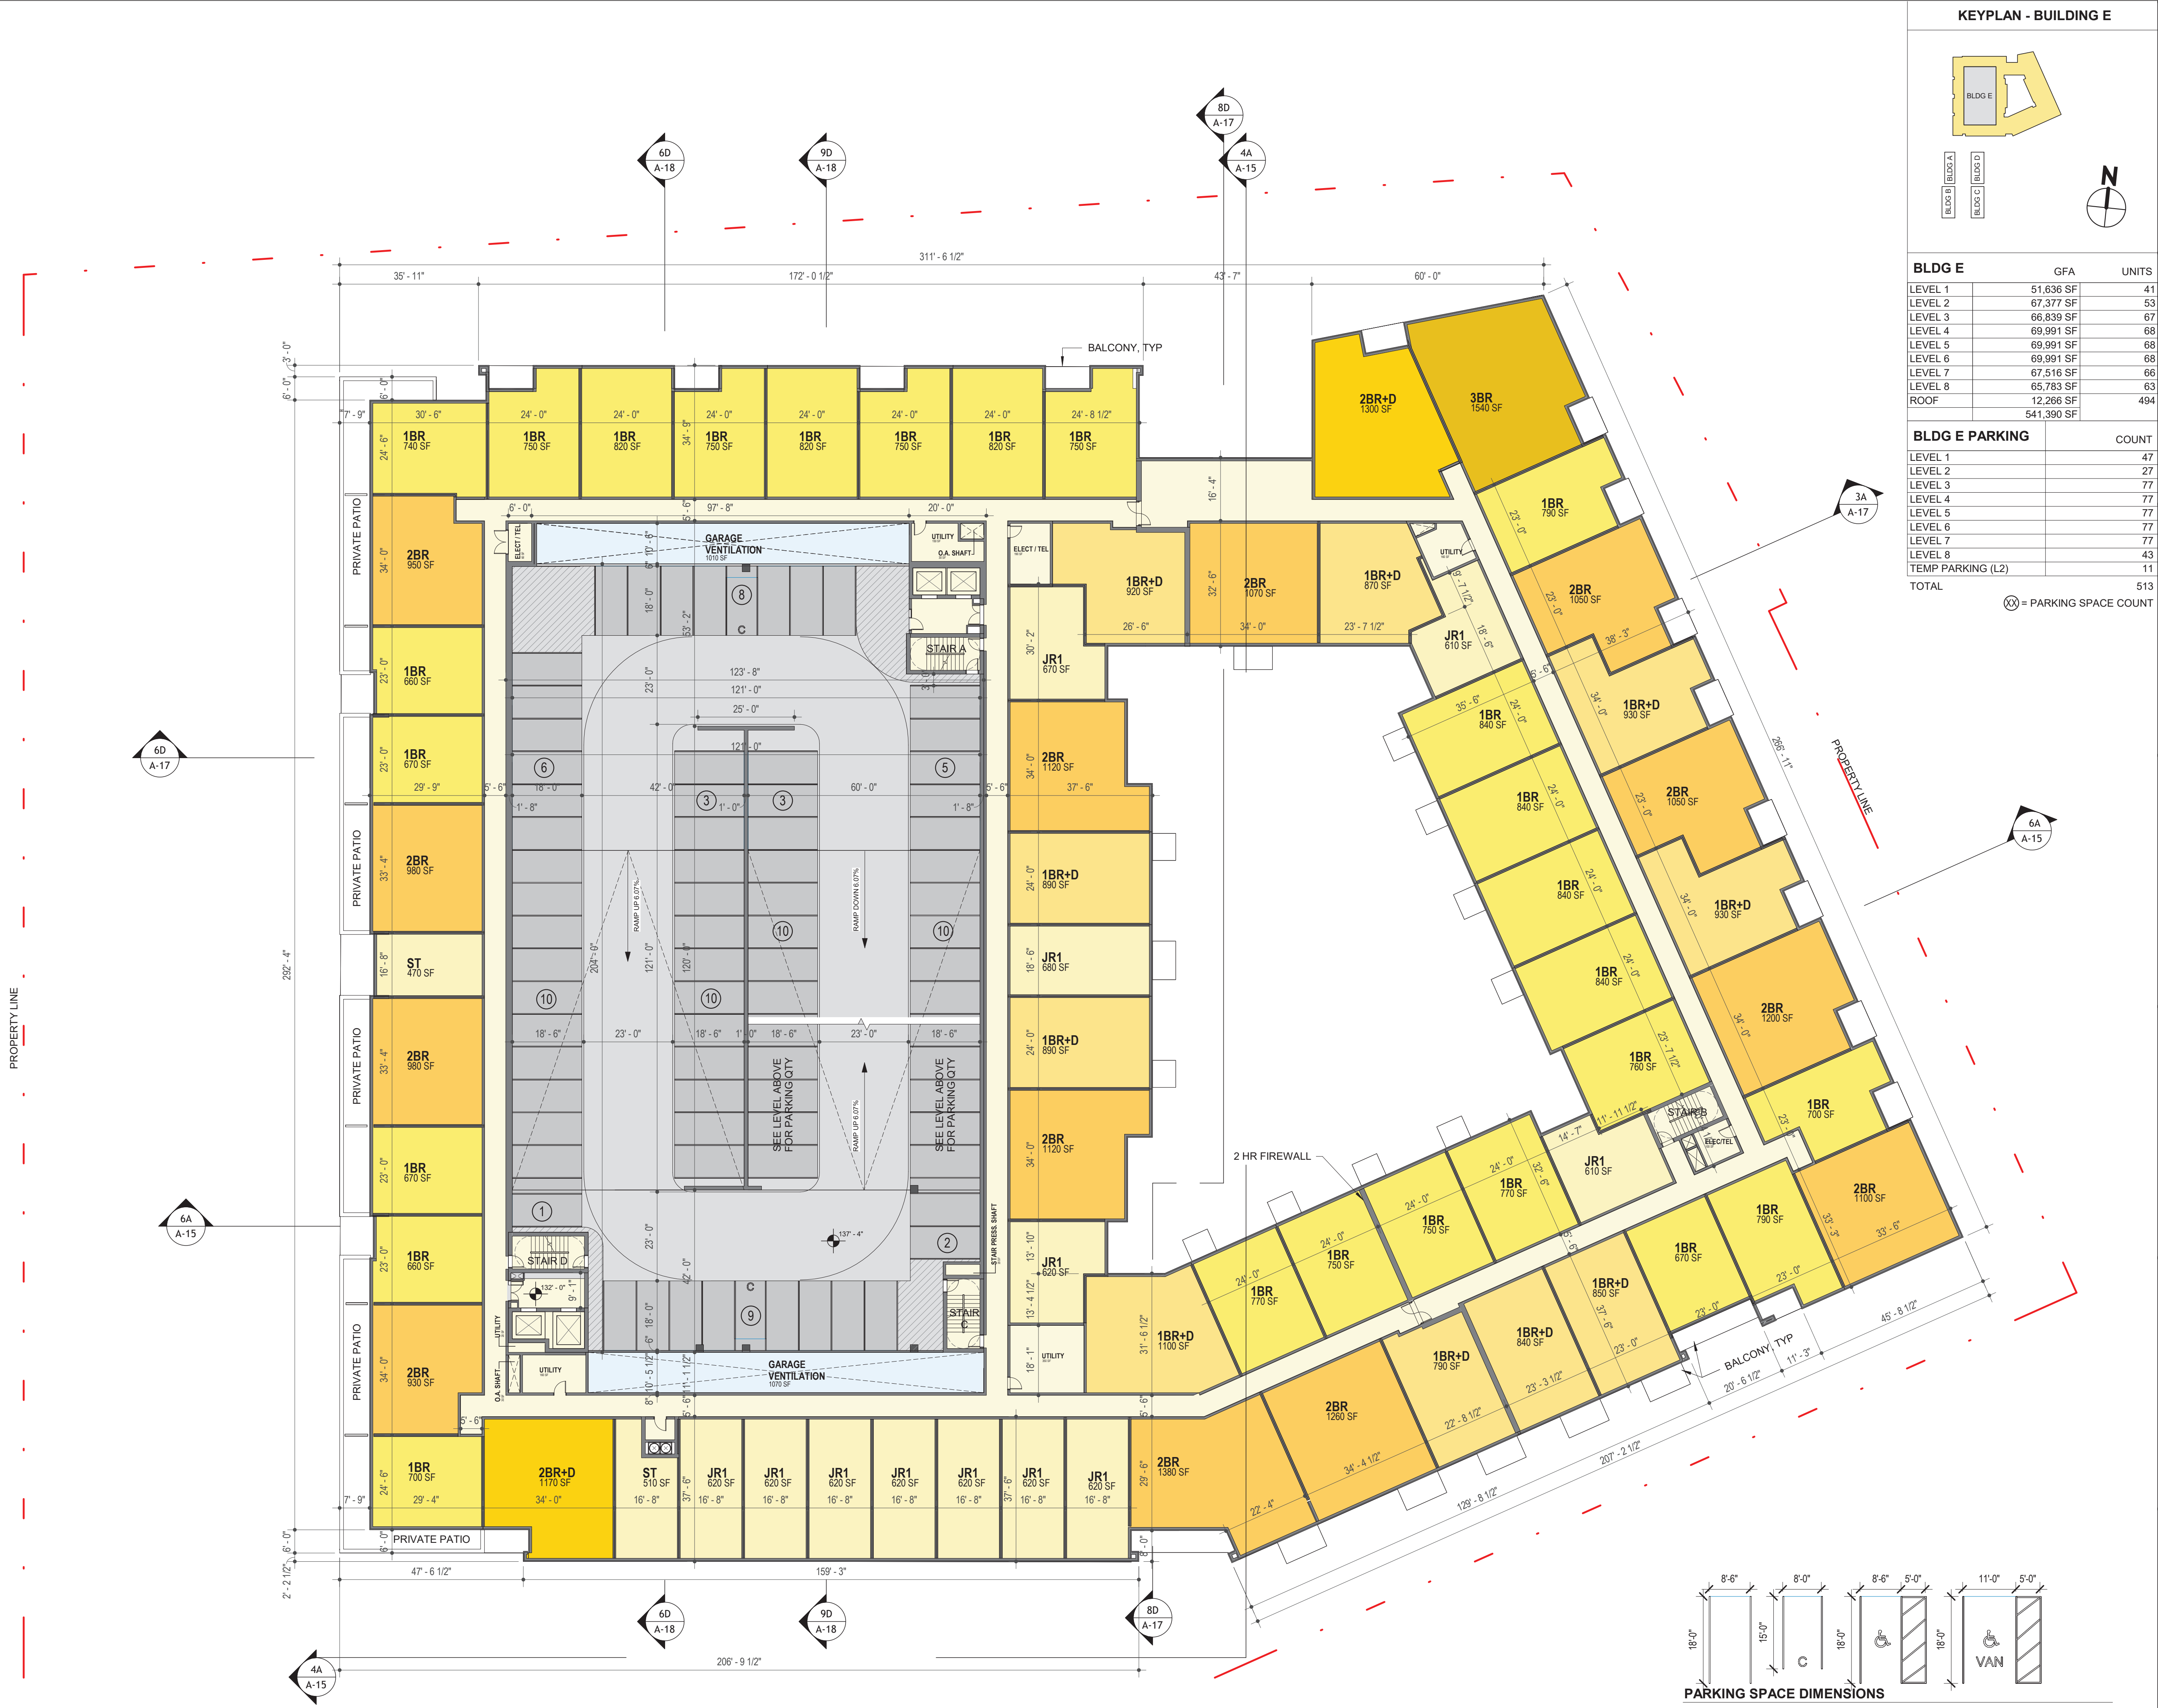

ARCHITECT
Hord Coplan Macht, Inc.
700 E. Pratt St, Suite 1200
Baltimore, MD 21202
p. 410.837.7311
f. 410.837.6530

LANDSCAPE ARCHITECT
Land Design
200 South Peyton St
Alexandria, VA 22314
p. 703.549.7784

CIVIL ENGINEER
Bohler DC
1331 Pennsylvania Ave NW
Suite 1250
Washington, DC 20004
p. 202.524.5700

CC ROCK ARLINGTON OWNER, LLC

hord | coplan | macht

PROFESSIONAL CERTIFICATION: I CERTIFY THAT THESE DOCUMENTS WERE PREPARED OR APPROVED BY ME, AND THAT I AM A DULY LICENSED ARCHITECT UNDER THE LAWS OF THE STATE OF MARYLAND.

no. date revision

Project Number
222365.00

Project
2480 S GLEBE ROAD

Phase

4.1 SITE PLAN SUBMISSION

Date
11.01.2024

Scale
As indicated


Drawing

BUILDING E OVERALL
PLAN - LEVEL 7

No

A-11

© Hord Coplan Macht, Inc.

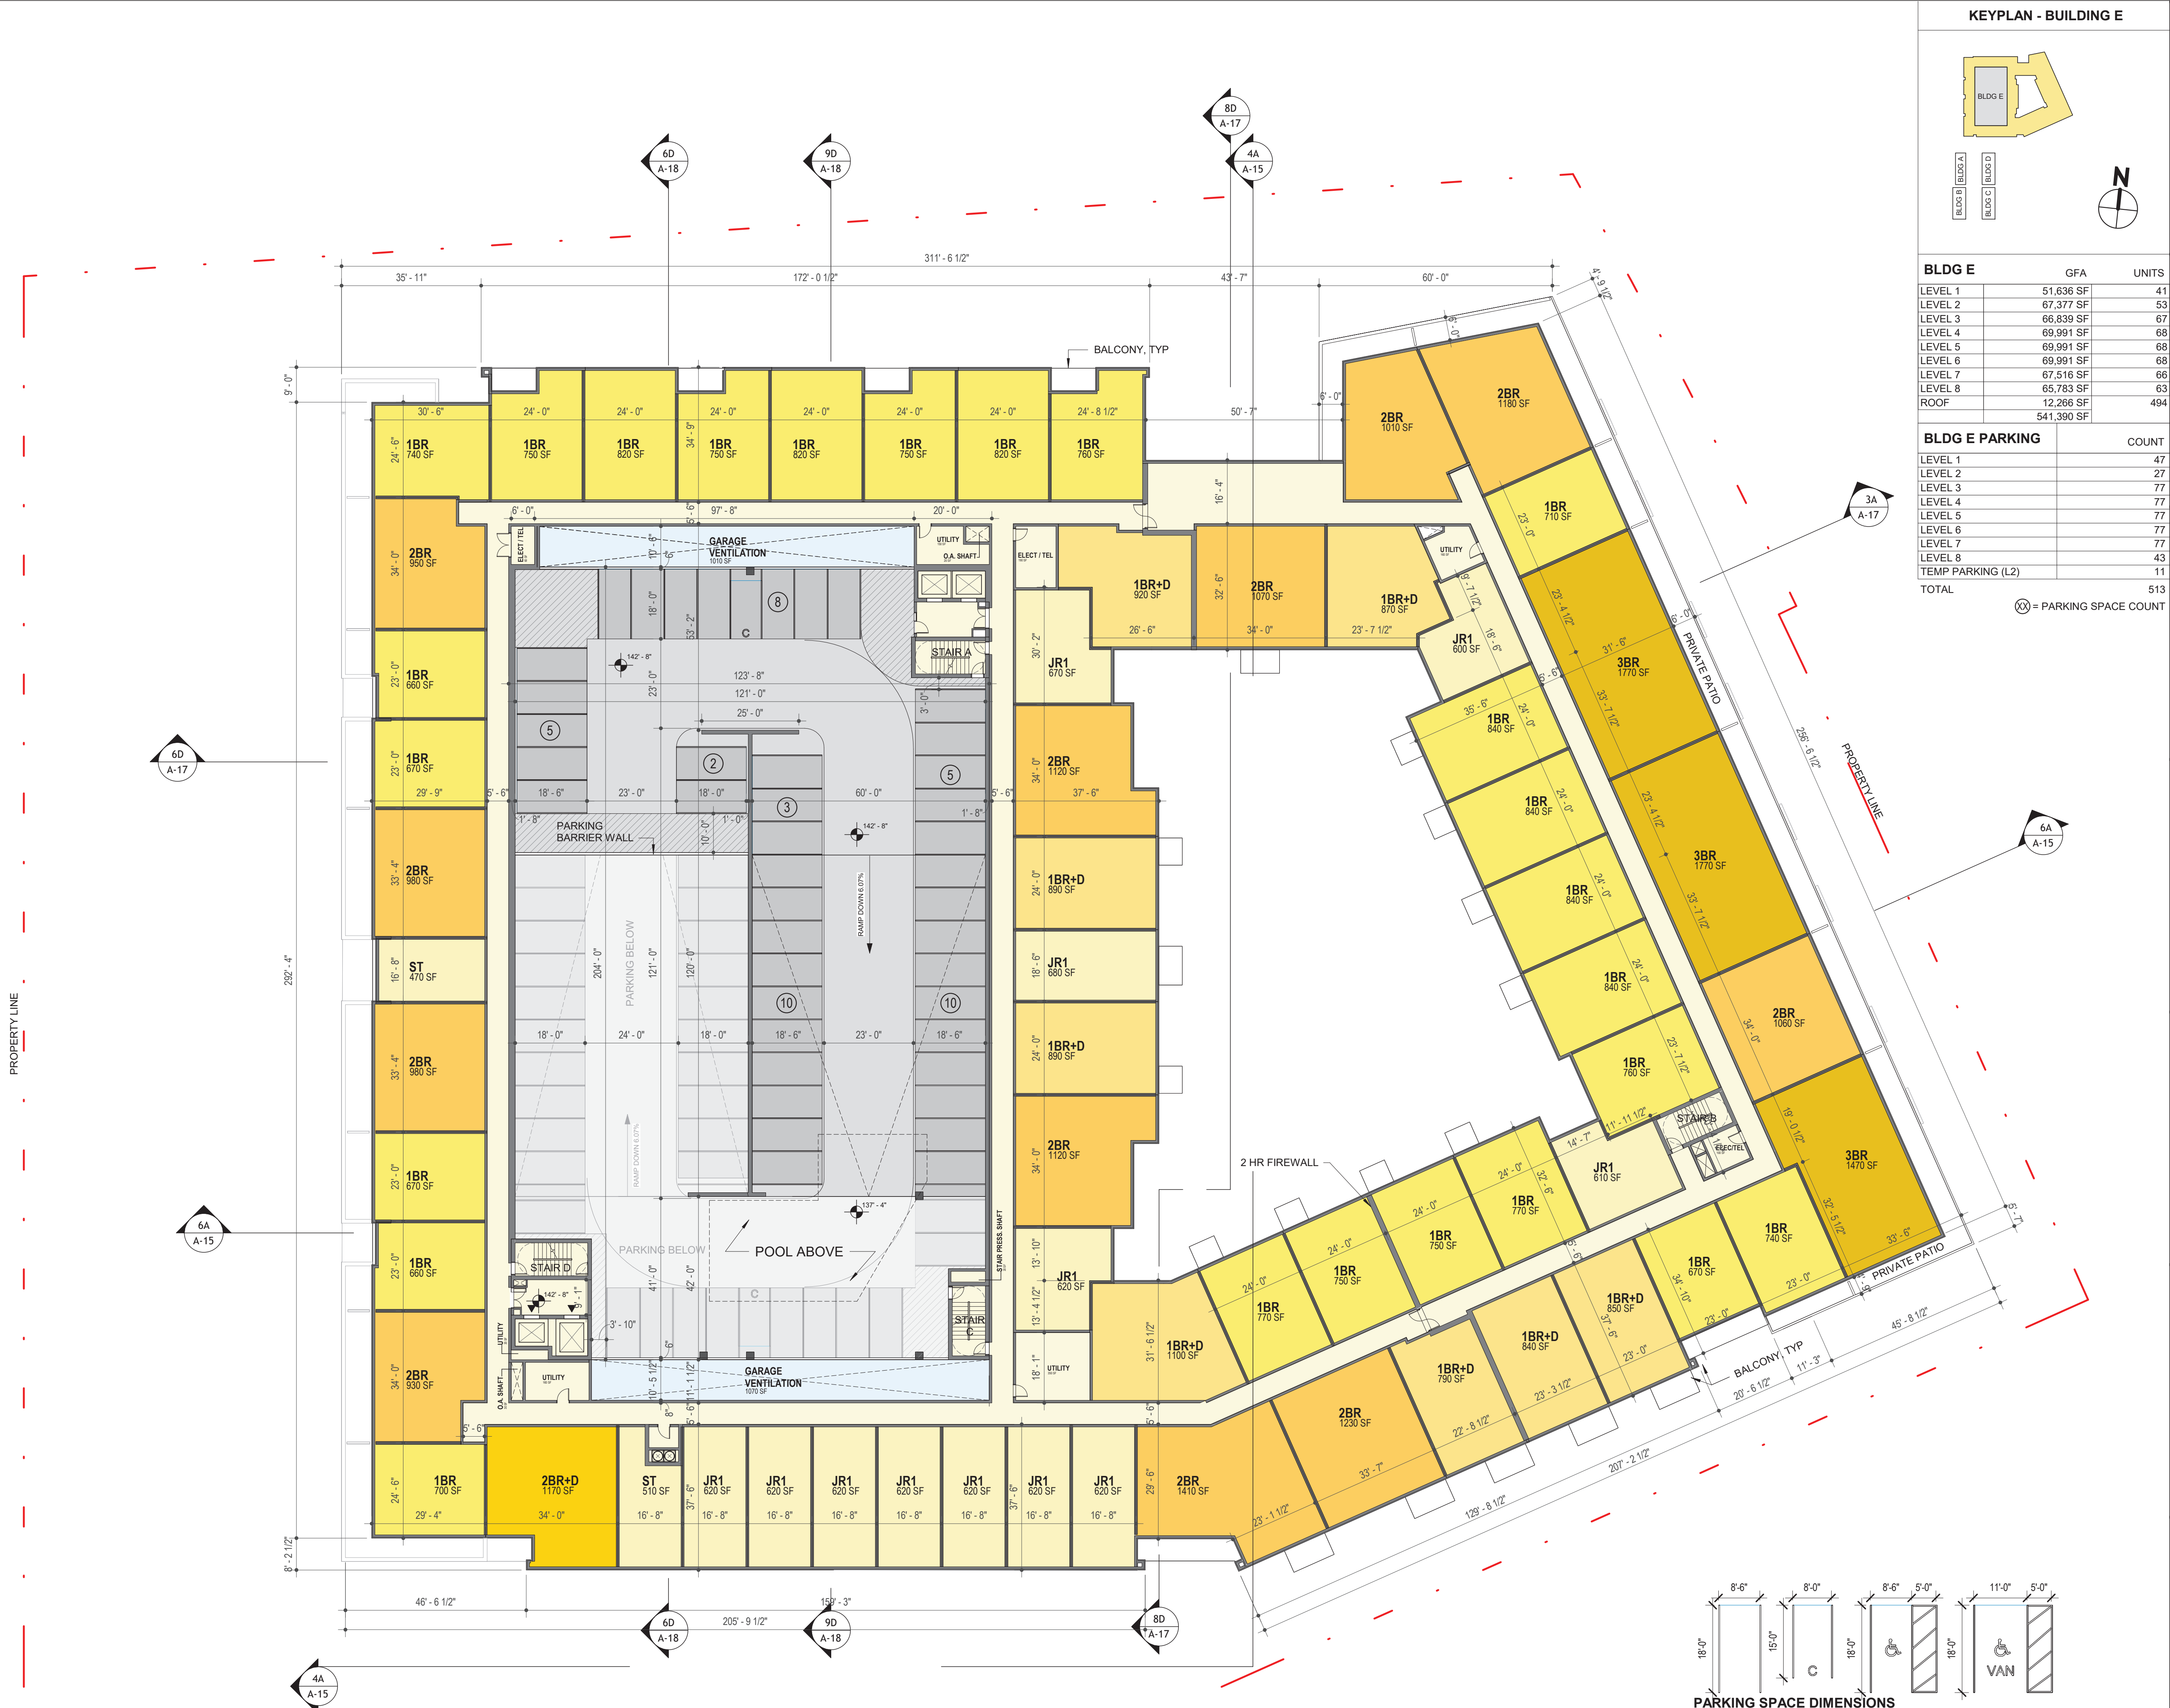


KEYPLAN - BUILDING E

BLDG E	GFA	UNITS
LEVEL 1	51,636 SF	41
LEVEL 2	67,377 SF	53
LEVEL 3	66,839 SF	67
LEVEL 4	69,991 SF	68
LEVEL 5	69,991 SF	68
LEVEL 6	69,991 SF	68
LEVEL 7	67,516 SF	66
LEVEL 8	65,783 SF	63
ROOF	12,266 SF	494
TOTAL	541,390 SF	

BLDG E PARKING	COUNT
LEVEL 1	47
LEVEL 2	27
LEVEL 3	77
LEVEL 4	77
LEVEL 5	77
LEVEL 6	77
LEVEL 7	77
LEVEL 8	43
TEMP PARKING (L2)	11
TOTAL	513

⊗ = PARKING SPACE COUNT

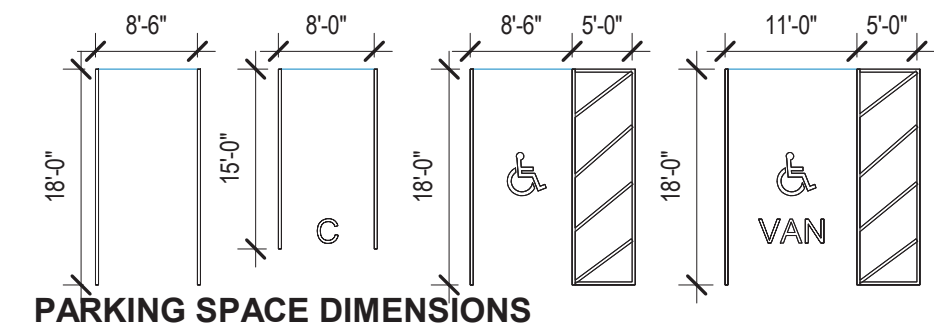


ARCHITECT
Hord Coplan Macht, Inc.
700 E. Pratt St, Suite 1200
Baltimore, MD 21202
p. 410.837.7311
f. 410.837.6530

LANDSCAPE ARCHITECT
Land Design
200 South Peyton St
Alexandria, VA 22314
p. 703.549.7784

CIVIL ENGINEER
Bohler DC
1331 Pennsylvania Ave NW
Suite 1250
Washington, DC 20004
p. 202.524.5700

CC ROCK ARLINGTON OWNER, LLC

hord | coplan | macht

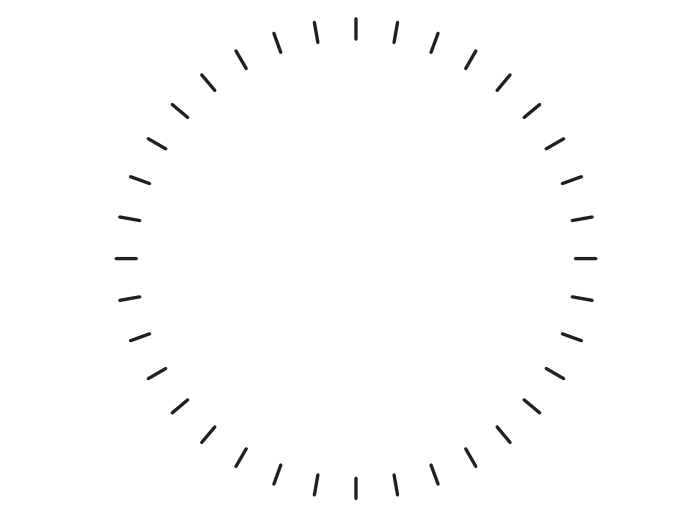

PROFESSIONAL CERTIFICATION: I CERTIFY THAT THESE DOCUMENTS WERE PREPARED OR APPROVED BY ME, AND THAT I AM A DULY LICENSED ARCHITECT UNDER THE LAWS OF THE STATE OF MARYLAND.

no.	date	revision
Project Number	222365.00	
Project	2480 S GLEBE ROAD	

Phase
4.1 SITE PLAN SUBMISSION

Date
11.01.2024
Scale
As indicated
Drawing

**BUILDING E OVERALL
PLAN - LEVEL 8**

No

A-12

© Hord Coplan Macht, Inc.

7A BUILDING E - LEVEL 8

A-15 A-12 1" = 20'-0"

10/31/2024 2:10:02 PM
Autodesk Docs\222365 Novel Arlington Ridge\222365 - Novel Arlington Ridge -
R01_4.1 Submission 05.rvt



BLDG E	GFA	UNITS
LEVEL 1	51,636 SF	41
LEVEL 2	67,377 SF	53
LEVEL 3	66,839 SF	67
LEVEL 4	69,991 SF	68
LEVEL 5	69,991 SF	68
LEVEL 6	69,991 SF	68
LEVEL 7	67,516 SF	66
LEVEL 8	65,783 SF	63
ROOF	12,266 SF	494
	541,390 SF	


Hord Coplan Macht, Inc.
700 E. Pratt St, Suite 1200 p. 410. 837. 7311
Baltimore, MD 21202 f. 410. 837. 6530

Land Design
200 South Peyton St
Alexandria, VA 22314

Bohler DC
1331 Pennsylvania Ave NW p. 202.524.5700
Suite 1250
Washington, DC 20004

CC ROCK ARLINGTON OWNER, LLC

hord | coplan | macht

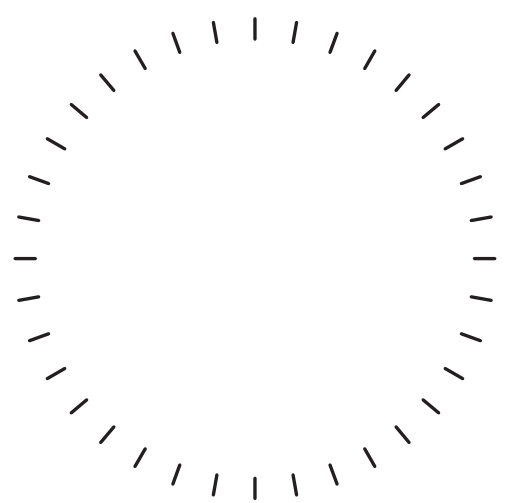[illegible]

2480 S GLEBE ROAD

4.1 SITE PLAN SUBMISSION

BUILDING E OVERALL
PLAN - L9/ROOF


A-13

© Hord Coplan Macht, Inc.

9C BUILDING E - LEVEL 9 / ROOF LEVEL

A-15	A-13	1" = 20'-0"
------	------	-------------

Autodesk Docs: \\222365 Novel Arlington Ridge\\222365 - Novel Arlington Ridge - R24 4.1 Submission 05.rvt

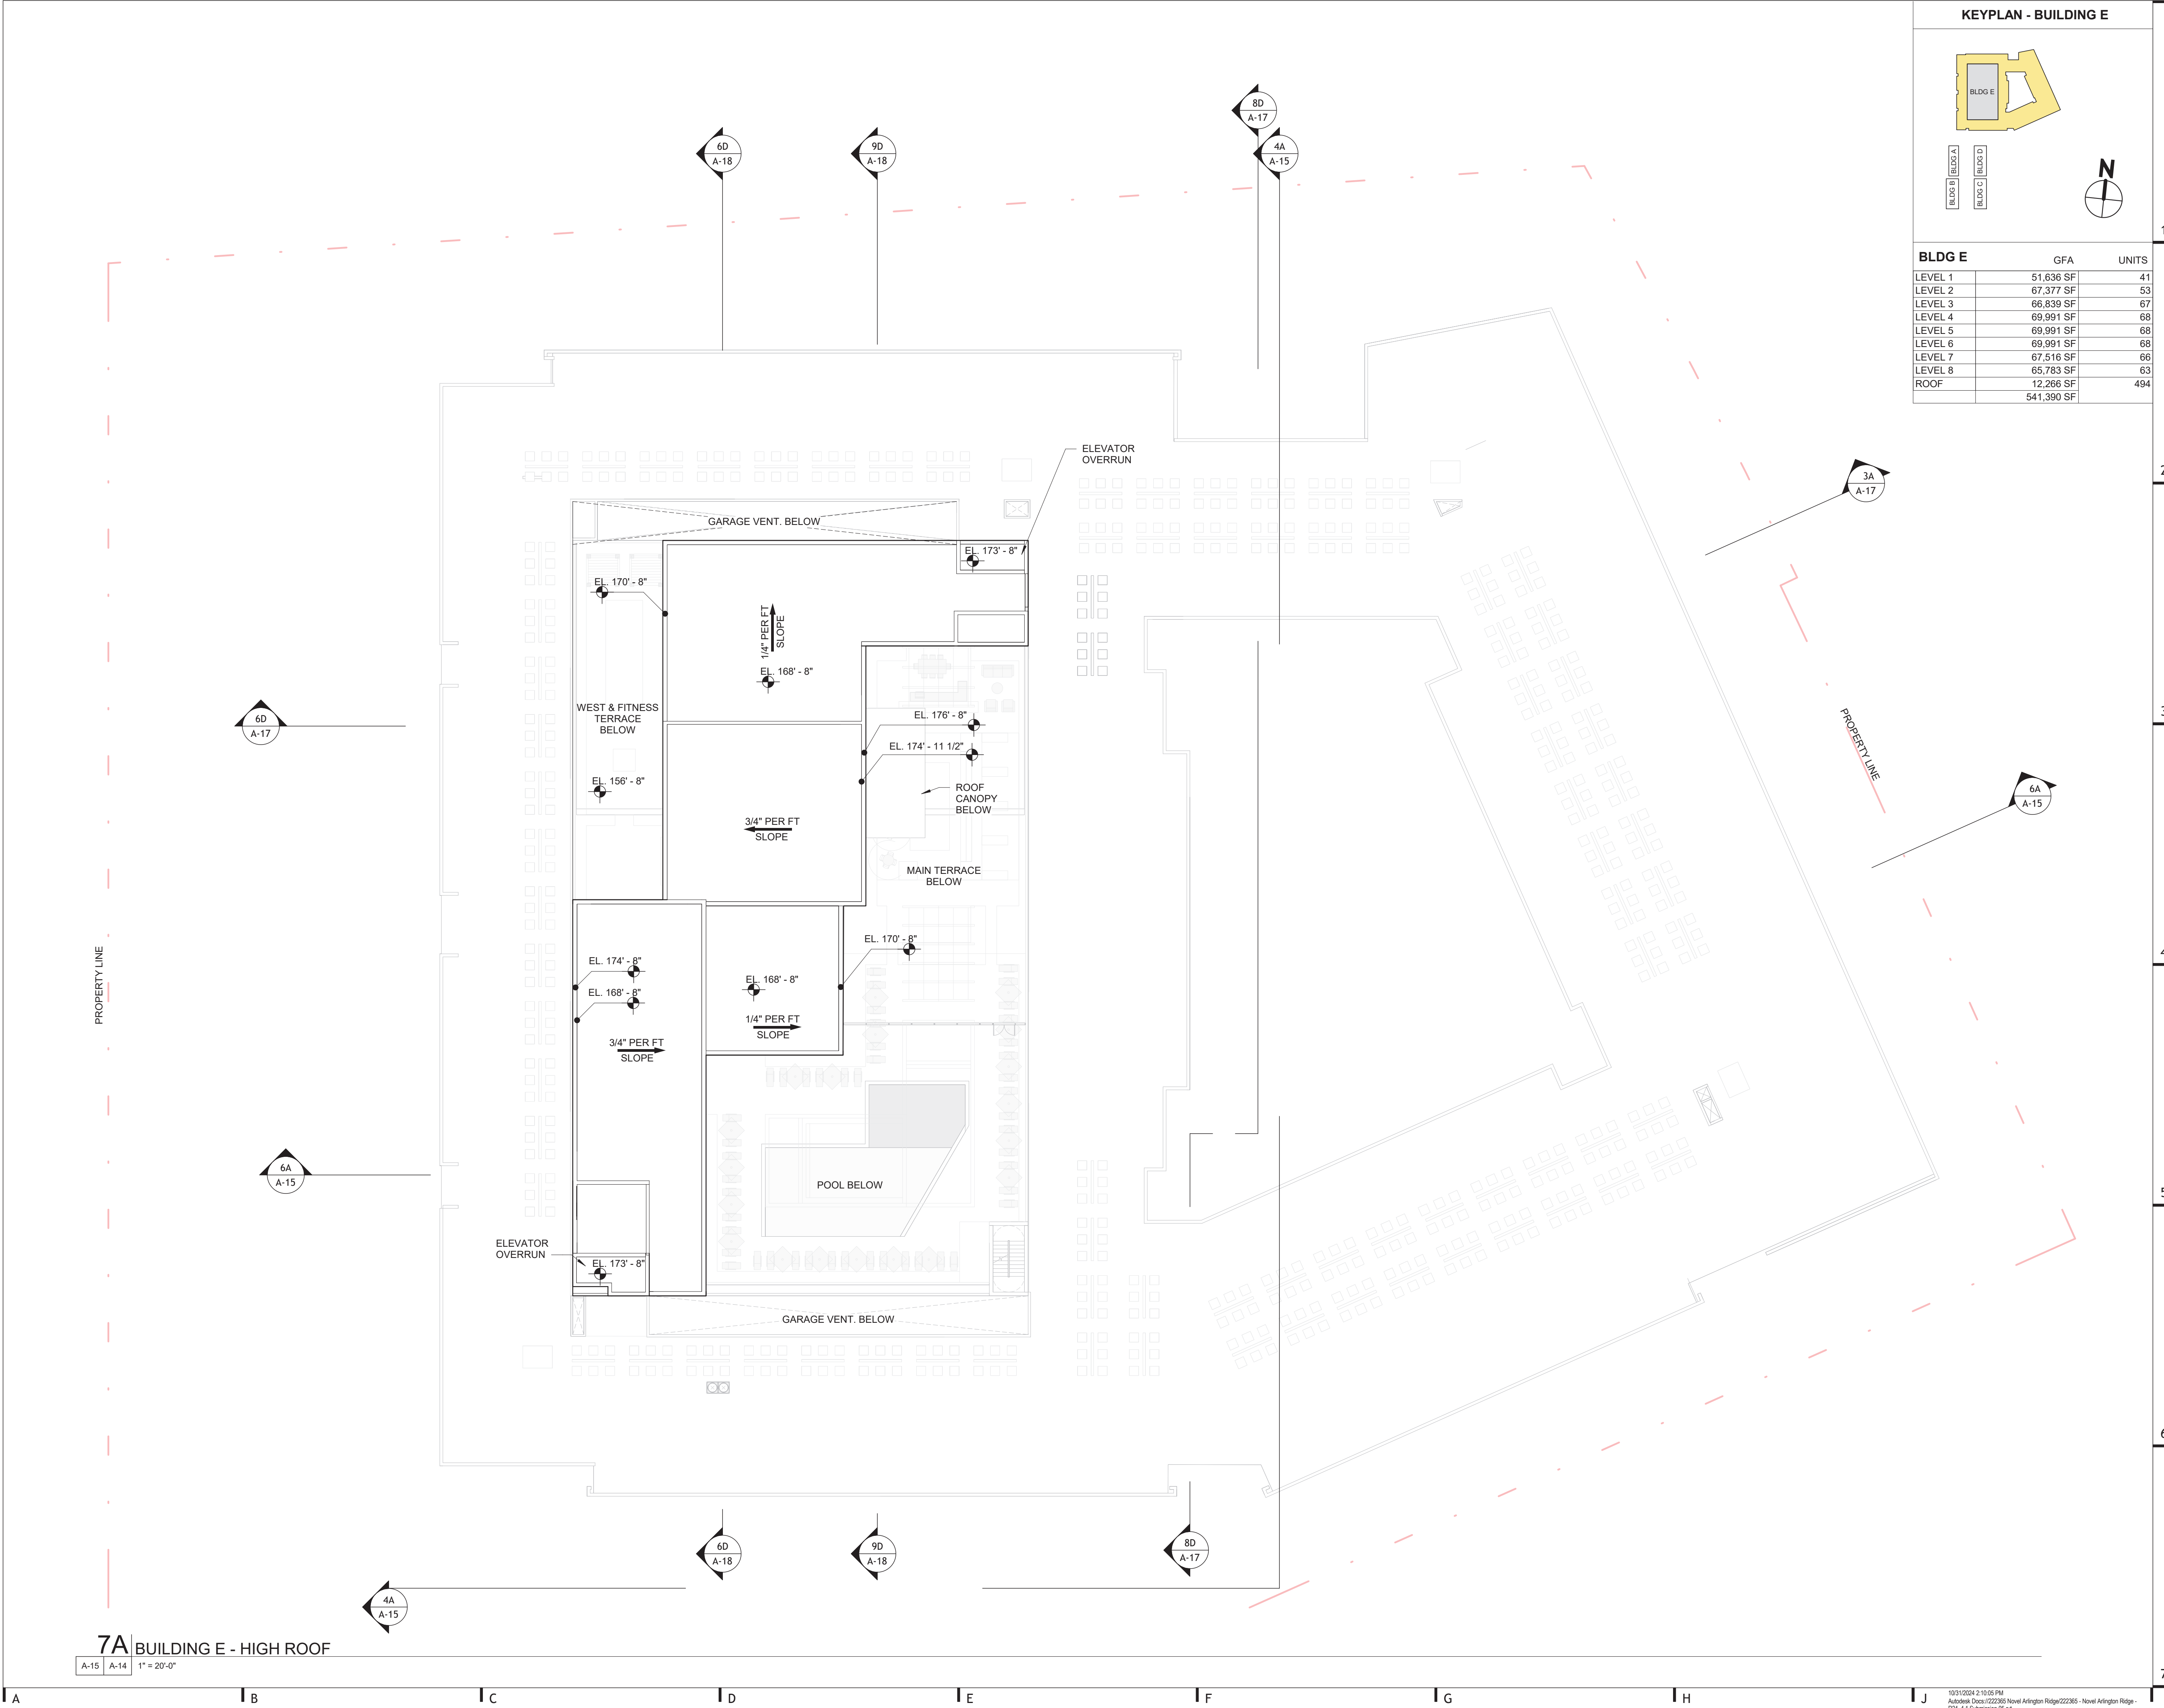


ARCHITECT
Hord Coplan Macht, Inc.
700 E. Pratt St, Suite 1200
Baltimore, MD 21202
p. 410. 837. 7311
f. 410. 837. 6530

LANDSCAPE ARCHITECT
Land Design
200 South Peyton St
Alexandria, VA 22314
p. 703.549.7784

CIVIL ENGINEER
Bohler DC
1331 Pennsylvania Ave NW
Suite 1250
Washington, DC 20004
p. 202.524.5700

CC ROCK ARLINGTON OWNER, LLC

hord | coplan | macht

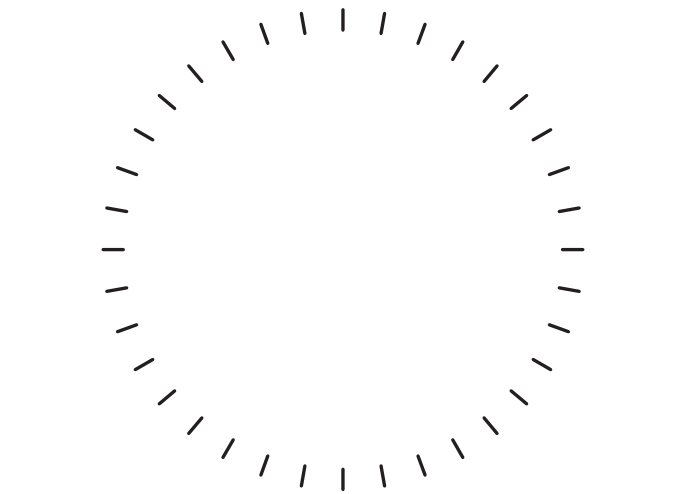

PROFESSIONAL CERTIFICATION: I CERTIFY THAT THESE DOCUMENTS WERE PREPARED OR APPROVED BY ME, AND THAT I AM A DULY LICENSED ARCHITECT UNDER THE LAWS OF THE STATE OF MARYLAND.

no. date revision

Project Number
222365.00

Project
2480 S GLEBE ROAD

Phase
4.1 SITE PLAN SUBMISSION

Date
11.01.2024

Scale
As indicated

Drawing

**BUILDING E OVERALL
PLAN - HIGH ROOF**

No

A-14

© Hord Coplan Macht, Inc.

7A BUILDING E - HIGH ROOF
A-15 A-14 1" = 20'-0"

10/31/2024 2:10:05 PM
Autodesk Docs\222365 Novel Arlington Ridge\222365 - Novel Arlington Ridge -
R01_4.1 Submission 05.rvt






Hord Coplan Macht, Inc.
700 E. Pratt St, Suite 1200 p. 410. 837. 731
Baltimore, MD 21202 f. 410. 837. 6530


Land Design
200 South Peyton St
Alexandria, VA 22314

Bohler DC
1331 Pennsylvania Ave NW p. 202.524.5700
Suite 1250
Washington, DC 20004


CC ROCK ARLINGTON OWNER, LLC

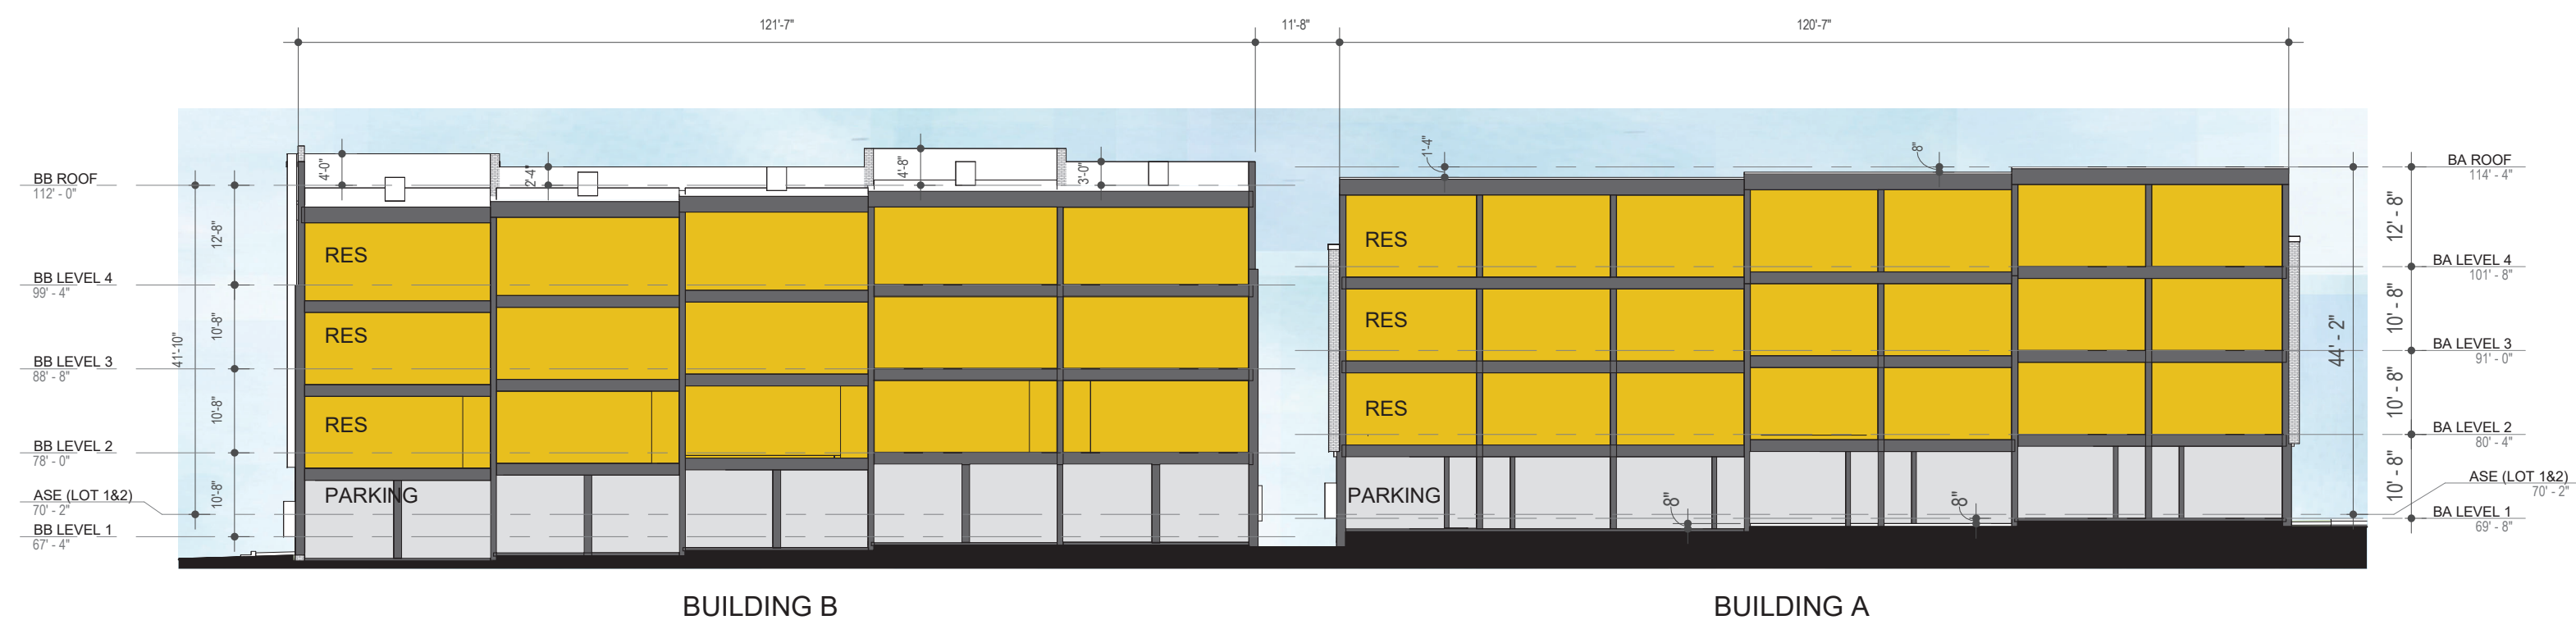


A-03	A-16	1" = 20'-0"
------	------	-------------

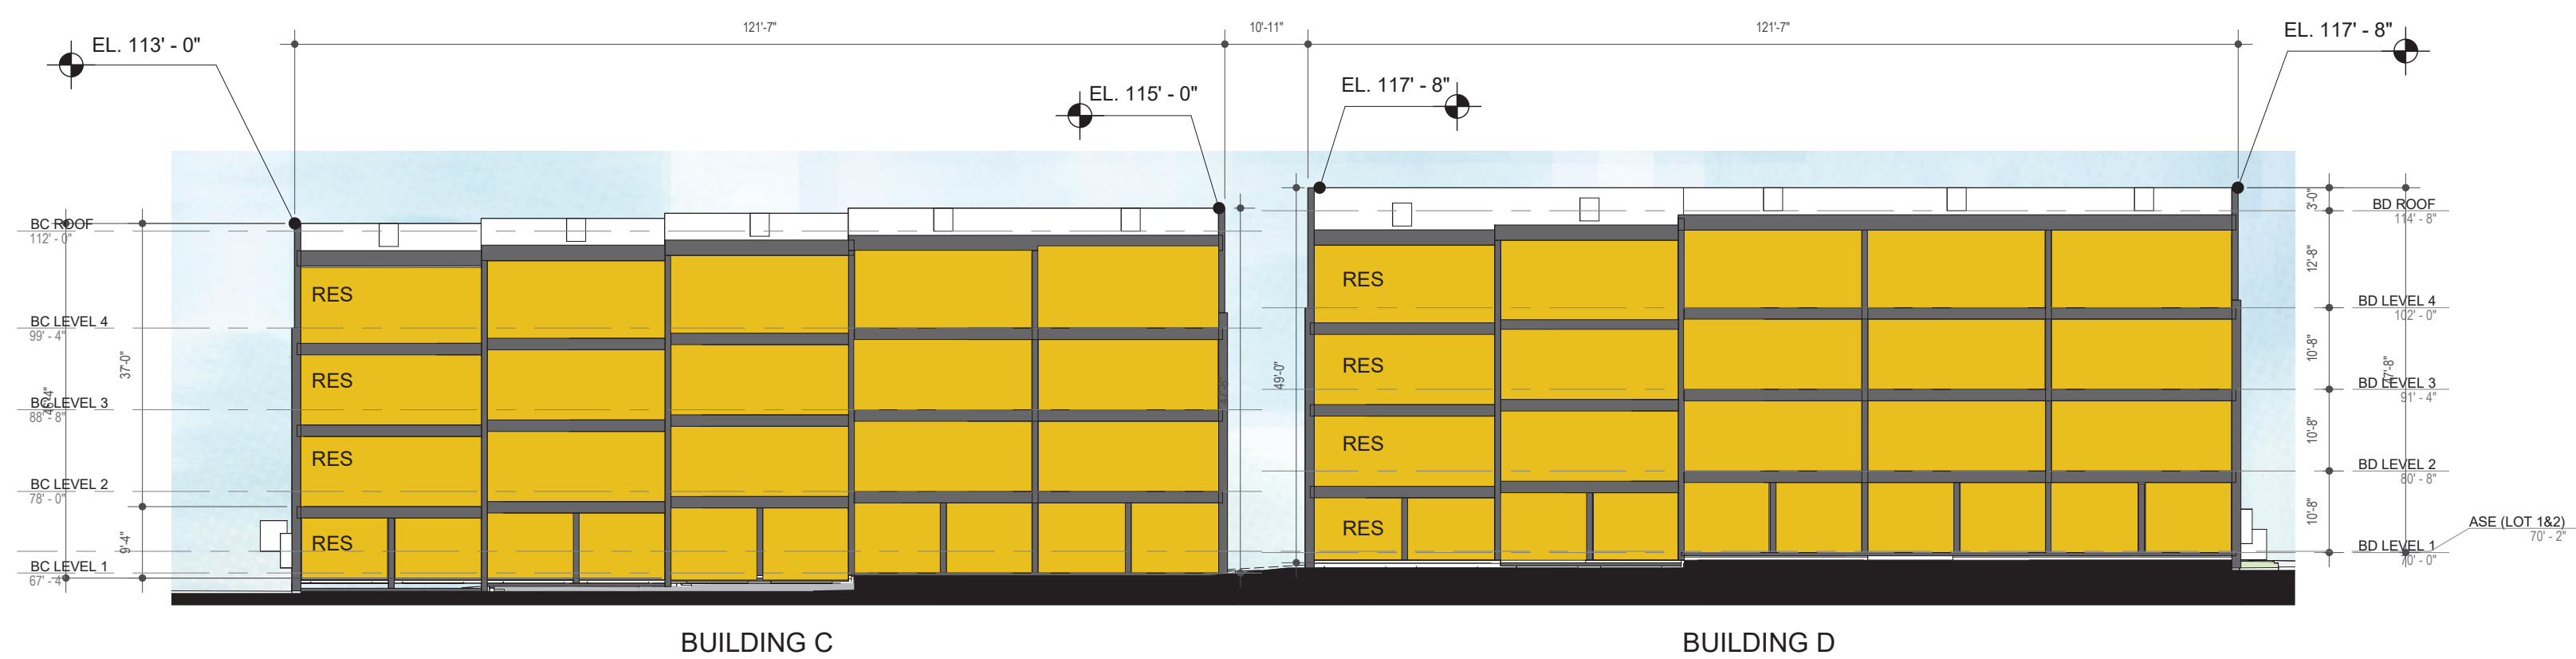

A-04	A-16	1" = 20'-0"
------	------	-------------

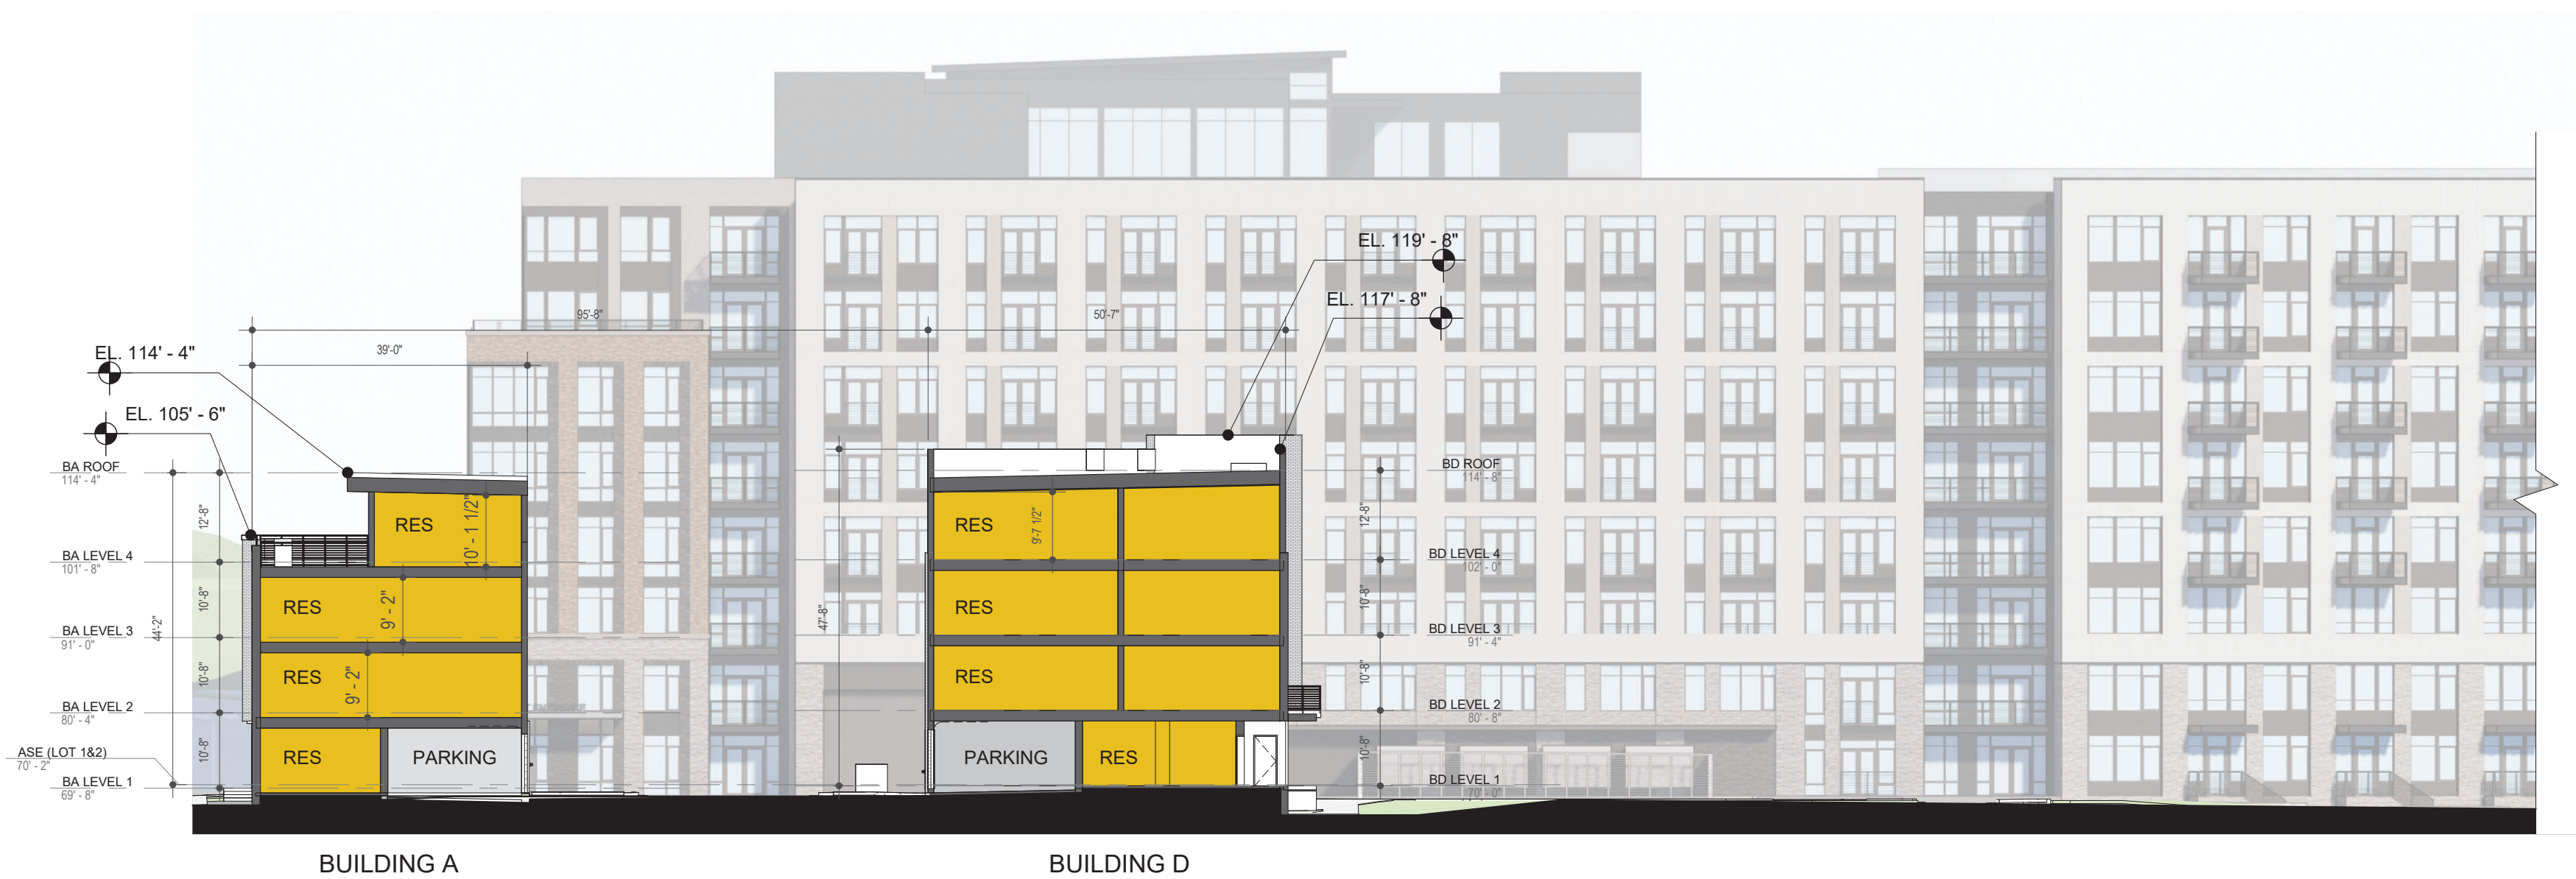

A-03	A-16	1" = 20'-0"
------	------	-------------

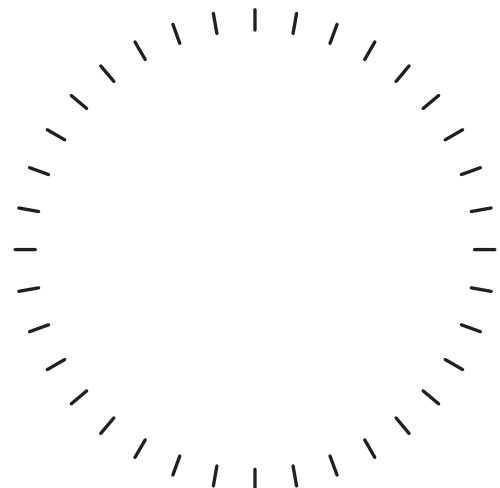

PROFESSIONAL CERTIFICATION: I CERTIFY THAT THESE DOCUMENTS WERE PREPARED OR APPROVED BY ME, AND THAT I AM A DULY LICENSED ARCHITECT UNDER THE LAWS OF THE STATE OF MARYLAND

no.	date	revision
-----	------	----------

Project Number

222365.00

Project

2480 S GLEBE ROAD

Phase

4.1 SITE PLAN SUBMISSION

Date _____

11.01.2024

Scale

As indicated


Drawing

BUILDING SECTIONS (A-D)


No

A-16

© Hord Coplan Macht, Inc.

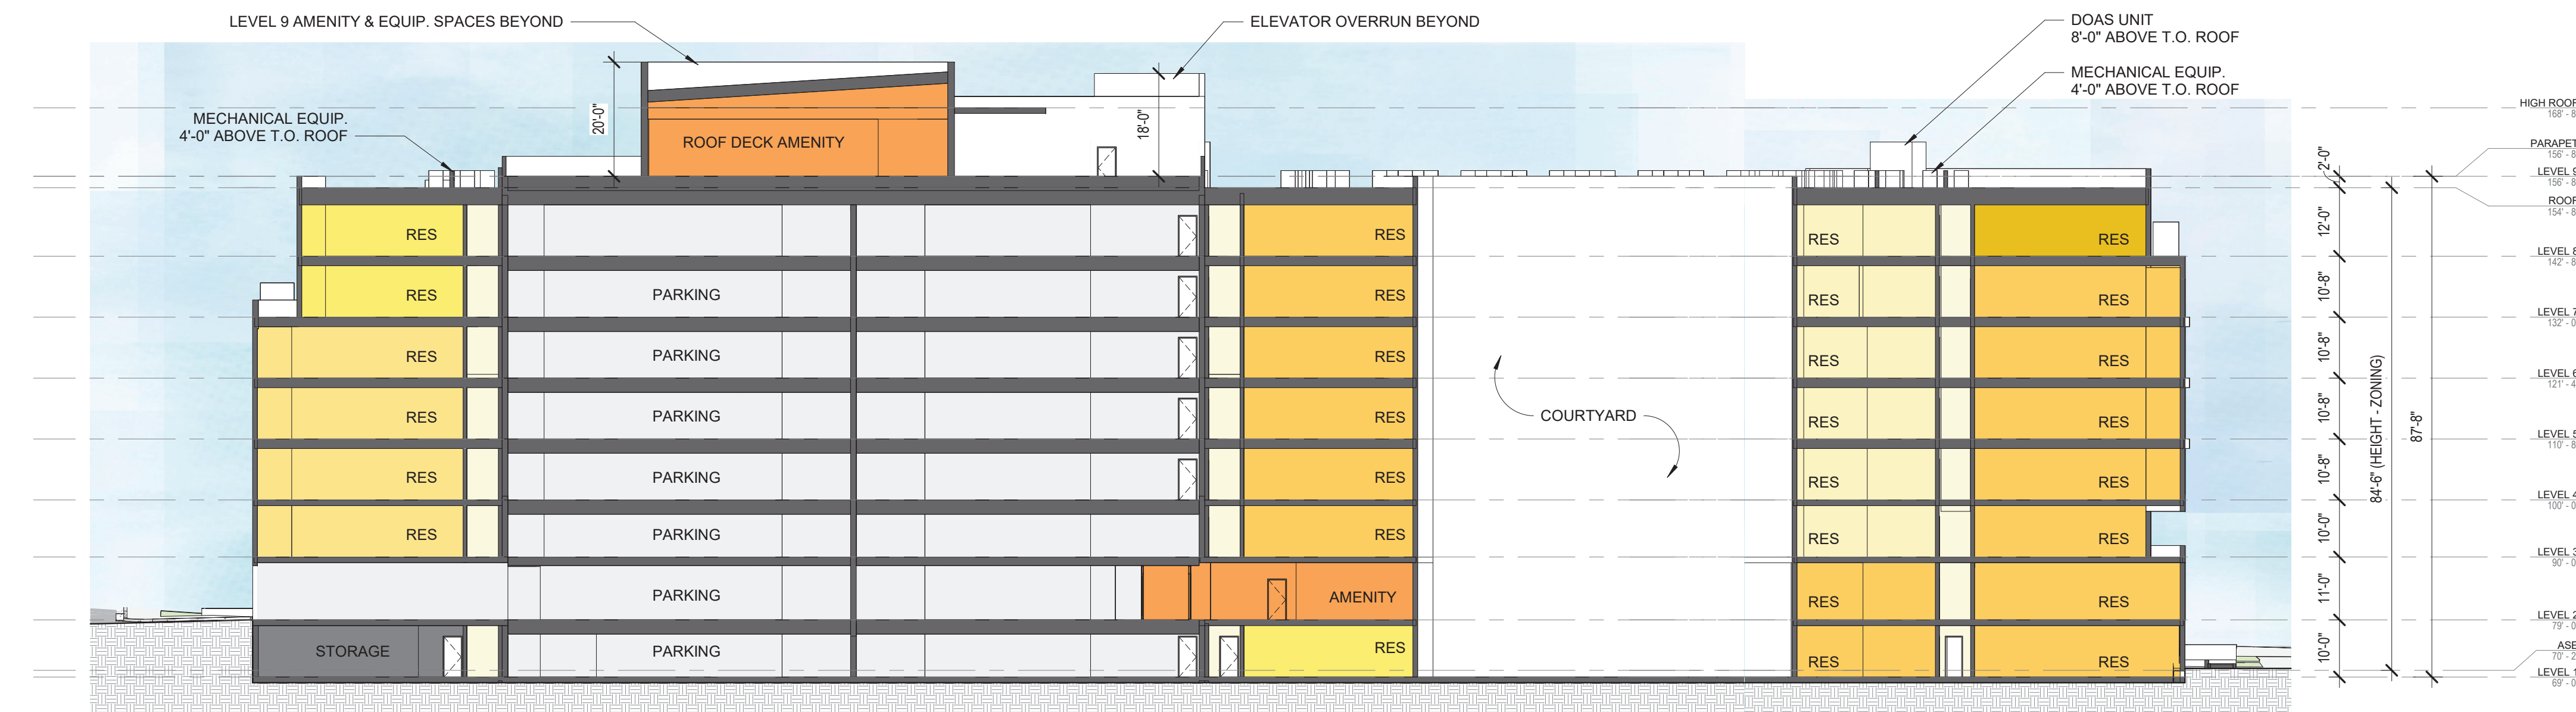


6D | BUILDING E - E/W SECTION

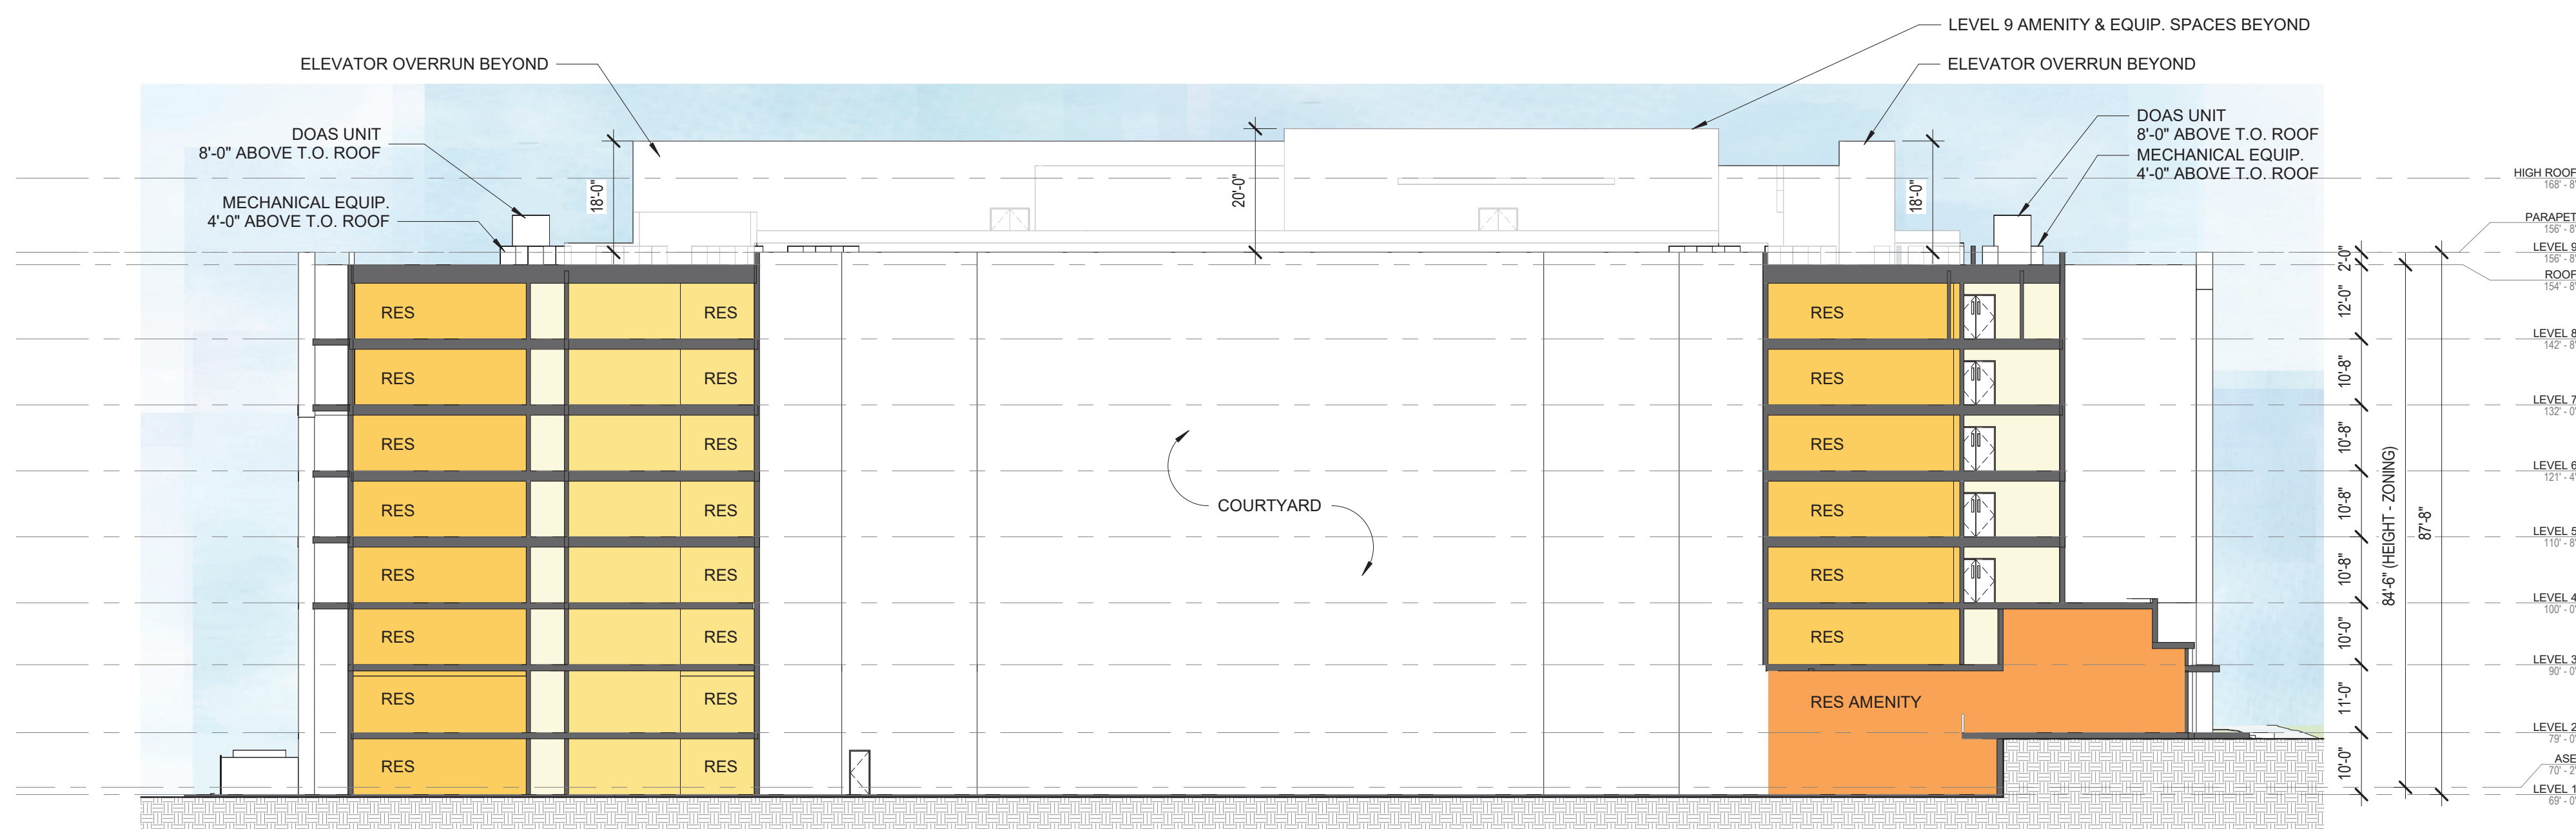

8D | BUILDING E - N/S SECTION

CC ROCK ARLINGTON OWNER, LLC

hord | coplan | macht

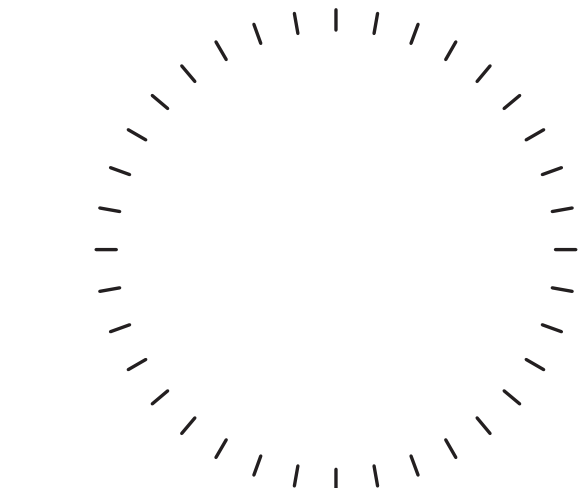

PROFESSIONAL CERTIFICATION: I CERTIFY THAT THESE DOCUMENTS WERE PREPARED OR APPROVED BY ME, AND THAT I AM A DULY LICENSED ARCHITECT UNDER THE LAWS OF THE STATE OF MARYLAND.

no.	date	revision
-----	------	----------

Project Number
222365.00
Project
2480 S GLEBE ROAD

Phase
4.1 SITE PLAN SUBMISSION

Date
11.01.2024
Scale
As indicated
Drawing



BUILDING SECTIONS
(E)

No

A-18


© Hord Coplan Macht, Inc.

KEYPLAN - BUILDING SECTIONS

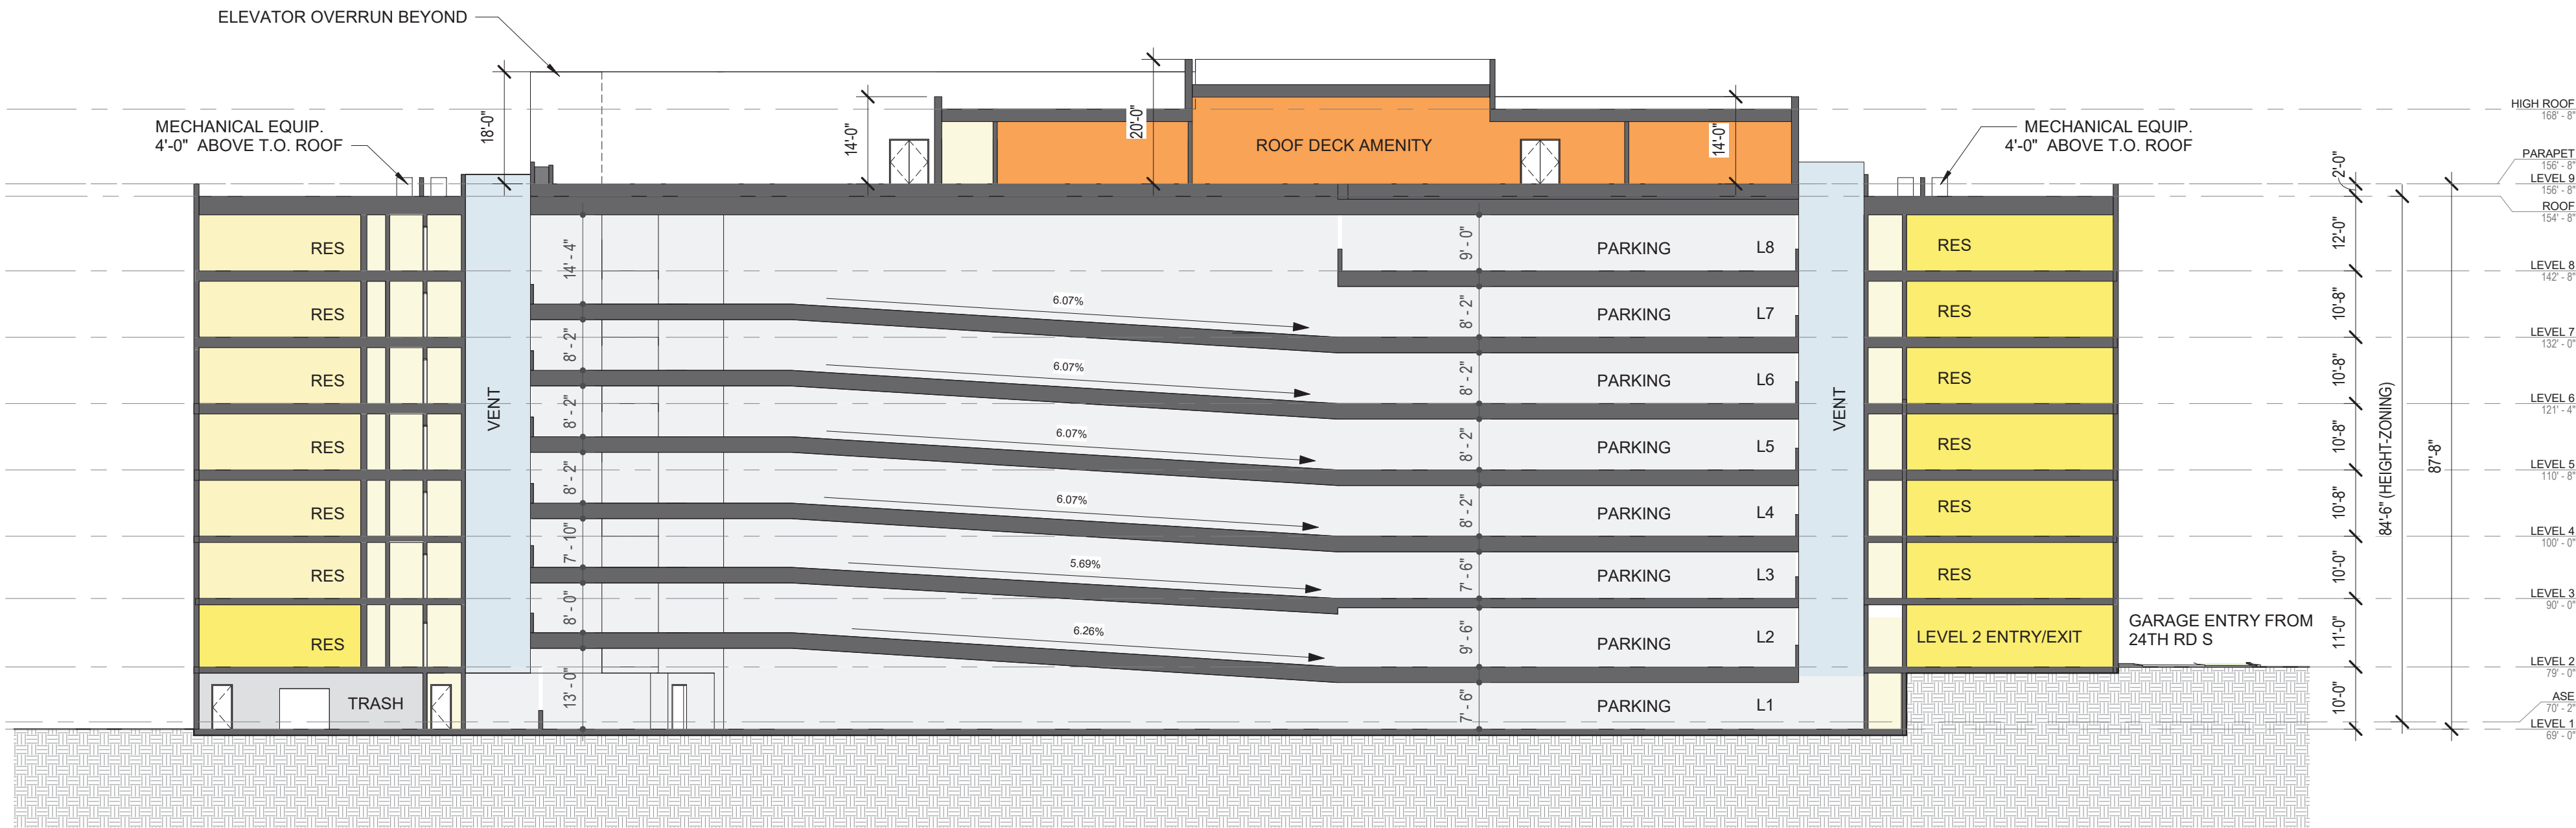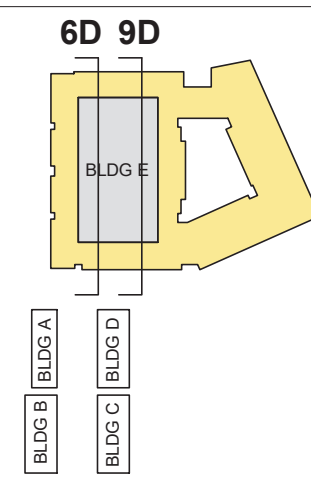

6D GARAGE SECTION N/S WEST RAMP

A-05 A-18 1" = 20'-0"

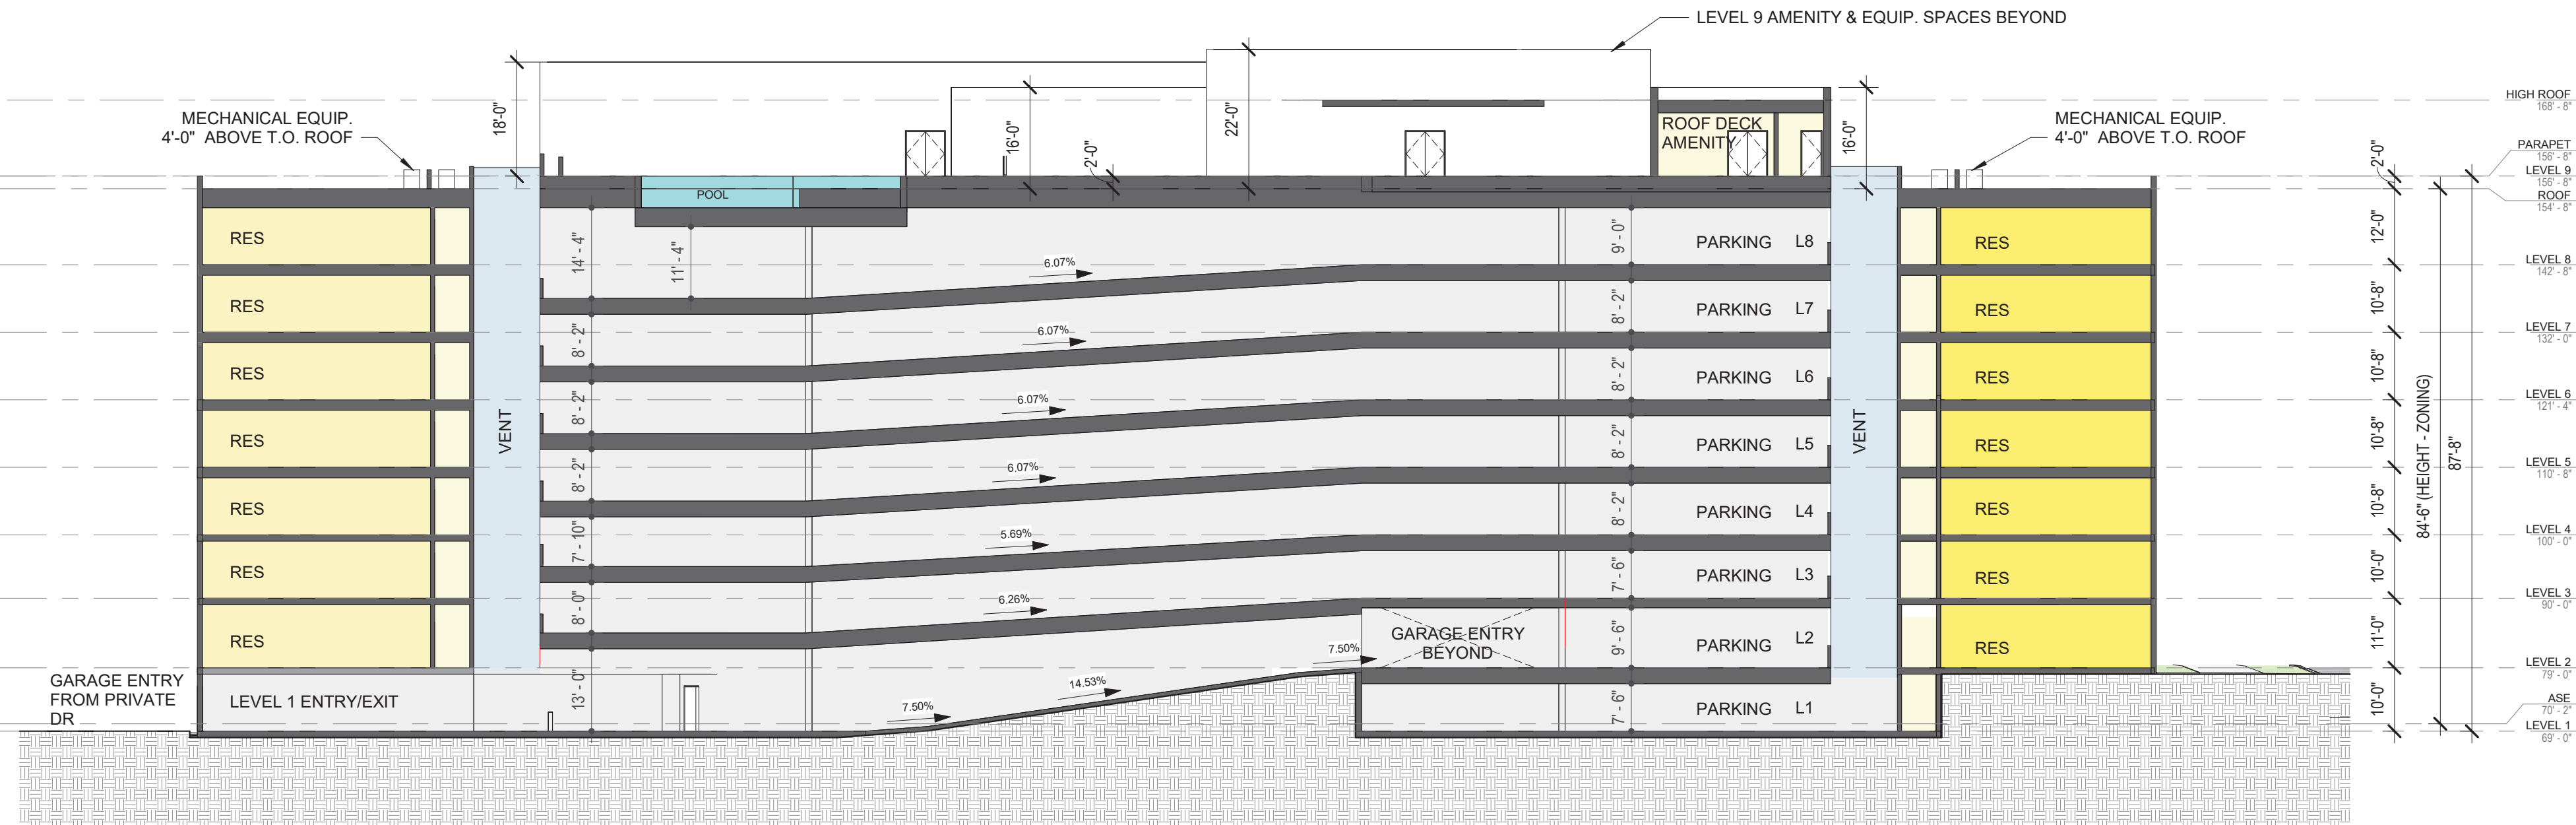


9D GARAGE SECTION N/S EAST RAMP

A-05 A-18 1" = 20'-0"

FACADE OPENING PERCENTAGE	
FACADE	OPENING PERCENTAGE

BUILDING A EAST FACADE	29%
BUILDING A NORTH FACADE	6%
BUILDING A SOUTH FACADE	4%
BUILDING A WEST FACADE	32%
BUILDING B EAST FACADE	31%
BUILDING B NORTH FACADE	5%
BUILDING B SOUTH FACADE	10%
BUILDING B WEST FACADE	30%
BUILDING C EAST FACADE	30%
BUILDING C NORTH FACADE	5%
BUILDING C SOUTH FACADE	10%
BUILDING C WEST FACADE	31%
BUILDING D EAST FACADE	30%
BUILDING D NORTH FACADE	13%
BUILDING D SOUTH FACADE	6%
BUILDING D WEST FACADE	31%
BUILDING E EAST FACADE	48%
BUILDING E NORTH FACADE	43%
BUILDING E SOUTH FACADE 1	42%
BUILDING E SOUTH FACADE 2	42%
BUILDING E WEST FACADE	35%

KEYPLAN - ELEVATIONS

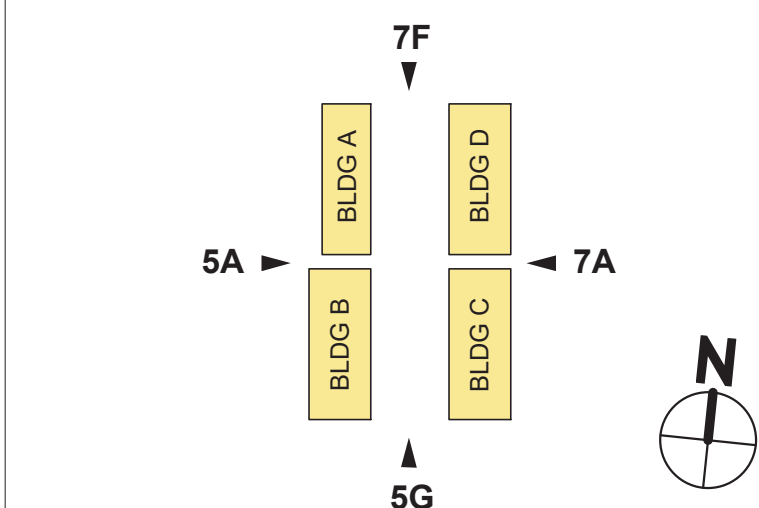

ELEVATION KEYNOTES

KEY	DESCRIPTION
4B1	BRICK VENEER TYPE 1 - WHITE
4B2	BRICK VENEER TYPE 2 - GRAY
4B3	BRICK VENEER TYPE 3 - BLACK
4B4	BRICK VENEER TYPE 4 - BROWN
4B5	BRICK VENEER TYPE 5 - LIGHT BROWN
4B6	STONE VENEER
4P1	CAST STONE CAP
5C1	METAL PANEL CANOPY - BLACK
5R1	RAILING SYSTEM - ALUMINUM
7F1	FIBER CEMENT TYPE 1 - LIGHT GRAY
7F2	FIBER CEMENT TYPE 2 - MEDIUM GRAY
7F3	FIBER CEMENT TYPE 3 - DARK GRAY
7F4	FIBER CEMENT TYPE 4 - BLACK
7F5	FIBER CEMENT TYPE 5 - RUST COLORED - VERTICAL
7F6	FIBER CEMENT TYPE 6 - WOOD-LOOK
8S1	STOREFRONT SYSTEM
8W1	VINYL WINDOW SYSTEM

ARCHITECT

Hord Coplan Macht, Inc.
700 E. Pratt St, Suite 1200 p. 410. 837. 731
Baltimore, MD 21202 f. 410. 837. 6530

LANDSCAPE ARCHITECT

Land Design
200 South Peyton St
Alexandria, VA 22314

CIVIL ENGINEER


Bohler DC
1331 Pennsylvania Ave NW p. 202.524.5700
Suite 1250
Washington, DC 20004

CC ROCK ARLINGTON OWNER, LLC



BUILDING E

5A BUILDINGS A & B ENTRY - WEST ELEVATION

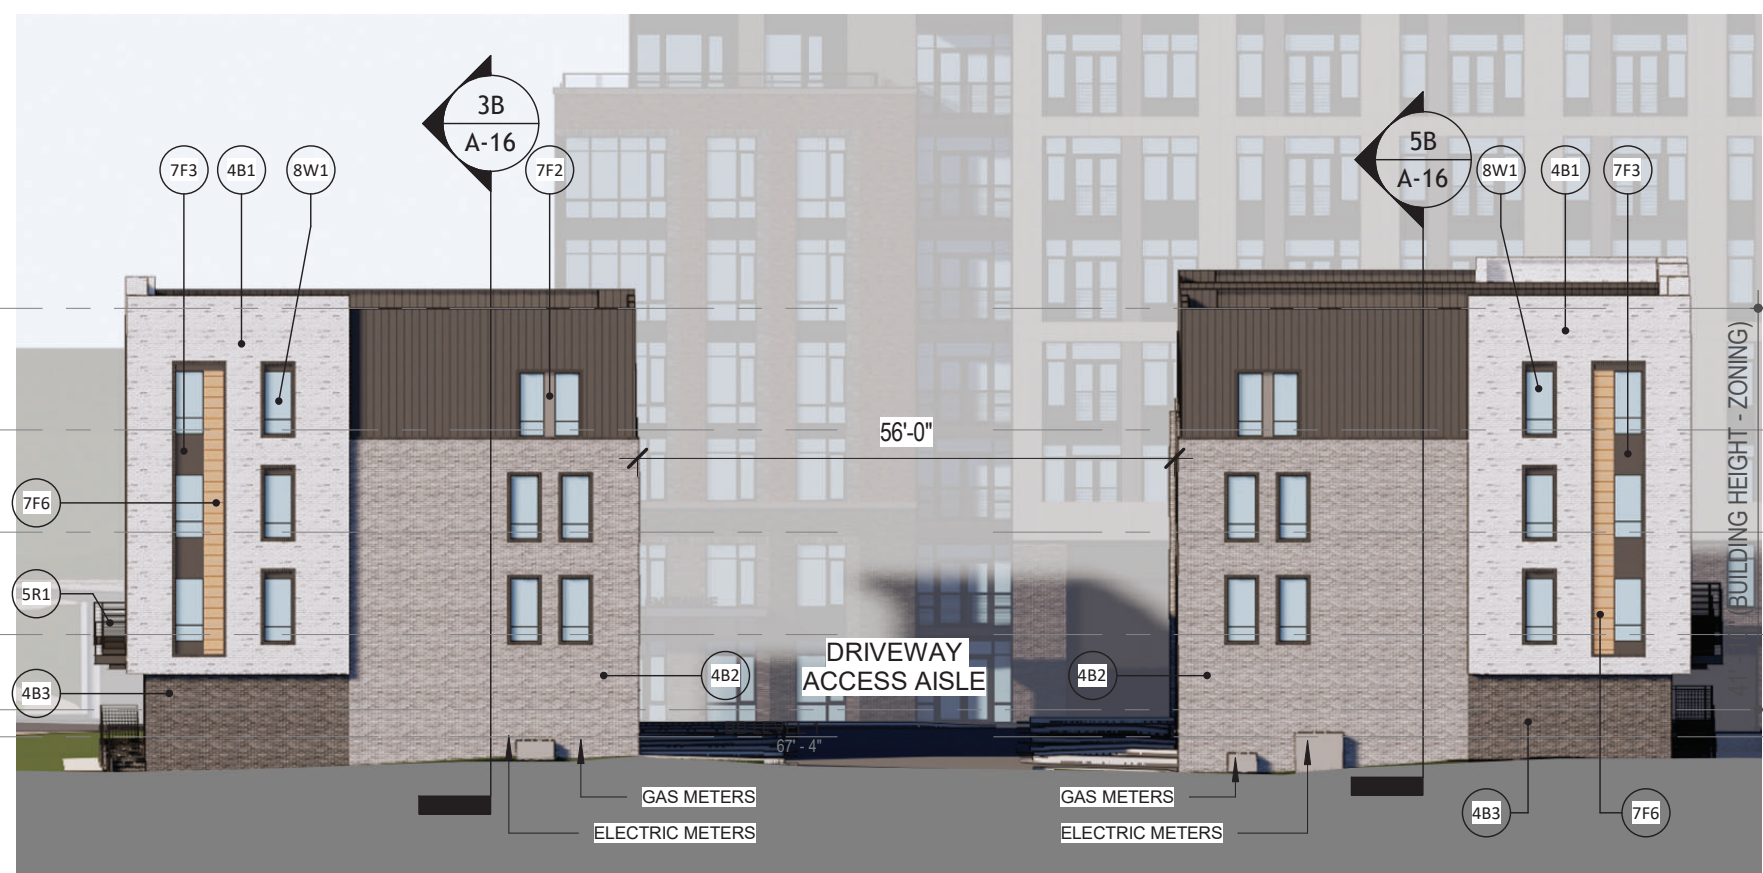


BUILDING B

5G BUILDINGS B & C EXTERNAL - SOUTH ELEVATION




7A		BUILDINGS C & D ENTRY - EAST ELEVATION
-02	A-19	1" = 20'-0"

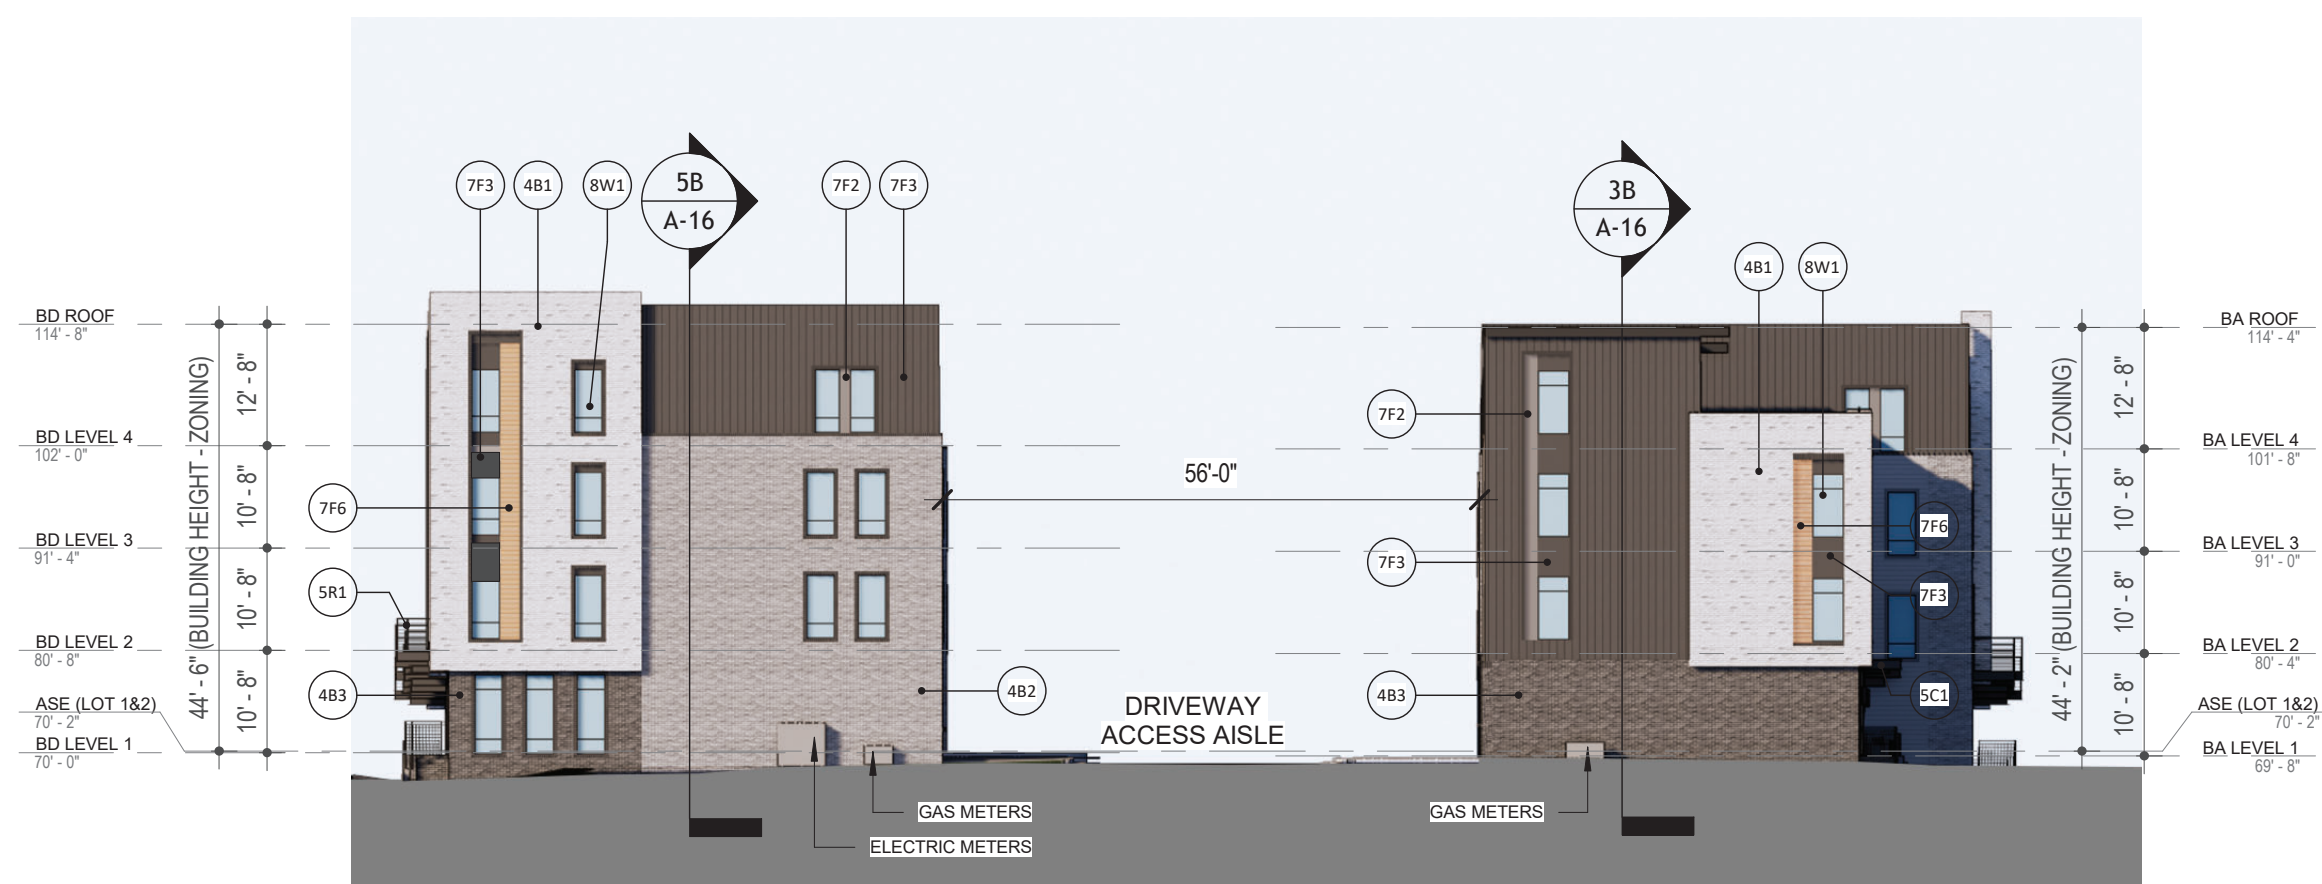

7F BUILDINGS A & D EXTERNAL - NORTH ELEVATION

hord | coplan | macht

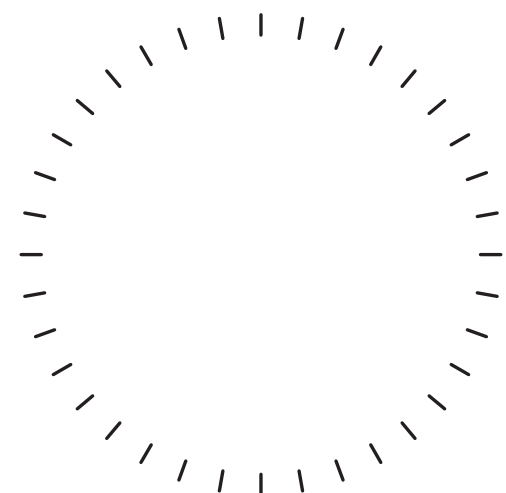

PROFESSIONAL CERTIFICATION: I CERTIFY THAT THESE DOCUMENTS WERE PREPARED OR APPROVED BY ME, AND THAT I AM A DULY LICENSED ARCHITECT UNDER THE LAWS OF THE STATE OF MARYLAND

[illegible]

no.	date	revision
-----	------	----------

Project Number

222365.00

Project

2480 S GLEBE ROAD

Phase

4.1 SITE PLAN SUBMISSION

Date _____

11.01.2024

Scale

As indicated

Drawin

BUILDING ELEVATIONS (A-D)

No


A-19

© Hord Coplan Macht, Inc.

FACADE OPENING PERCENTAGE	
FACADE	OPENING PERCENTAGE

BUILDING A EAST FACADE	29%
BUILDING A NORTH FACADE	6%
BUILDING A SOUTH FACADE	4%
BUILDING A WEST FACADE	32%
BUILDING B EAST FACADE	31%
BUILDING B NORTH FACADE	5%
BUILDING B SOUTH FACADE	10%
BUILDING B WEST FACADE	30%
BUILDING C EAST FACADE	30%
BUILDING C NORTH FACADE	5%
BUILDING C SOUTH FACADE	10%
BUILDING C WEST FACADE	31%
BUILDING D EAST FACADE	30%
BUILDING D NORTH FACADE	13%
BUILDING D SOUTH FACADE	6%
BUILDING D WEST FACADE	31%
BUILDING E EAST FACADE	48%
BUILDING E NORTH FACADE	43%
BUILDING E SOUTH FACADE 1	42%
BUILDING E SOUTH FACADE 2	42%
BUILDING E WEST FACADE	35%

KEYPLAN - ELEVATIONS

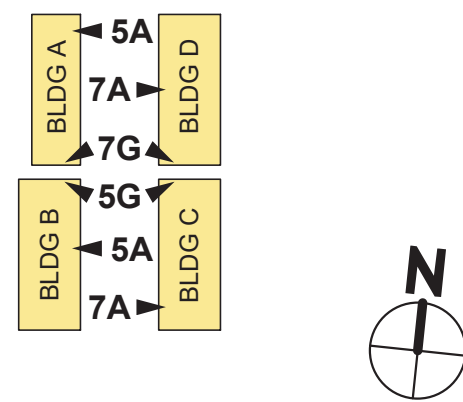


ELEVATION KEYNOTES



KEY	DESCRIPTION
4B1	BRICK VENEER TYPE 1 - WHITE
4B2	BRICK VENEER TYPE 2 - GRAY
4B3	BRICK VENEER TYPE 3 - BLACK
4B4	BRICK VENEER TYPE 4 - BROWN
4B5	BRICK VENEER TYPE 5 - LIGHT BROWN
4B6	STONE VENEER
4P1	CAST STONE CAP
5C1	METAL PANEL CANOPY - BLACK
5R1	RAILING SYSTEM - ALUMINUM
7F1	FIBER CEMENT TYPE 1 - LIGHT GRAY
7F2	FIBER CEMENT TYPE 2 - MEDIUM GRAY
7F3	FIBER CEMENT TYPE 3 - DARK GRAY
7F4	FIBER CEMENT TYPE 4 - BLACK
7F5	FIBER CEMENT TYPE 5 - RUST COLORED - VERTICAL
7F6	FIBER CEMENT TYPE 6 - WOOD-LOOK
8S1	STOREFRONT SYSTEM
8W1	VINYL WINDOW SYSTEM





5A BUILDINGS A & B DRIVE AISLE - EAST ELEVATION

 


7A BUILDINGS C & D DRIVE AISLE - WEST ELEVATION

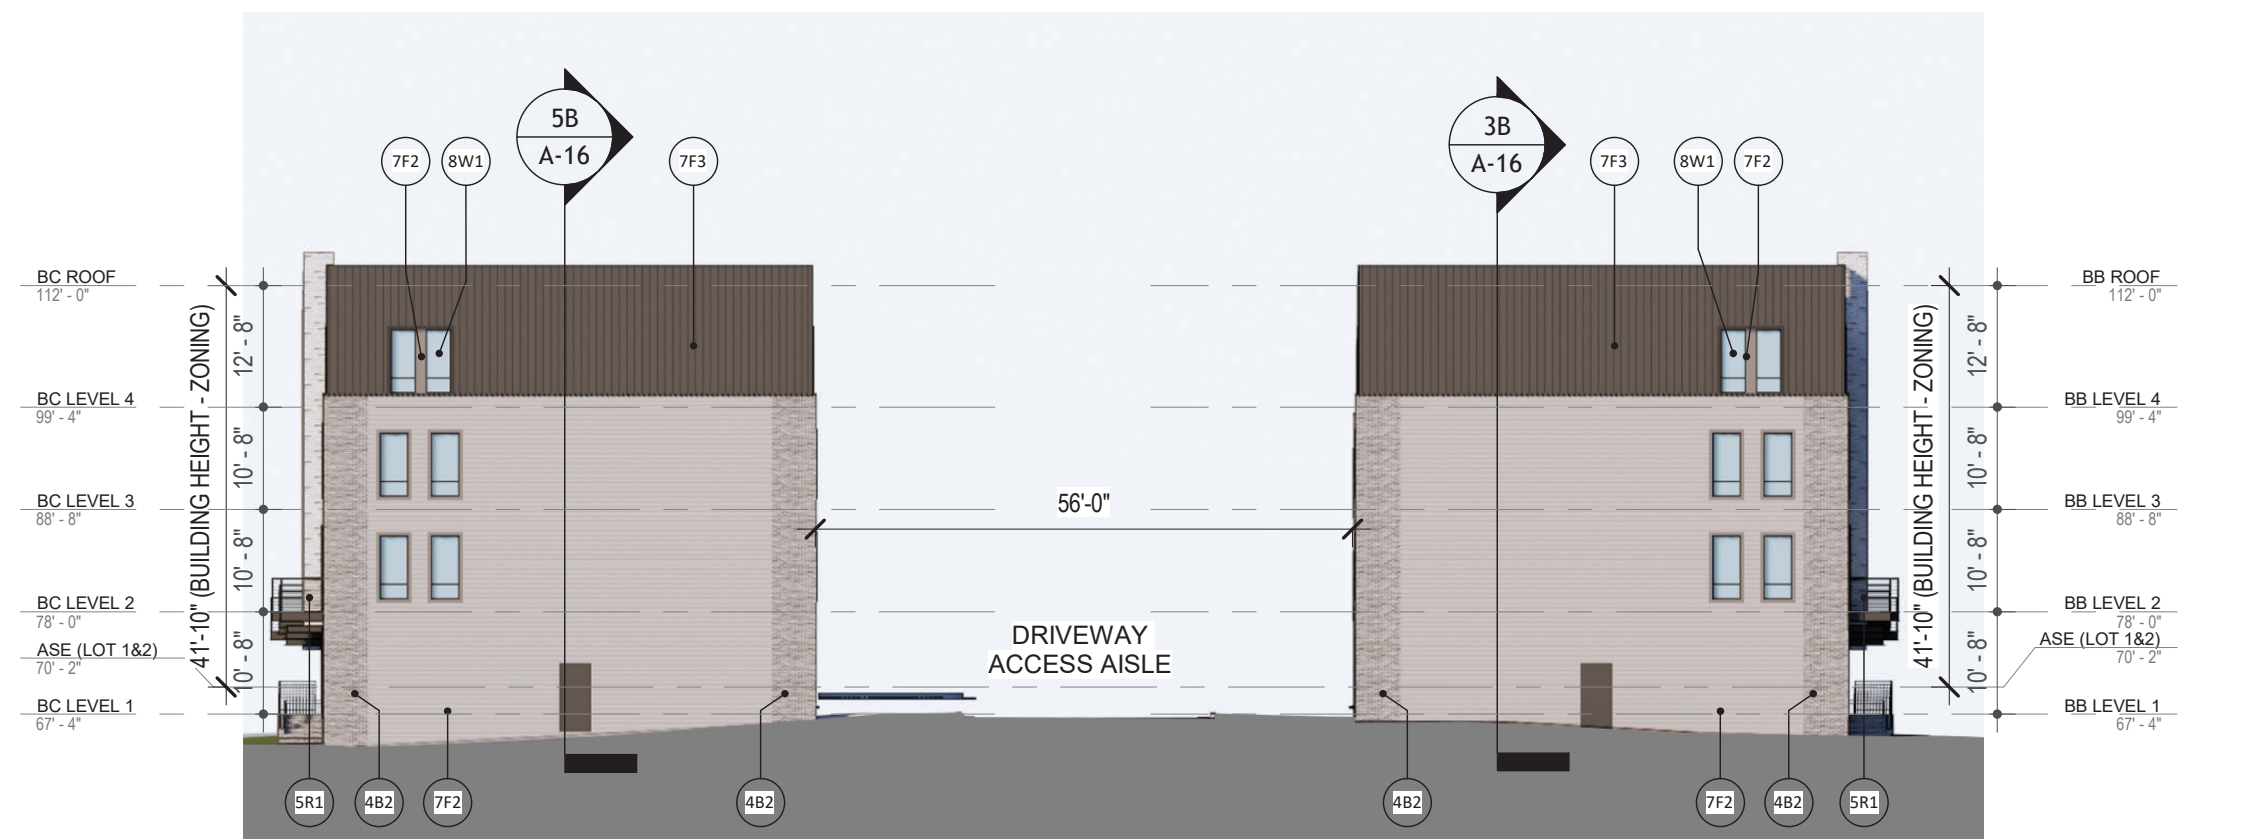 

5G | BUILDINGS B & C INTERNAL - NORTH ELEVATION

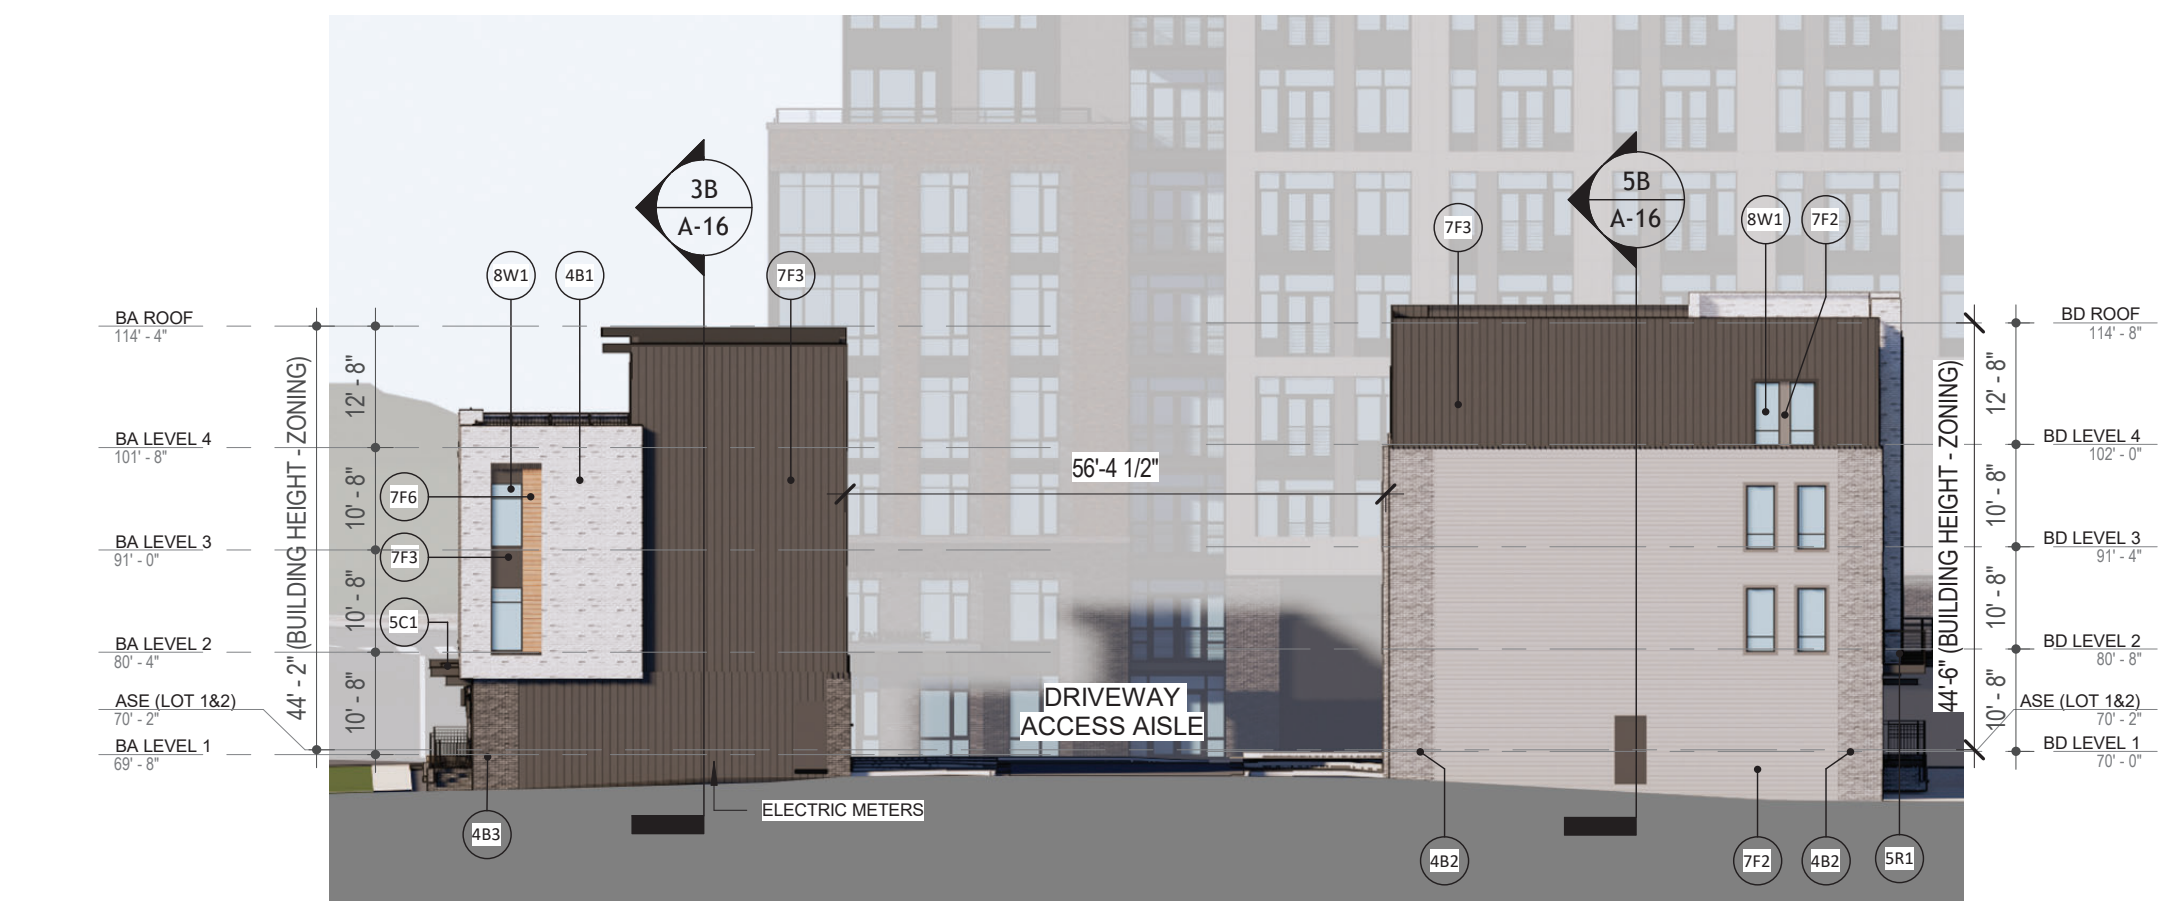 

7G BUILDINGS A & D INTERNAL - SOUTH ELEVATION

 

ARCHITECT

Hord Coplan Macht, Inc.
700 E. Pratt St, Suite 1200 p. 410. 837. 7311
Baltimore, MD 21202 f. 410. 837. 6530

LANDSCAPE ARCHITECT

Land Design
200 South Peyton St
Alexandria, VA 22314


p. 703.549.7784

CIVIL ENGINEER

Bohler DC
1331 Pennsylvania Ave NW p. 202.524.5700
Suite 1250
Washington, DC 20004

CC ROCK ARLINGTON OWNER, LLC

hord | coplan | macht

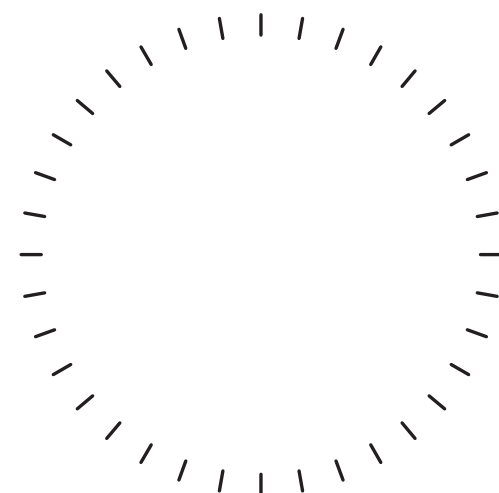

PROFESSIONAL CERTIFICATION: I CERTIFY THAT THESE DOCUMENTS WERE PREPARED OR APPROVED BY ME, AND THAT I AM A DULY LICENSED ARCHITECT UNDER THE LAWS OF THE STATE OF MARYLAND

[illegible]

no.	date	revision
-----	------	----------

Project Number

222365.00

Project

2480 S GLEBE ROAD

Phase

4.1 SITE PLAN SUBMISSION

Date _____

11.01.2024

Scale

As indicated

Drawin

BUILDING ELEVATIONS (A-D)

No

A-20

© Hord Coplan Macht, Inc.



2A BUILDING E - WEST ELEVATION
A-02 A-21 1" = 20'-0"



5A BUILDING E - EAST ELEVATION
A-02 A-21 1" = 20'-0"




7A BUILDING E - SOUTH ELEVATION 1
A-02 A-21 1" = 20'-0"



7F BUILDING E - SOUTH ELEVATION 2
A-02 A-21 1" = 20'-0"

KEYPLAN - ELEVATIONS

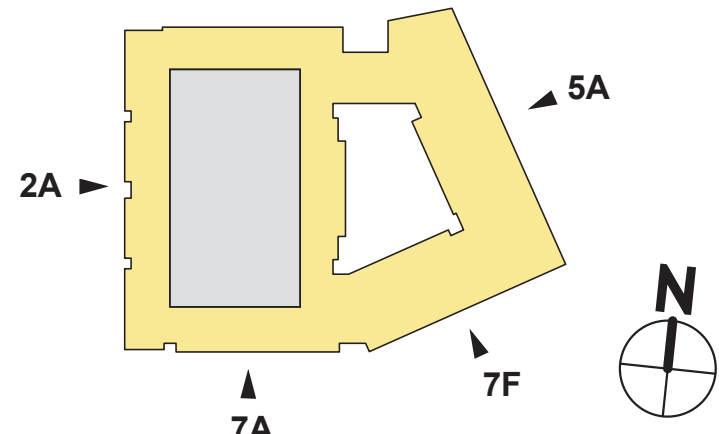

ELEVATION KEYNOTES

KEY	DESCRIPTION
4B1	BRICK VENEER TYPE 1 - WHITE
4B2	BRICK VENEER TYPE 2 - GRAY
4B3	BRICK VENEER TYPE 3 - BLACK
4B4	BRICK VENEER TYPE 4 - BROWN
4B5	BRICK VENEER TYPE 5 - LIGHT BROWN
4B6	STONE VENEER
4P1	CAST STONE CAP
5C1	METAL PANEL CANOPY - BLACK
5R1	RAILING SYSTEM - ALUMINUM
7F1	FIBER CEMENT TYPE 1 - LIGHT GRAY
7F2	FIBER CEMENT TYPE 2 - MEDIUM GRAY
7F3	FIBER CEMENT TYPE 3 - DARK GRAY
7F4	FIBER CEMENT TYPE 4 - BLACK
7F5	FIBER CEMENT TYPE 5 - RUST COLORED - VERTICAL
7F6	FIBER CEMENT TYPE 6 - WOOD-LOOK
8S1	STOREFRONT SYSTEM
8W1	VINYL WINDOW SYSTEM

FACADE OPENING PERCENTAGE	
FACADE	OPENING PERCENTAGE
BUILDING A EAST FACADE	29%
BUILDING A NORTH FACADE	6%
BUILDING A SOUTH FACADE	4%
BUILDING A WEST FACADE	32%
BUILDING B EAST FACADE	31%
BUILDING B NORTH FACADE	5%
BUILDING B SOUTH FACADE	10%
BUILDING B WEST FACADE	30%
BUILDING C EAST FACADE	30%
BUILDING C NORTH FACADE	5%
BUILDING C SOUTH FACADE	10%
BUILDING C WEST FACADE	31%
BUILDING D EAST FACADE	30%
BUILDING D NORTH FACADE	13%
BUILDING D SOUTH FACADE	6%
BUILDING D WEST FACADE	31%
BUILDING E EAST FACADE	48%
BUILDING E NORTH FACADE	43%
BUILDING E SOUTH FACADE 1	42%
BUILDING E SOUTH FACADE 2	42%
BUILDING E WEST FACADE	35%


ARCHITECT
Hord Coplan Macht, Inc.
700 E. Pratt St, Suite 1200
Baltimore, MD 21202
p. 410.837.7311
f. 410.837.6530

LANDSCAPE ARCHITECT
Land Design
200 South Peyton St
Alexandria, VA 22314
p. 703.549.7784

CIVIL ENGINEER
Bohler DC
1331 Pennsylvania Ave NW
Suite 1250
Washington, DC 20004
p. 202.524.5700

CC ROCK ARLINGTON OWNER, LLC

hord | coplan | macht

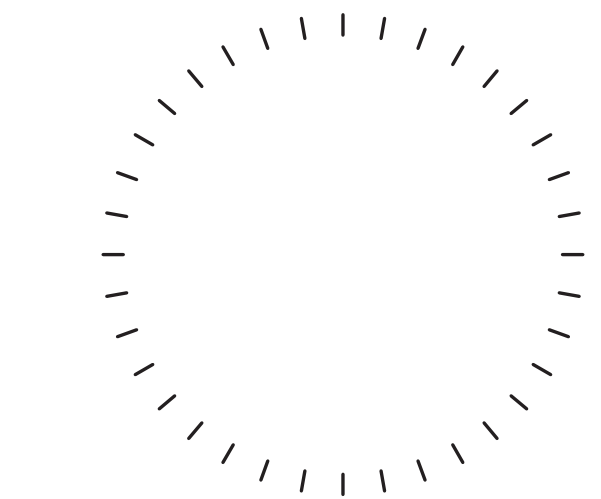

PROFESSIONAL CERTIFICATION: I CERTIFY THAT THESE DOCUMENTS WERE PREPARED OR APPROVED BY ME, AND THAT I AM A DULY LICENSED ARCHITECT UNDER THE LAWS OF THE STATE OF MARYLAND.

no. date revision

Project Number

222365.00

Project

2480 S GLEBE ROAD

Phase

4.1 SITE PLAN SUBMISSION

Date

11.01.2024

Scale

As indicated

Drawing

BUILDING
ELEVATIONS (E)

No

A-21

© Hord Coplan Macht, Inc.



2A BUILDING E - NORTH ELEVATION

A-02 A-22 1" = 20'-0"




5A BUILDING E - COURTYARD WEST ELEVATION

A-02 A-22 1" = 20'-0"



5D BUILDING E - COURTYARD NORTH ELEVATION

A-02 A-22 1" = 20'-0"

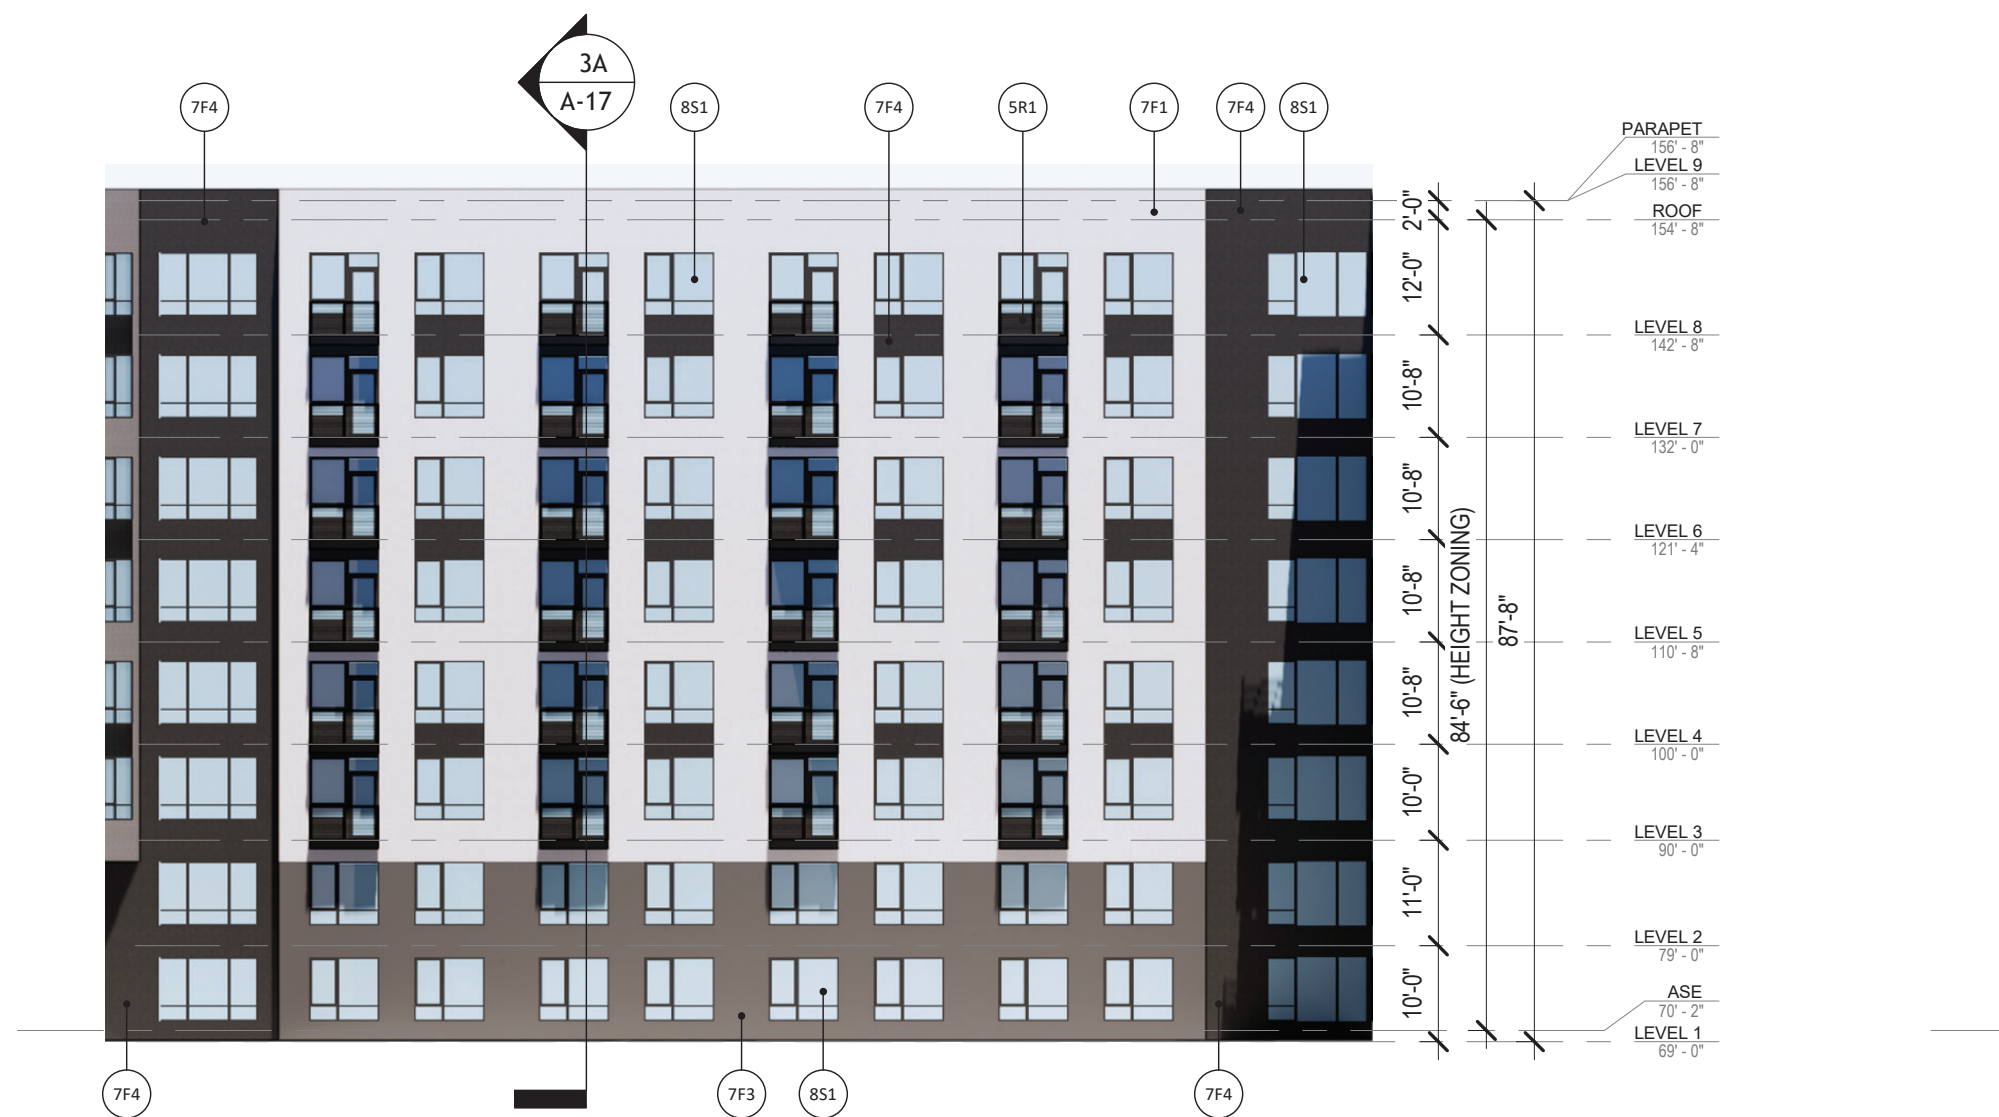

7A BUILDING E - COURTYARD EAST ELEVATION

A-02 A-22 1" = 20'-0"



7D BUILDING E - COURTYARD SOUTH ELEVATION

A-02 A-22 1" = 20'-0"

FACADE OPENING PERCENTAGE	
FACADE	OPENING PERCENTAGE
BUILDING A EAST FACADE	29%
BUILDING A NORTH FACADE	6%
BUILDING A SOUTH FACADE	4%
BUILDING A WEST FACADE	32%
BUILDING B EAST FACADE	31%
BUILDING B NORTH FACADE	5%
BUILDING B SOUTH FACADE	10%
BUILDING B WEST FACADE	30%
BUILDING C EAST FACADE	30%
BUILDING C NORTH FACADE	5%
BUILDING C SOUTH FACADE	10%
BUILDING C WEST FACADE	31%
BUILDING D EAST FACADE	30%
BUILDING D NORTH FACADE	13%
BUILDING D SOUTH FACADE	6%
BUILDING D WEST FACADE	31%
BUILDING E EAST FACADE	48%
BUILDING E NORTH FACADE	43%
BUILDING E SOUTH FACADE 1	42%
BUILDING E SOUTH FACADE 2	42%
BUILDING E WEST FACADE	35%

KEYPLAN - ELEVATIONS	
2A	5D 7A 7D
ELEVATION KEYNOTES	
KEY	DESCRIPTION
4B1	BRICK VENEER TYPE 1 - WHITE
4B2	BRICK VENEER TYPE 2 - GRAY
4B3	BRICK VENEER TYPE 3 - BLACK
4B4	BRICK VENEER TYPE 4 - BROWN
4B5	BRICK VENEER TYPE 5 - LIGHT BROWN
4B6	STONE VENEER
4P1	CAST STONE CAP
5C1	METAL PANEL CANOPY - BLACK
5R1	RAILING SYSTEM - ALUMINUM
7F1	FIBER CEMENT TYPE 1 - LIGHT GRAY
7F2	FIBER CEMENT TYPE 2 - MEDIUM GRAY
7F3	FIBER CEMENT TYPE 3 - DARK GRAY
7F4	FIBER CEMENT TYPE 4 - BLACK
7F5	FIBER CEMENT TYPE 5 - RUST COLORED - VERTICAL
7F6	FIBER CEMENT TYPE 6 - WOOD-LOOK
8S1	STOREFRONT SYSTEM
8W1	VINYL WINDOW SYSTEM


ARCHITECT
Hord Coplan Macht, Inc.
700 E. Pratt St, Suite 1200
Baltimore, MD 21202
p. 410.837.7311
f. 410.837.6530

LANDSCAPE ARCHITECT
Land Design
200 South Peyton St
Alexandria, VA 22314
p. 703.549.7784

CIVIL ENGINEER
Bohler DC
1331 Pennsylvania Ave NW
Suite 1250
Washington, DC 20004
p. 202.524.5700

CC ROCK ARLINGTON OWNER, LLC

hord | coplan | macht

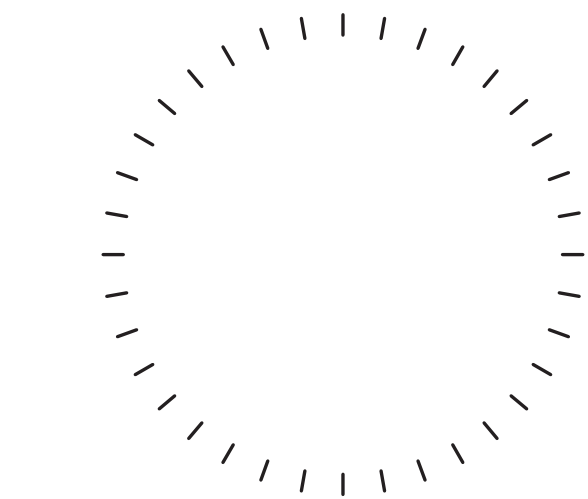

PROFESSIONAL CERTIFICATION: I CERTIFY THAT THESE DOCUMENTS WERE PREPARED OR APPROVED BY ME, AND THAT I AM A DULY LICENSED ARCHITECT UNDER THE LAWS OF THE STATE OF MARYLAND.

no. date revision

Project Number
222365.00

Project
2480 S GLEBE ROAD

Phase
4.1 SITE PLAN SUBMISSION

Date
11.01.2024
Scale
As indicated
Drawing

BUILDING
ELEVATIONS (E)

No

A-22

© Hord Coplan Macht, Inc.

10/31/2024 2:10:24 PM
Autodesk Docs\222365 Novel Arlington Ridge\222365 - Novel Arlington Ridge -
R01_4.1 Submission 05.rvt



1 --- BLDG E - MAIN ENTRY OFF 24TH




2 --- BLDG E - SECONDARY ENTRANCE OFF PRIVATE DRIVE



3 --- BLDG E - MAIN ENTRY CLOSEUP



4 --- BLDG E - LEVEL 2 ENTRANCE ENLARGED ELEVATION

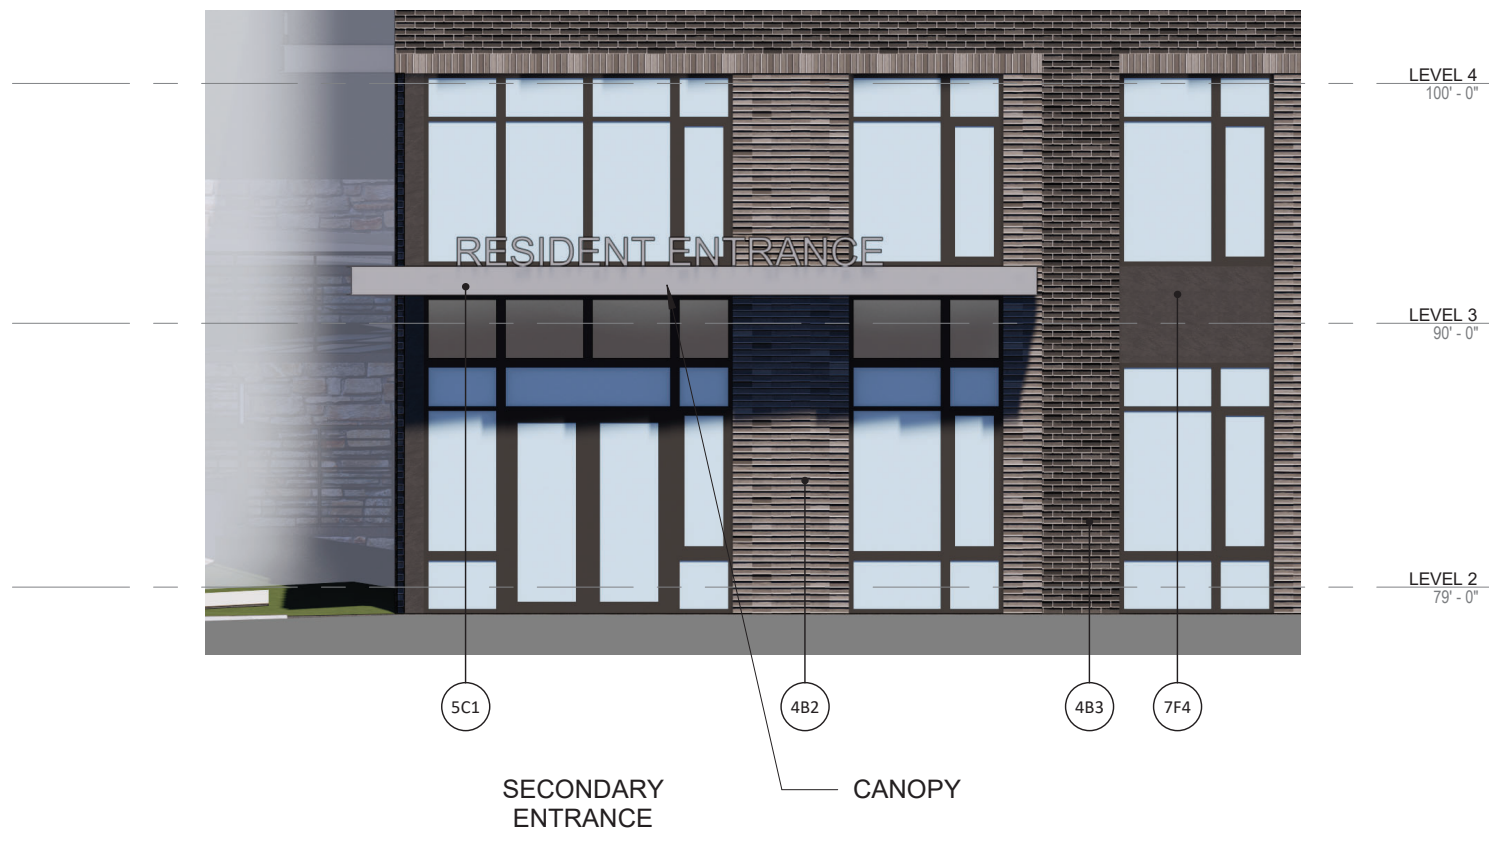

5 --- BLDG E - LEVEL 1 ENTRANCE ENLARGED ELEVATION

KEYPLAN - ELEVATIONS	
ELEVATION KEYNOTES	
KEY	DESCRIPTION
4B1	BRICK VENEER TYPE 1 - WHITE
4B2	BRICK VENEER TYPE 2 - GRAY
4B3	BRICK VENEER TYPE 3 - BLACK
4B4	BRICK VENEER TYPE 4 - BROWN
4B5	BRICK VENEER TYPE 5 - LIGHT BROWN
4B6	STONE VENEER
4P1	CAST STONE CAP
5C1	METAL PANEL CANOPY - BLACK
5R1	RAILING SYSTEM - ALUMINUM
7F1	FIBER CEMENT TYPE 1 - LIGHT GRAY
7F2	FIBER CEMENT TYPE 2 - MEDIUM GRAY
7F3	FIBER CEMENT TYPE 3 - DARK GRAY
7F4	FIBER CEMENT TYPE 4 - BLACK
7F5	FIBER CEMENT TYPE 5 - RUST COLORED - VERTICAL
7F6	FIBER CEMENT TYPE 6 - WOOD-LOOK
8S1	STOREFRONT SYSTEM
8W1	VINYL WINDOW SYSTEM


ARCHITECT
Hord Coplan Macht, Inc.
700 E. Pratt St, Suite 1200
Baltimore, MD 21202
p. 410. 837. 7311
f. 410. 837. 6530

LANDSCAPE ARCHITECT
Land Design
200 South Peyton St
Alexandria, VA 22314
p. 703.549.7784

CIVIL ENGINEER
Bohler DC
1331 Pennsylvania Ave NW
Suite 1250
Washington, DC 20004
p. 202.524.5700

CC ROCK ARLINGTON OWNER, LLC

hord | coplan | macht

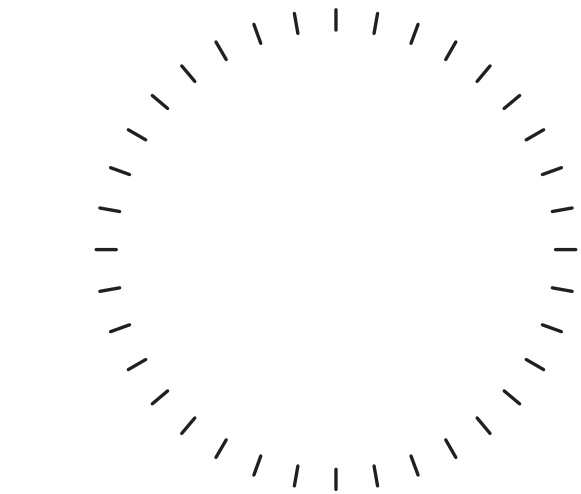

PROFESSIONAL CERTIFICATION: I CERTIFY THAT THESE DOCUMENTS WERE PREPARED OR APPROVED BY ME, AND THAT I AM A DULY LICENSED ARCHITECT UNDER THE LAWS OF THE STATE OF MARYLAND.

no.	date	revision
Project Number		
222365.00		
Project		
2480 S GLEBE ROAD		

Phase
4.1 SITE PLAN SUBMISSION

Date
11.01.2024
Scale
As indicated
Drawing

PARTIAL ELEVATIONS

No
A-23

© Hord Coplan Macht, Inc.


10/31/2024 2:10:26 PM
Autodesk Docs\222365 Novel Arlington Ridge\222365 - Novel Arlington Ridge -
R01_4.1 Submission 05.rvt

ARCHITECT
Hord Coplan Macht, Inc.
700 E. Pratt St, Suite 1200
Baltimore, MD 21202
p. 410.837.7311
f. 410.837.6530

LANDSCAPE ARCHITECT
Land Design
200 South Peyton St
Alexandria, VA 22314
p. 703.549.7784

CIVIL ENGINEER
Bohler DC
1331 Pennsylvania Ave NW
Suite 1250
Washington, DC 20004
p. 202.524.5700

KEYPLAN - RENDERINGS

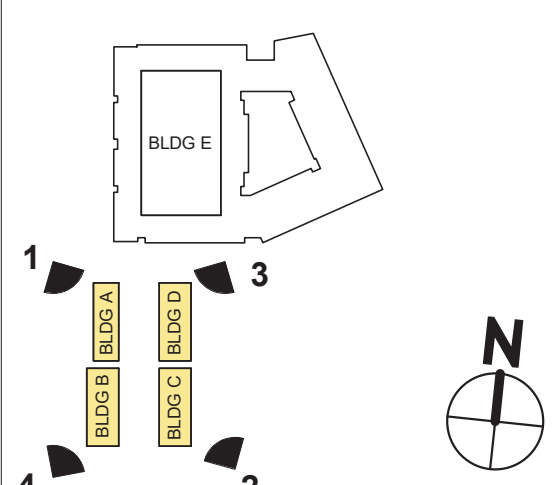

CC ROCK ARLINGTON OWNER, LLC



1 --- BLDGS A+B - NORTHWEST VIEW



2 --- BLDGS C+D - SOUTHEAST VIEW




3 --- BLDGS D+C - NORTHEAST VIEW



4 --- BLDGS B+A - SOUTHWEST VIEW

hord | coplan | macht

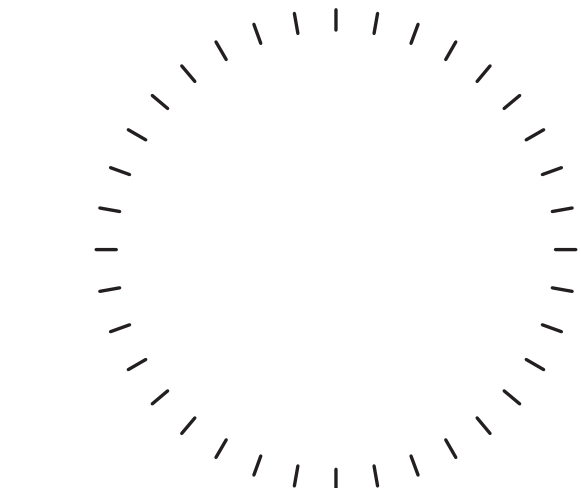

PROFESSIONAL CERTIFICATION: I CERTIFY THAT THESE DOCUMENTS WERE PREPARED OR APPROVED BY ME, AND THAT I AM A DULY LICENSED ARCHITECT UNDER THE LAWS OF THE STATE OF MARYLAND.

no.	date	revision
Project Number		
222365.00		
Project		
2480 S GLEBE ROAD		

Phase
4.1 SITE PLAN SUBMISSION


Date
11.01.2024
Scale
1" = 300'-0"

Drawing
RENDERINGS (A-D)

No
A-24

© Hord Coplan Macht, Inc.

KEYPLAN - RENDERINGS

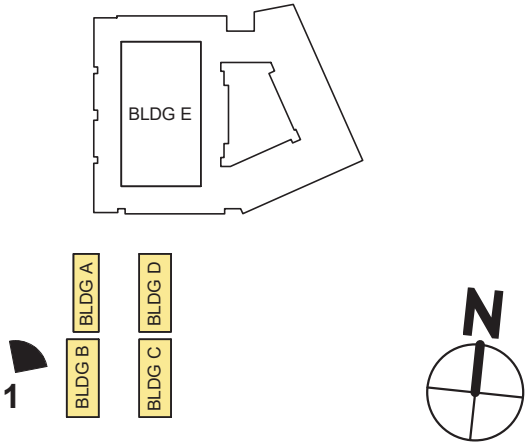

ARCHITECT

Hord Coplan Macht, Inc.
700 E. Pratt St, Suite 1200
Baltimore, MD 21202
p. 410. 837. 7311 f. 410. 837. 6530

CIVIL ENGINEERS


Bohler DC
1331 Pennsylvania Ave NW, Suite 1250
Washington, DC 20004
p. 202-524-5700

OWNER

Crescent Communities
7200 Wisconsin Avenue, 5th Floor
Bethesda, Maryland 20814



1 --- BLDGS A+B - WEST VIEW

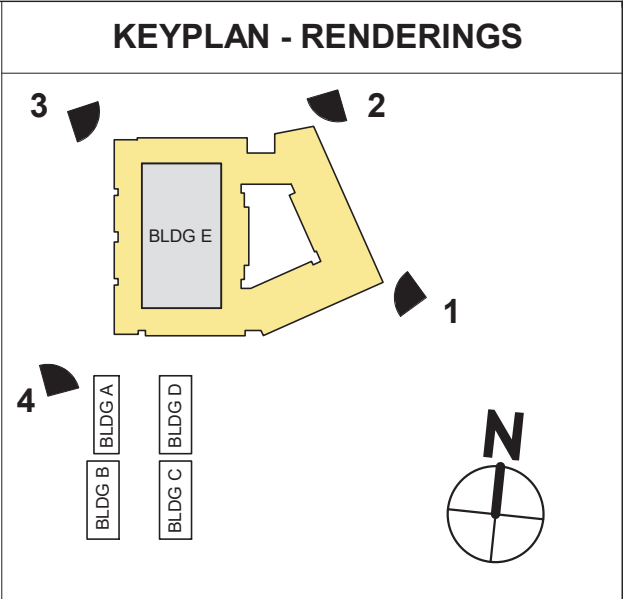

ARCHITECT
Hord Coplan Macht, Inc.
700 E. Pratt St, Suite 1200
Baltimore, MD 21202 p. 410.837.7311
f. 410.837.6530

LANDSCAPE ARCHITECT
Land Design
200 South Peyton St
Alexandria, VA 22314 p. 703.549.7784

CIVIL ENGINEER
Bohler DC
1331 Pennsylvania Ave NW
Suite 1250
Washington, DC 20004 p. 202.524.5700

CC ROCK ARLINGTON OWNER, LLC



1 --- BLDG E - SOUTHEAST VIEW



2 --- BLDG E - NORTHEAST VIEW




3 --- BLDG E - NORTHWEST VIEW



4 --- BLDG E - SOUTHWEST VIEW

hord | coplan | macht

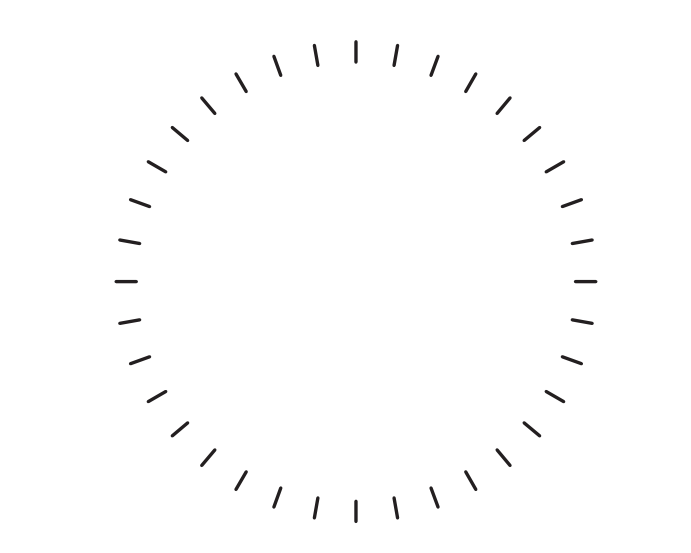

PROFESSIONAL CERTIFICATION: I CERTIFY THAT THESE DOCUMENTS WERE PREPARED OR APPROVED BY ME, AND THAT I AM A DULY LICENSED ARCHITECT UNDER THE LAWS OF THE STATE OF MARYLAND.

no.	date	revision
-----	------	----------

Project Number
222365.00

Project
2480 S GLEBE ROAD

Phase
4.1 SITE PLAN SUBMISSION

Date
11.01.2024

Scale
1" = 300'-0"

Drawing

RENDERINGS (E)

No

A-26

© Hord Coplan Macht, Inc.



1 --- BLDG E - WEST VIEW AT GARAGE ENTRY


ARCHITECT
Hord Coplan Macht, Inc.
700 E. Pratt St, Suite 1200
Baltimore, MD 21202
p. 410. 837. 7311
f. 410. 837. 6530

LANDSCAPE ARCHITECT
Land Design
200 South Peyton St
Alexandria, VA 22314
p. 703.549.7784

CIVIL ENGINEER
Bohler DC
1331 Pennsylvania Ave NW
Suite 1250
Washington, DC 20004
p. 202.524.5700

CC ROCK ARLINGTON OWNER, LLC

hord | coplan | macht

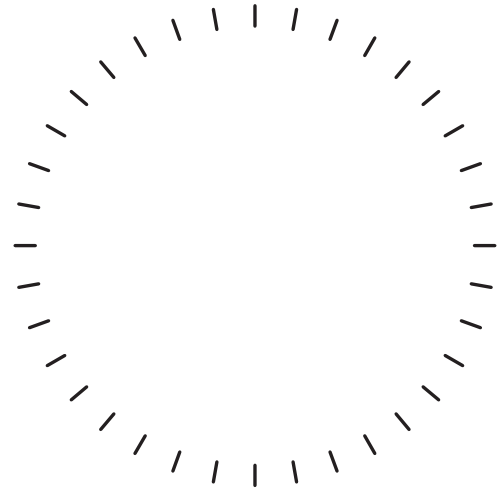

PROFESSIONAL CERTIFICATION: I CERTIFY THAT THESE DOCUMENTS WERE PREPARED OR APPROVED BY ME, AND THAT I AM A DULY LICENSED ARCHITECT UNDER THE LAWS OF THE STATE OF MARYLAND

no.	date	revision
Project Number		
222365.00		
Project		
2480 S GLEBE ROAD		

Phase
4.1 SITE PLAN SUBMISSION


Date
11.01.2024

Scale



Drawing
RENDERINGS (E)

No
A-27



© Hord Coplan Macht, Inc.

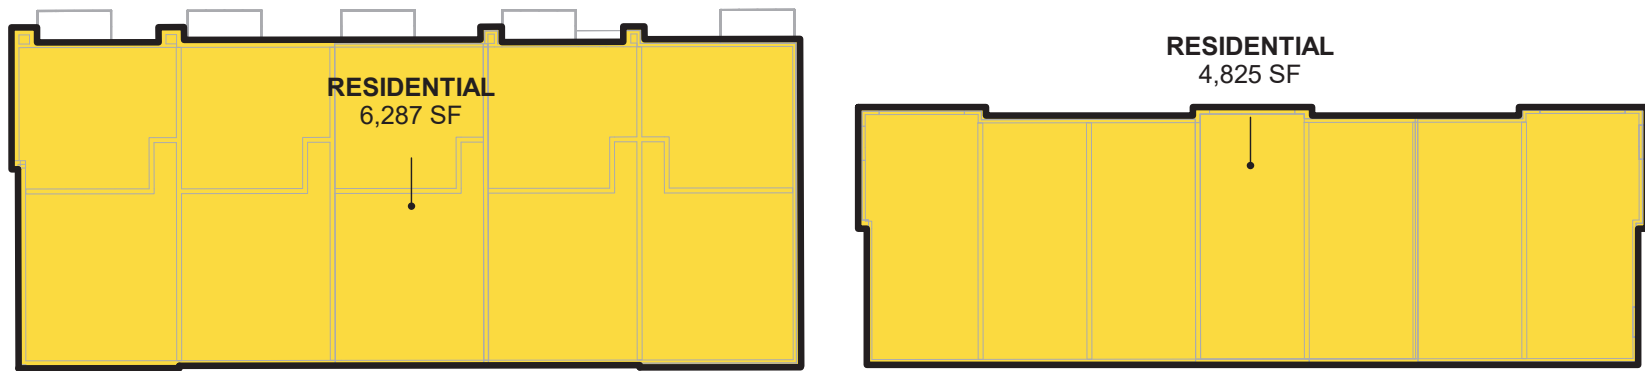



GFA 4.1 - BLDG A-D - LEVEL 2

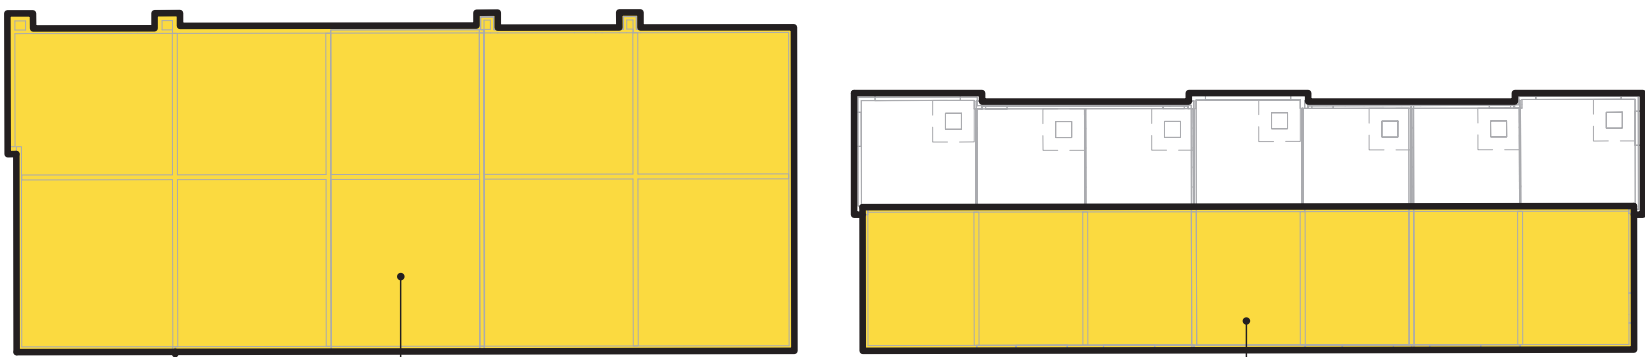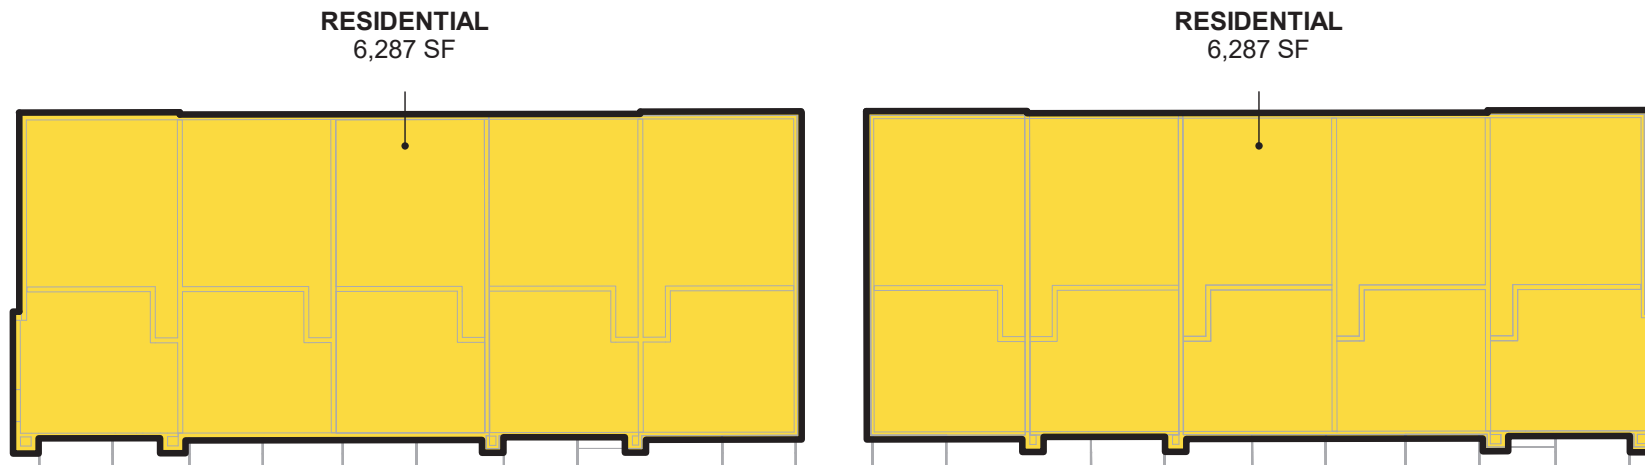



GFA 4.1 - BLDG A-D - LEVEL 4

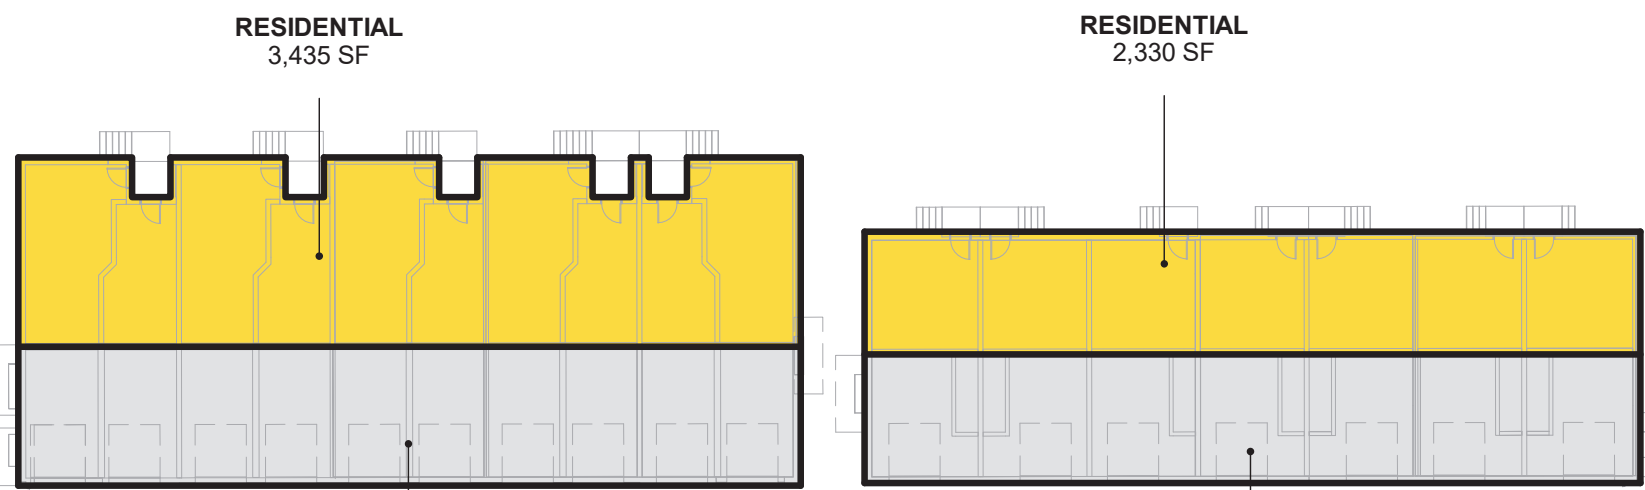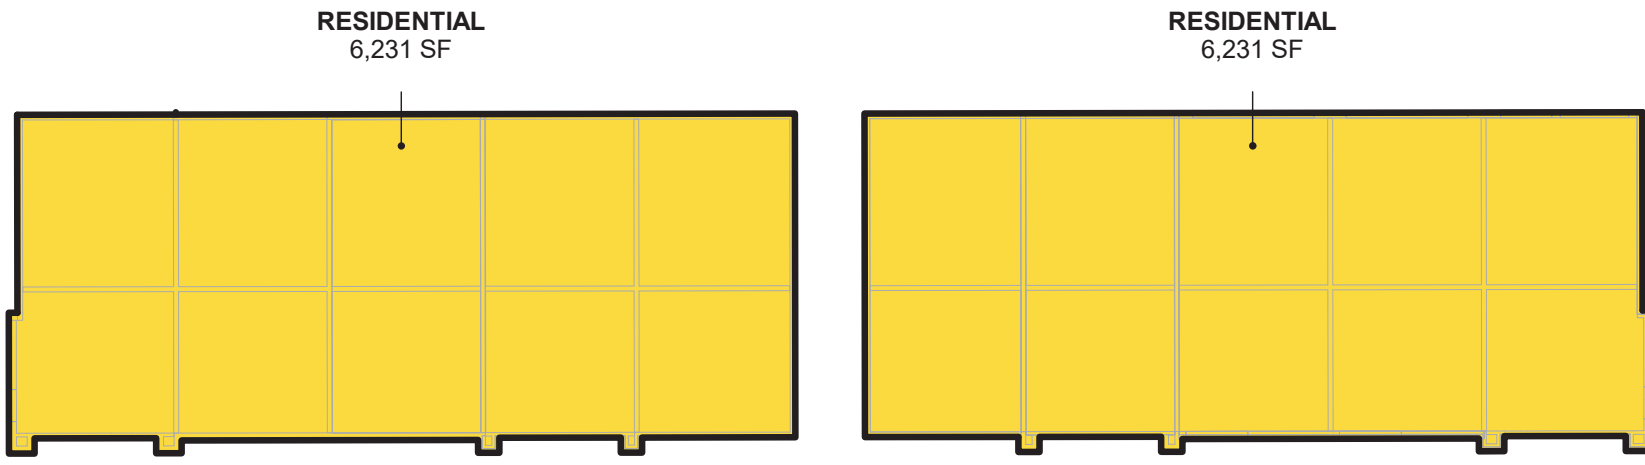

GFA 4.1 - BLDG A-D - LEVEL 1

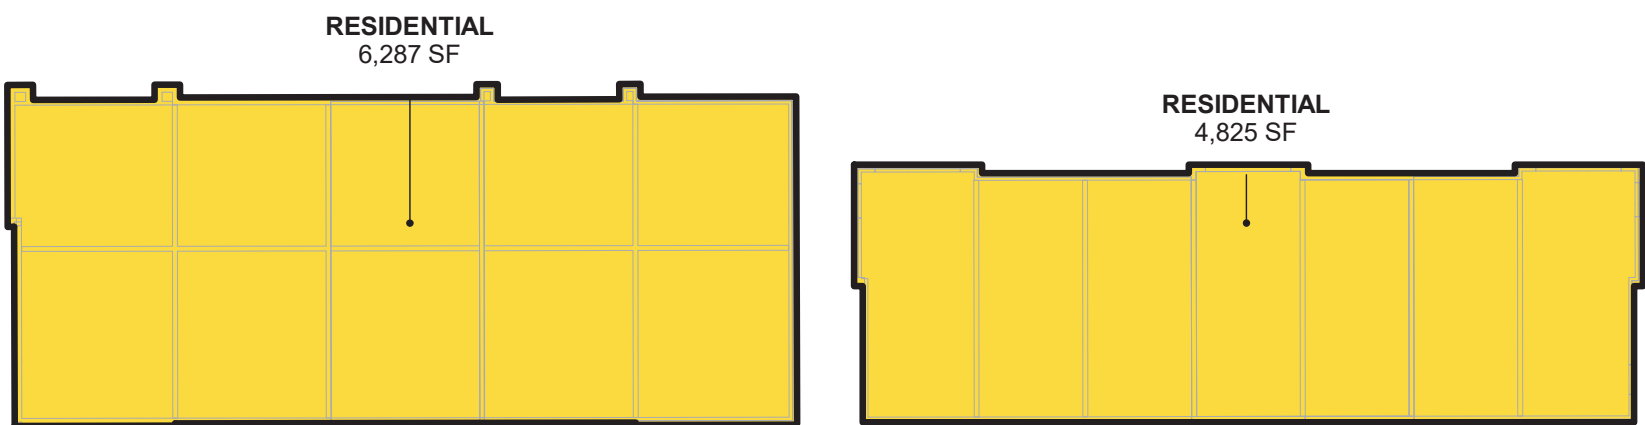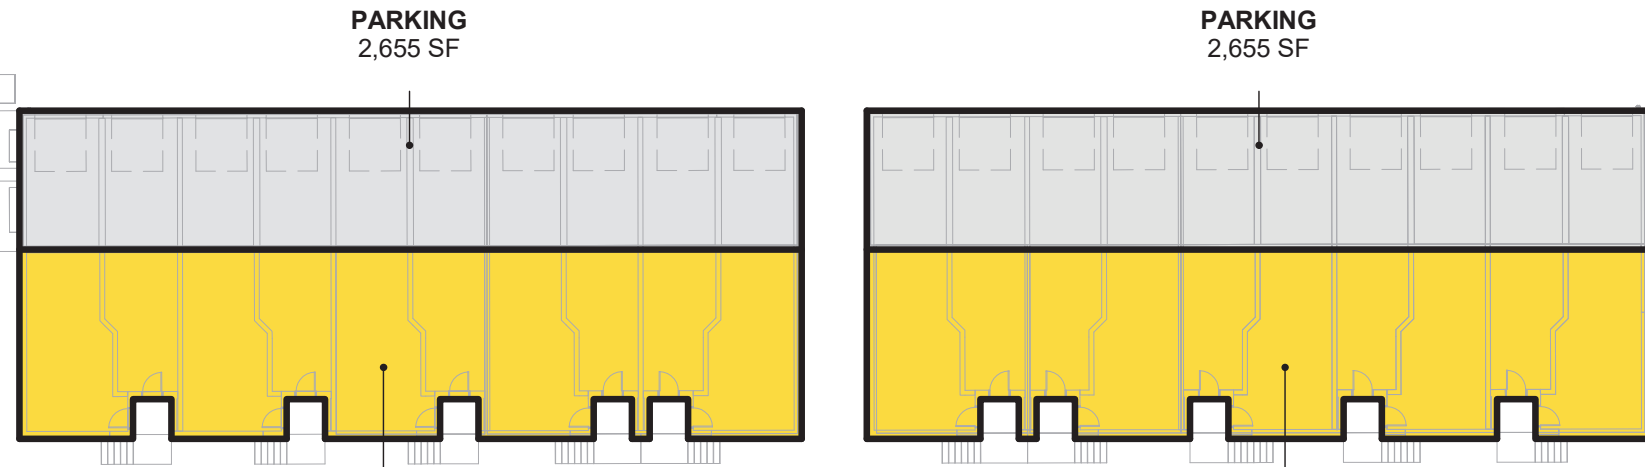

GFA 4.1 - BLDG A-D - LEVEL 3

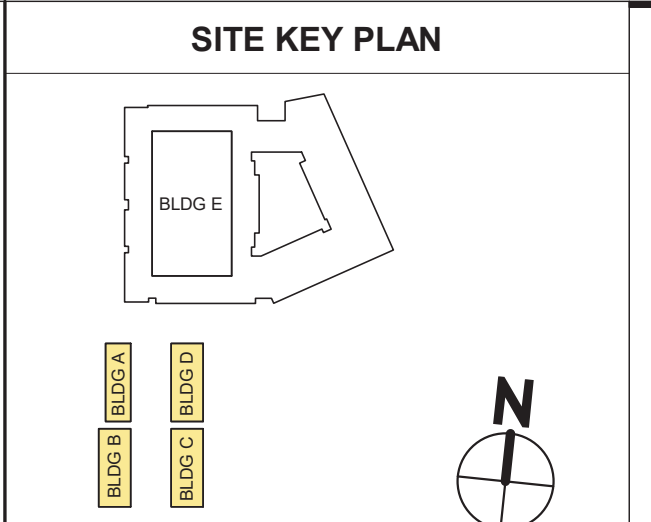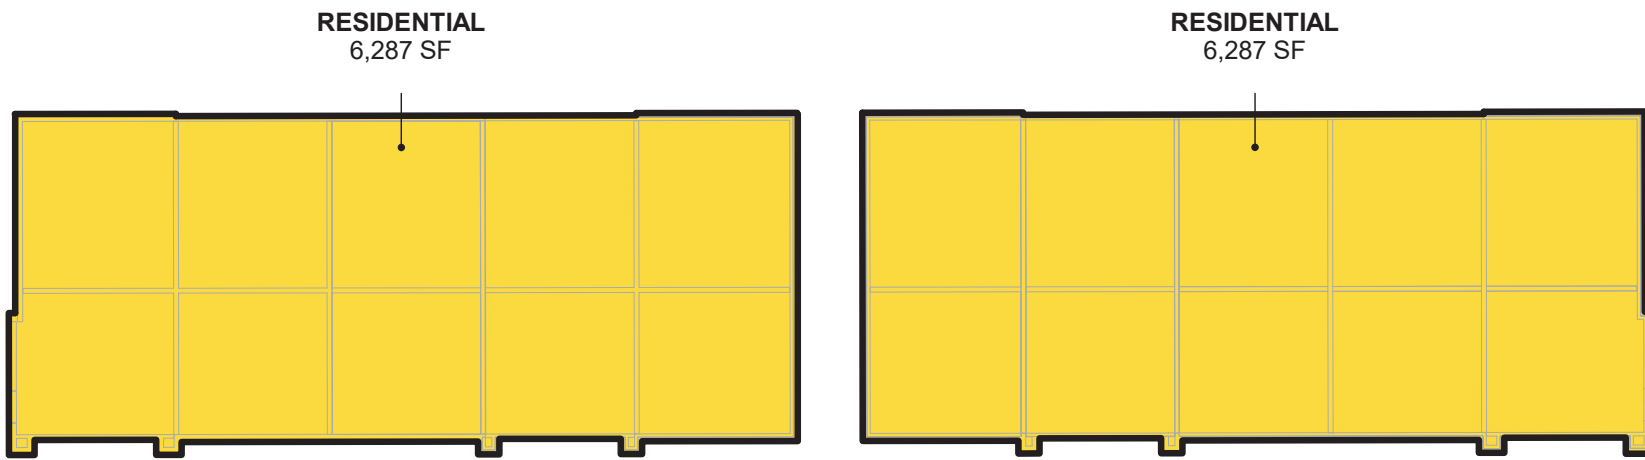

GROSS FLOOR AREA LEGEND	
GFA INCLUSIONS	RESIDENTIAL
	RESIDENTIAL COMMON
GFA EXCLUSIONS	BELOW GRADE SHAFT
	BELOW GRADE STORAGE
	BELOW GRADE UTILITY
UNACCOUNTED	OPEN TO BELOW
	PARKING
	BIKE PARKING

BLDG A-D - GROSS FLOOR AREA		
BUILDING A		
BD LEVEL 1	RESIDENTIAL	2,330 SF
BD LEVEL 2	RESIDENTIAL	4,825 SF
BD LEVEL 3	RESIDENTIAL	4,825 SF
BD LEVEL 4	RESIDENTIAL	2,709 SF
		14,688 SF
BUILDING B		
BD LEVEL 1	RESIDENTIAL	3,435 SF
BD LEVEL 2	RESIDENTIAL	6,287 SF
BD LEVEL 3	RESIDENTIAL	6,287 SF
BD LEVEL 4	RESIDENTIAL	6,231 SF
		22,240 SF
BUILDING C		
BD LEVEL 1	RESIDENTIAL	3,435 SF
BD LEVEL 2	RESIDENTIAL	6,287 SF
BD LEVEL 3	RESIDENTIAL	6,287 SF
BD LEVEL 4	RESIDENTIAL	6,231 SF
		22,240 SF
BUILDING D		
BD LEVEL 1	RESIDENTIAL	3,435 SF
BD LEVEL 2	RESIDENTIAL	6,287 SF
BD LEVEL 3	RESIDENTIAL	6,287 SF
BD LEVEL 4	RESIDENTIAL	6,231 SF
		22,240 SF
		81,408 SF

BLDG A-D - GROSS PARKING AREA		
BUILDING A		
BD LEVEL 1	PARKING	2,439 SF
BUILDING B		
BD LEVEL 1	PARKING	2,655 SF
BUILDING C		
BD LEVEL 1	PARKING	2,655 SF
BUILDING D		
BD LEVEL 1	PARKING	2,655 SF
		10,405 SF


ARCHITECT
Hord Coplan Macht, Inc.
700 E. Pratt St, Suite 1200
Baltimore, MD 21202
p. 410.837.7311
f. 410.837.6530

LANDSCAPE ARCHITECT
Land Design
200 South Peyton St
Alexandria, VA 22314
p. 703.549.7784

CIVIL ENGINEER
Bohler DC
1331 Pennsylvania Ave NW
Suite 1250
Washington, DC 20004
p. 202.524.5700

CC ROCK ARLINGTON OWNER, LLC

hord | coplan | macht

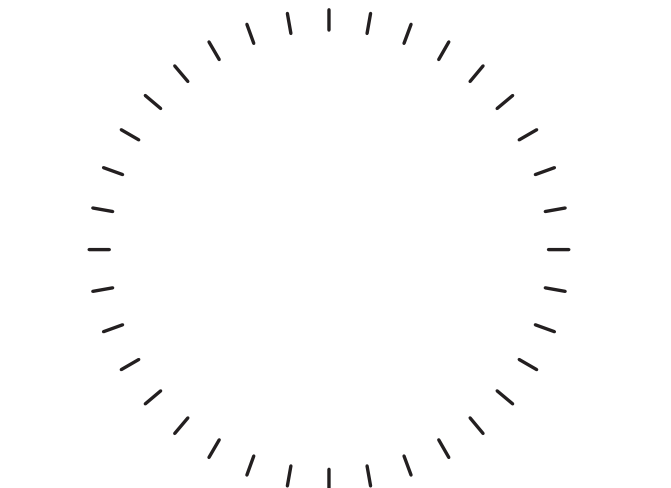

PROFESSIONAL CERTIFICATION: I CERTIFY THAT THESE DOCUMENTS WERE PREPARED OR APPROVED BY ME, AND THAT I AM A DULY LICENSED ARCHITECT UNDER THE LAWS OF THE STATE OF MARYLAND.

no. date revision

Project Number
222365.00

Project
2480 S GLEBE ROAD

Phase
4.1 SITE PLAN SUBMISSION

Date
11.01.2024

Scale
As indicated


Drawing

FLOOR AREA
TABULATIONS


No

A-28


© Hord Coplan Macht, Inc.

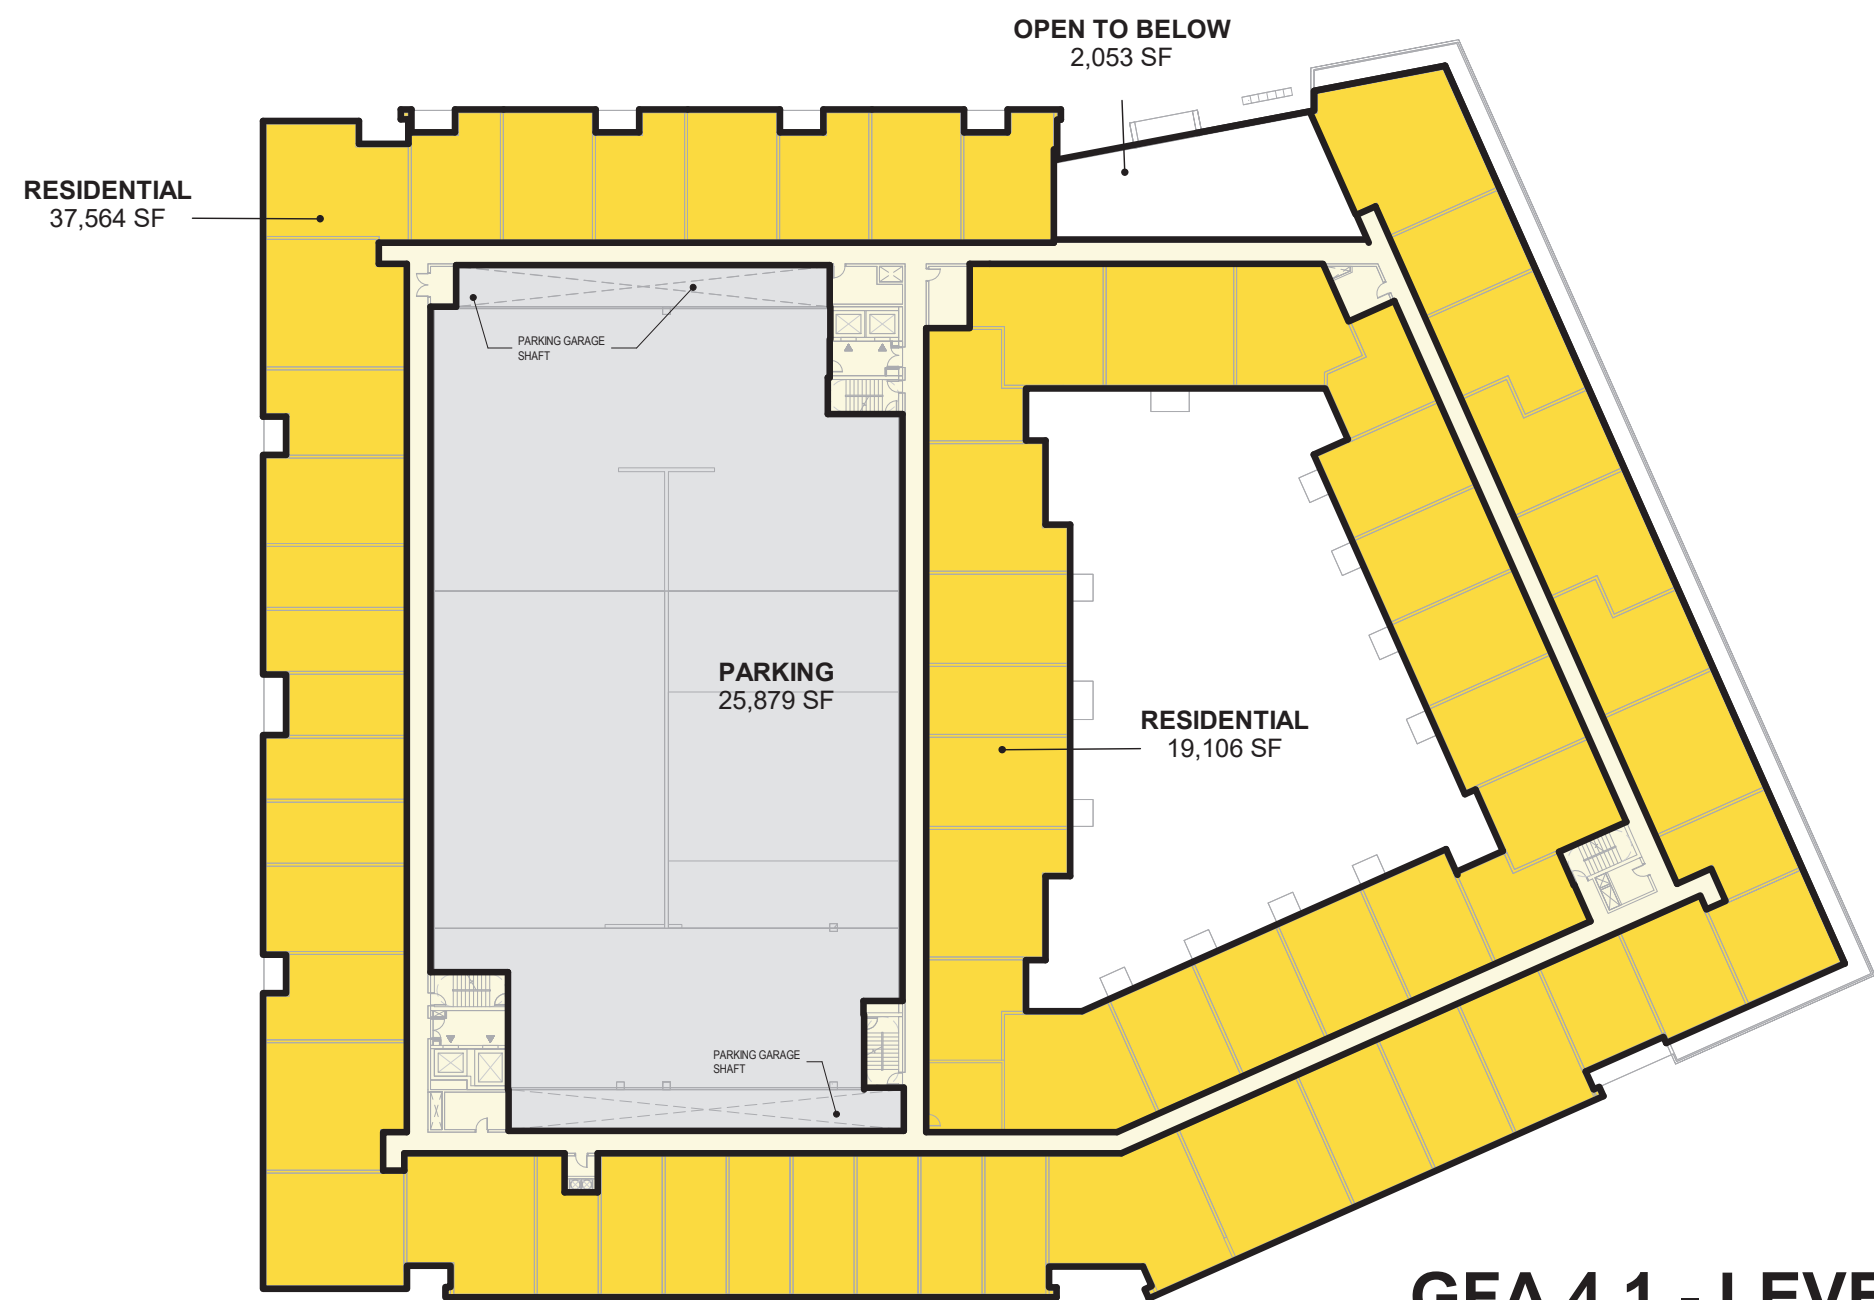


GFA 4.1 - LEVEL 3

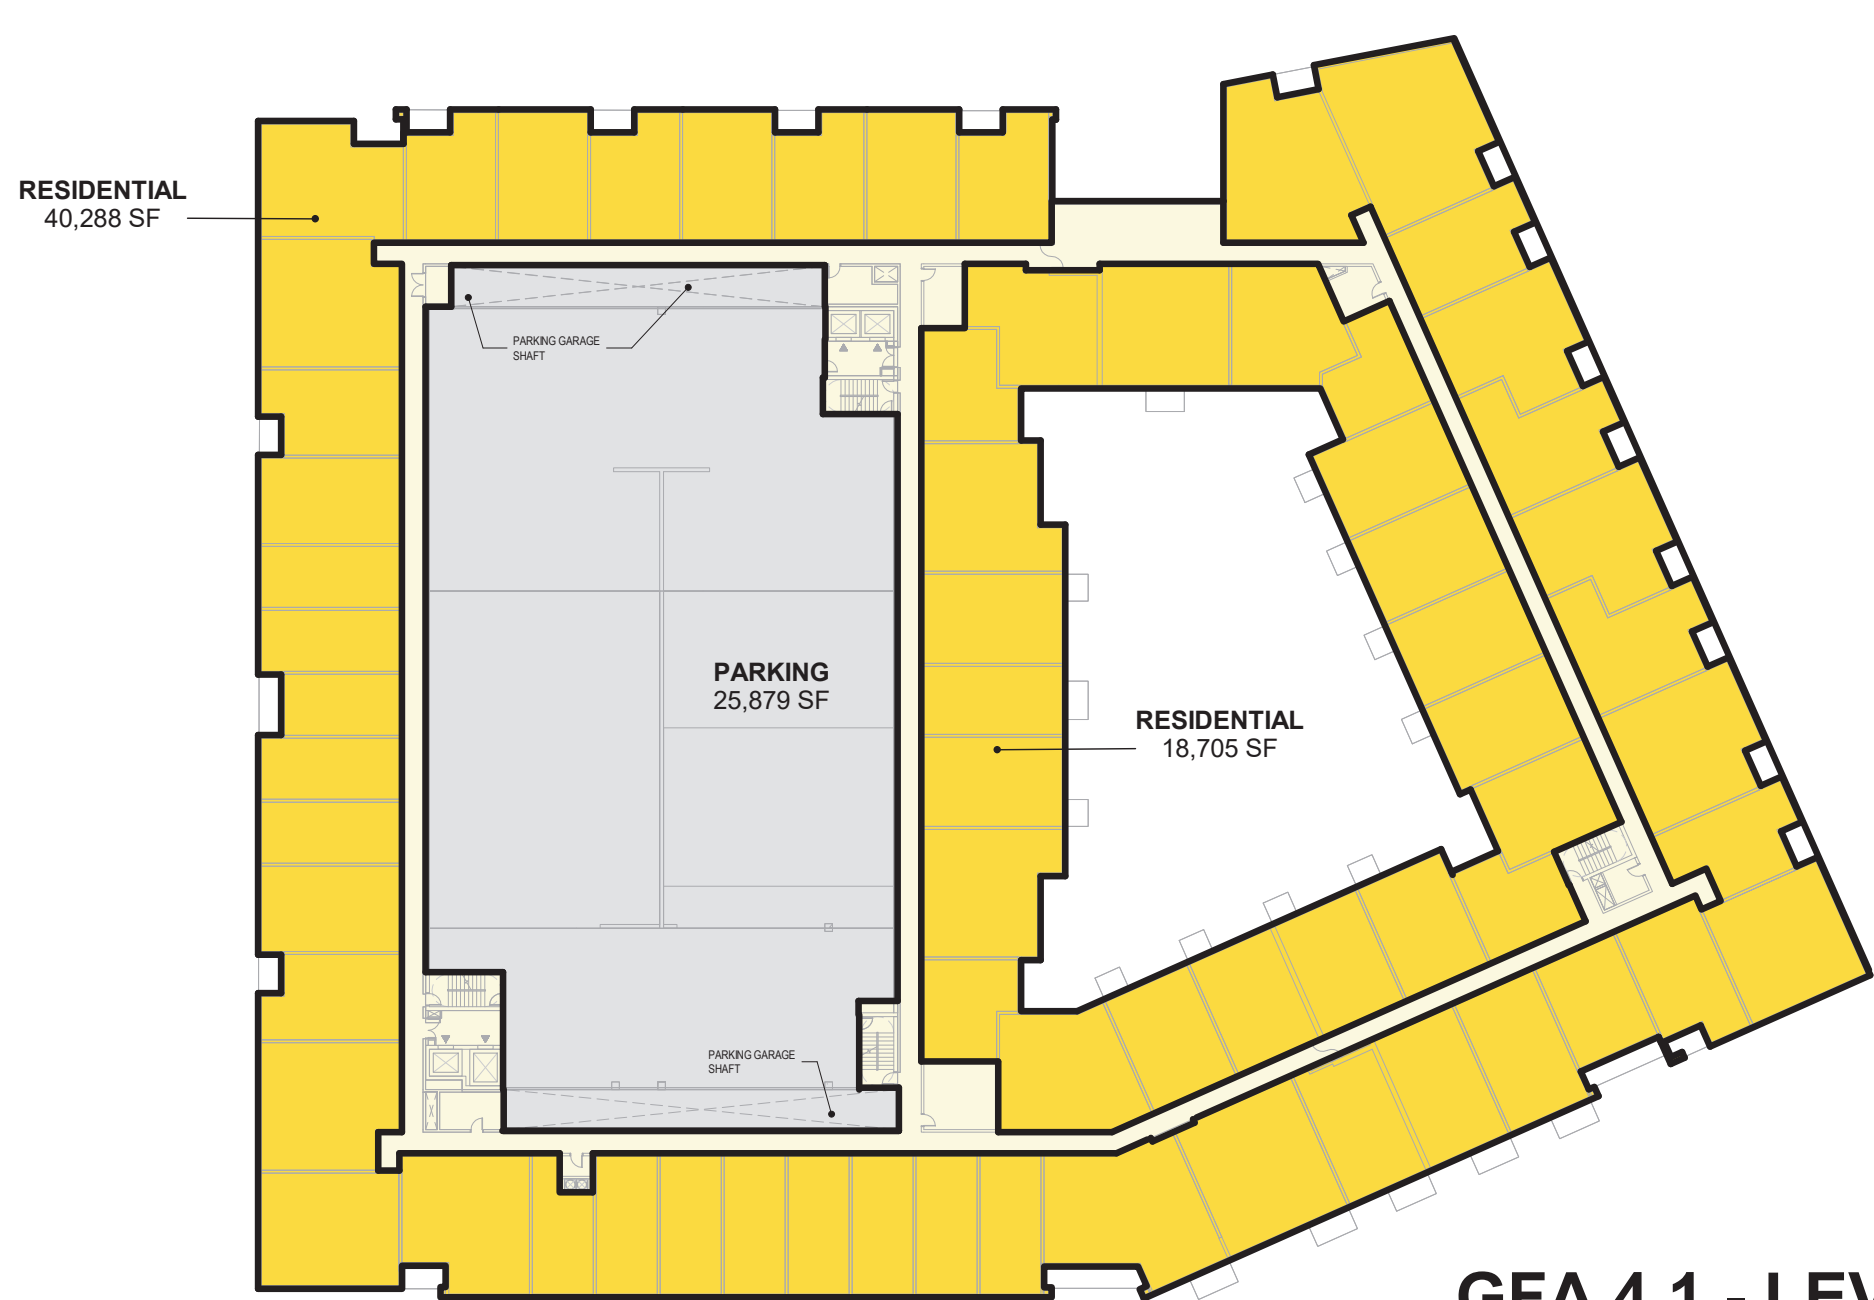


GFA 4.1 - LEVEL 6

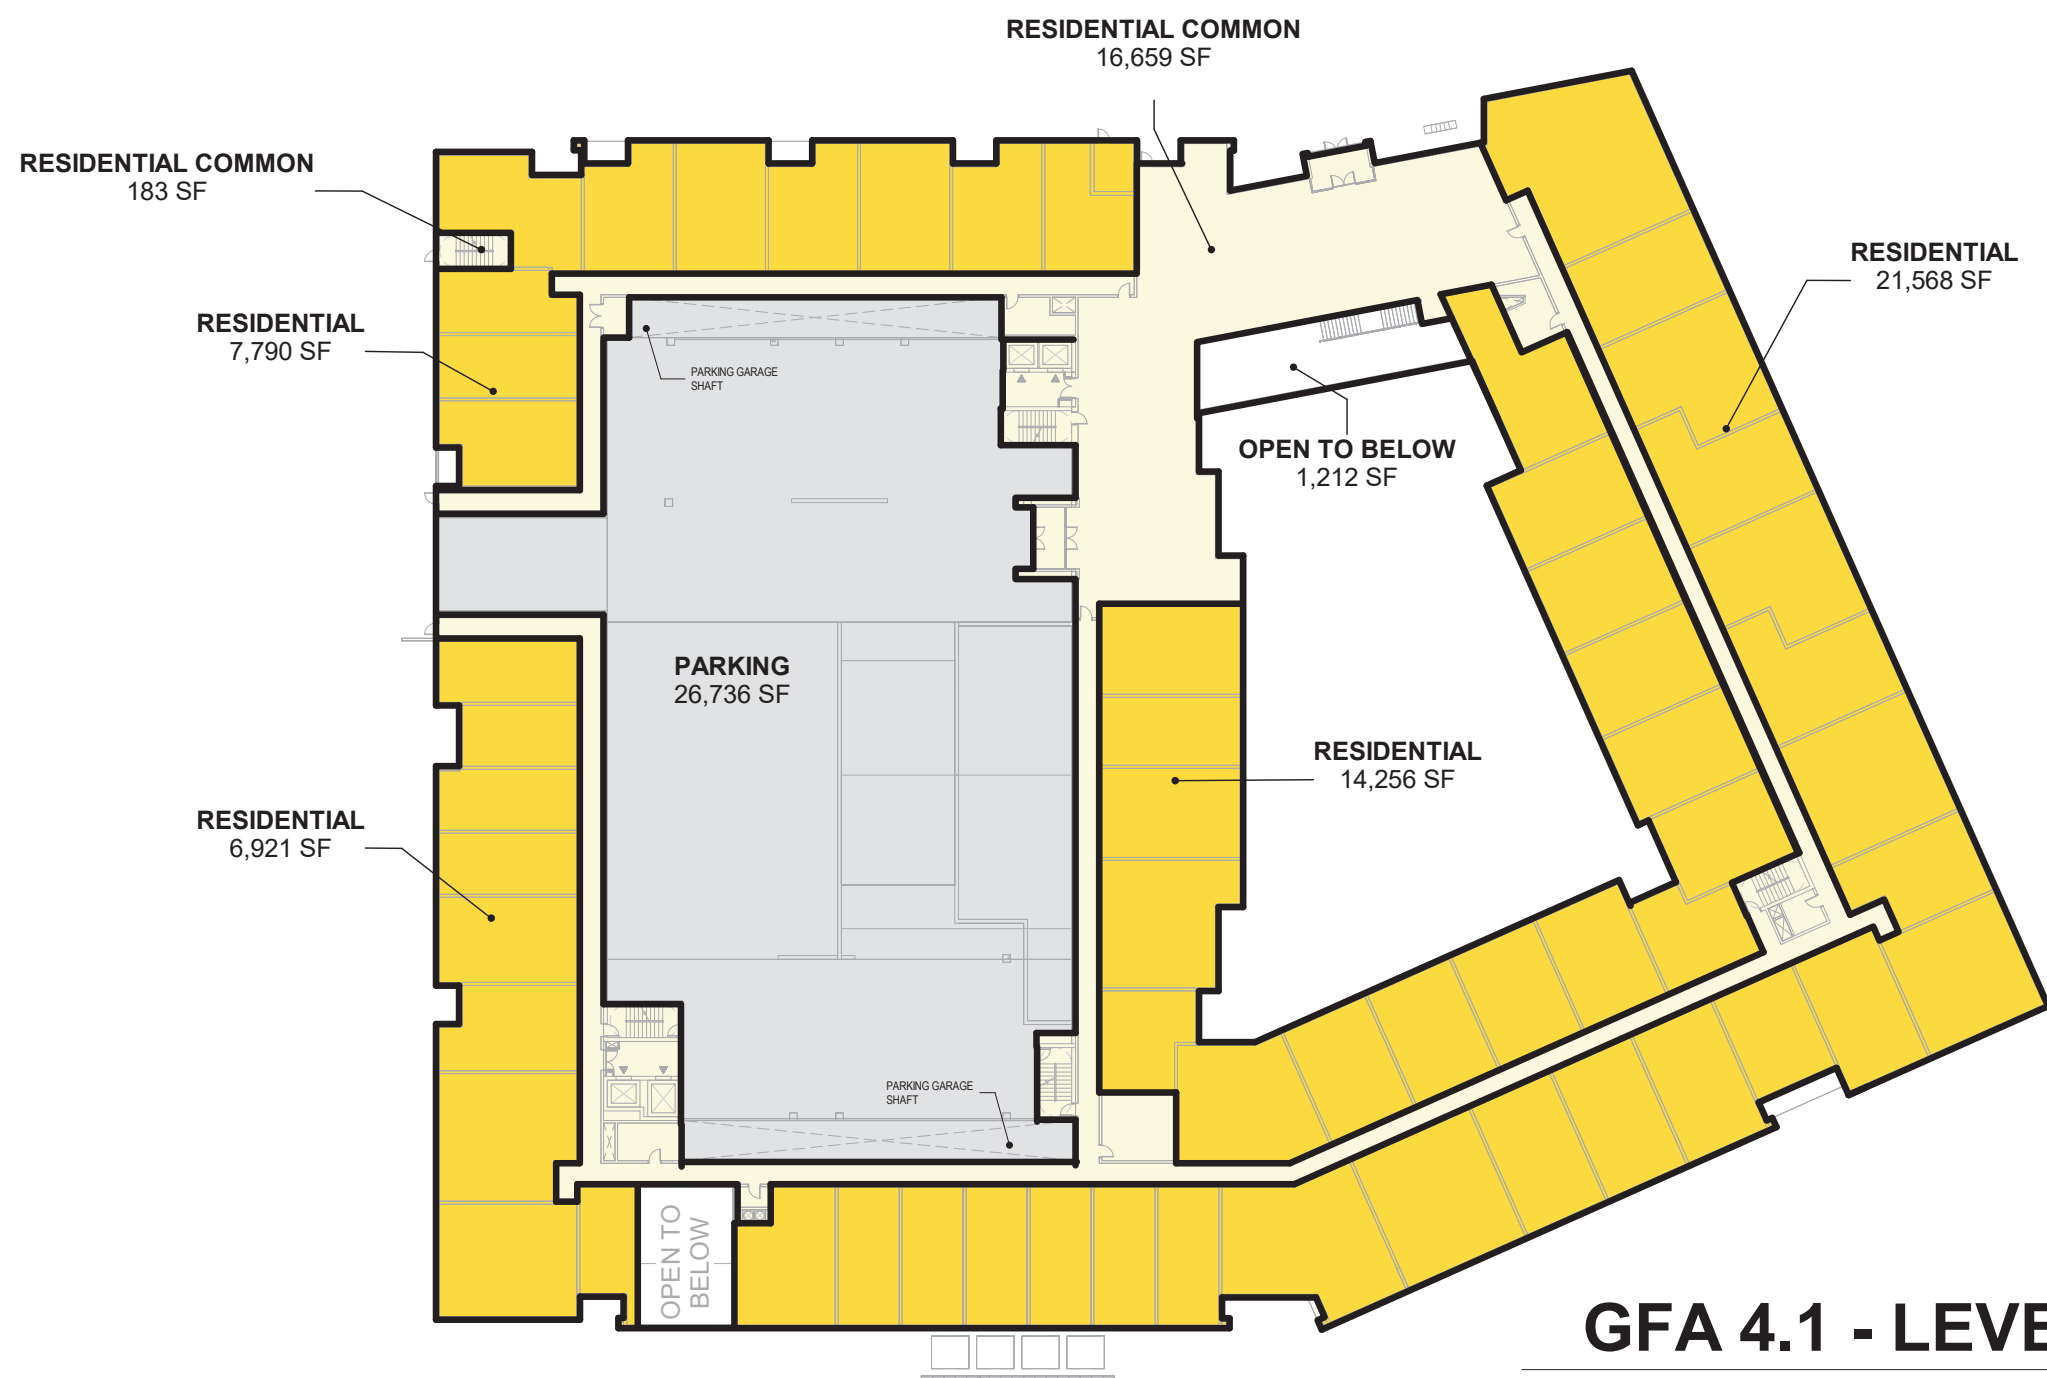


GFA 4.1 - LEVEL 2

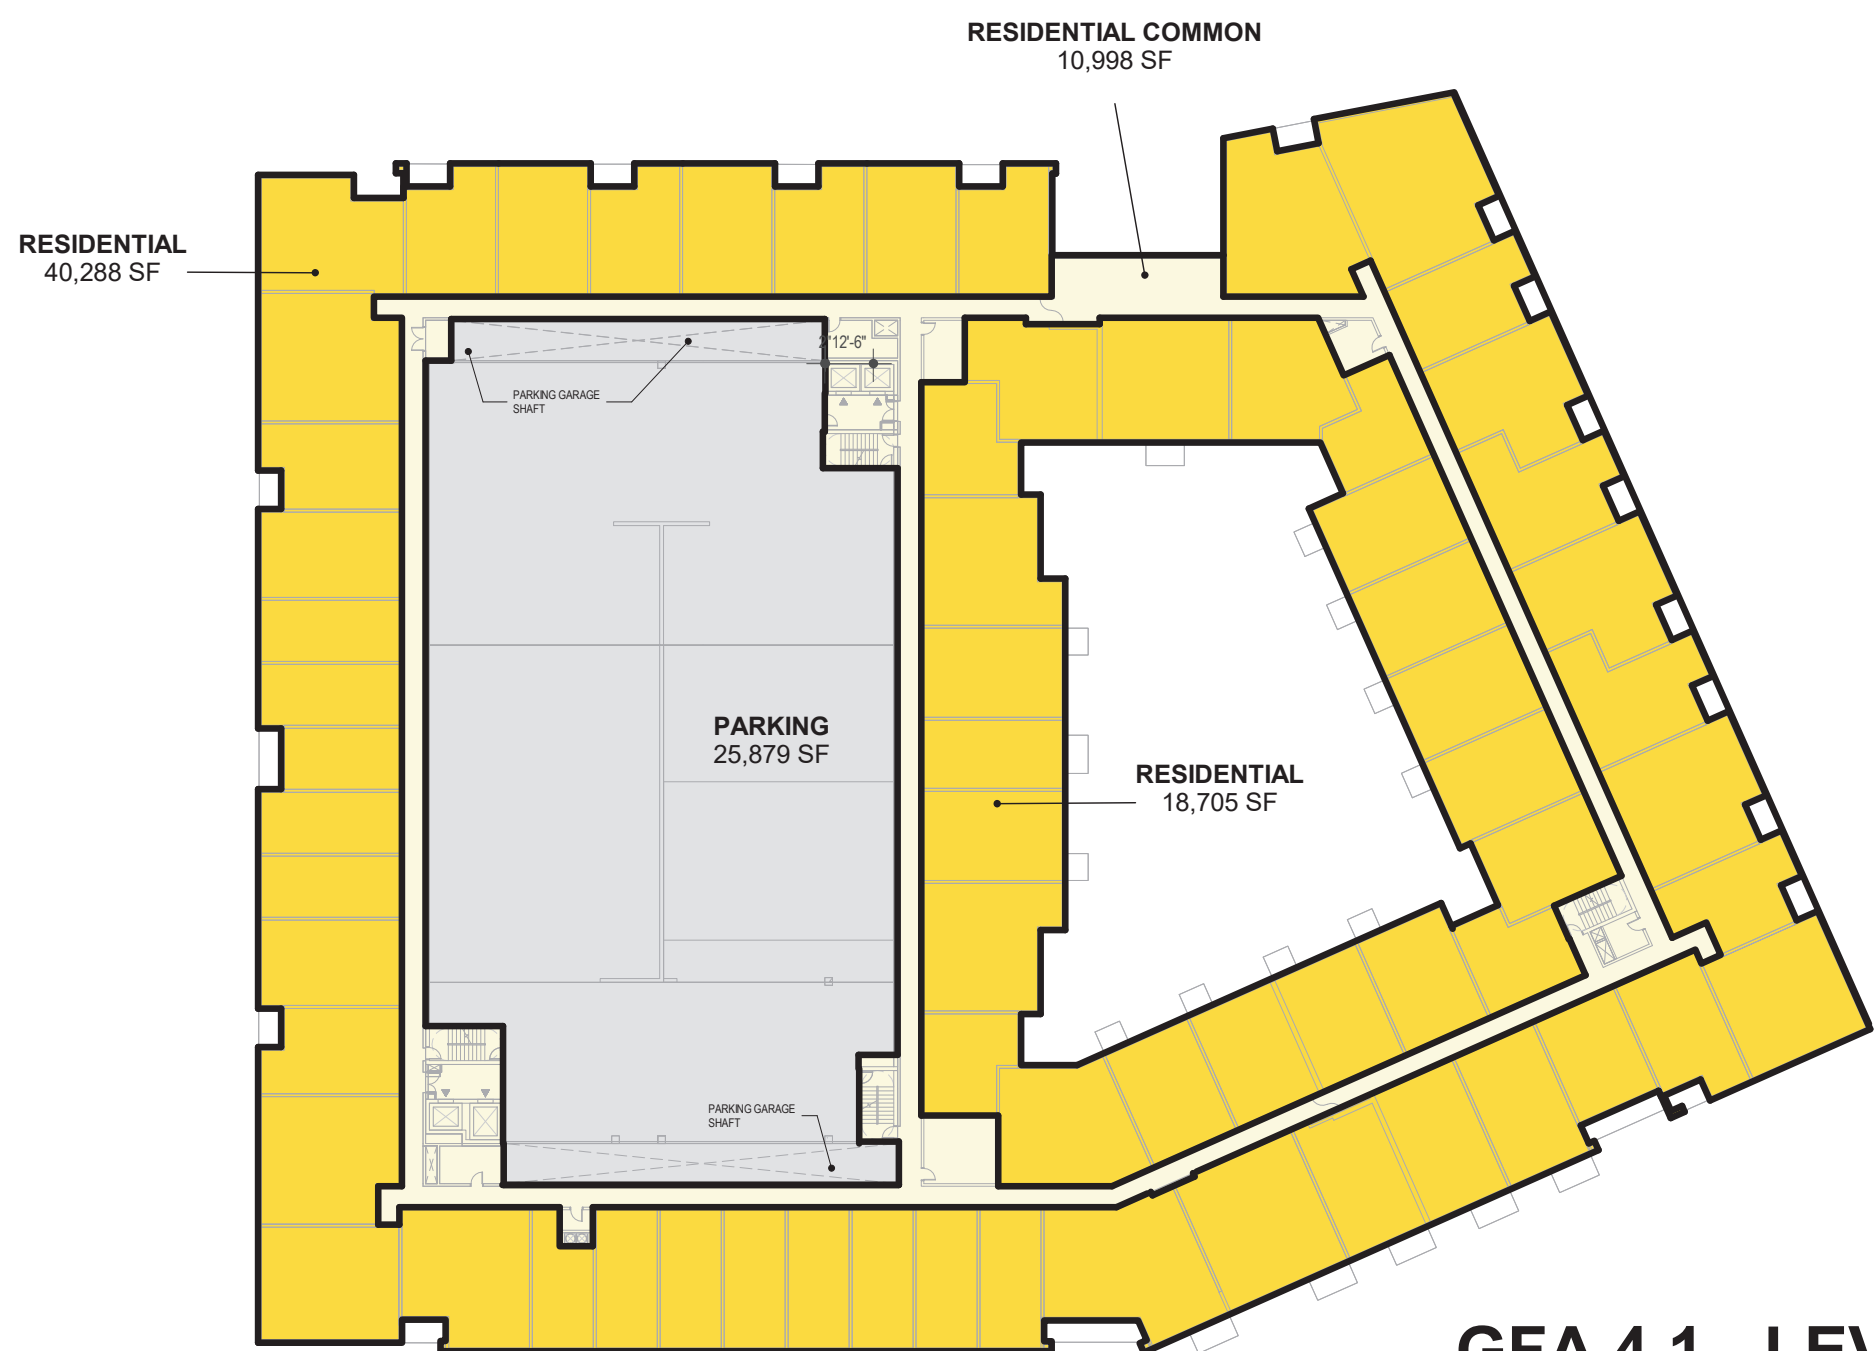

GFA 4.1 - LEVEL 5

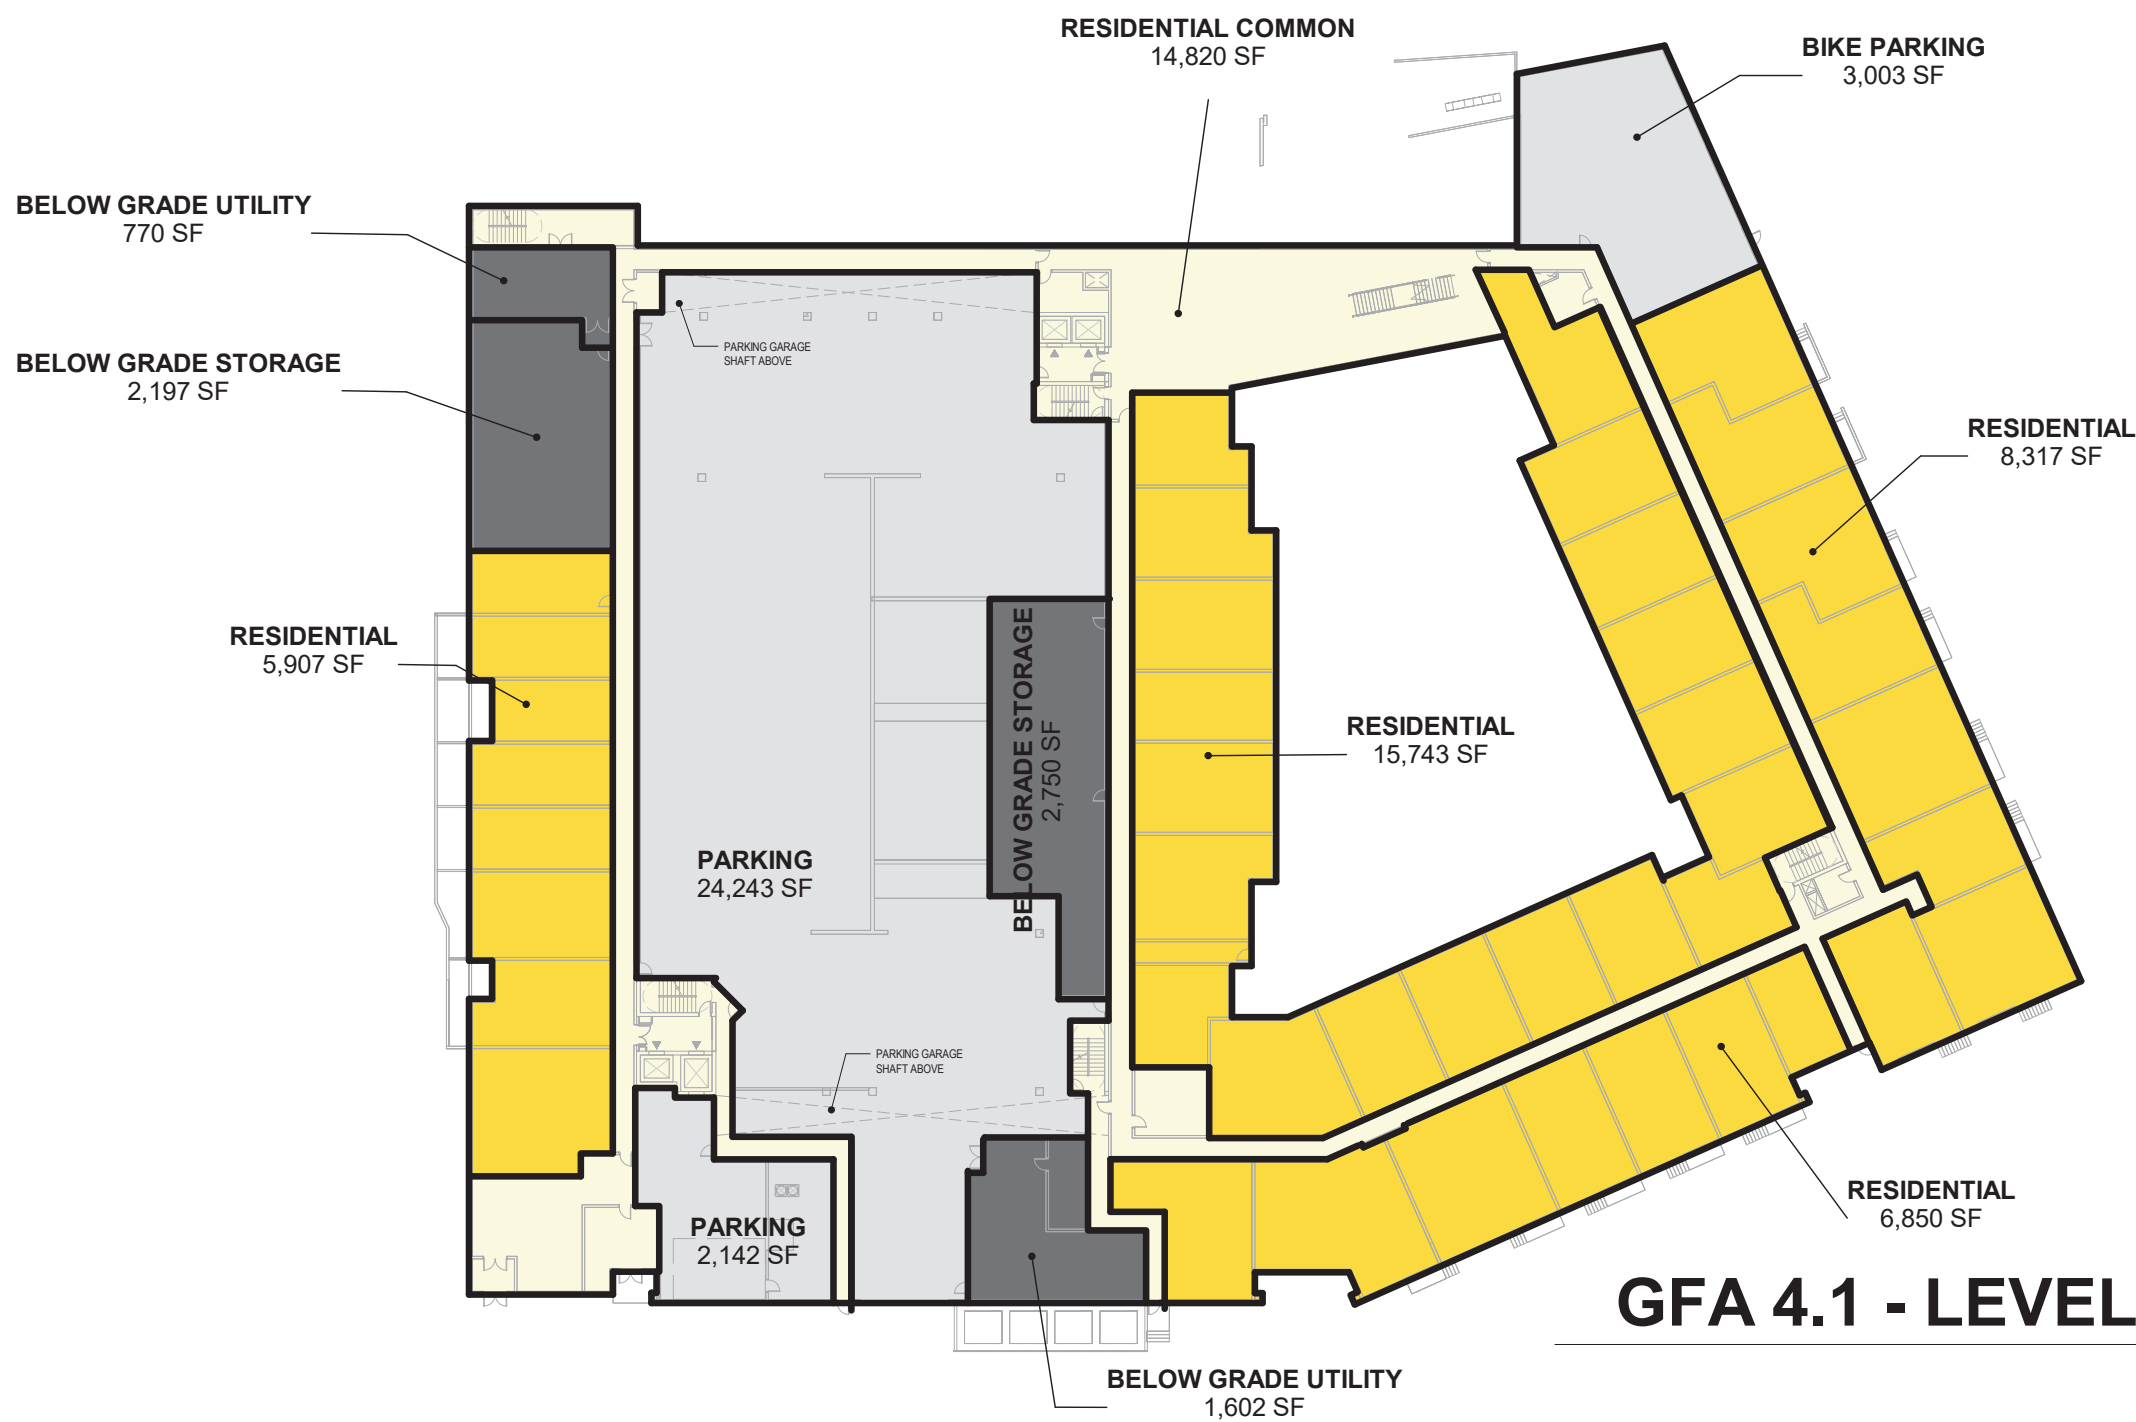


GFA 4.1 - LEVEL 1

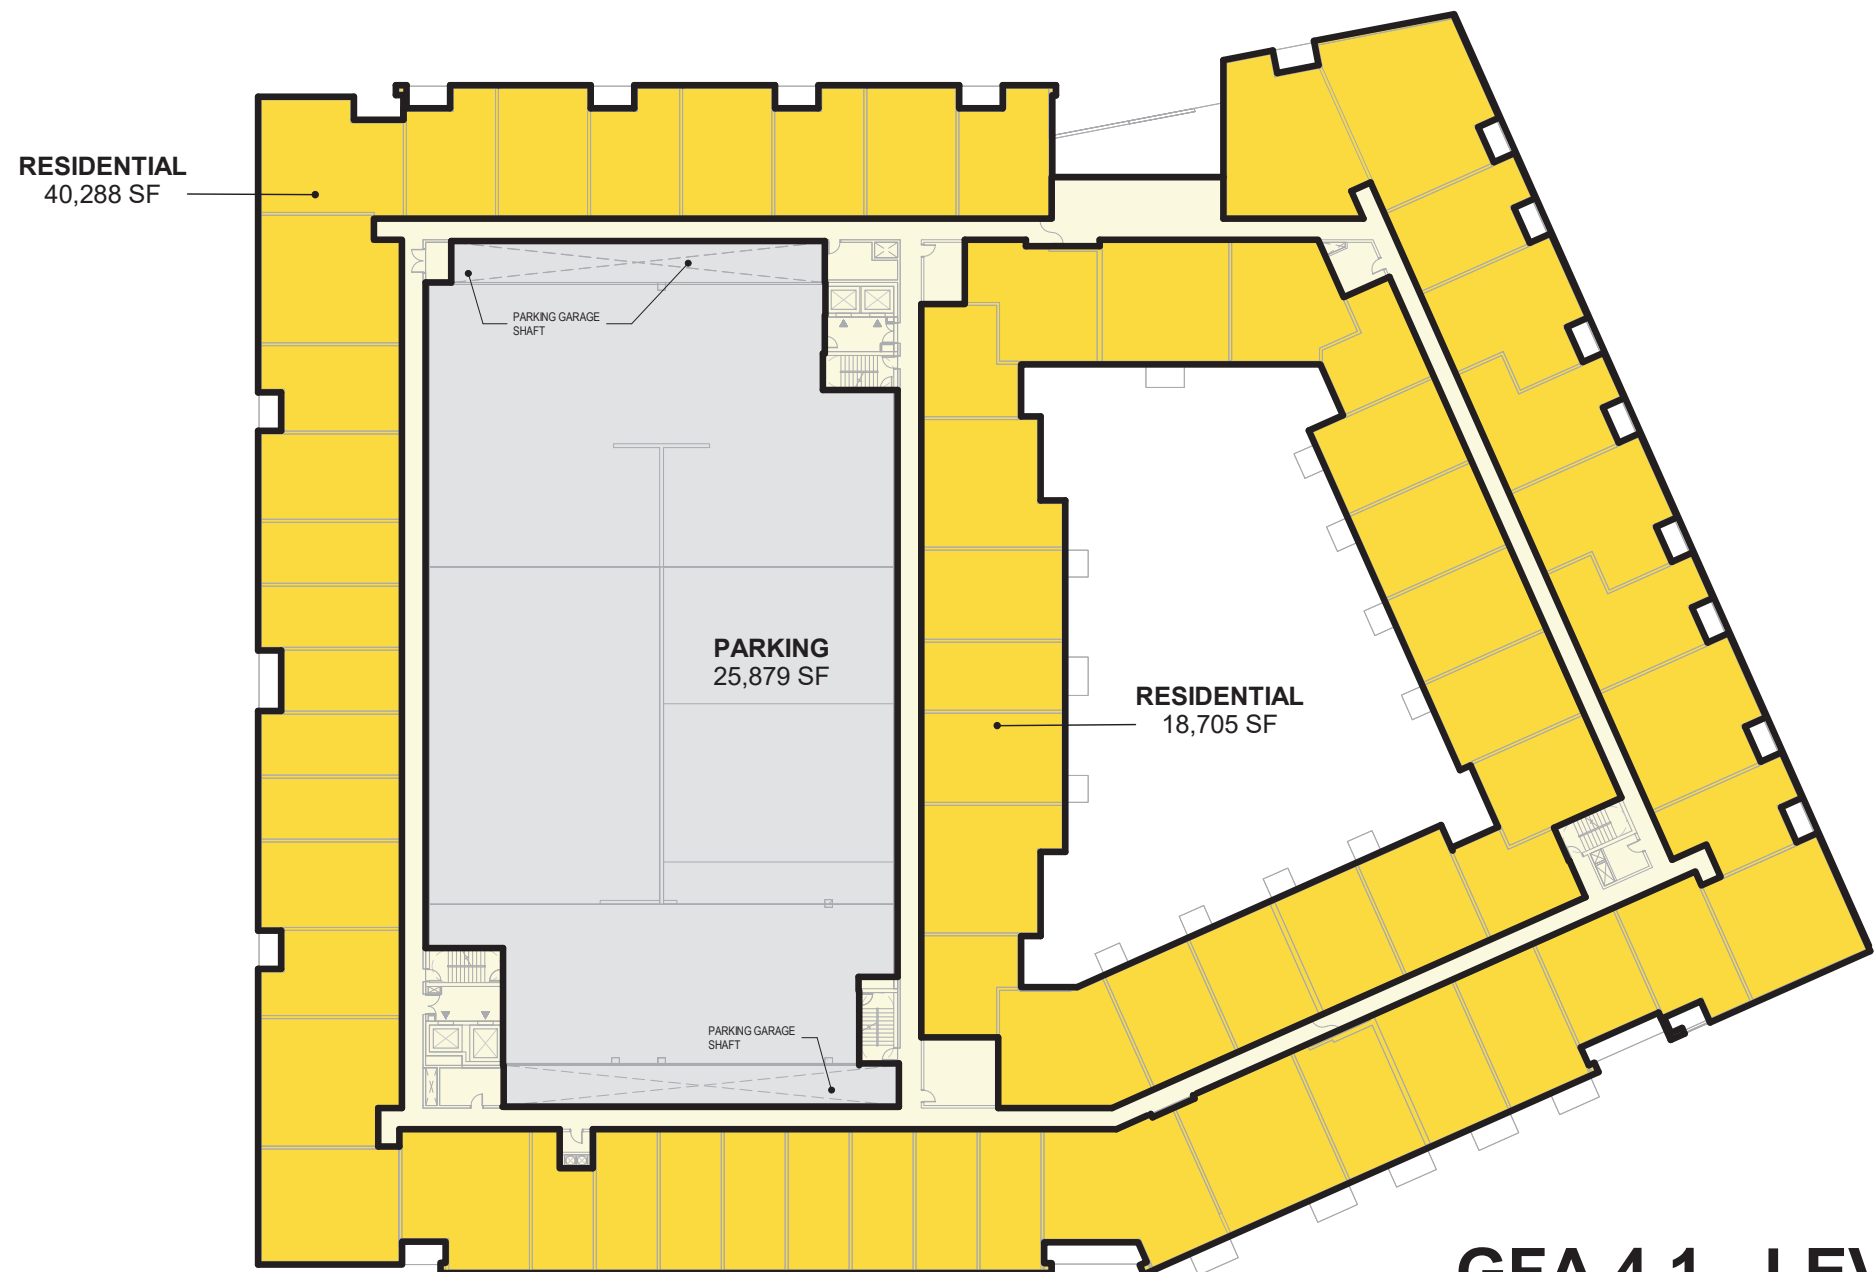

GFA 4.1 - LEVEL 4

SITE KEY PLAN

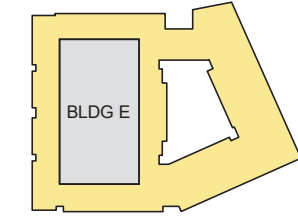

BLDG A
BLDG B
BLDG C
BLDG D
BLDG E



GROSS FLOOR AREA LEGEND

GFA INCLUSIONS	RESIDENTIAL
GFA EXCLUSIONS	RESIDENTIAL COMMON
	BELOW GRADE SHAFT
	BELOW GRADE STORAGE
	BELOW GRADE UTILITY
UNACCOUNTED	OPEN TO BELOW
	PARKING
	BIKE PARKING

BUILDING E - GROSS FLOOR AREA

LEVEL 1	
RESIDENTIAL	36,816 SF
RESIDENTIAL COMMON	14,820 SF
	51,636 SF
LEVEL 2	
RESIDENTIAL	50,535 SF
RESIDENTIAL COMMON	16,842 SF
	67,377 SF
LEVEL 3	
RESIDENTIAL	56,671 SF
RESIDENTIAL COMMON	10,168 SF
	66,839 SF
LEVEL 4	
RESIDENTIAL	58,993 SF
RESIDENTIAL COMMON	10,998 SF
	69,991 SF
LEVEL 5	
RESIDENTIAL	58,993 SF
RESIDENTIAL COMMON	10,998 SF
	69,991 SF
LEVEL 6	
RESIDENTIAL	58,993 SF
RESIDENTIAL COMMON	10,998 SF
	69,991 SF
LEVEL 7	
RESIDENTIAL	56,518 SF
RESIDENTIAL COMMON	10,998 SF
	67,516 SF
LEVEL 8	
RESIDENTIAL	55,184 SF
RESIDENTIAL COMMON	10,599 SF
	65,783 SF
ROOF	
RESIDENTIAL COMMON	12,266 SF
	12,266 SF
	541,390 SF

BUILDING E - GROSS PARKING AREA

LEVEL 1	
PARKING	26,385 SF
LEVEL 2	
PARKING	26,736 SF
LEVEL 3	
PARKING	25,879 SF
LEVEL 4	
PARKING	25,879 SF
LEVEL 5	
PARKING	25,879 SF
LEVEL 6	
PARKING	25,879 SF
LEVEL 7	
PARKING	25,879 SF
LEVEL 8	
PARKING	9,636 SF
	192,152 SF


ARCHITECT
Hord Coplan Macht, Inc.
700 E. Pratt St, Suite 1200
Baltimore, MD 21202
p. 410.837.7311
f. 410.837.6530

LANDSCAPE ARCHITECT
Land Design
200 South Peyton St
Alexandria, VA 22314
p. 703.549.7784

CIVIL ENGINEER
Bohler DC
1331 Pennsylvania Ave NW
Suite 1250
Washington, DC 20004
p. 202.524.5700

CC ROCK ARLINGTON OWNER, LLC

hord | coplan | macht

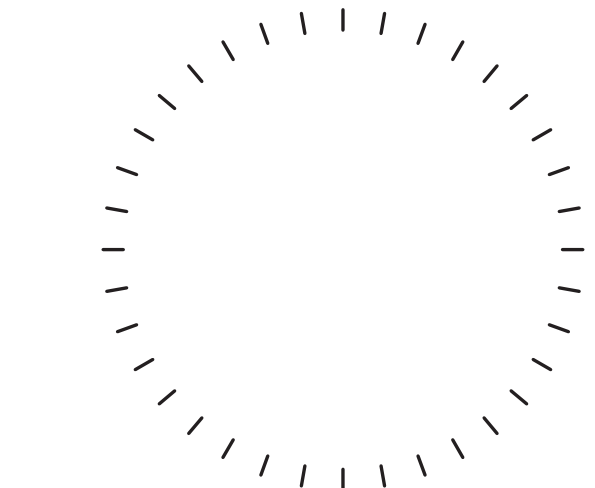

PROFESSIONAL CERTIFICATION: I CERTIFY THAT THESE DOCUMENTS WERE PREPARED OR APPROVED BY ME, AND THAT I AM A DULY LICENSED ARCHITECT UNDER THE LAWS OF THE STATE OF MARYLAND.

no. date revision

Project Number

222365.00

Project

2480 S GLEBE ROAD

Phase

4.1 SITE PLAN SUBMISSION

Date

11.01.2024

Scale

As indicated


Drawing

FLOOR AREA
TABULATIONS


No

A-29


© Hord Coplan Macht, Inc.

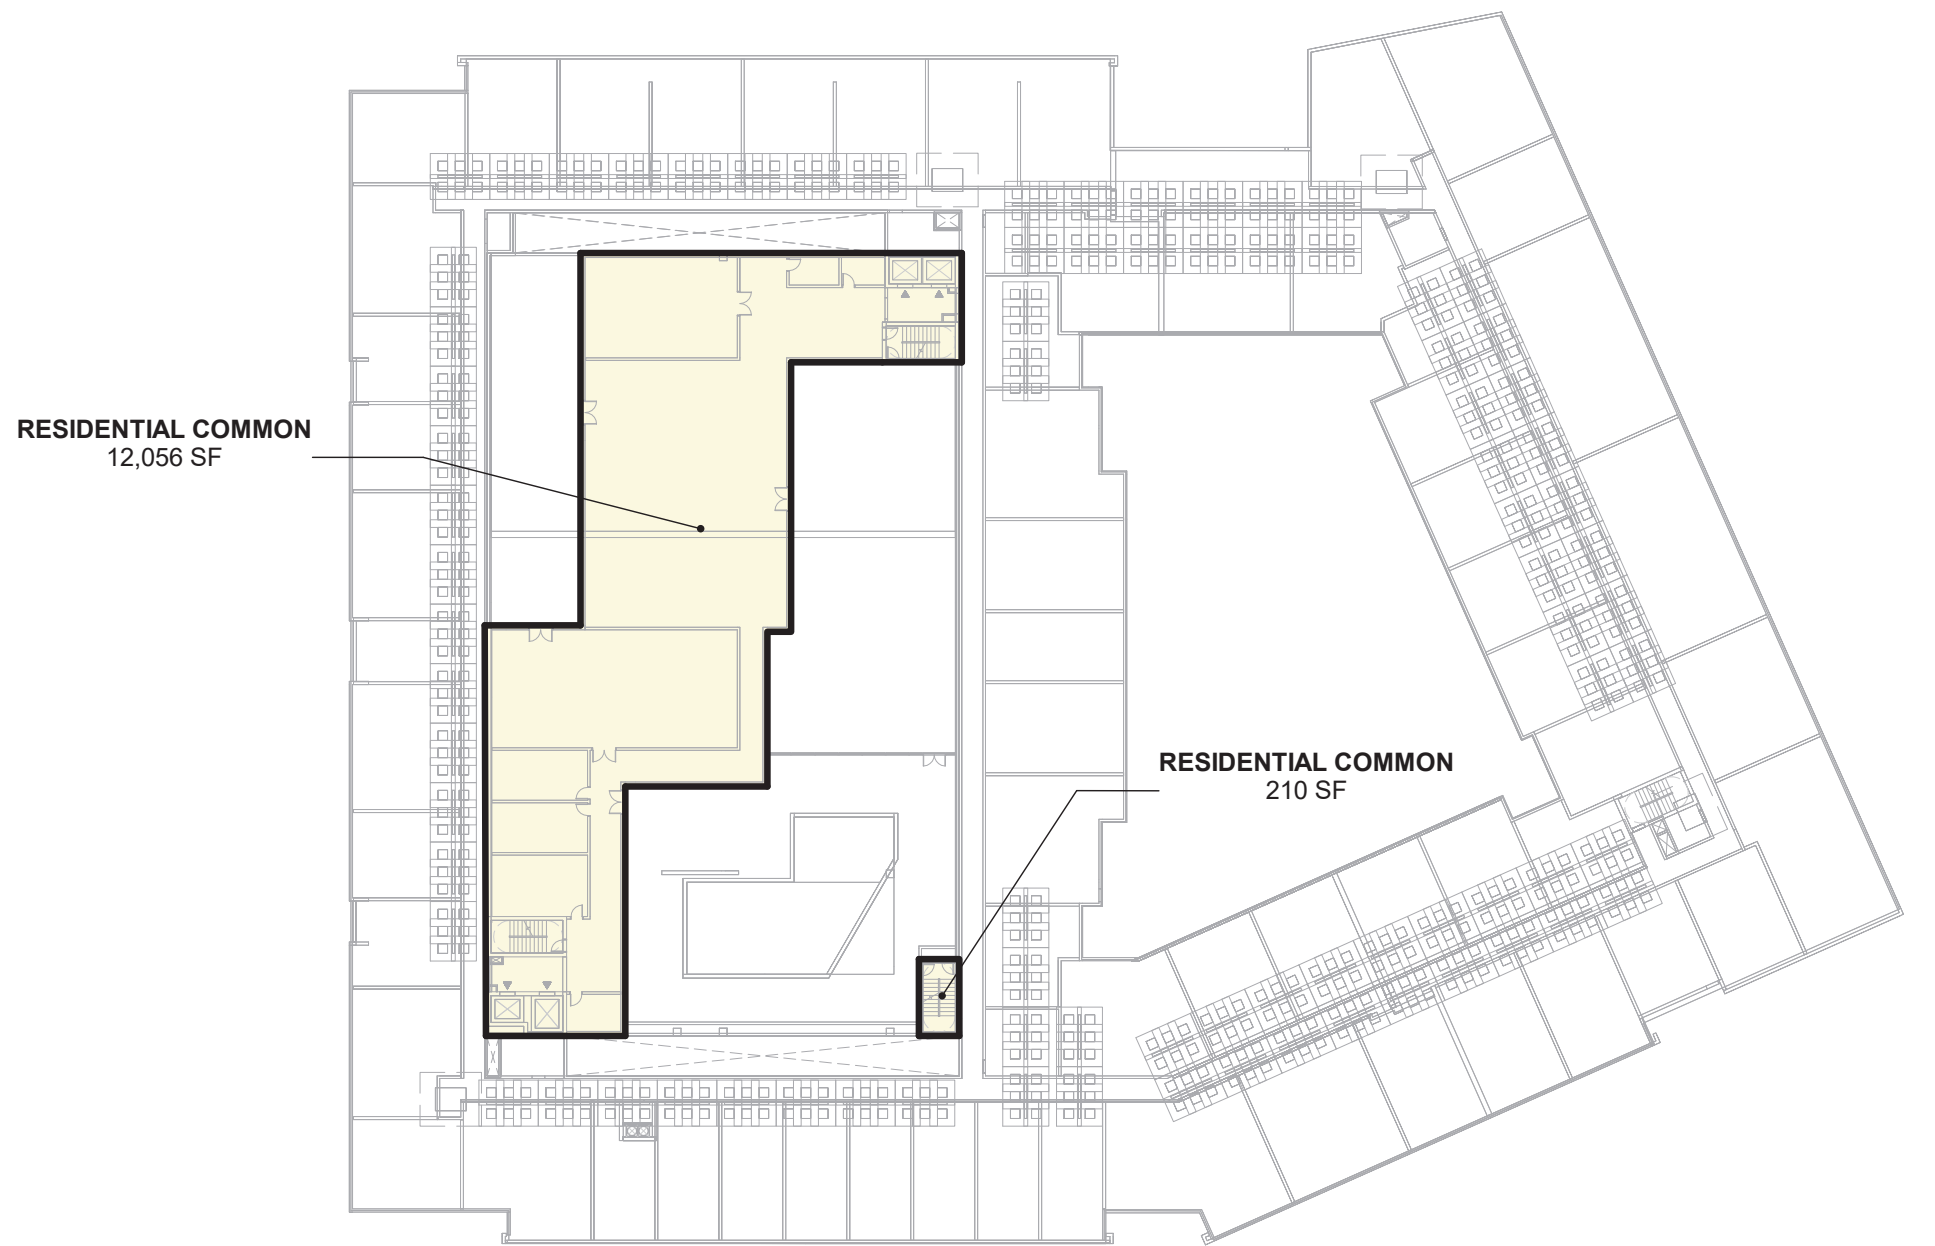

GFA 4.1 - ROOF

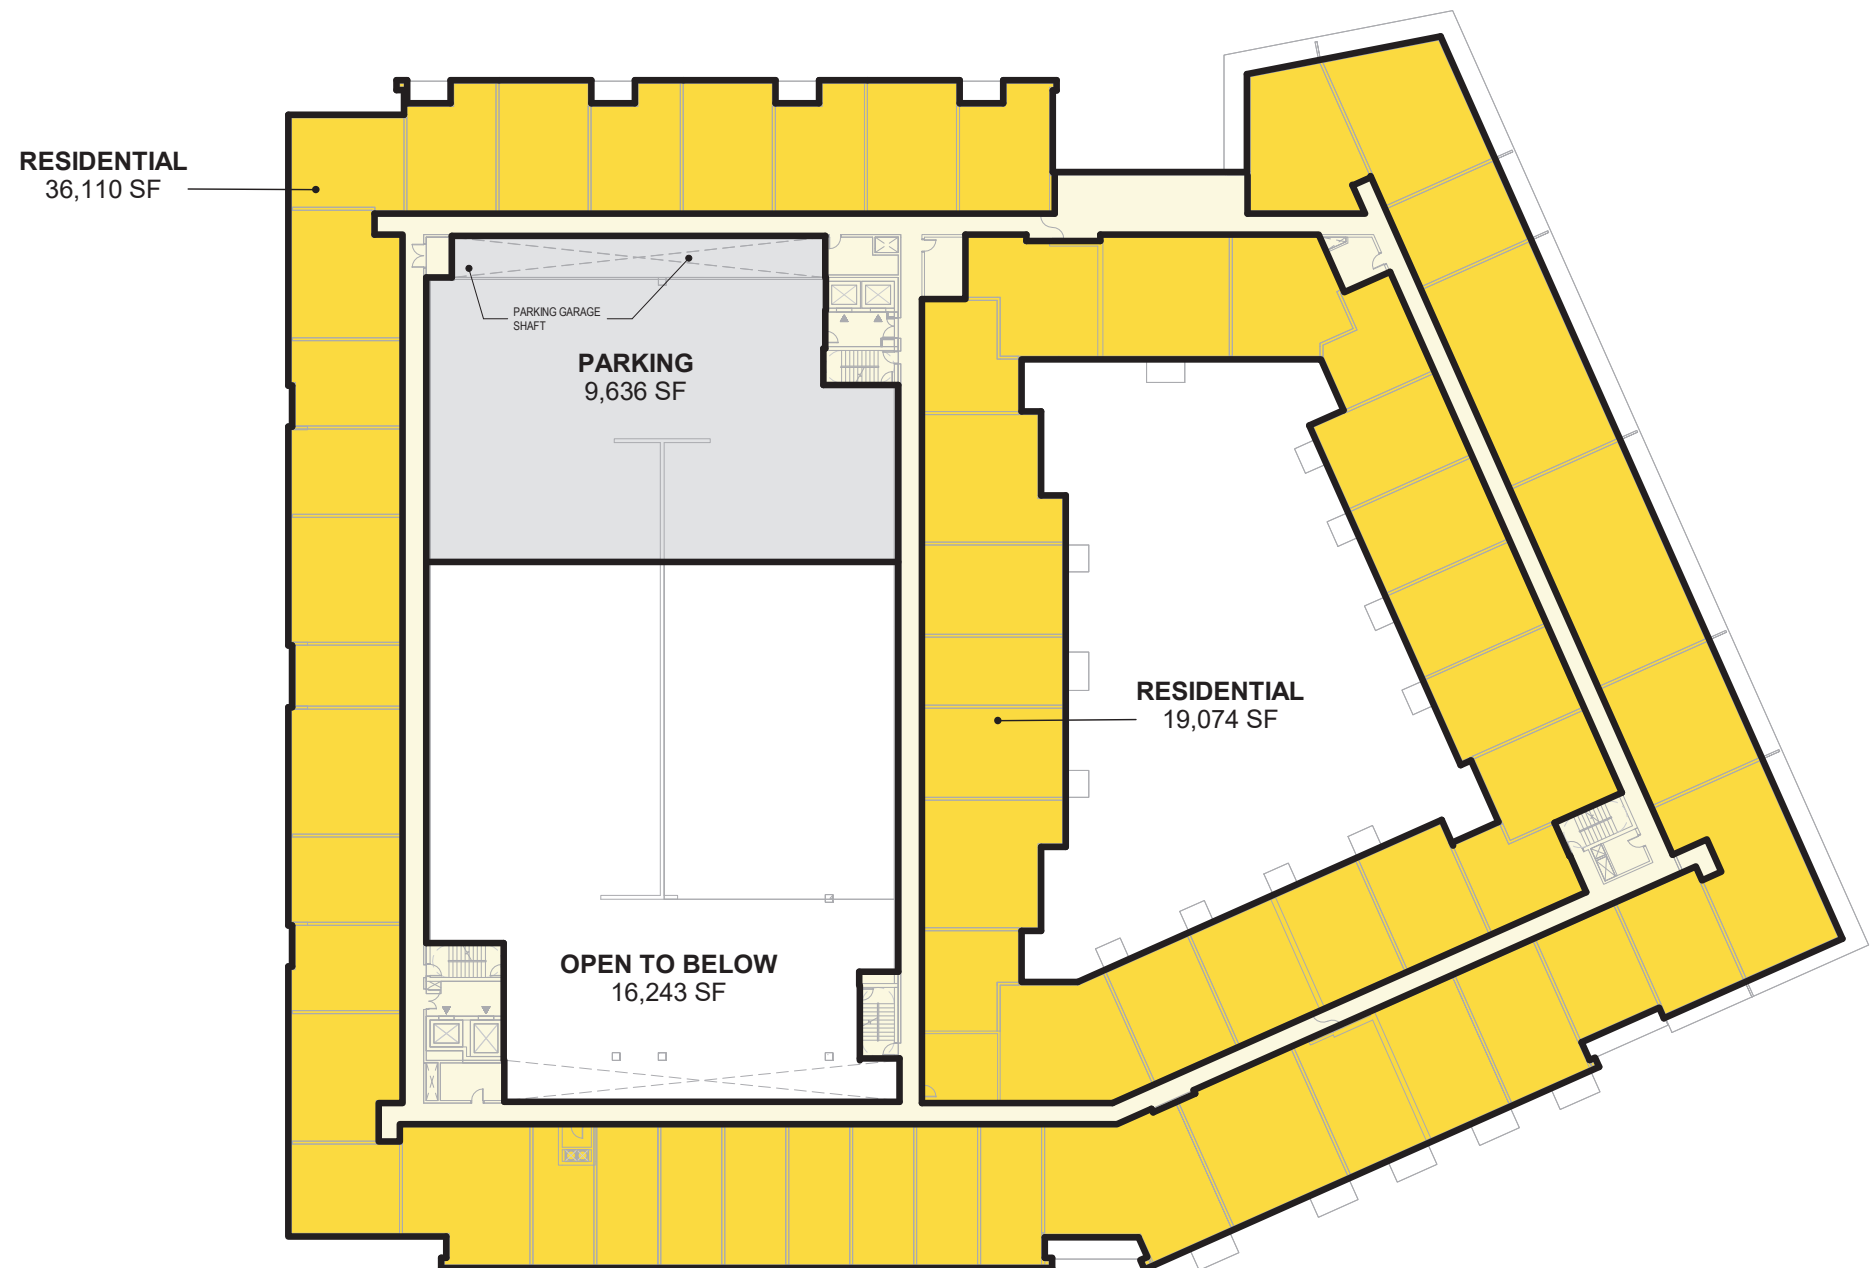


GFA 4.1 - LEVEL 8

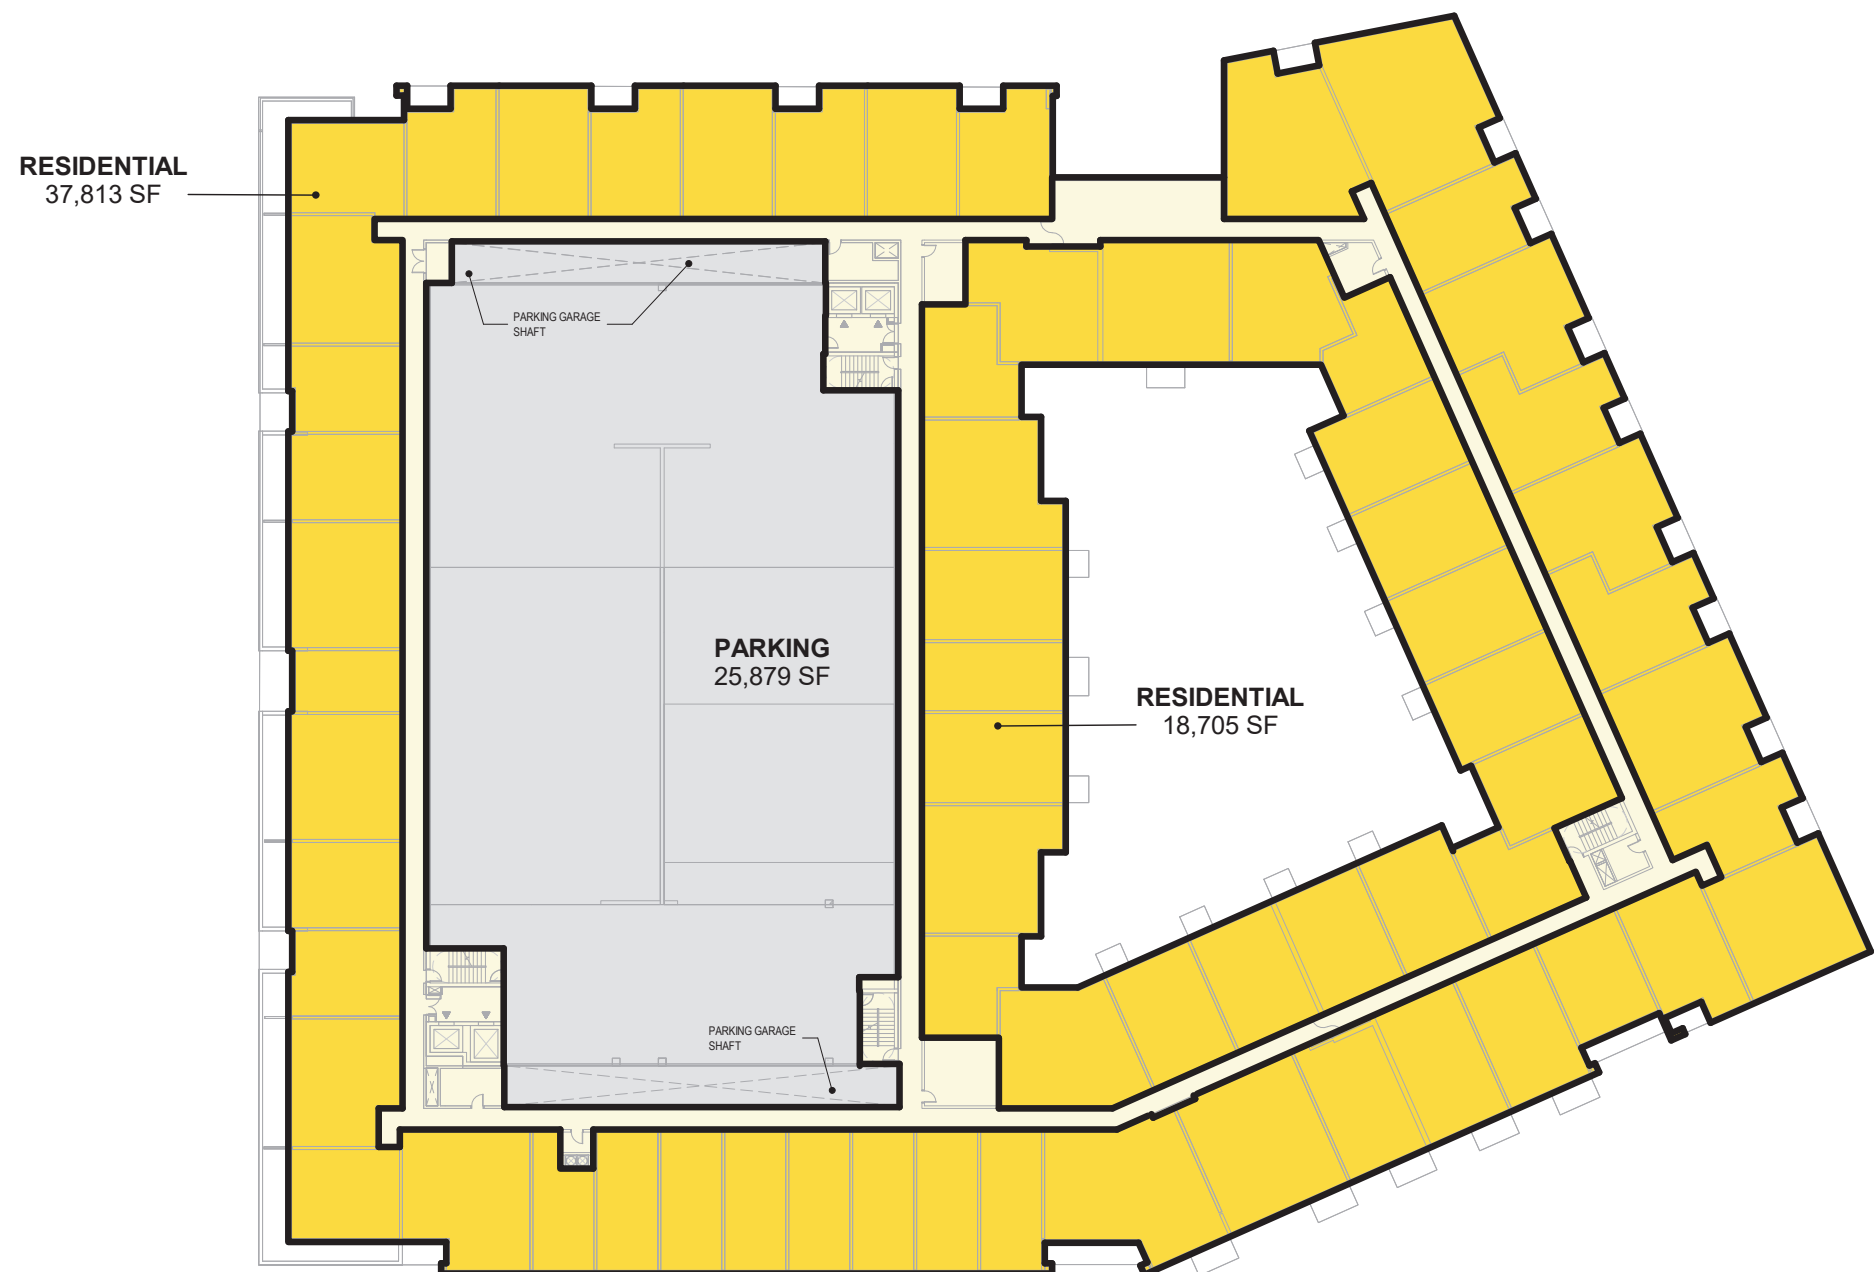

GFA 4.1 - LEVEL 7

SITE KEY PLAN

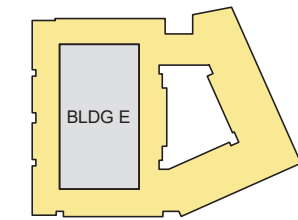

GROSS FLOOR AREA LEGEND

GFA INCLUSIONS	RESIDENTIAL
	RESIDENTIAL COMMON
GFA EXCLUSIONS	BELOW GRADE SHAFT
	BELOW GRADE STORAGE
	BELOW GRADE UTILITY
UNACCOUNTED	OPEN TO BELOW
	PARKING
	BIKE PARKING

BUILDING E - GROSS FLOOR AREA

LEVEL 1	
RESIDENTIAL	36,816 SF
RESIDENTIAL COMMON	14,820 SF
	51,636 SF
LEVEL 2	
RESIDENTIAL	50,535 SF
RESIDENTIAL COMMON	16,842 SF
	67,377 SF
LEVEL 3	
RESIDENTIAL	56,671 SF
RESIDENTIAL COMMON	10,168 SF
	66,839 SF
LEVEL 4	
RESIDENTIAL	58,993 SF
RESIDENTIAL COMMON	10,998 SF
	69,991 SF
LEVEL 5	
RESIDENTIAL	58,993 SF
RESIDENTIAL COMMON	10,998 SF
	69,991 SF
LEVEL 6	
RESIDENTIAL	58,993 SF
RESIDENTIAL COMMON	10,998 SF
	69,991 SF
LEVEL 7	
RESIDENTIAL	56,518 SF
RESIDENTIAL COMMON	10,998 SF
	67,516 SF
LEVEL 8	
RESIDENTIAL	55,184 SF
RESIDENTIAL COMMON	10,599 SF
	65,783 SF
ROOF	
RESIDENTIAL COMMON	12,266 SF
	12,266 SF
	541,390 SF

BUILDING E - GROSS PARKING AREA

LEVEL 1	
PARKING	26,385 SF
LEVEL 2	
PARKING	26,736 SF
LEVEL 3	
PARKING	25,879 SF
LEVEL 4	
PARKING	25,879 SF
LEVEL 5	
PARKING	25,879 SF
LEVEL 6	
PARKING	25,879 SF
LEVEL 7	
PARKING	25,879 SF
LEVEL 8	
PARKING	25,879 SF
TOTAL	
PARKING	9,636 SF
	192,152 SF


ARCHITECT
Hord Coplan Macht, Inc.
700 E. Pratt St, Suite 1200
Baltimore, MD 21202
p. 410. 837. 7311
f. 410. 837. 6530

LANDSCAPE ARCHITECT
Land Design
200 South Peyton St
Alexandria, VA 22314
p. 703.549.7784

CIVIL ENGINEER
Bohler DC
1331 Pennsylvania Ave NW
Suite 1250
Washington, DC 20004
p. 202.524.5700

CC ROCK ARLINGTON OWNER, LLC

hord | coplan | macht

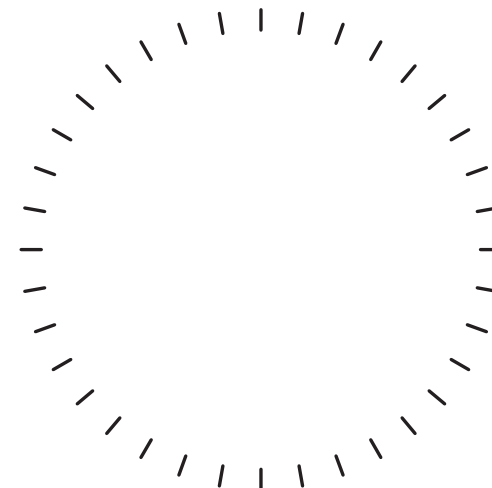

PROFESSIONAL CERTIFICATION: I CERTIFY THAT THESE DOCUMENTS WERE PREPARED OR APPROVED BY ME, AND THAT I AM A DULY LICENSED ARCHITECT UNDER THE LAWS OF THE STATE OF MARYLAND.

no. date revision

Project Number

222365.00

Project

2480 S GLEBE ROAD

Phase

4.1 SITE PLAN SUBMISSION

Date

11.01.2024

Scale

As indicated


Drawing

FLOOR AREA
TABULATIONS


No

A-30


© Hord Coplan Macht, Inc.

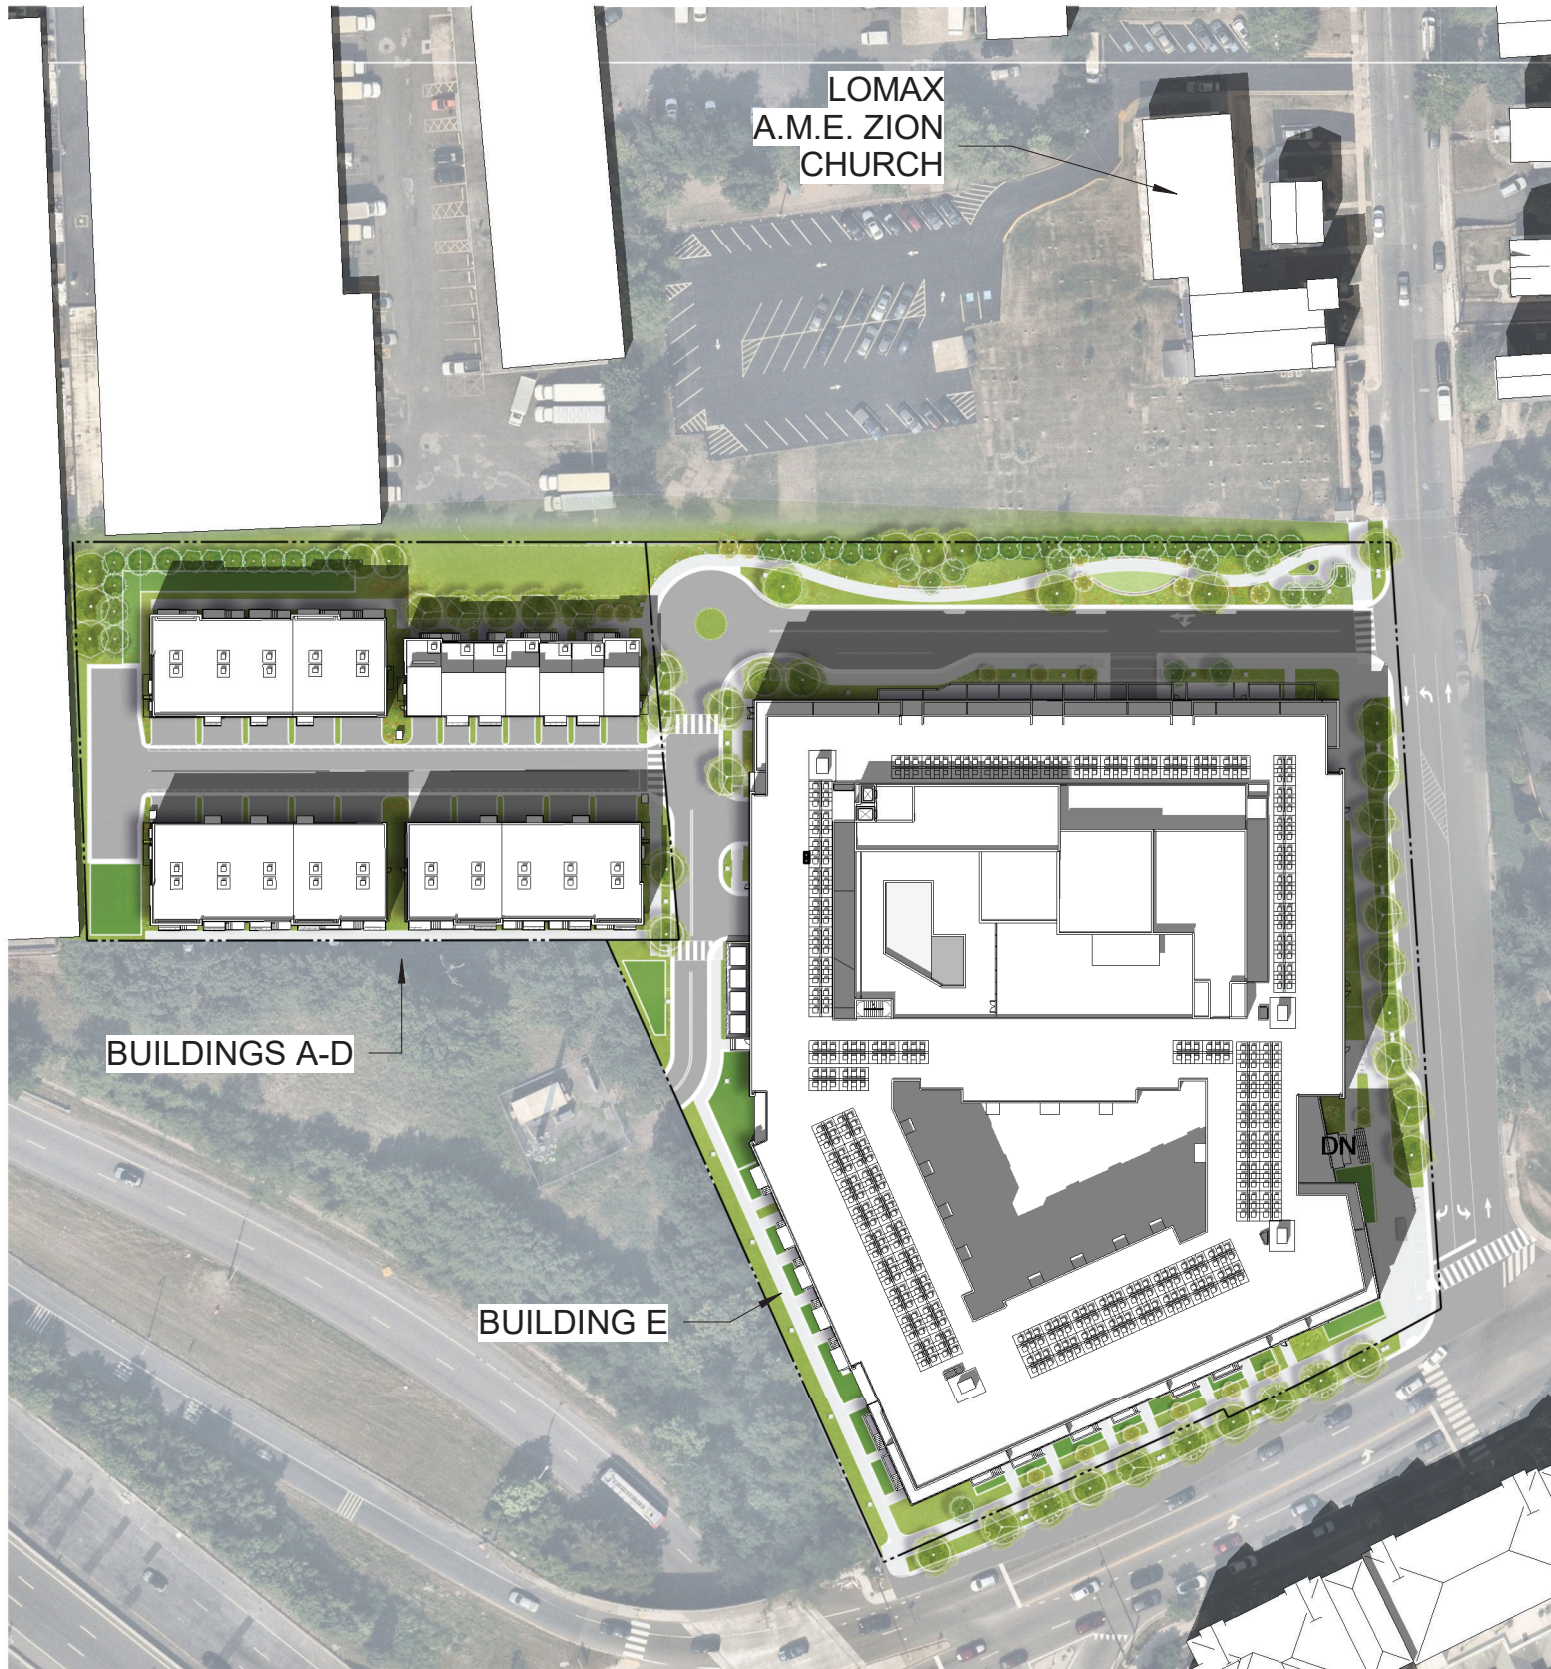


9:30 AM SUMMER

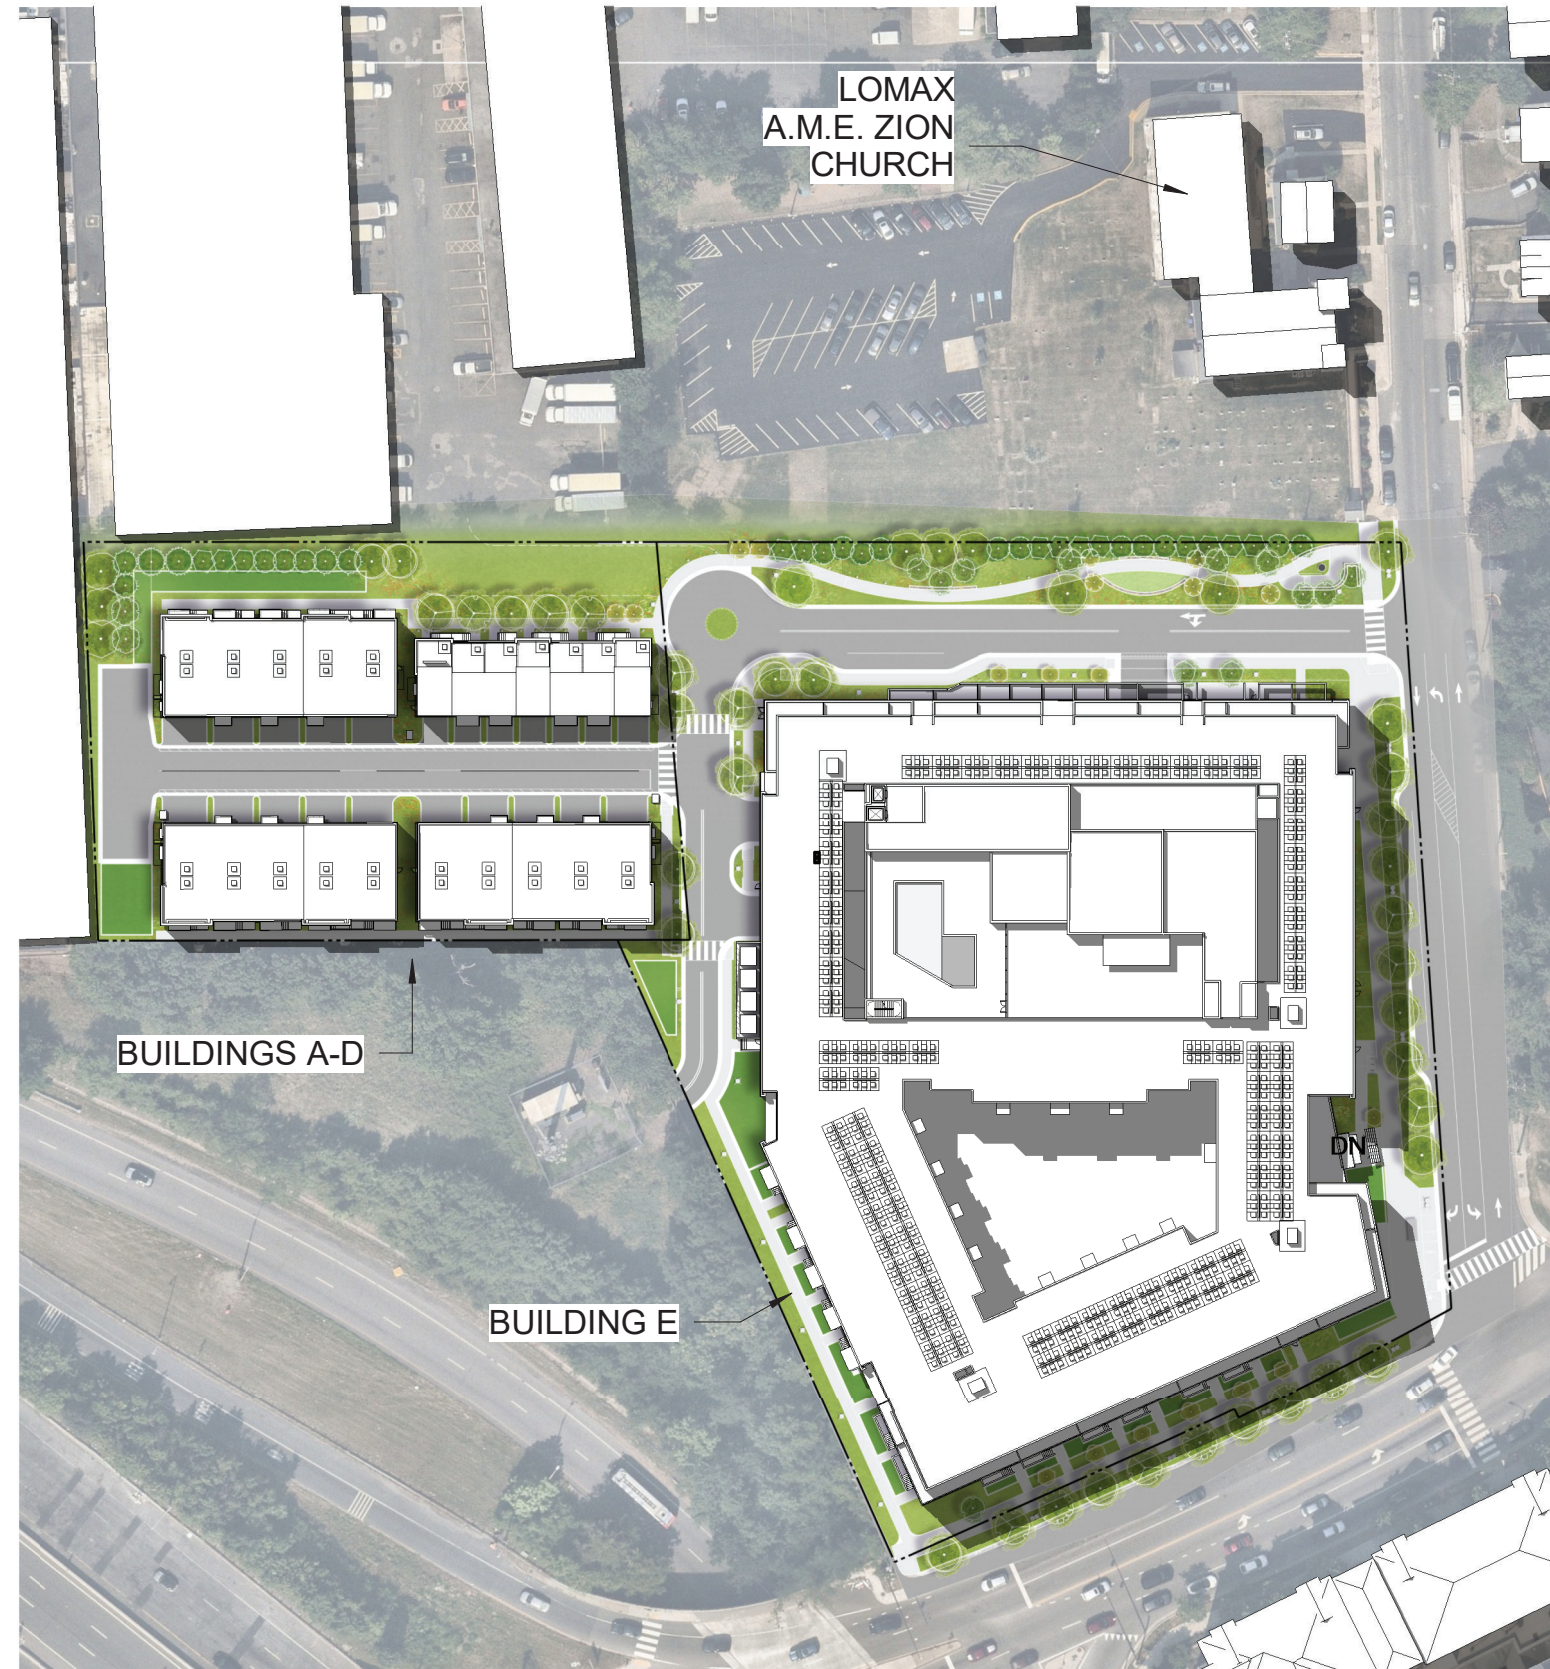


1:00 PM SUMMER

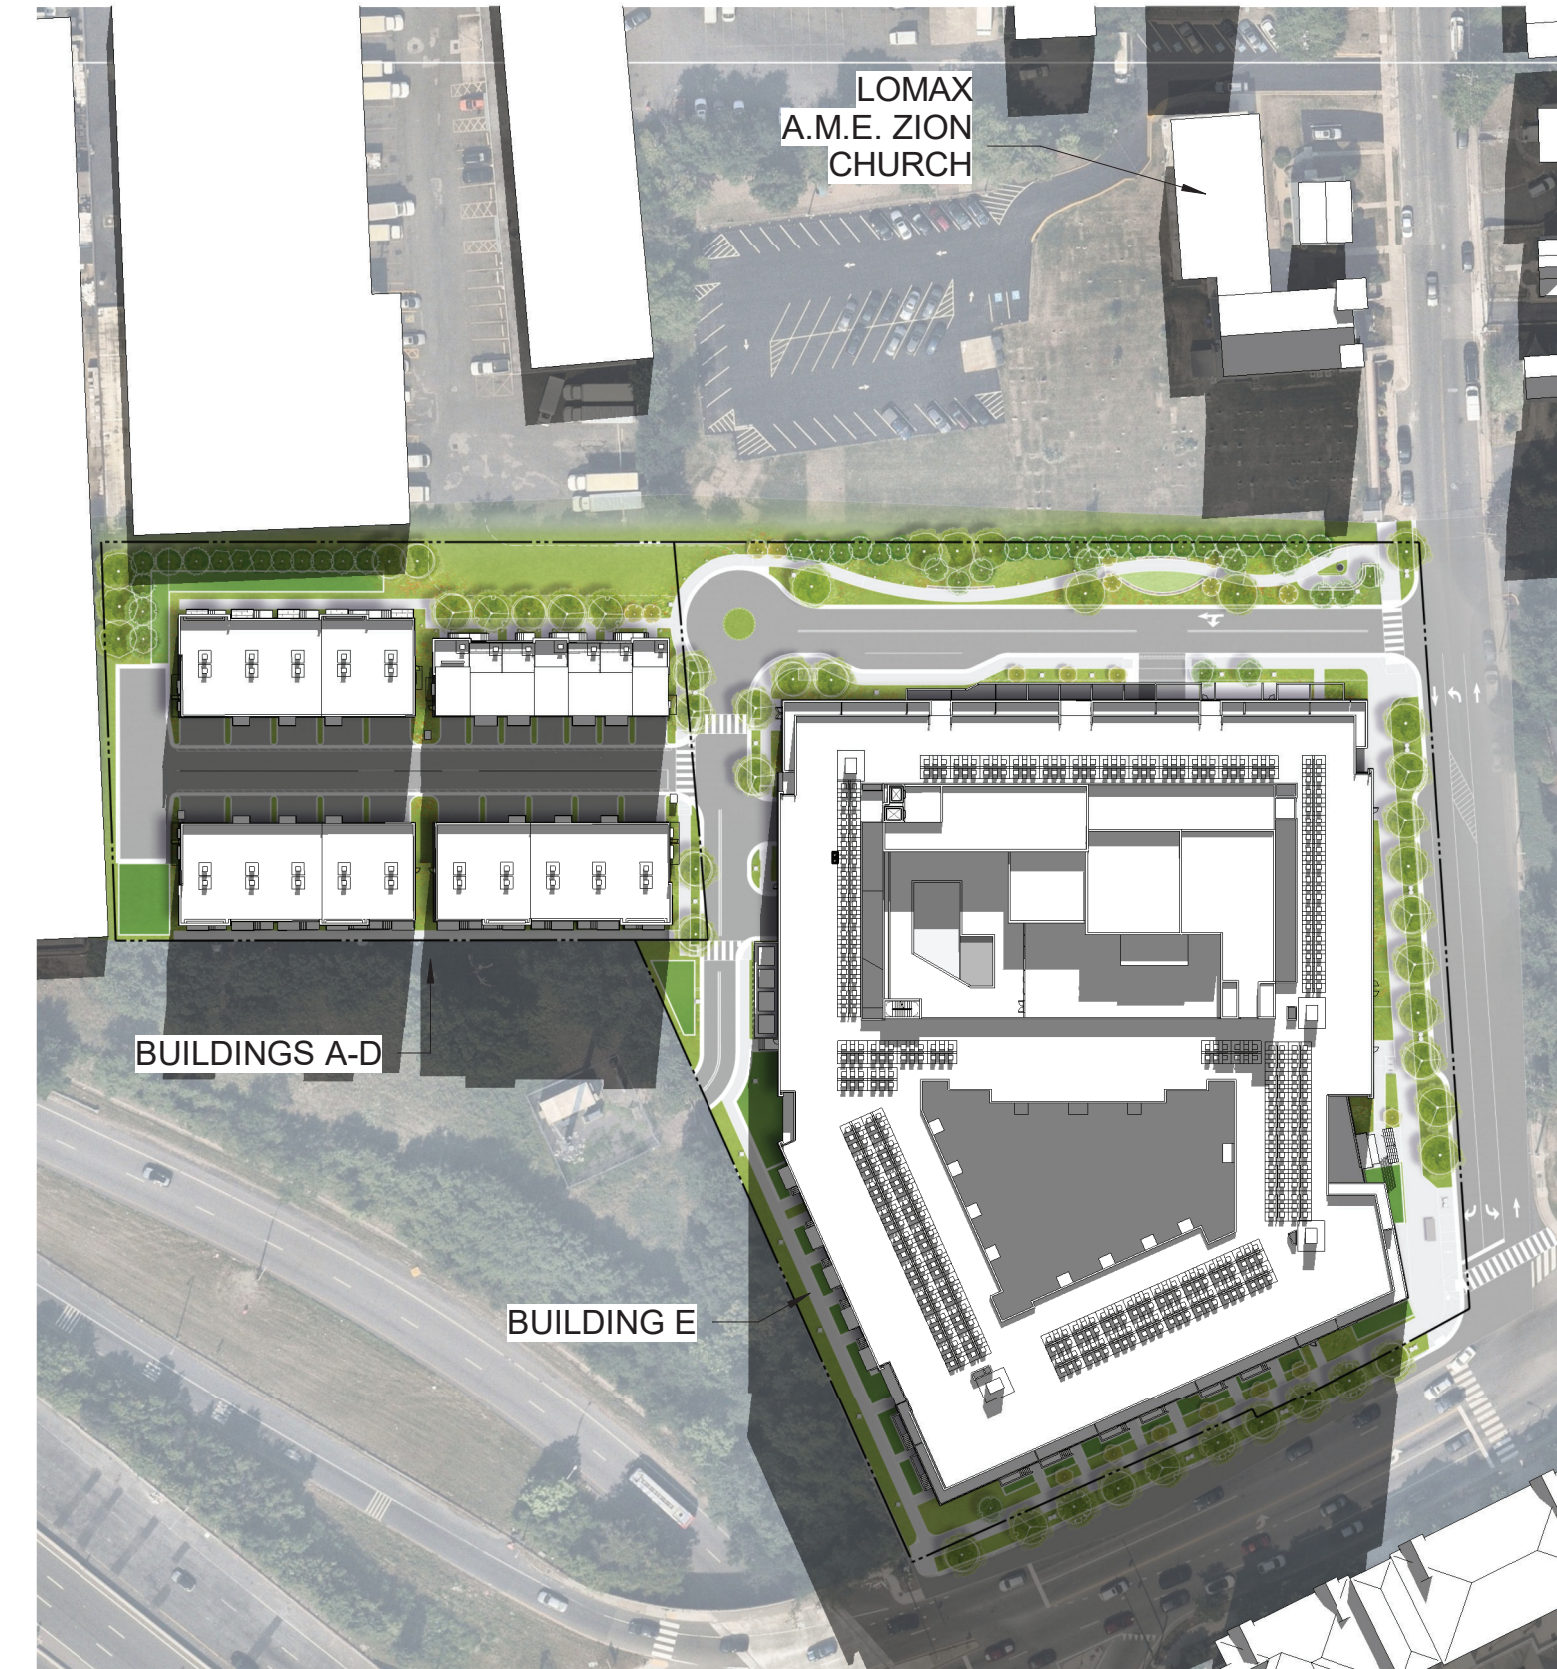

4:30 PM SUMMER

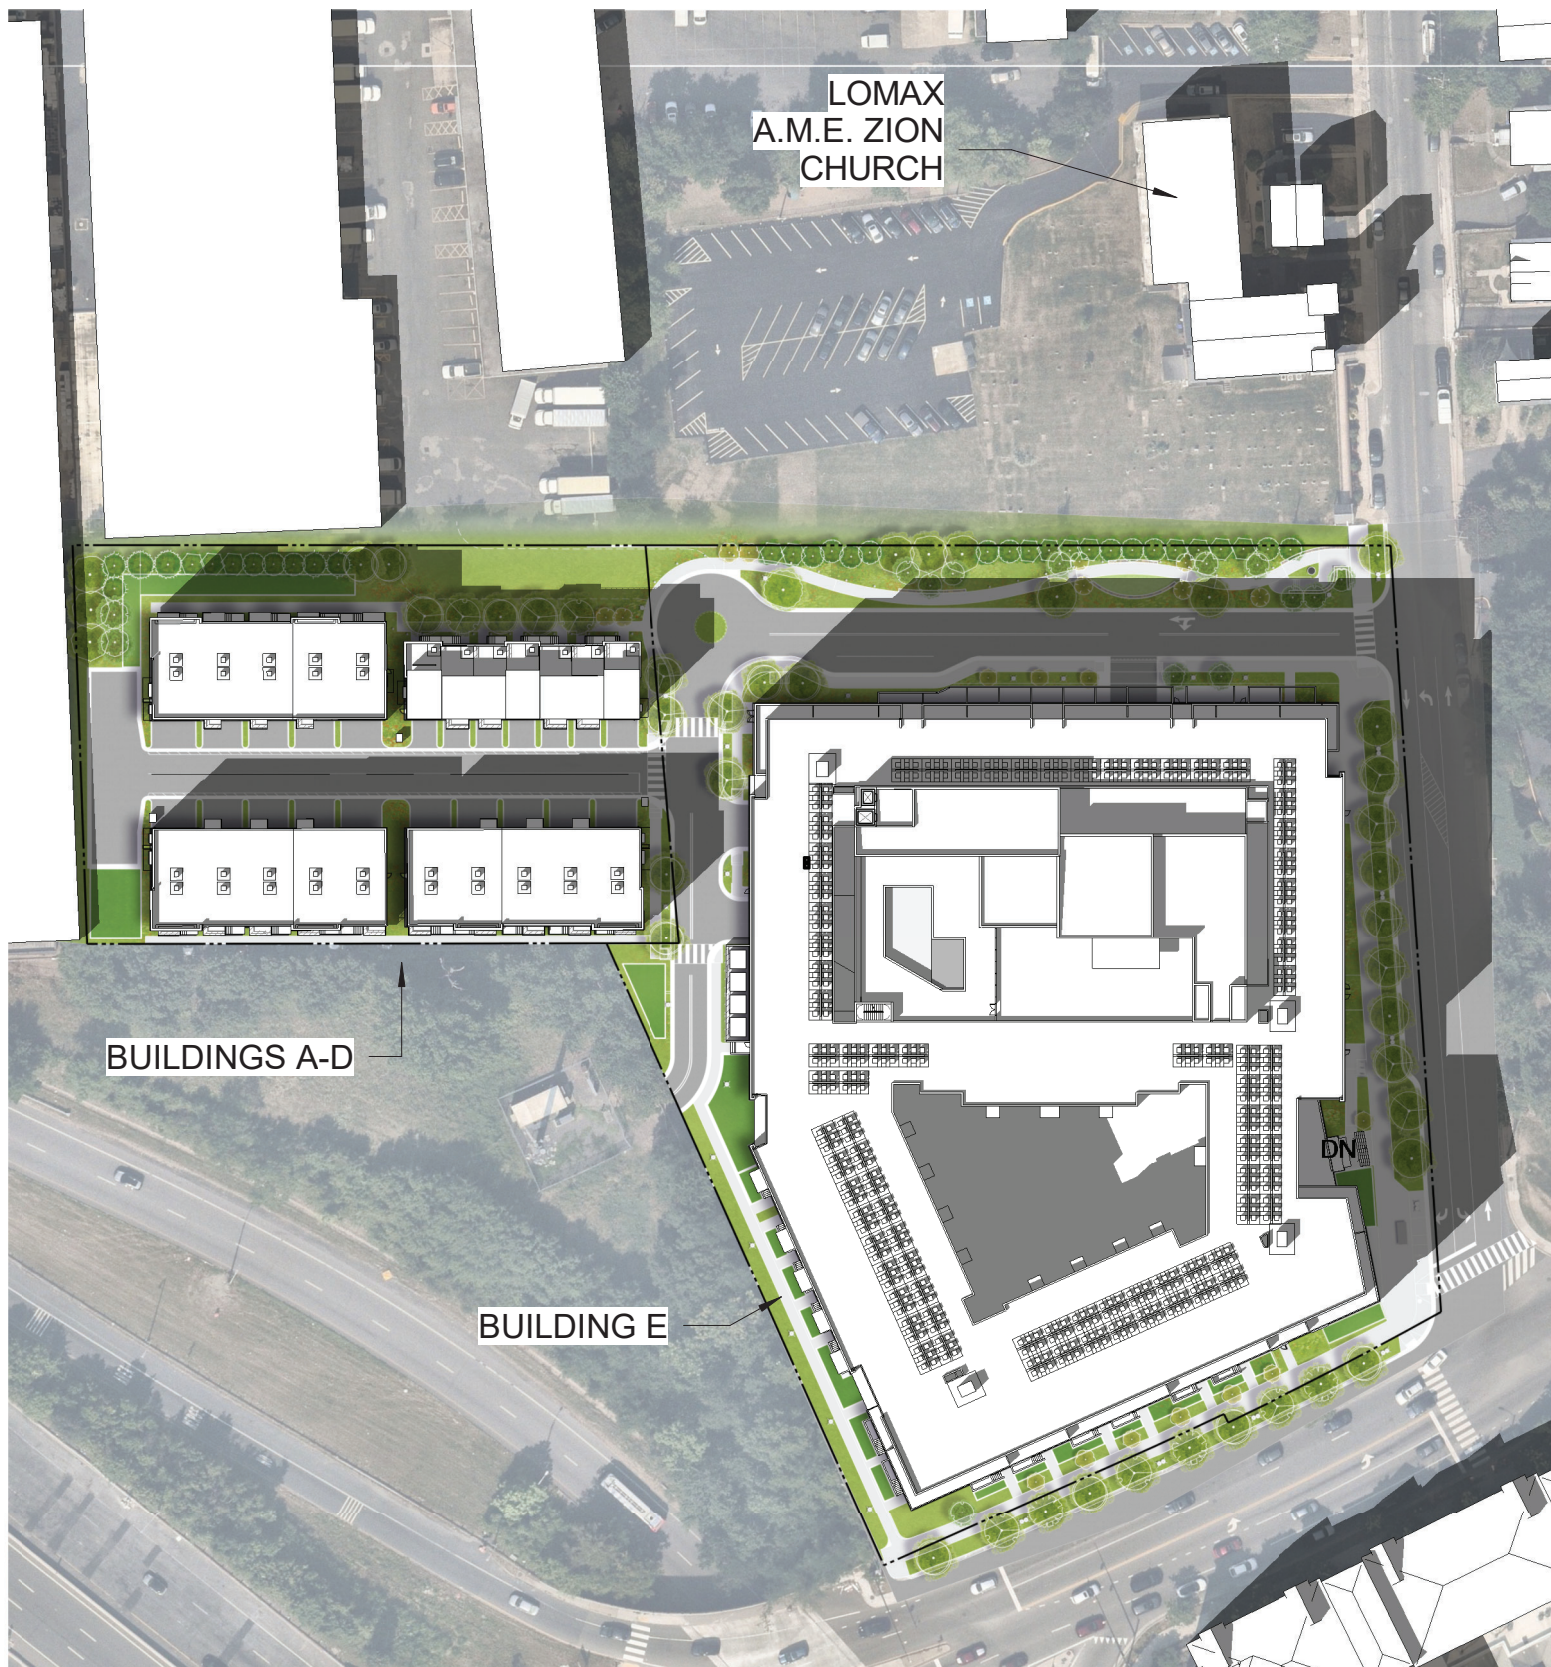

9:30 AM FALL

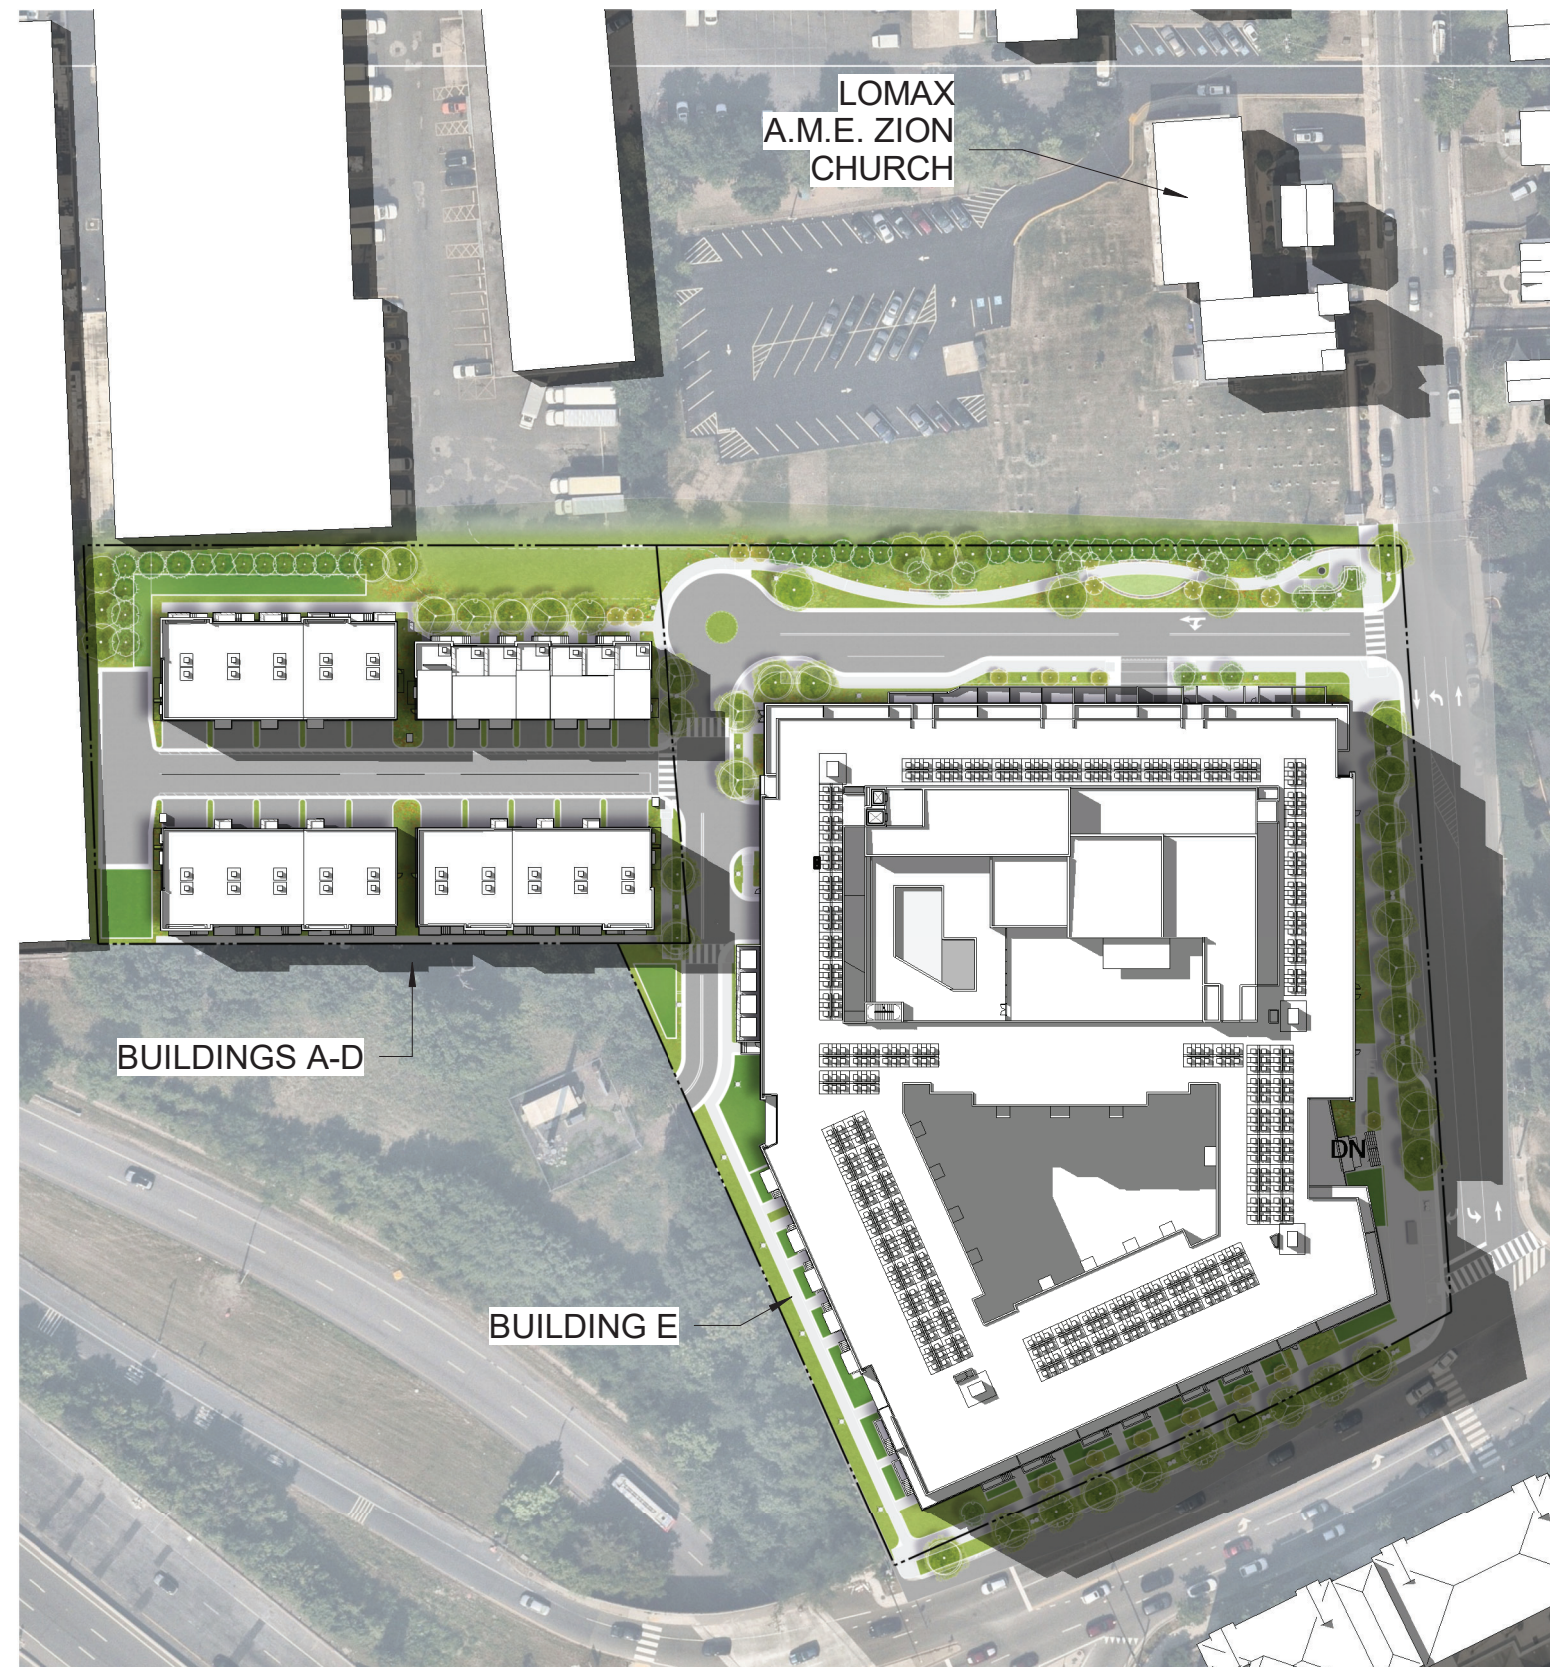

1:00 PM FALL



4:30 PM FALL


ARCHITECT
Hord Coplan Macht, Inc.
700 E. Pratt St, Suite 1200
Baltimore, MD 21202 p. 410.837.7311
f. 410.837.6530

LANDSCAPE ARCHITECT
Land Design
200 South Peyton St
Alexandria, VA 22314 p. 703.549.7784

CIVIL ENGINEER
Bohler DC
1331 Pennsylvania Ave NW
Suite 1250
Washington, DC 20004 p. 202.524.5700

CC ROCK ARLINGTON OWNER, LLC

hord | coplan | macht

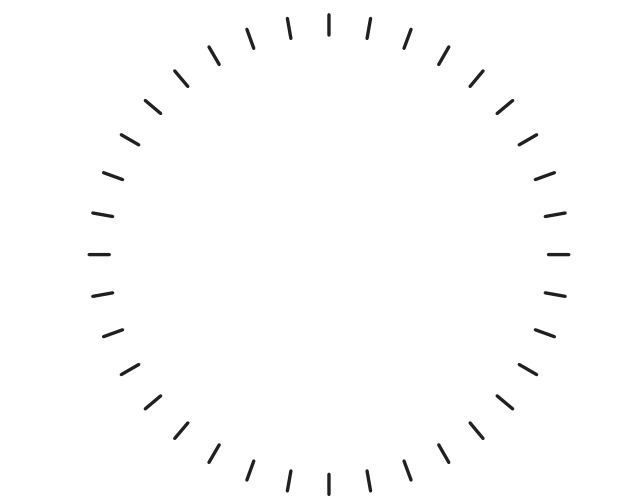

PROFESSIONAL CERTIFICATION: I CERTIFY THAT THESE DOCUMENTS WERE PREPARED OR APPROVED BY ME, AND THAT I AM A DULY LICENSED ARCHITECT UNDER THE LAWS OF THE STATE OF MARYLAND.

no. date revision

Project Number
222365.00

Project
2480 S GLEBE ROAD

Phase

Date
11.01.2024

Scale
1" = 100'-0"

Drawing

**SUN STUDY - SUMMER
& FALL**


No

A-31


© Hord Coplan Macht, Inc.




10/1/2024 2:24:11 PM
C:\Users\Chris\Documents\222365 - Novel Arlington Ridge - R24_10-14-24
Parking Study 01_chris\mhs302h.rvt

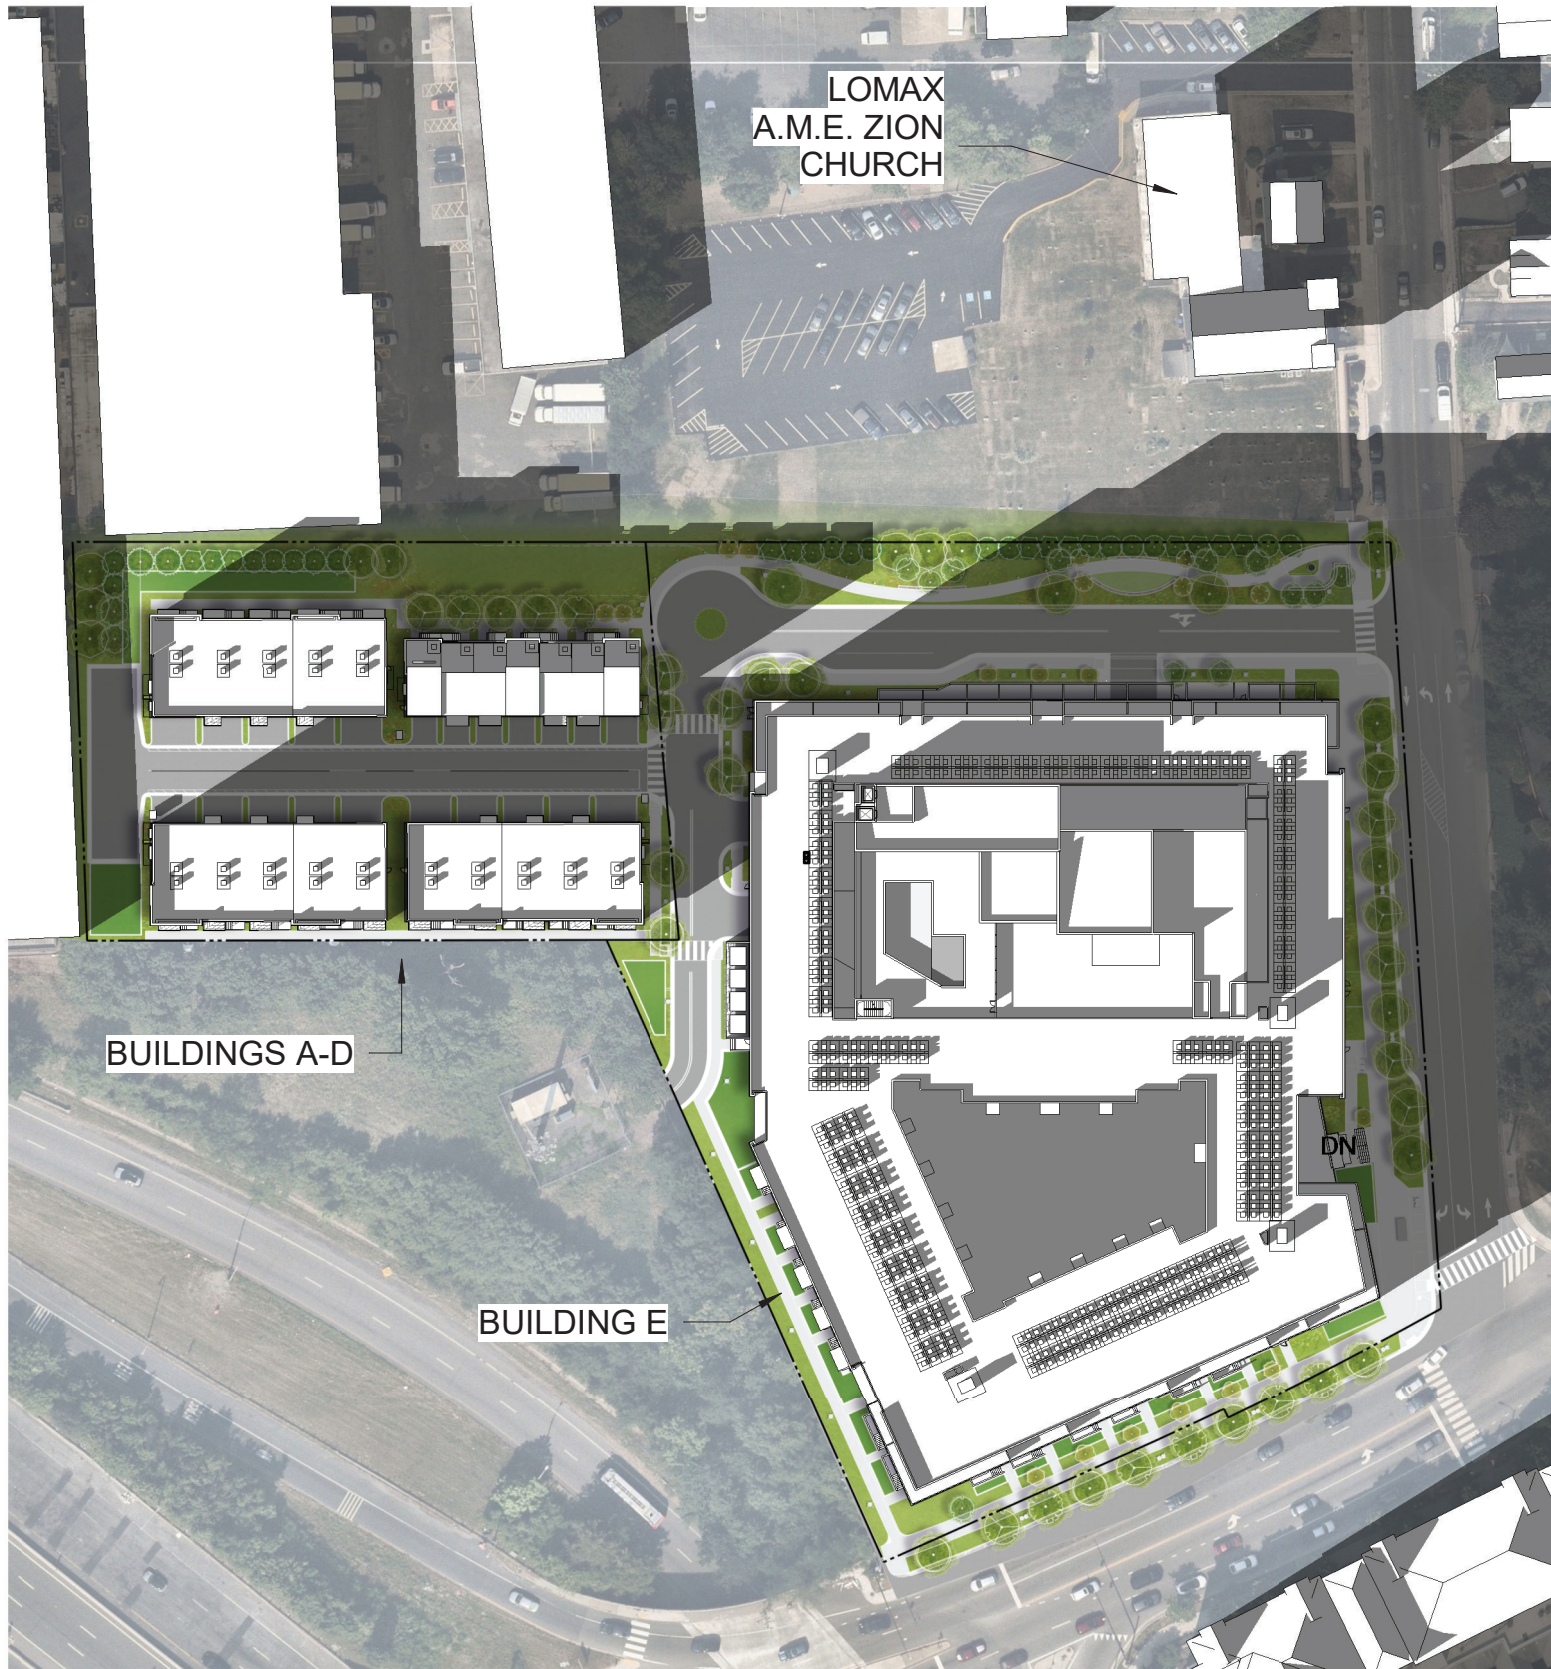


9:30 AM WINTER

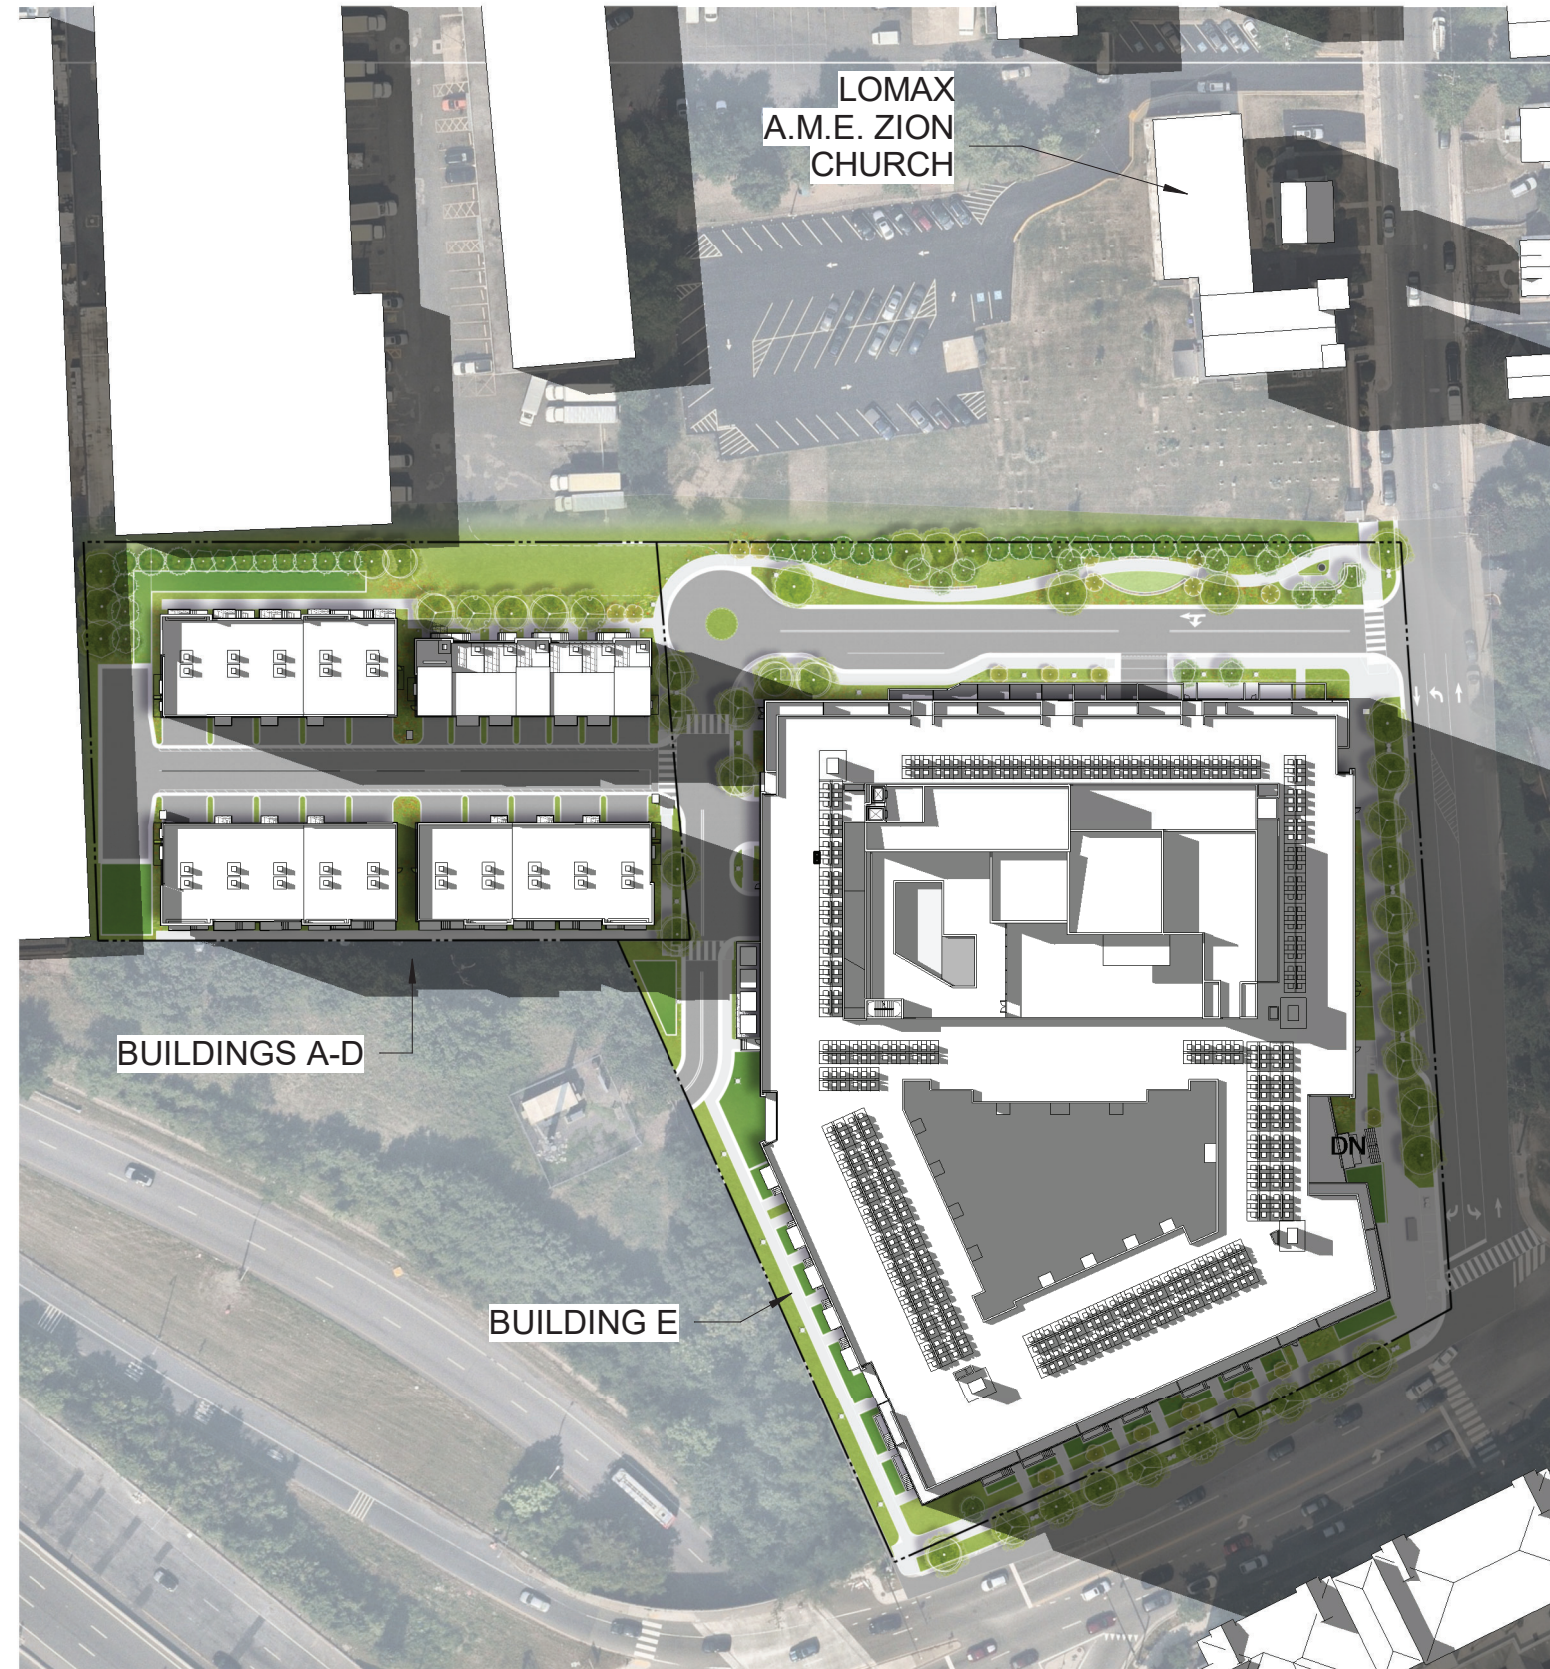


1:00 PM WINTER

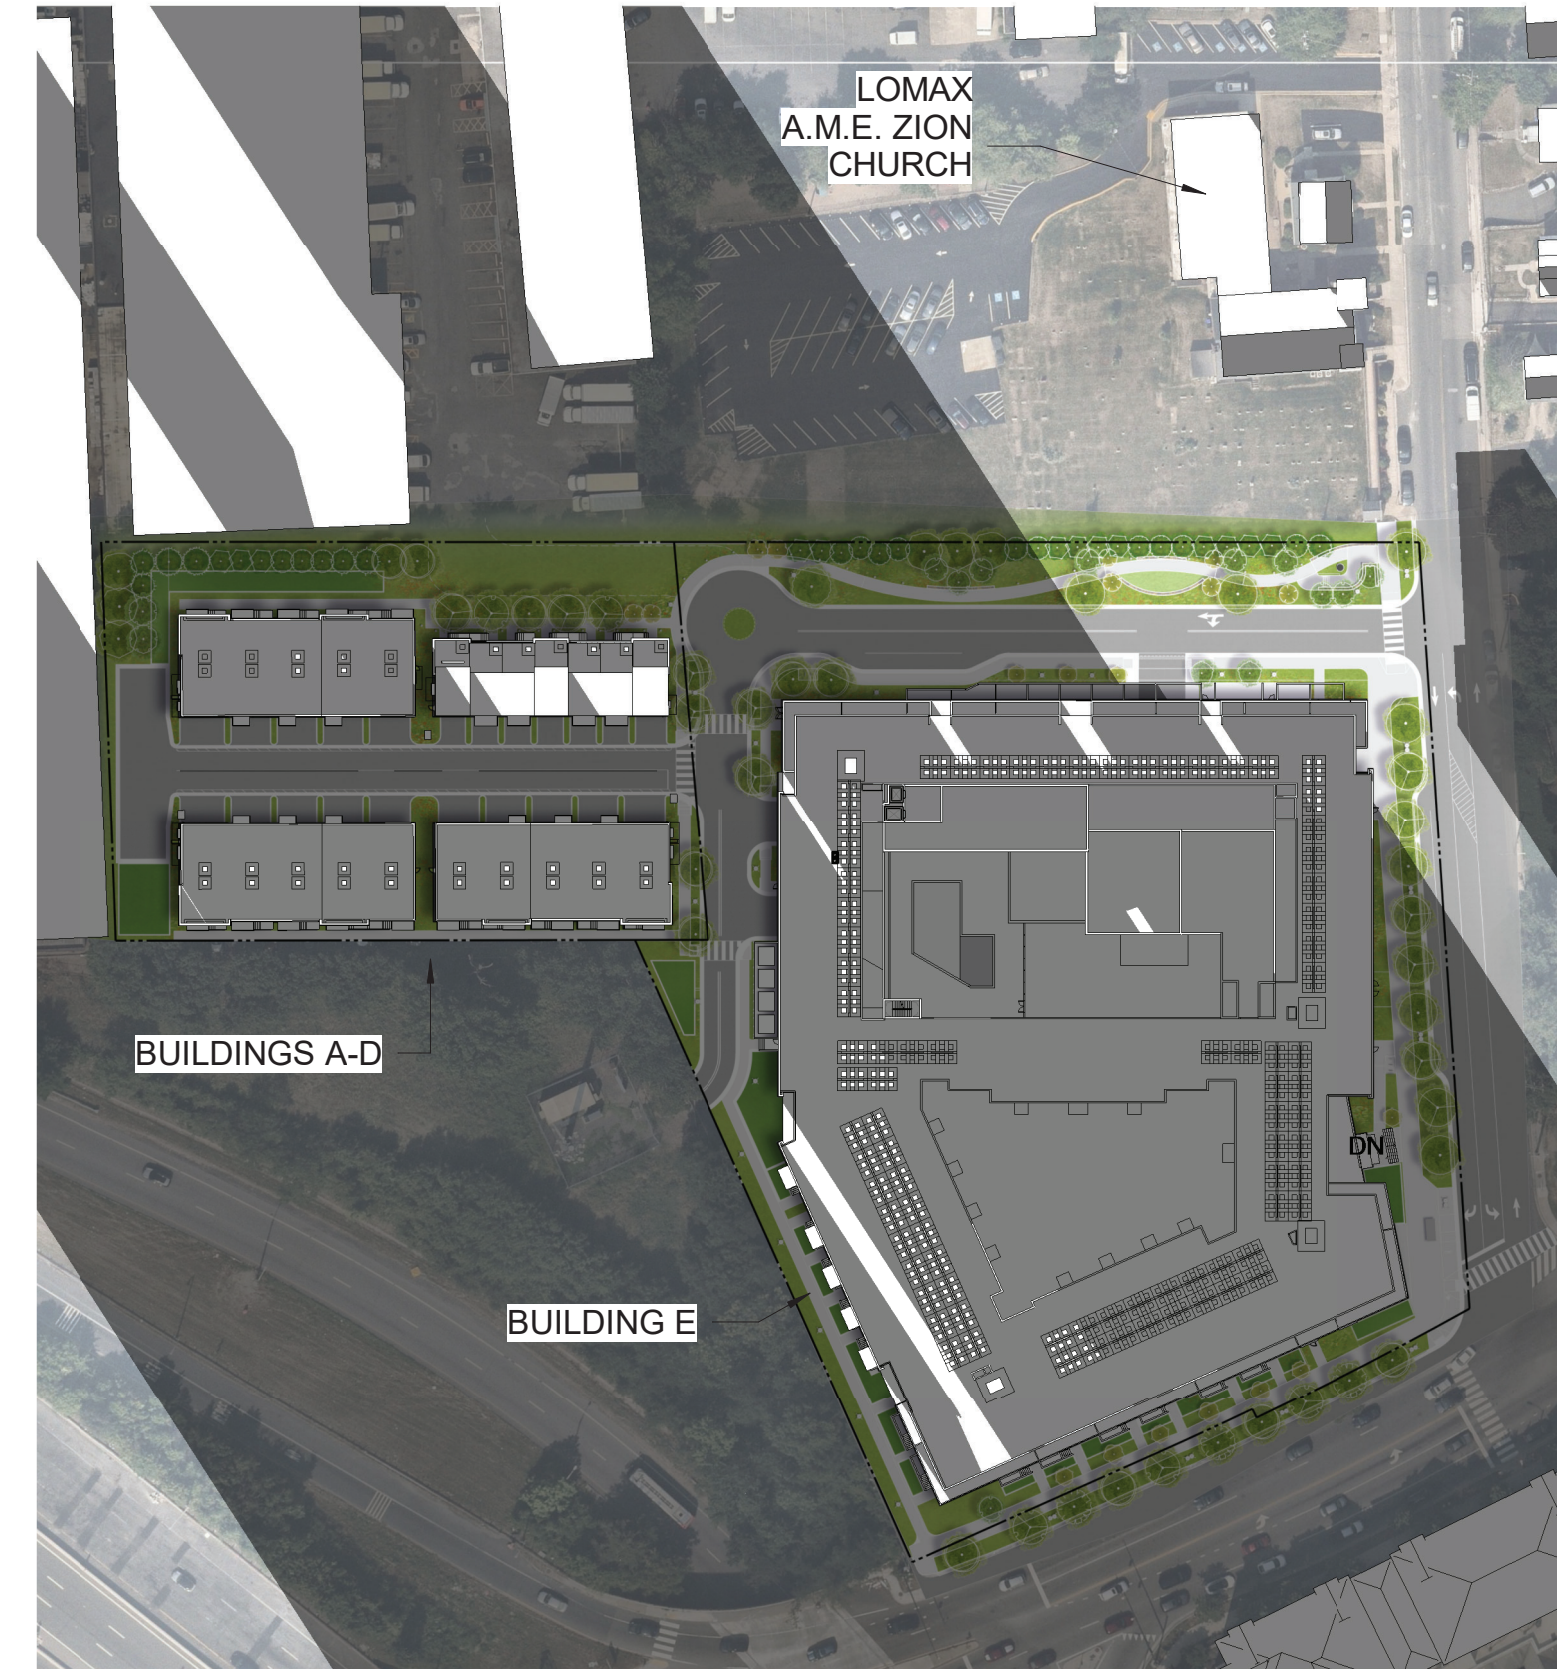

4:30 PM WINTER

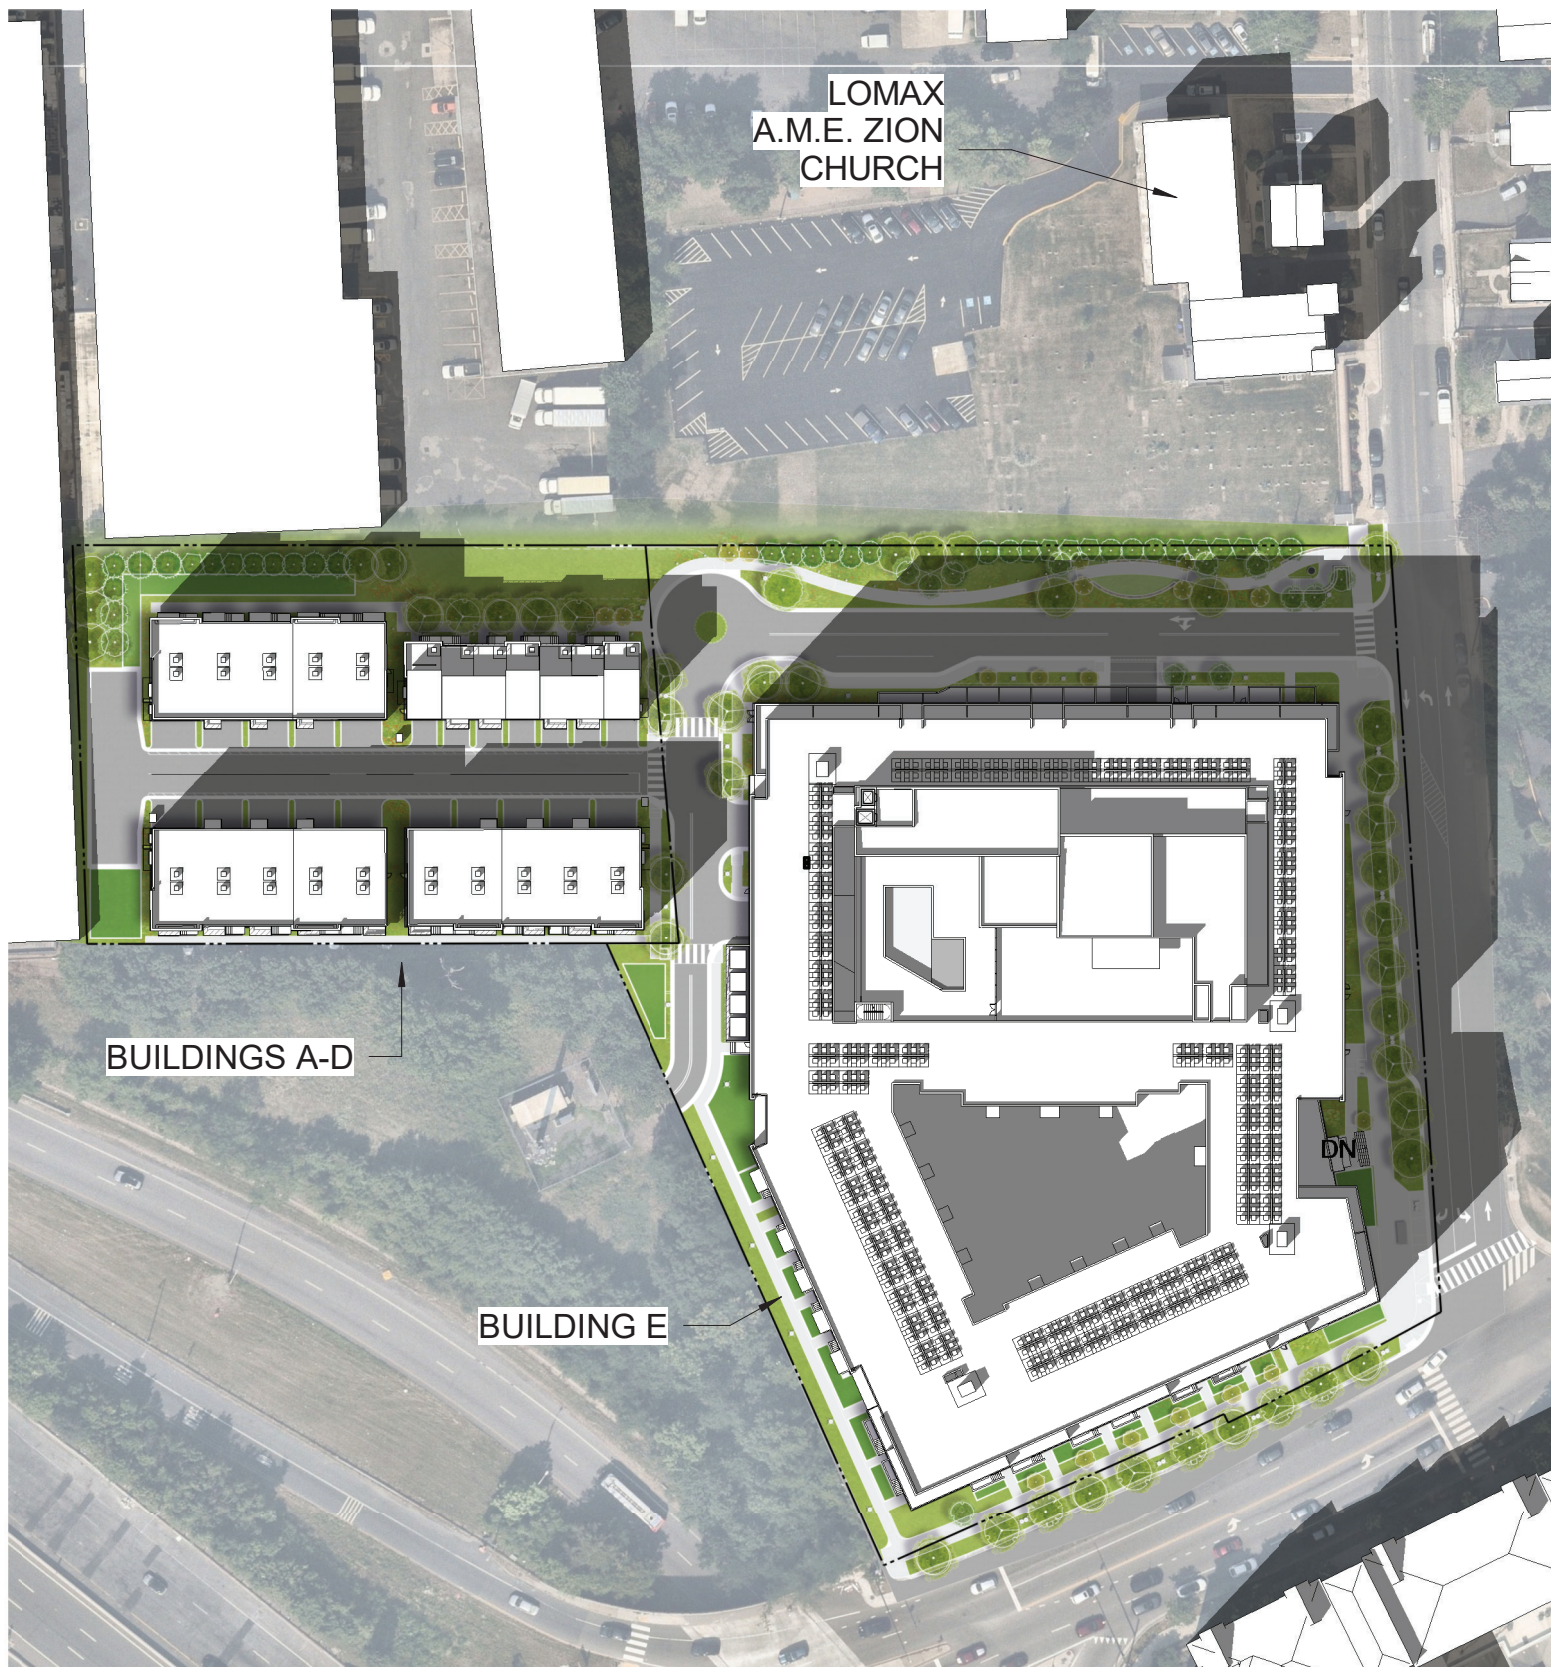

9:30 AM SPRING

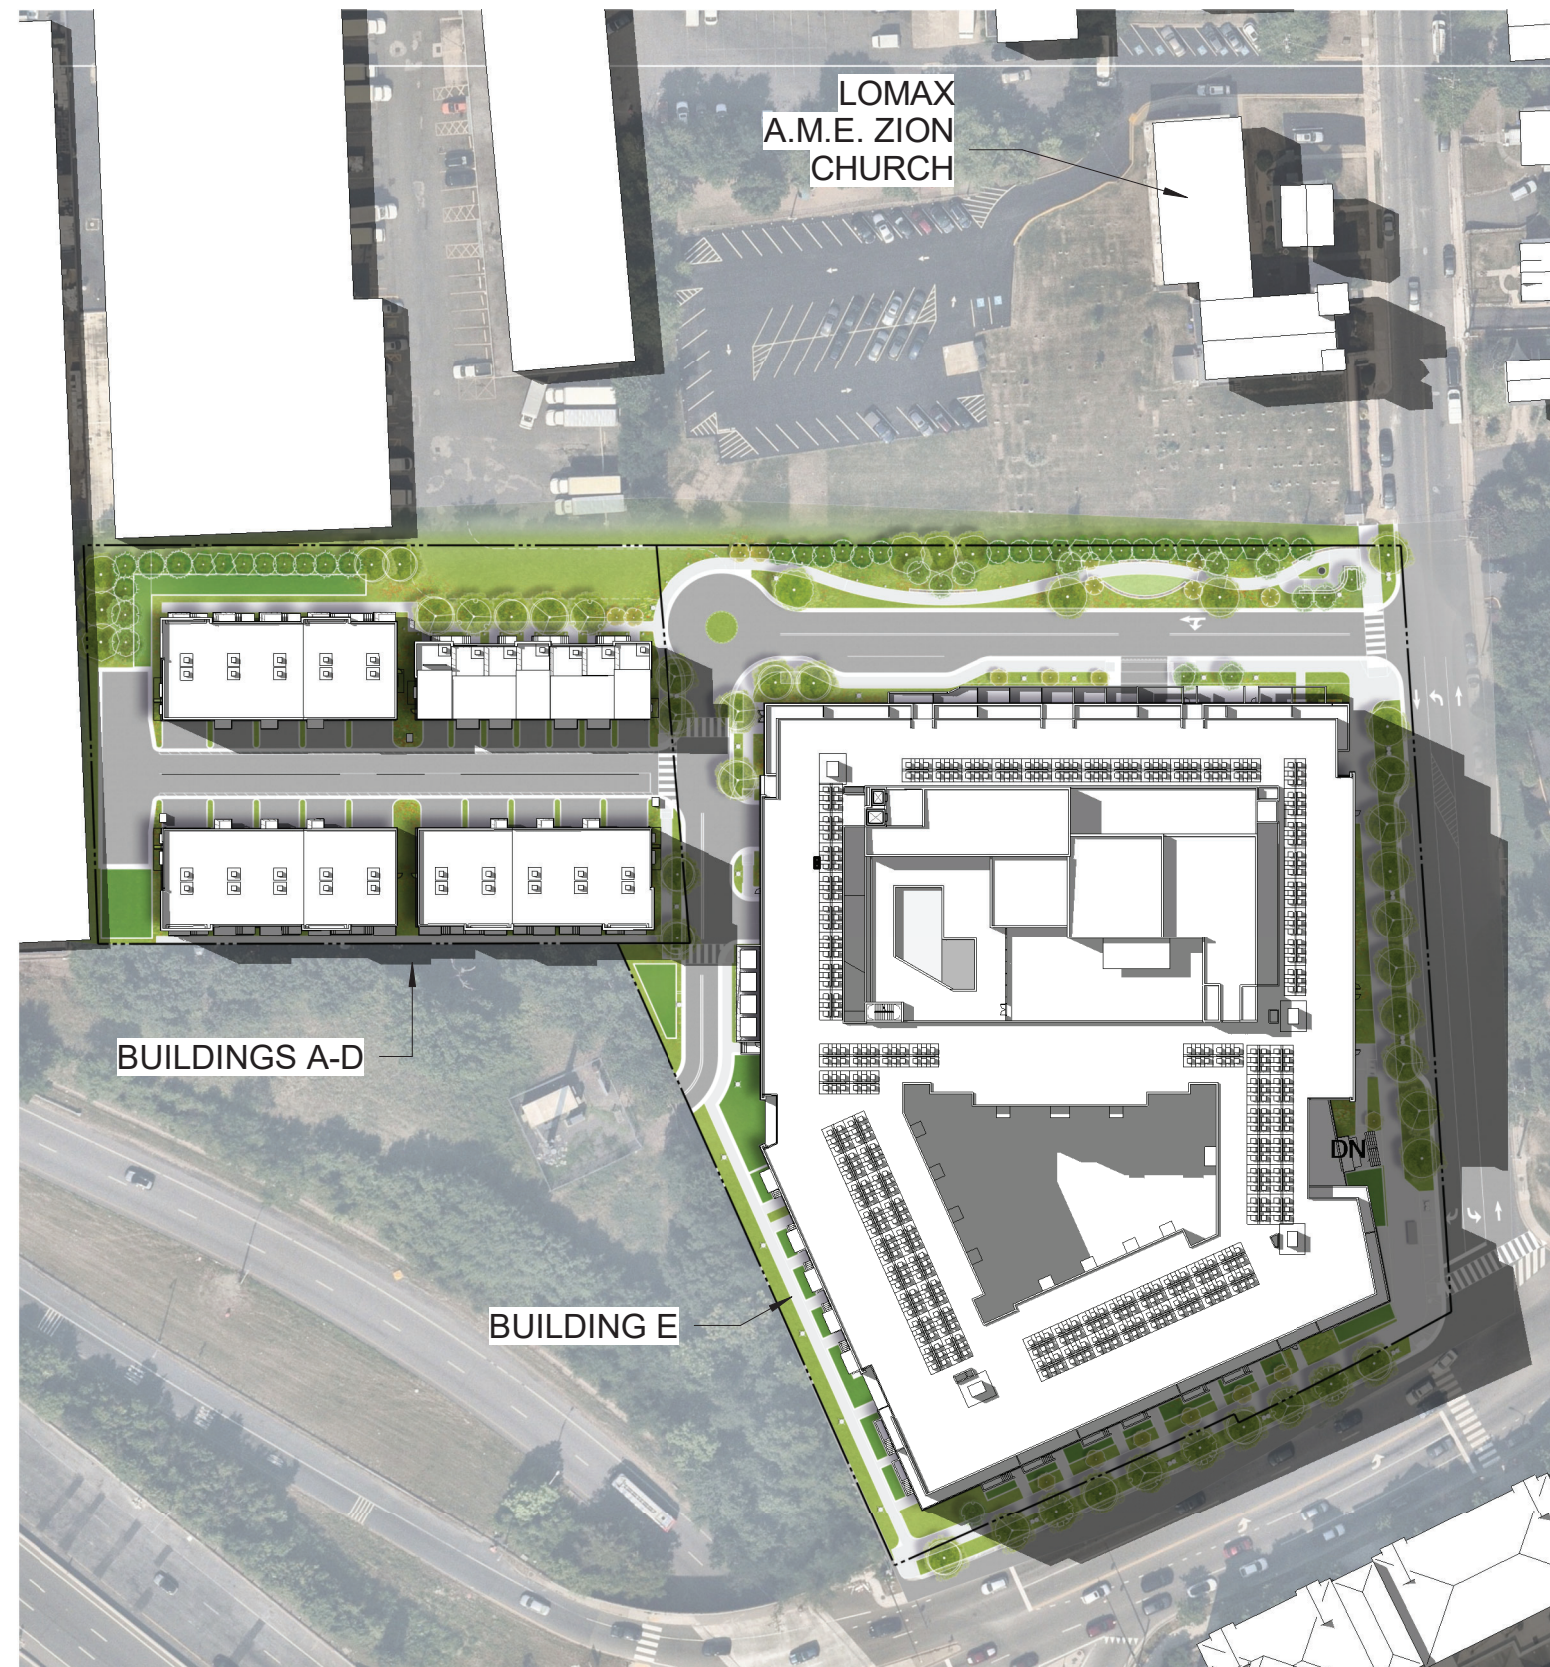

1:00 PM SPRING



4:30 PM SPRING


ARCHITECT
Hord Coplan Macht, Inc.
700 E. Pratt St, Suite 1200
Baltimore, MD 21202 p. 410. 837. 7311
f. 410. 837. 6530

LANDSCAPE ARCHITECT
Land Design
200 South Peyton St
Alexandria, VA 22314 p. 703.549.7784

CIVIL ENGINEER
Bohler DC
1331 Pennsylvania Ave NW
Suite 1250
Washington, DC 20004 p. 202.524.5700

CC ROCK ARLINGTON OWNER, LLC

hord | coplan | macht

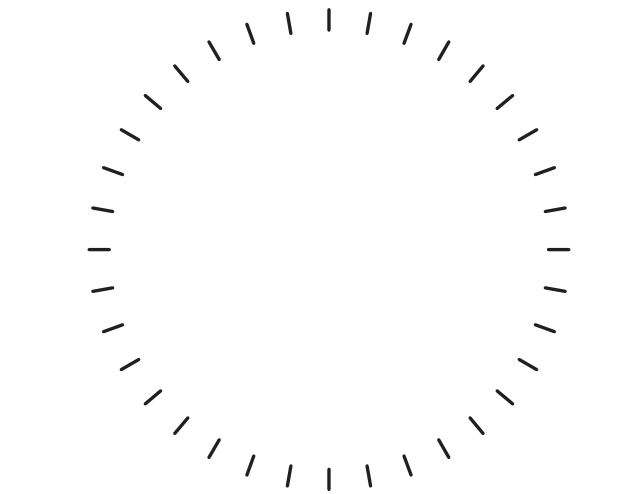

PROFESSIONAL CERTIFICATION: I CERTIFY THAT THESE DOCUMENTS WERE PREPARED OR APPROVED BY ME, AND THAT I AM A DULY LICENSED ARCHITECT UNDER THE LAWS OF THE STATE OF MARYLAND.

no. date revision

Project Number
222365.00

Project
2480 S GLEBE ROAD

Phase

Date
11.01.2024

Scale
1" = 100'-0"

Drawing

**SUN STUDY - WINTER
& SPRING**

No

A-32

© Hord Coplan Macht, Inc.



10/1/2024 2:26:33 PM
C:\Users\Chad\Documents\222365 - Novel Arlington Ridge - R04_10-14-24
Parking Study 01_chadsmith3024.rvt