

2480 S GLEBE ROAD

ARLINGTON, VA 22206

ADMINISTRATIVE REGULATION 4.1 SUBMISSION 07 - 03/03/2025

DEVELOPMENT TEAM

OWNER/DEVELOPER

CC ROCK ARLINGTON OWNER, LLC
601 S. TRYON ST.
SUITE 800
CHARLOTTE, NC 28202
(609) 338-7169
CONTACT: MATT BAILEY

ATTORNEY

VENABLE LLP

1850 TOWER CRESCENT PLAZA
SUITE 400
TYSONS, VA 22181
(703) 905-1514
CONTACT: KEDRICK WHITMORE

ARCHITECT

HORD COPLAN MACHT
700 E. PRATT STREET, SUITE 1200
BALTIMORE, MD 21202
(443) 451-2486
CONTACT: SEAN KEFFERSTAN

CIVIL ENGINEER

BOHLER DC

1331 PENNSYLVANIA AVENUE, NW
SUITE 1250 NORTH
WASHINGTON, D.C. 20004
(202) 524-5700
CONTACT: CARLOS MENDIA

LANDSCAPE ARCHITECT

LAND DESIGN
200 SOUTH PEYTON ST
ALEXANDRIA, VA 22314
(703) 549-7784
CONTACT: TAYLOR BURGESS

TRAFFIC CONSULTANT

GOROVE SLADE
225 REINEKERS LANE
SUITE 750
ALEXANDRIA, VA 22314
(202) 296-8627
CONTACT: FELICE BRYCHTA



SHEET INDEX - 4.1

1 - CIVIL	COVER SHEET
C-101	AERIAL PHOTOGRAPH
C-102	SITE CONTEXT PLAN
C-201	CERTIFIED SURVEY PLAT
C-202	CERTIFIED SURVEY NOTES AND DETAILS
C-301	EASEMENT VACATION EXHIBIT
C-302	EASEMENT DEDICATION EXHIBIT
C-303	SUBDIVISION EXHIBIT
C-401	PLOT AND LOCATION PLAN
C-401A	DETAILED GRADING PLAN
C-402	AVERAGE SITE ELEVATION
C-501	PRESENTATION PLAN
C-601	STRIPING AND MARKING PLAN
C-701	EXISTING AND PROPOSED CROSS SECTIONS
C-702	PROPOSED CROSS SECTIONS
C-801	PRE-POST LAND COVER PLAN
C-802	PROPOSED STORMWATER PLAN
C-803	BIORETENTION CALCULATIONS
C-804	STORMWATER CALCULATIONS
C-805	STORMWATER CALCULATIONS
C-901	FIRE SERVICE PLAN
L-700	TREE INVENTORY PLAN
L-701	TREE PRESERVATION PLAN
L-702	TREE INVENTORY SCHEDULES
L-703	TREE INVENTORY SCHEDULES & DETAILS
L-704	TREE INVENTORY DETAILS
2 - ARCHITECTURE	COVER SHEET
A-00	TABULATIONS
A-01	SITE PLAN
A-02	BUILDINGS A & B FLOOR PLANS
A-03	BUILDINGS C & D FLOOR PLANS
A-04	BUILDING E OVERALL PLAN - LEVEL 1
A-05	BUILDING E OVERALL PLAN - LEVEL 2
A-06	BUILDING E OVERALL PLAN - LEVEL 3
A-07	BUILDING E OVERALL PLAN - LEVEL 4
A-08	BUILDING E OVERALL PLAN - LEVEL 5
A-09	BUILDING E OVERALL PLAN - LEVEL 6
A-10	BUILDING E OVERALL PLAN - LEVEL 7
A-11	BUILDING E OVERALL PLAN - LEVEL 8
A-12	BUILDING E OVERALL PLAN - L9 & ROOF
A-13	BUILDING E OVERALL PLAN - HIGH ROOF
A-14	CONTEXT SITE SECTIONS
A-15	BUILDING SECTIONS (A-D)
A-16	BUILDING SECTIONS (E)
A-17	BUILDING SECTIONS (E)
A-18	BUILDING SECTIONS (E)
A-19	BUILDING ELEVATIONS (A-D)
A-20	BUILDING ELEVATIONS (A-D)
A-21	BUILDING ELEVATIONS (E)
A-22	BUILDING ELEVATIONS (E)
A-23	PARTIAL ELEVATIONS
A-24	RENDERINGS (A-D)
A-25	RENDERINGS (A-D)
A-26	RENDERINGS (E)
A-27	RENDERINGS (E)
A-28	FLOOR AREA TABULATIONS
A-29	FLOOR AREA TABULATIONS
A-30	FLOOR AREA TABULATIONS
3 - LANDSCAPE	COVER SHEET
L-000	MATERIALS PLAN
L-100	LANDSCAPE PLAN
L-200	LANDSCAPE COMPLIANCE PLAN
L-210	SOILS PLAN
L-220	DETAILS - HARDSCAPE
L-300	DETAILS - FURNISHINGS
L-400	PLANTING DETAILS
L-401	PLANTING DETAILS
L-500	RENDERED LANDSCAPE PLAN
L-600	PERSPECTIVE VIEWS - BIRD'S EYE VIEW
L-610	PERSPECTIVE VIEWS - DIAGRAMS
L-620	PERSPECTIVE VIEWS
L-621	PERSPECTIVE VIEWS

ARCHITECT


Hord Coplan Macht, Inc.
700 E. Pratt St., Suite 1200
Baltimore, MD 21202
p. 410.837.7311
f. 410.837.6530

LANDSCAPE ARCHITECT

Land Design
200 South Peyton St
Alexandria, VA 22314
p. 703.549.7784

CIVIL ENGINEER

Bohler DC
1331 Pennsylvania Ave NW
Suite 1250
Washington, DC 20004
p. 202.524.5700

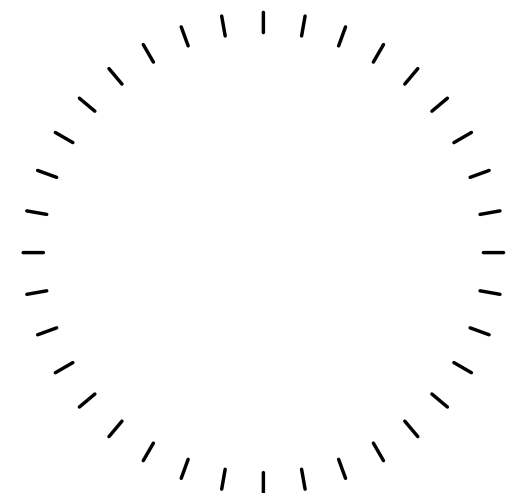



ARCHITECT
Hord Coplan Macht, Inc.
700 E. Pratt St., Suite 1200
Baltimore, MD 21202 p. 410.837.7311
f. 410.837.6530

LANDSCAPE ARCHITECT
Land Design
200 South Peyton St.
Alexandria, VA 22314 p. 703.549.7784

CIVIL ENGINEER
Bohler DC
1331 Pennsylvania Ave NW
Suite 1250
Washington, DC 20004 p. 202.524.5700

CC ROCK ARLINGTON OWNER, LLC

hord | coplan | macht

PROFESSIONAL CERTIFICATION: I CERTIFY THAT THESE DOCUMENTS WERE PREPARED OR APPROVED BY ME, AND THAT I AM A DULY LICENSED ARCHITECT UNDER THE LAWS OF THE STATE OF VIRGINIA.

no.	date	revision
Project Number 222365.00		
Project 2480 S GLEBE ROAD		

Phase
4.1 SITE PLAN SUBMISSION

Date
03.03.2025

Scale
1" = 30'-0"


Drawing
SITE PLAN

No
A-02

© Hord Coplan Macht, Inc.

7A ARCHITECTURAL SITE PLAN
A-15 A-02 1" = 30'-0"

2/26/2025 11:27 PM
Autodesk Docs\222365 Novel Arlington Ridge\222365 - Novel Arlington Ridge -
R24_4.1 Submission 06 Revised.rvt

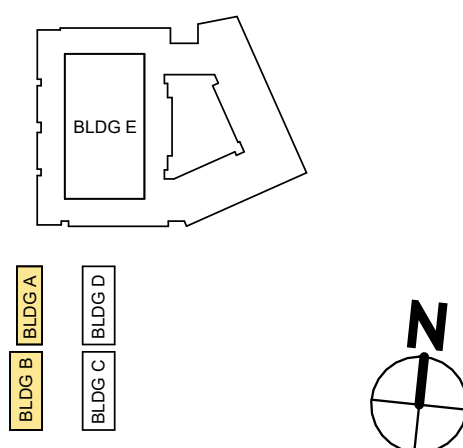KEYPLAN - BUILDINGS A & B				
				
PARKING	COUNT	BLDG A	GFA	UNITS
BUILDING A	7	BD LEVEL 1	2,235 SF	7
BUILDING B	10	BD LEVEL 2	4,771 SF	*
		BD LEVEL 3	4,771 SF	*
		BD LEVEL 4	2,709 SF	*
			14,486 SF	7
		BLDG B	GFA	UNITS
		BD LEVEL 1	3,371 SF	10
		BD LEVEL 2	6,227 SF	*
		BD LEVEL 3	6,227 SF	*
		BD LEVEL 4	6,069 SF	*
			21,894 SF	10

ⓧ = Parking space count


* Indicates multi-story unit

ARCHITECT
Hord Coplan Macht, Inc.
700 E. Pratt St., Suite 1200
Baltimore, MD 21202
p. 410.637.7311
f. 410.637.6530

LANDSCAPE ARCHITECT
Land Design
200 South Peyton St
Alexandria, VA 22314
p. 703.549.7784

CIVIL ENGINEER
Bohler DC
1331 Pennsylvania Ave NW
Suite 1250
Washington, DC 20004
p. 202.524.5700

CC ROCK ARLINGTON OWNER, LLC

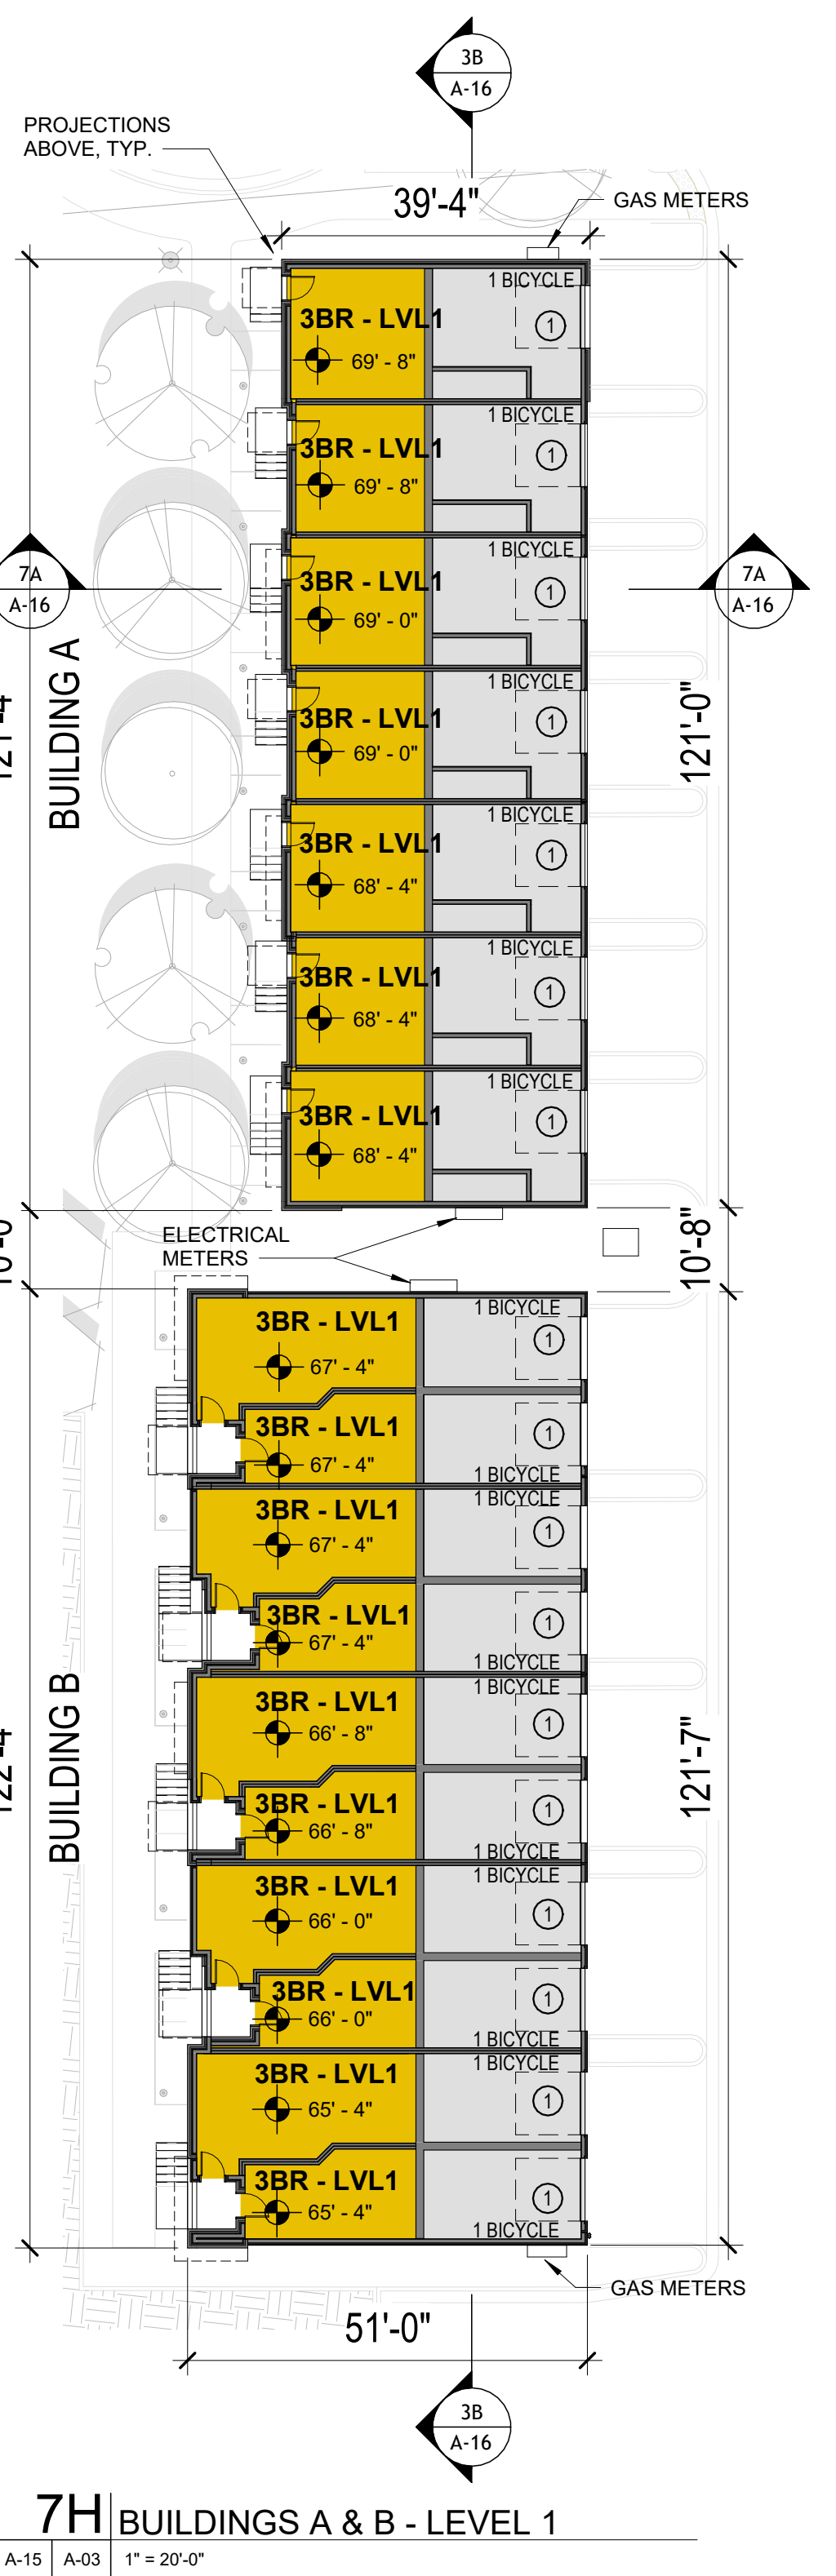

hord | coplan | macht

PROFESSIONAL CERTIFICATION: I CERTIFY THAT THESE DOCUMENTS WERE PREPARED OR APPROVED BY ME, AND THAT I AM A DULY LICENSED ARCHITECT UNDER THE LAWS OF THE STATE OF VIRGINIA.

no. date revision

Project Number
222365.00

Project
2480 S GLEBE ROAD

Phase

4.1 SITE PLAN SUBMISSION

Date
03.03.2025

Scale
As indicated

Drawing

BUILDINGS A & B
FLOOR PLANS

No

A-03

© Hord Coplan Macht, Inc.

2/26/2025 11:29 PM
Autodesk Docs\222365 Novel Arlington Ridge\222365 - Novel Arlington Ridge -
R24_A-1 Submission 06 Revised.rvt






7H BUILDINGS A & B - LEVEL 1


7G BUILDINGS A & B - LEVEL 2

7E BUILDINGS A & B - LEVEL 3


7C BUILDINGS A & B - LEVEL 4

7A BUILDINGS A & B - ROOF

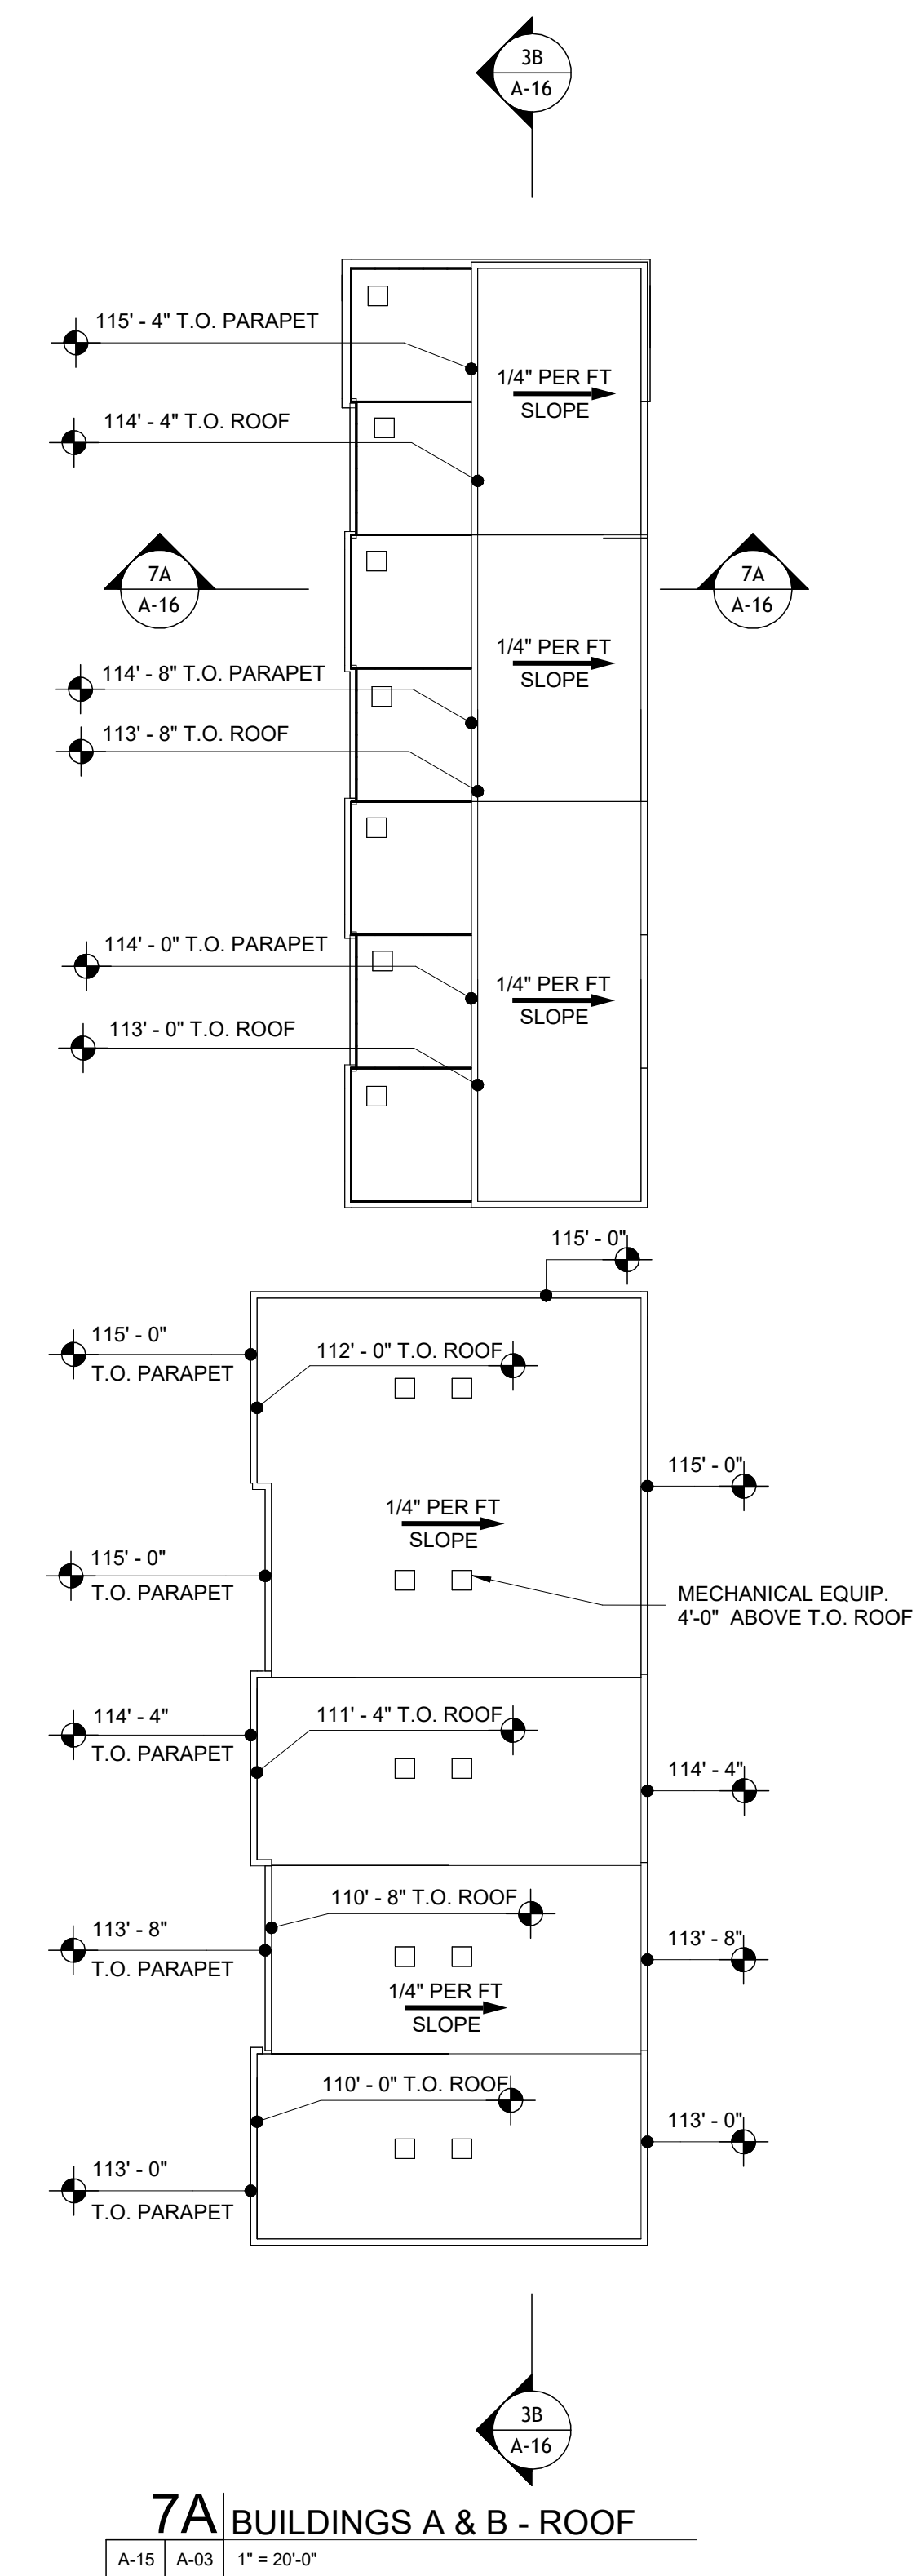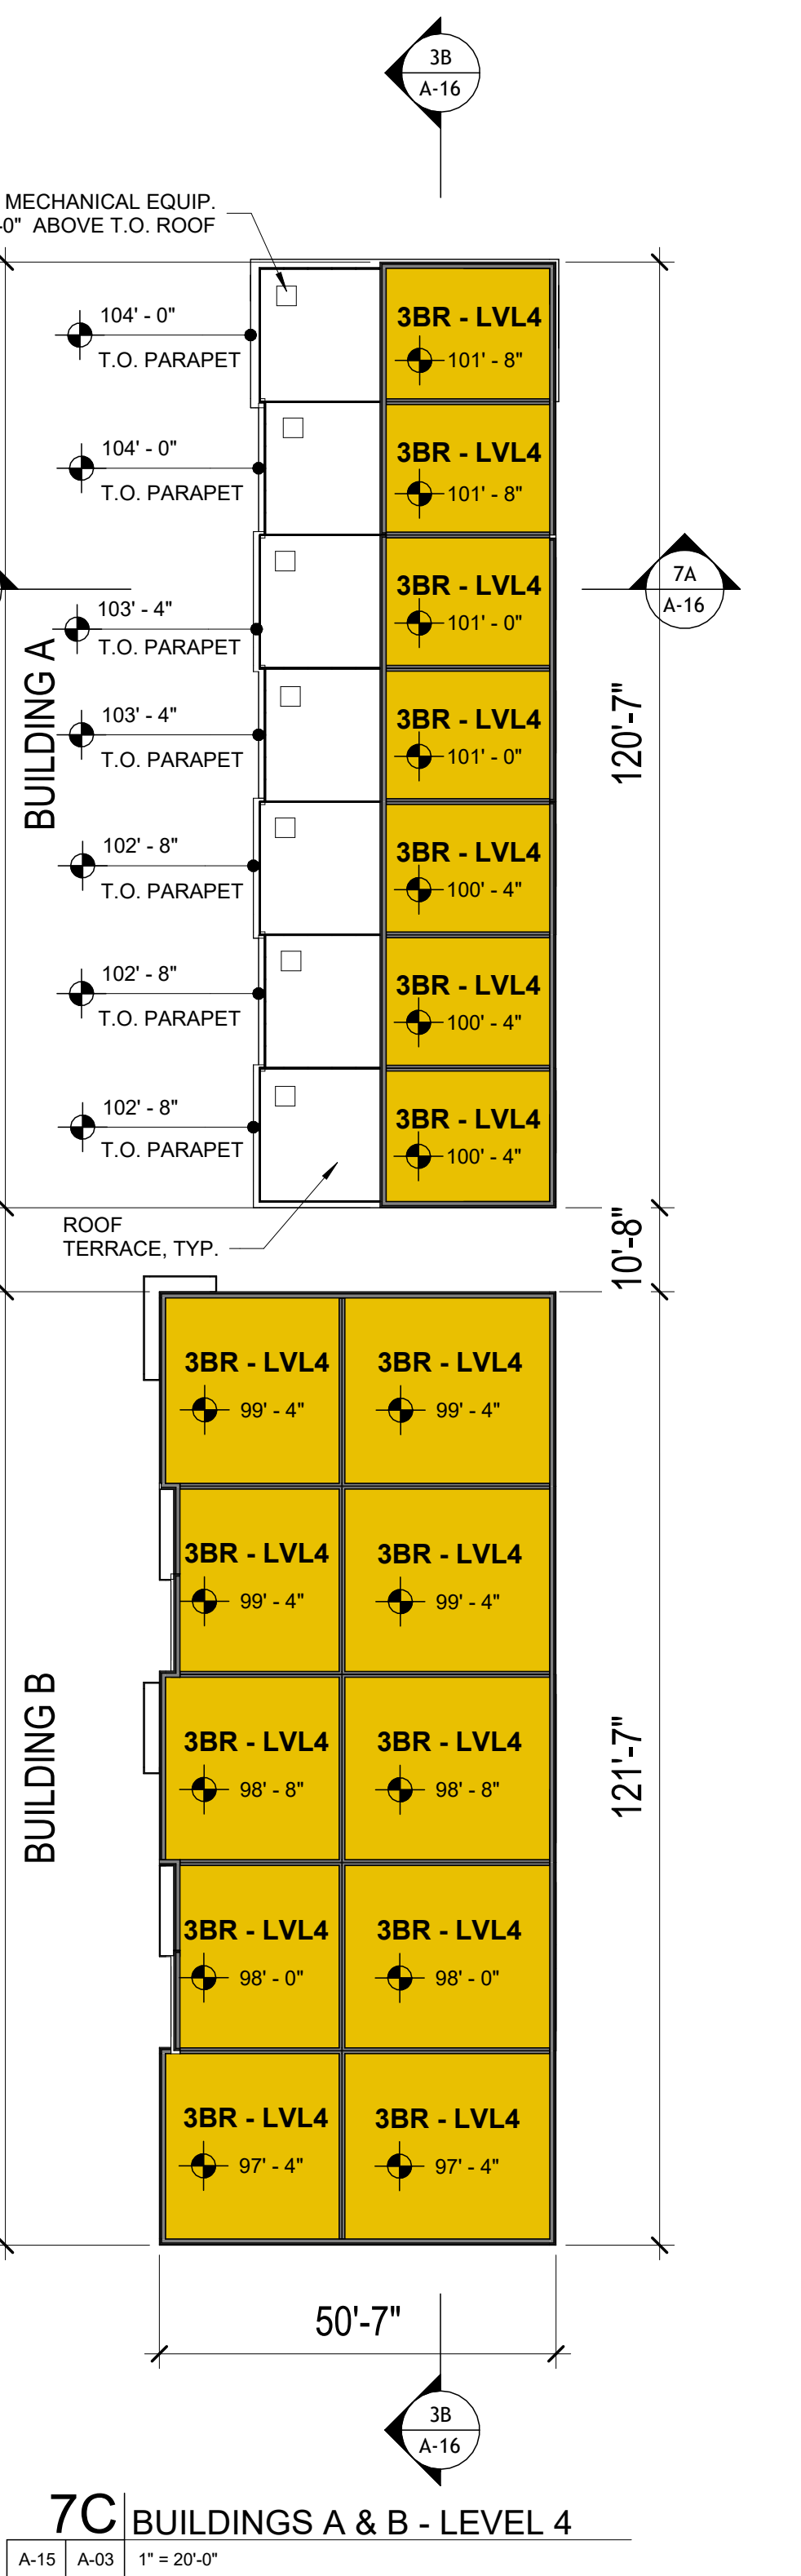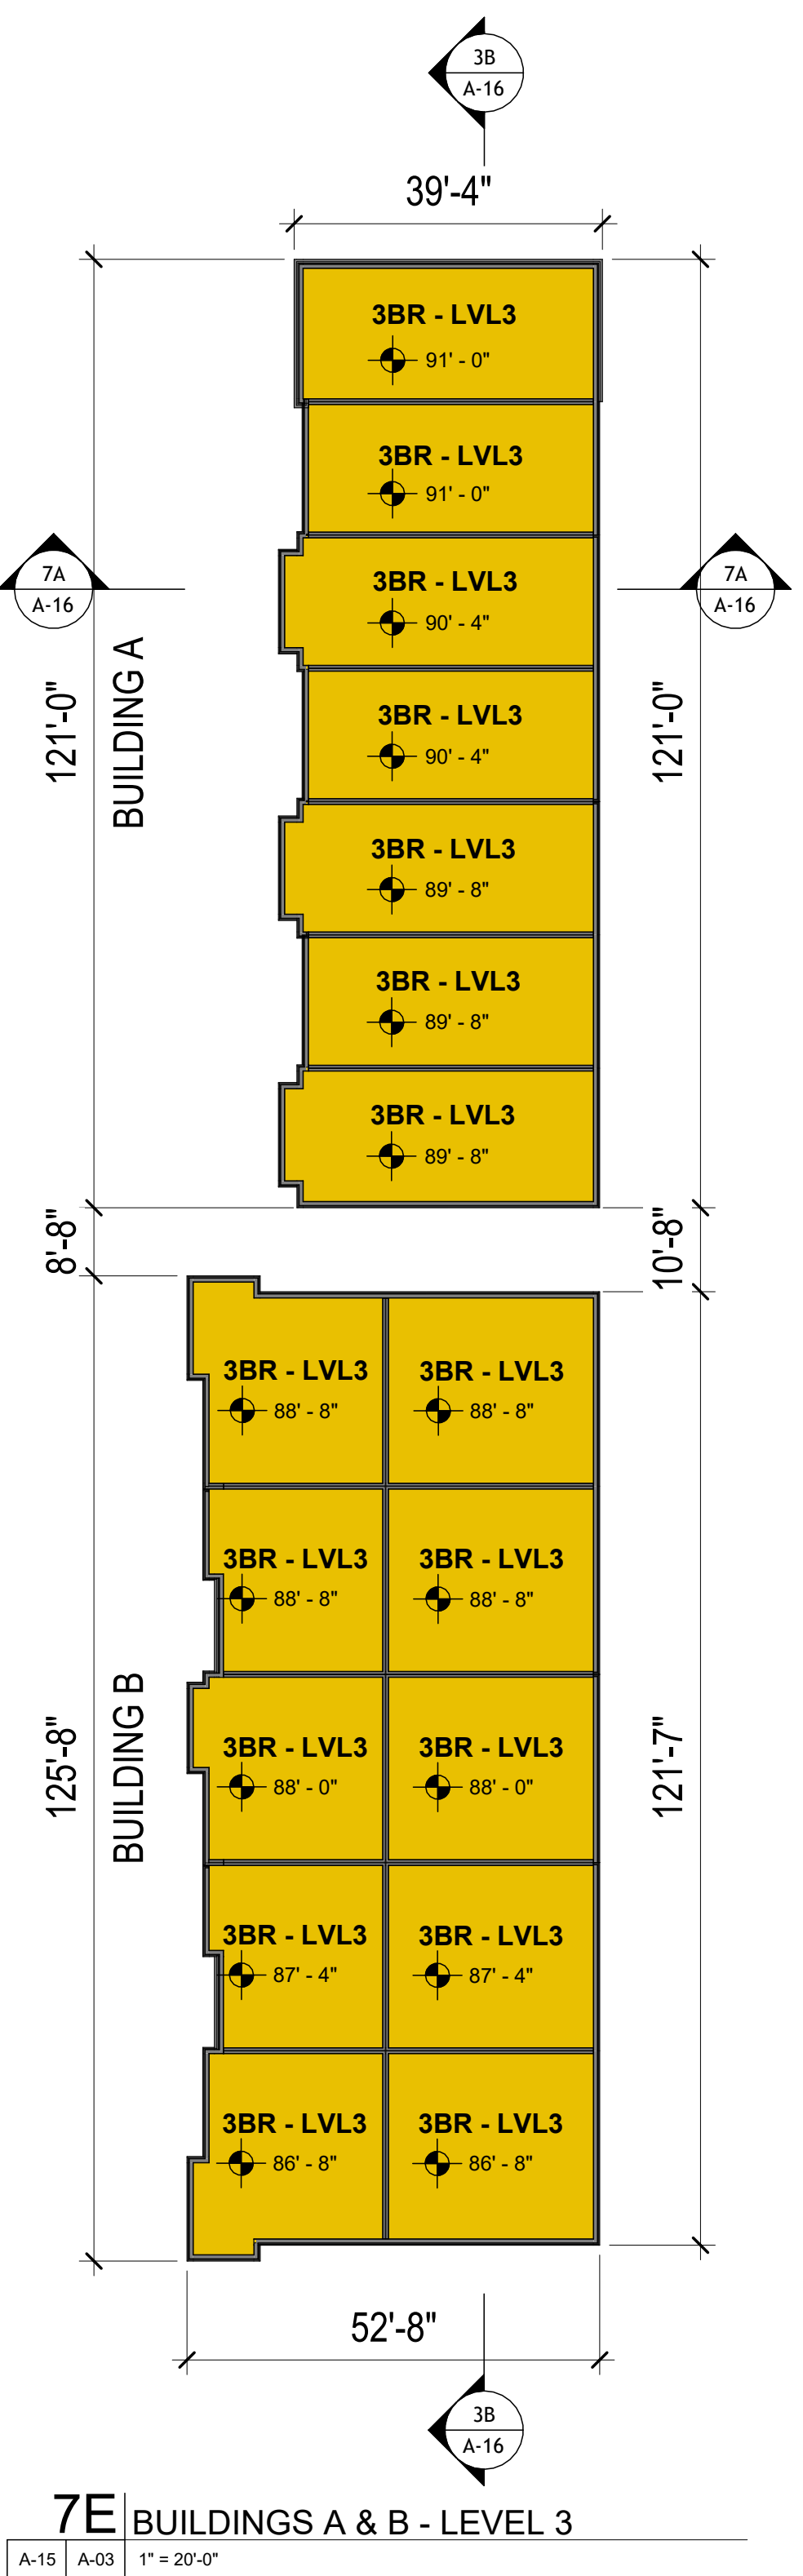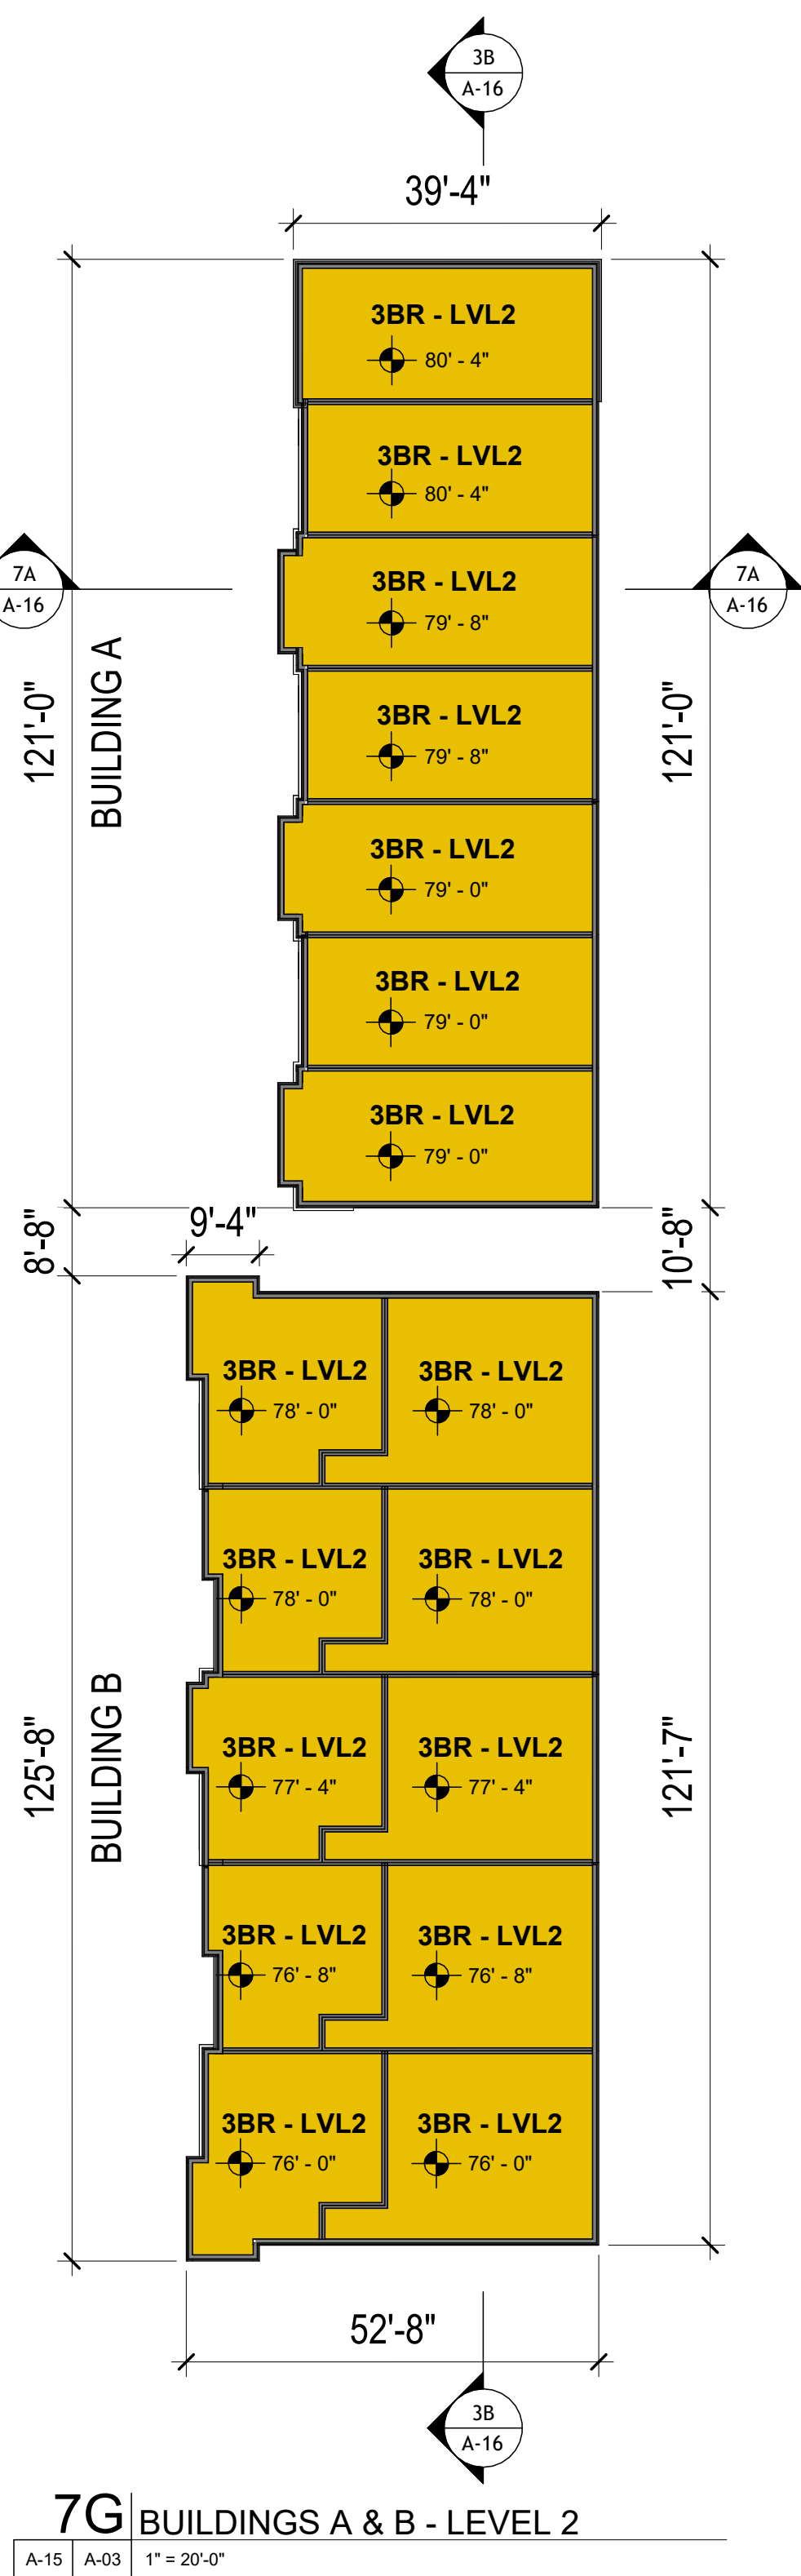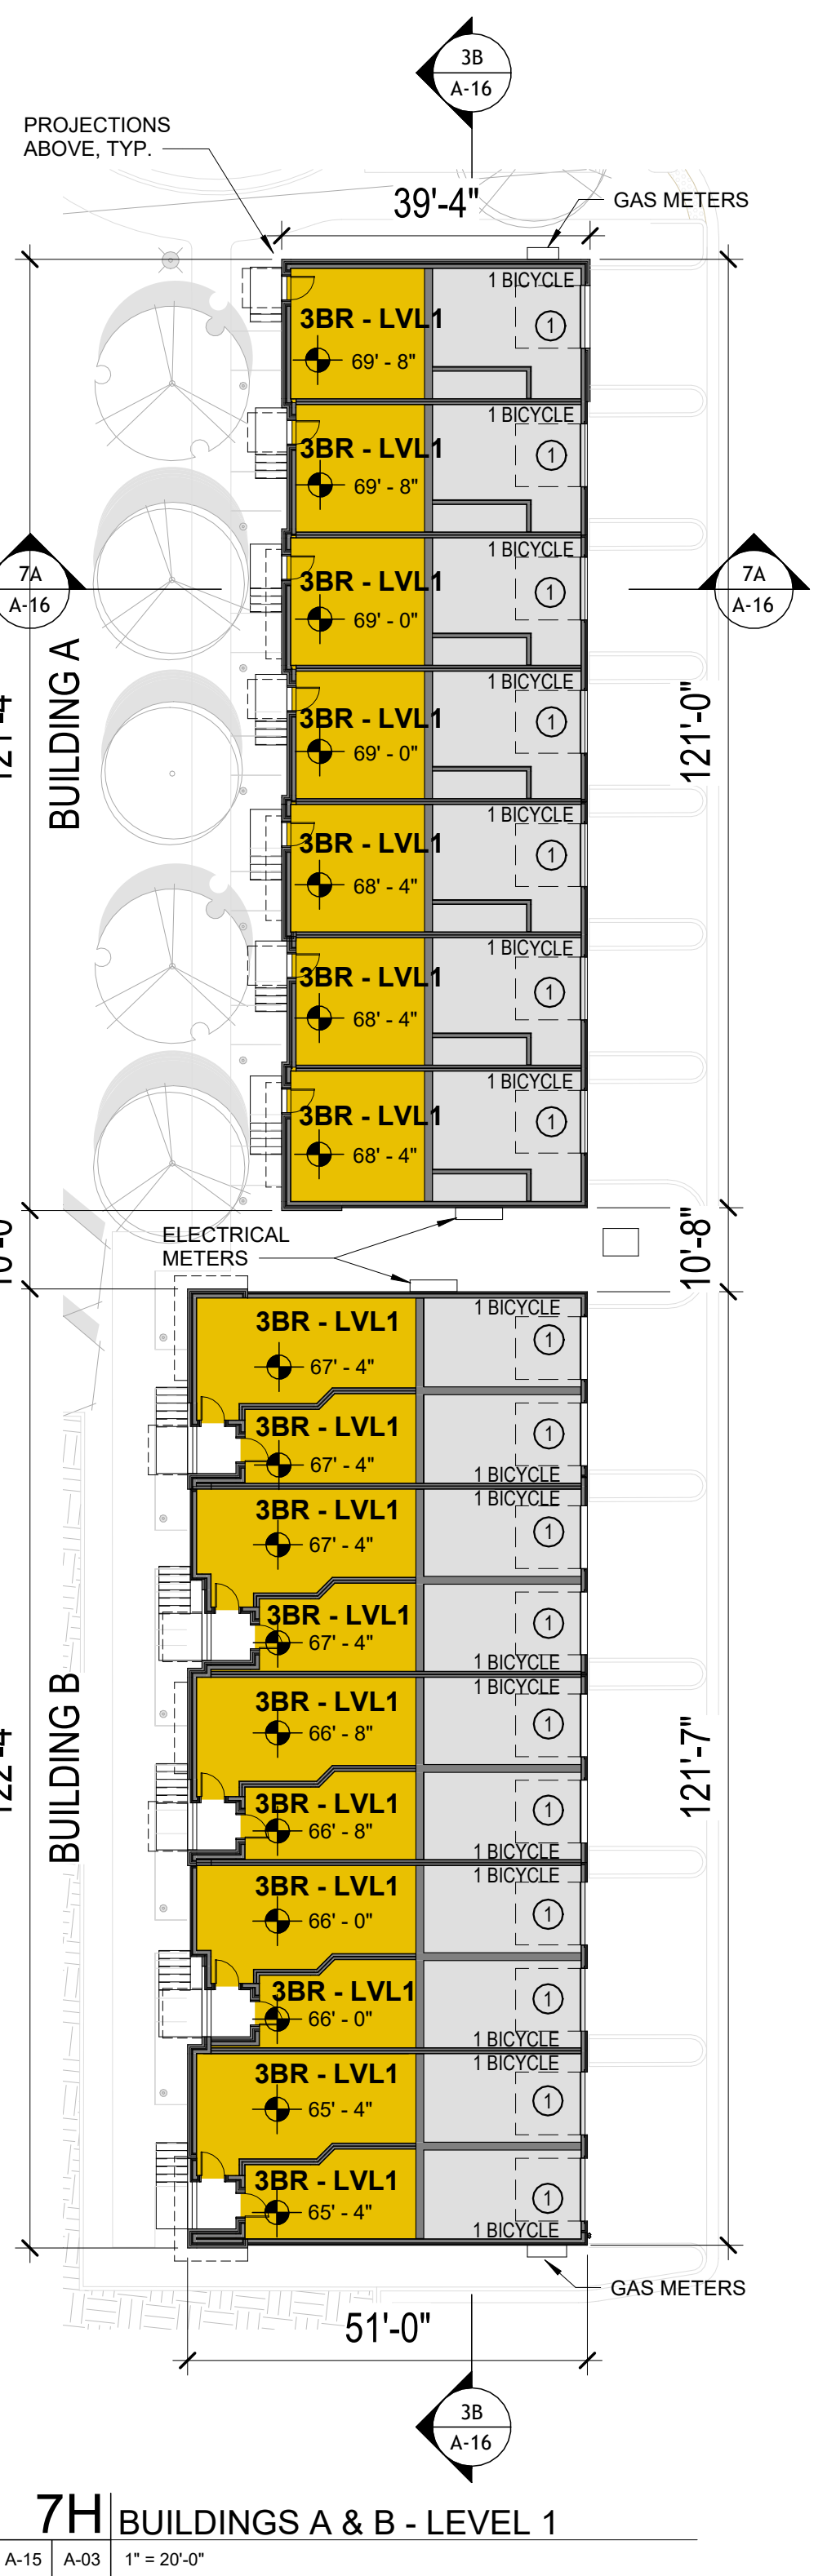


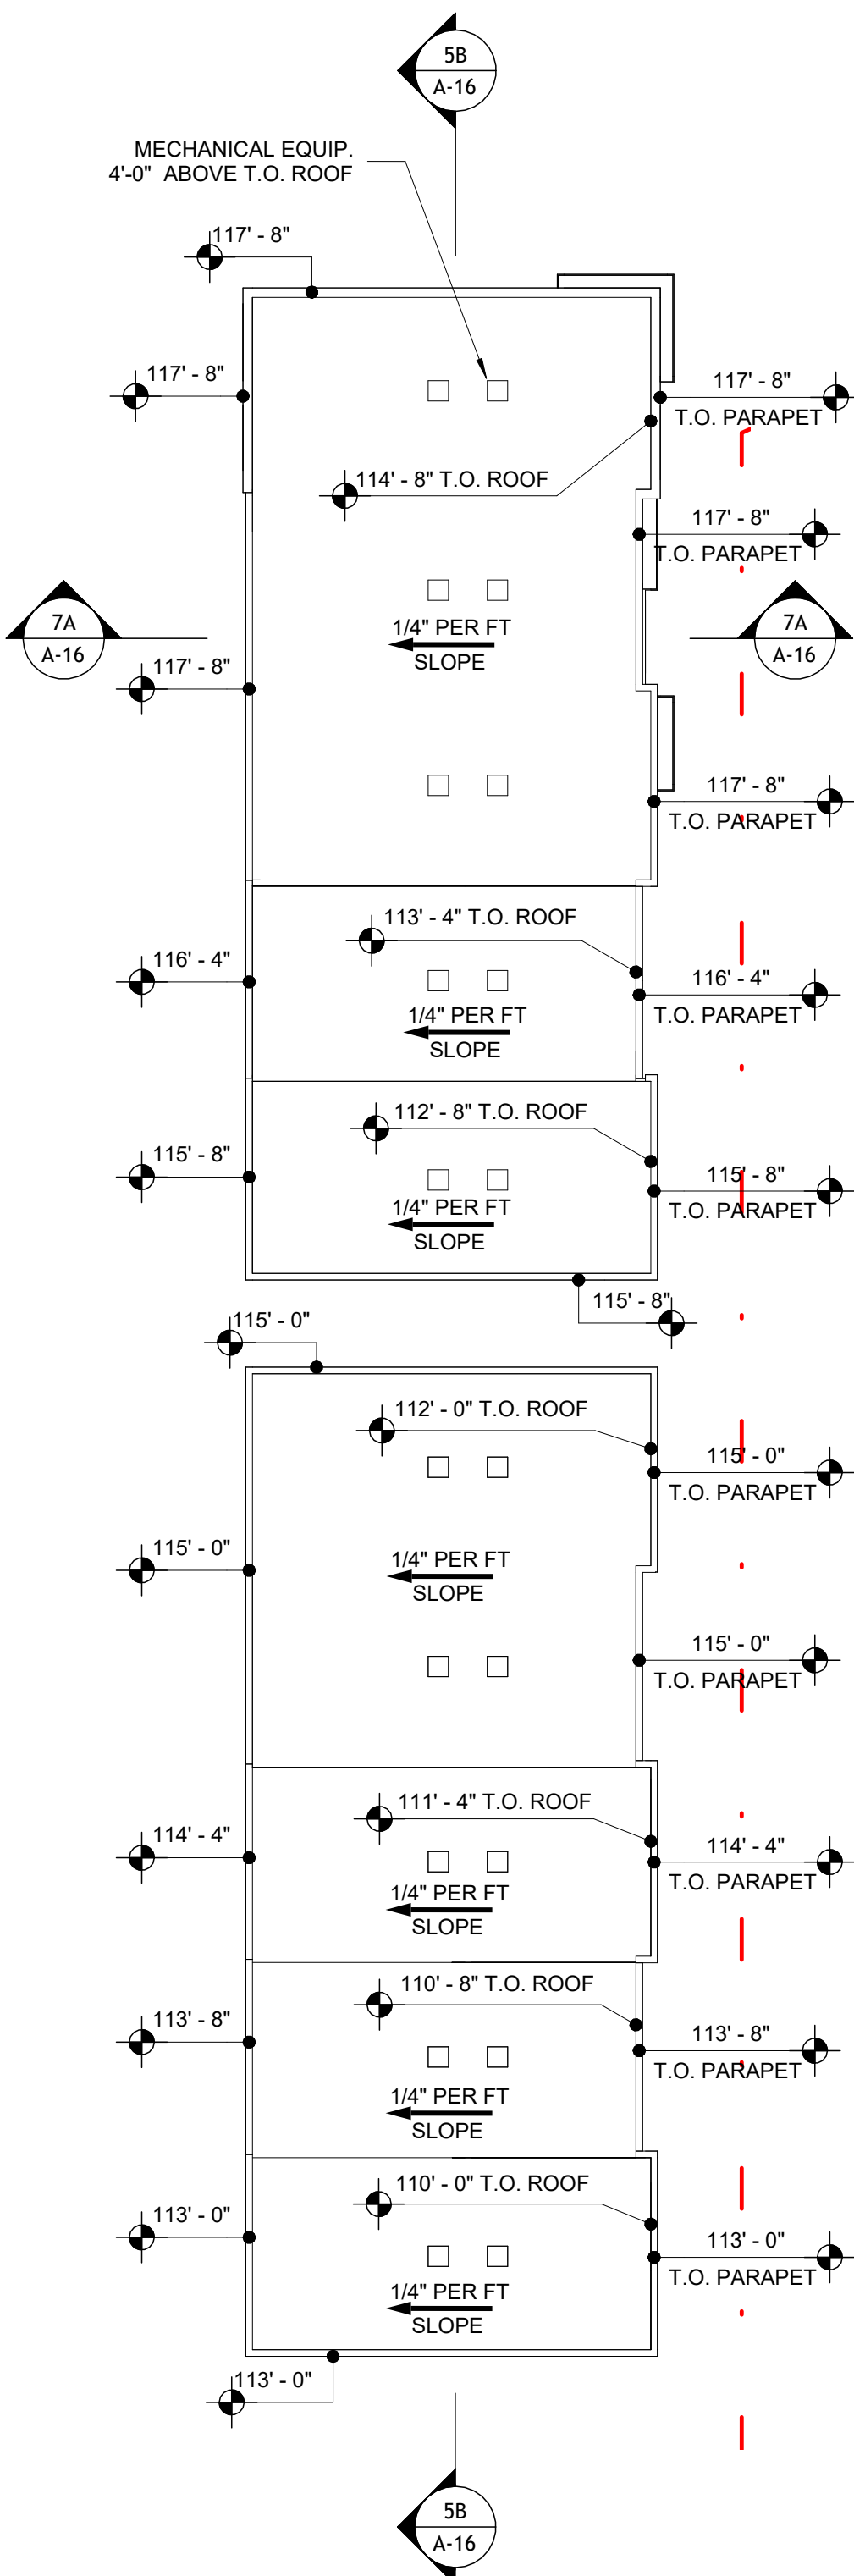


7A BUILDINGS C & D - ROOF
A-15 A-04 1" = 20'-0"

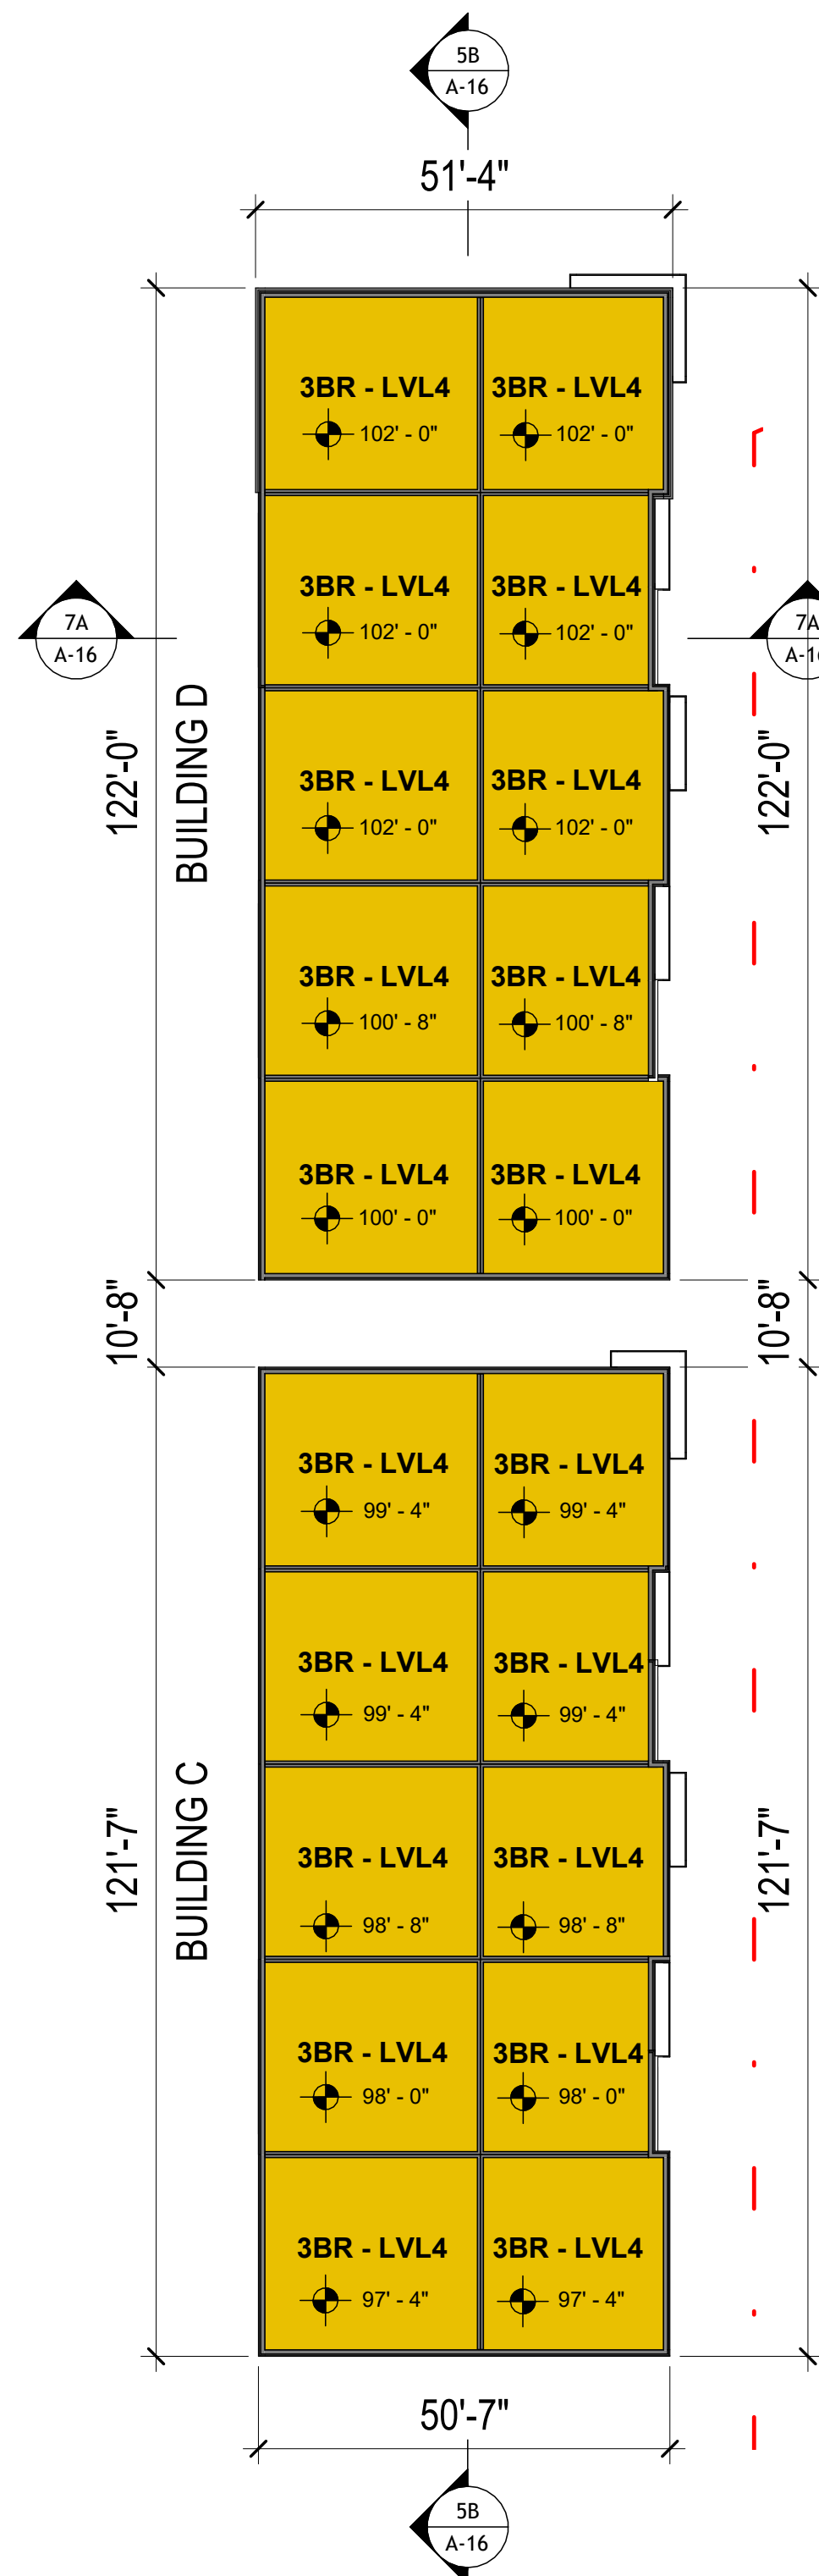


7C BUILDINGS C & D - LEVEL 4
A-15 A-04 1" = 20'-0"

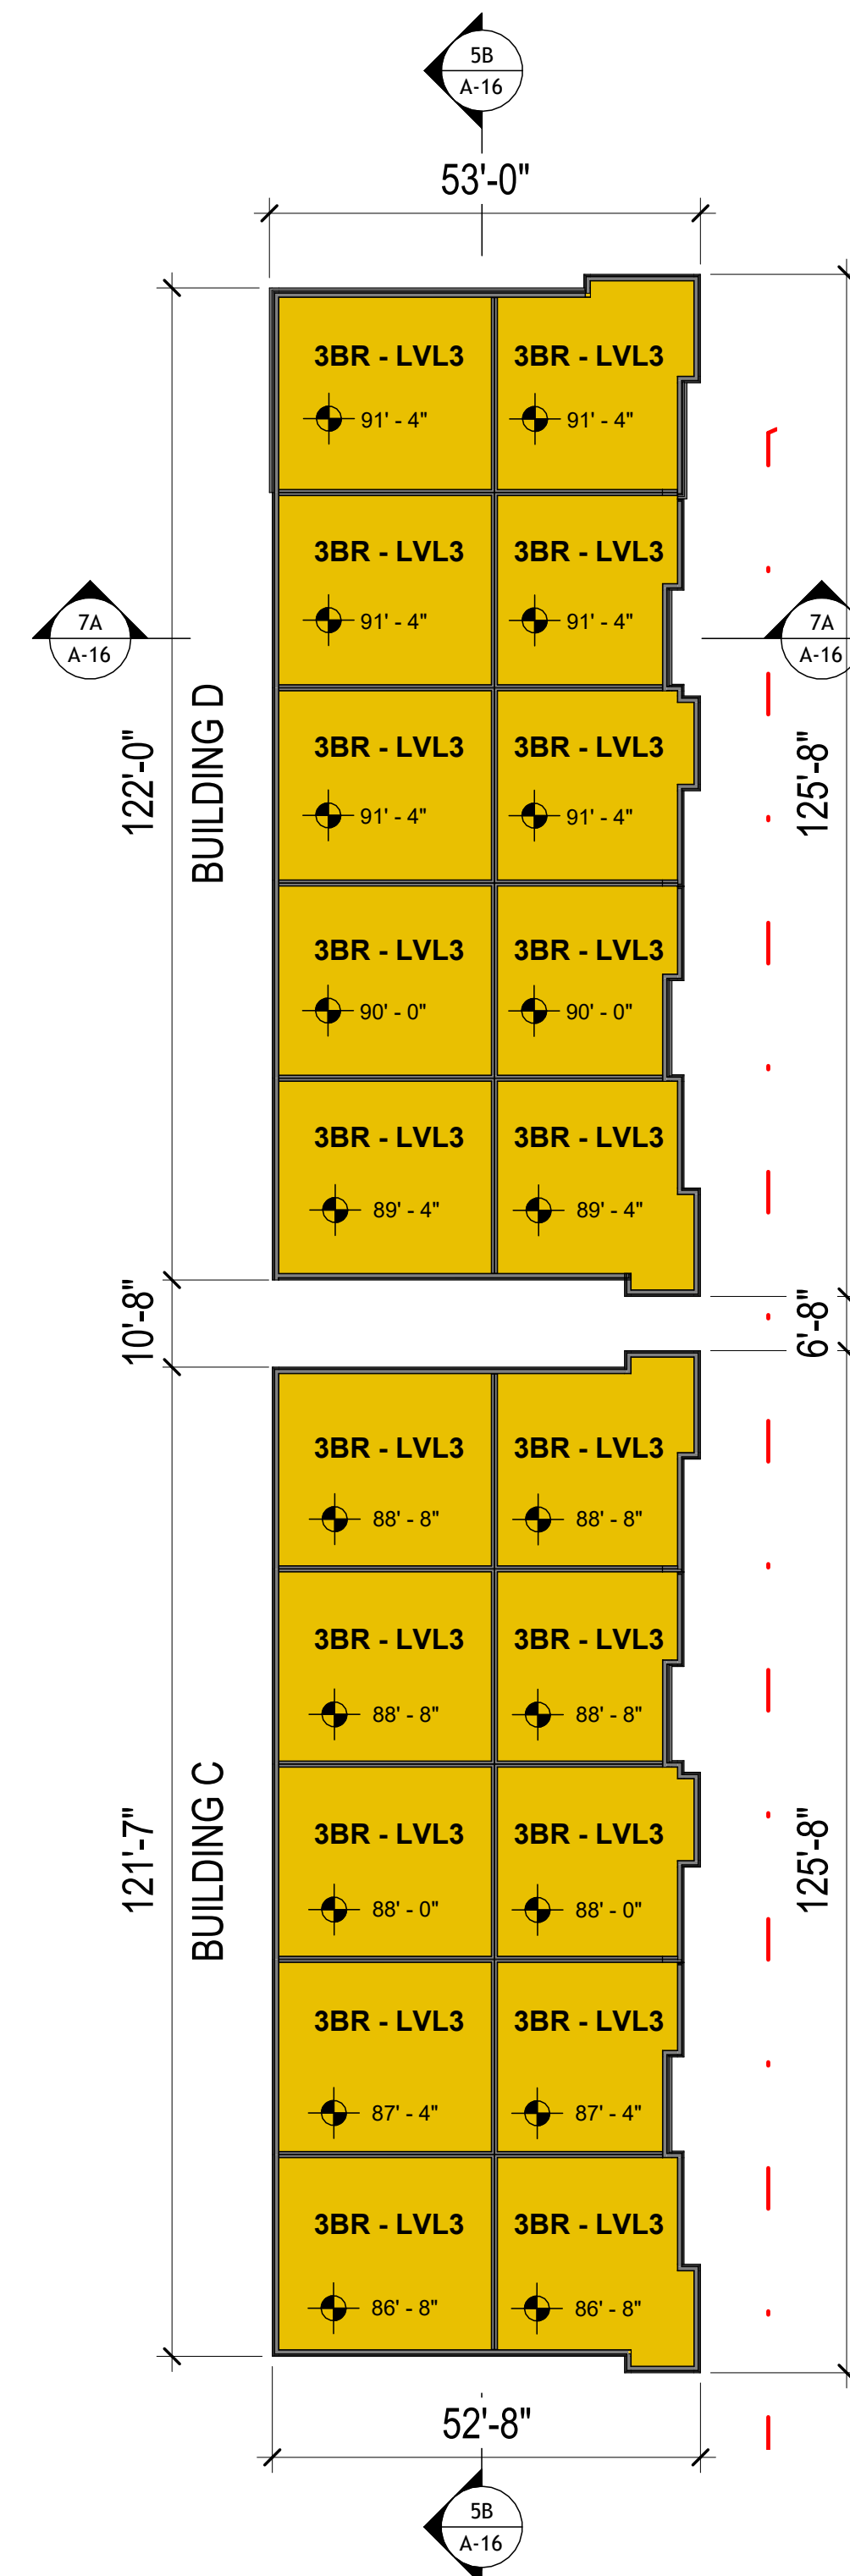

7E BUILDINGS C & D - LEVEL 3
A-15 A-04 1" = 20'-0"

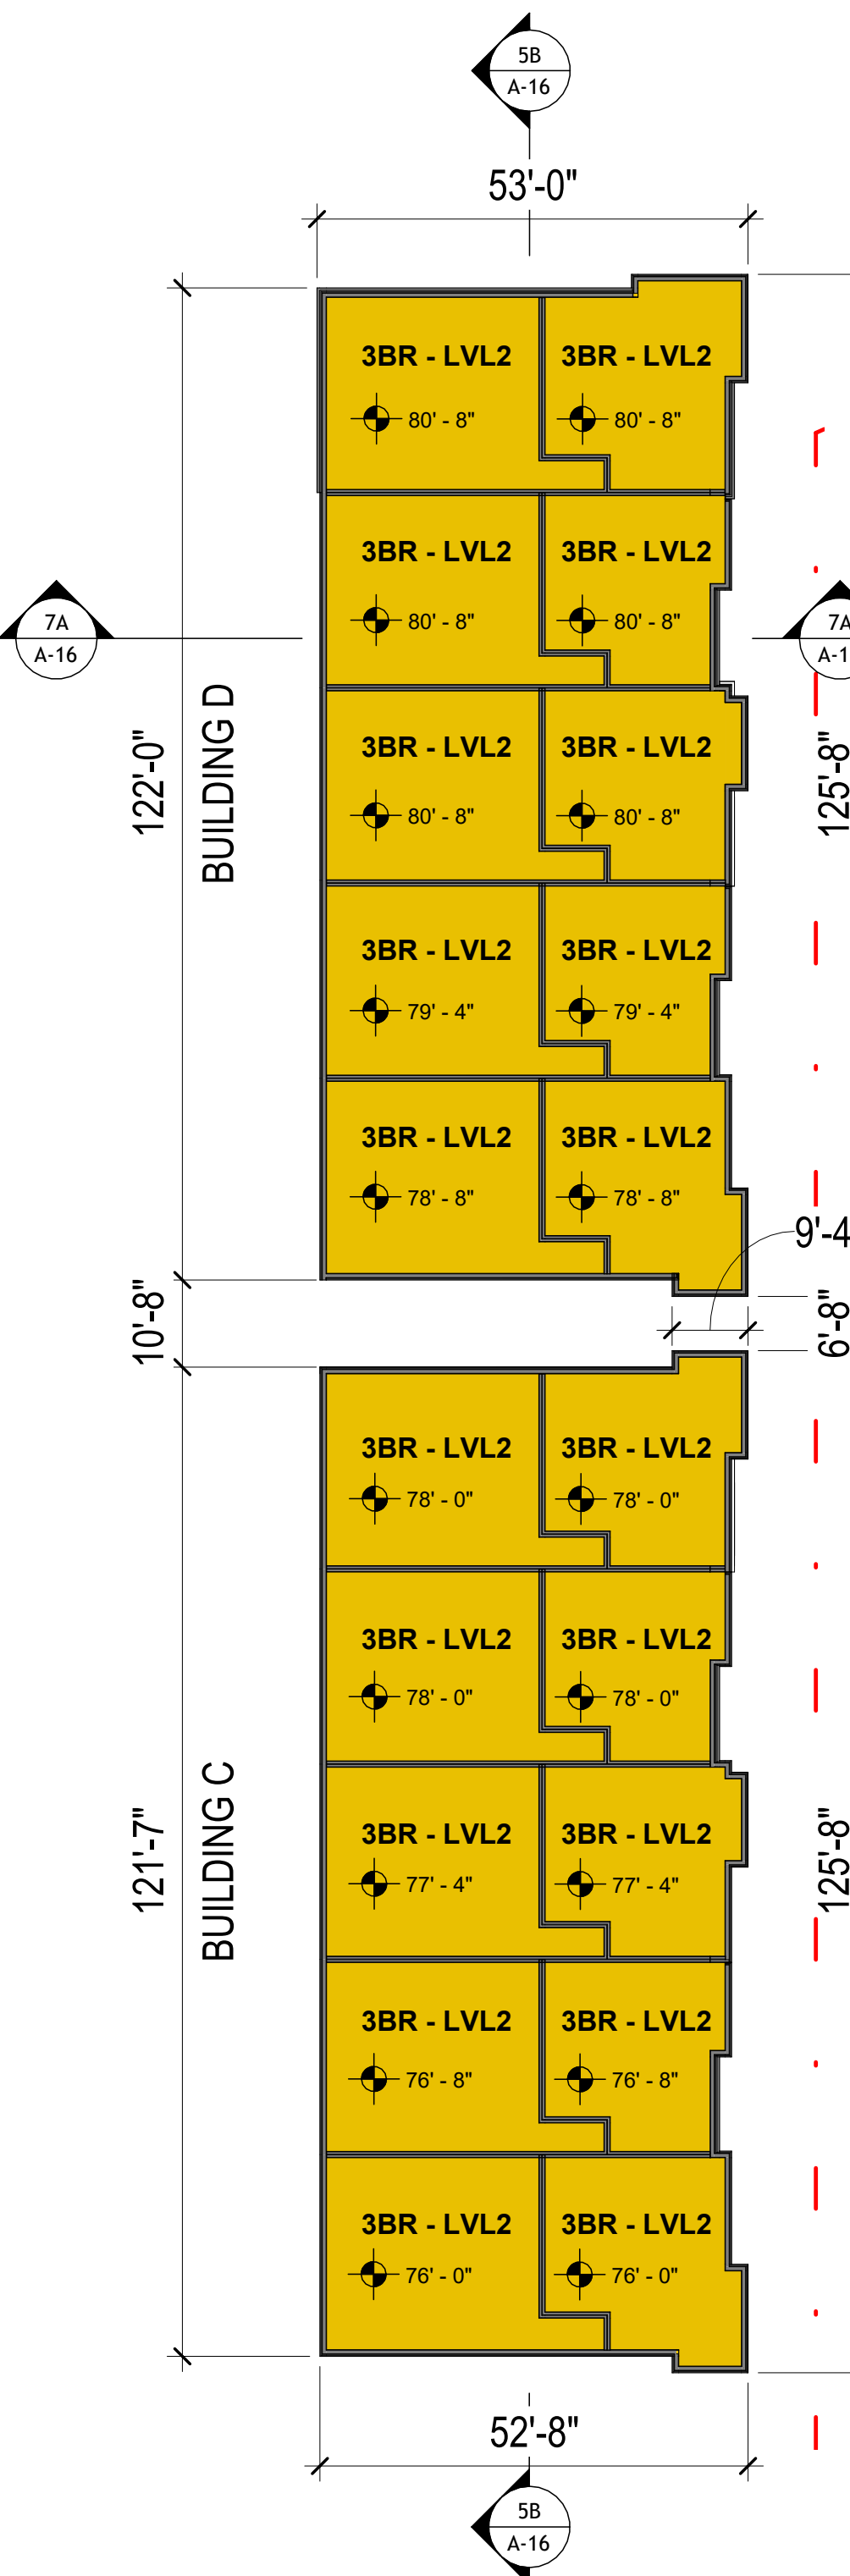


7G BUILDINGS C & D - LEVEL 2
A-15 A-04 1" = 20'-0"

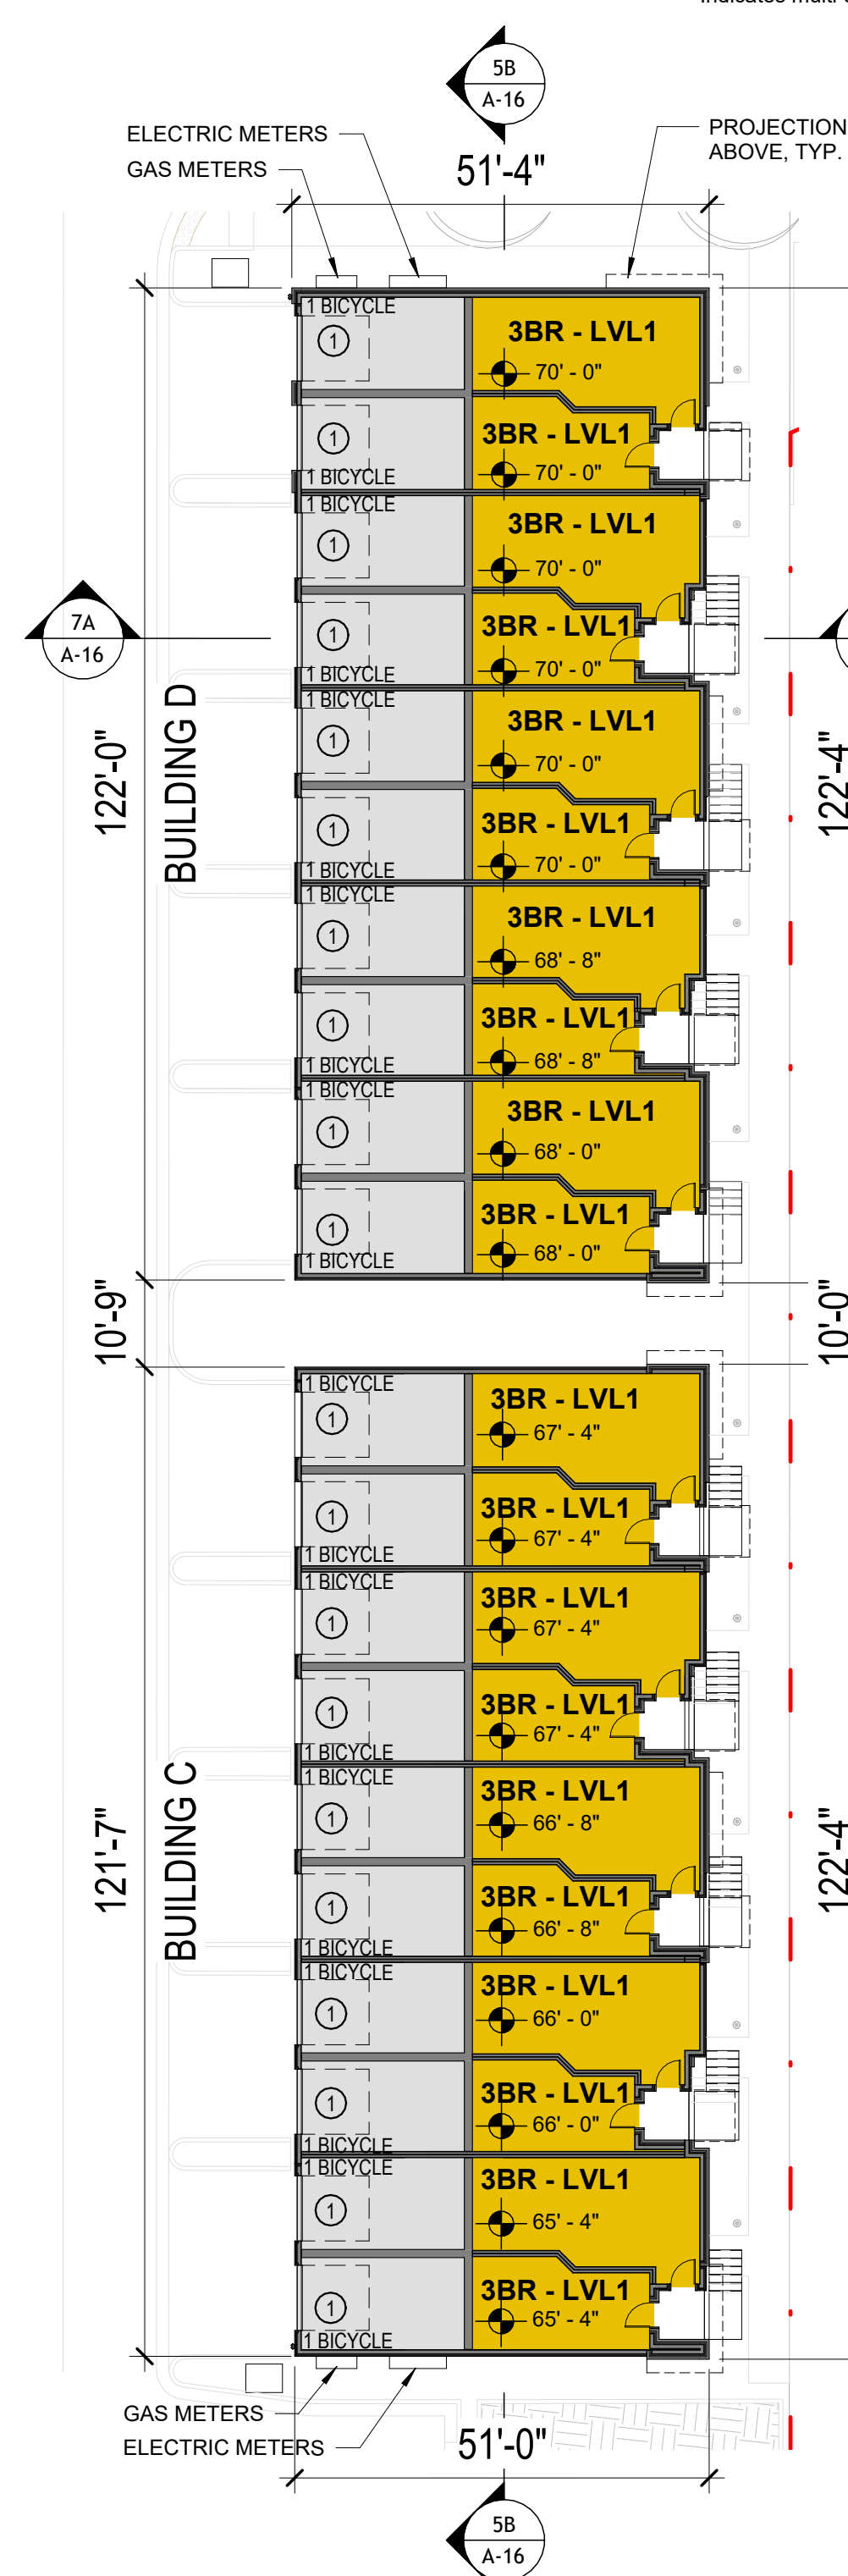

7H BUILDINGS C & D - LEVEL 1
A-15 A-04 1" = 20'-0"

KEYPLAN - BUILDINGS C & D

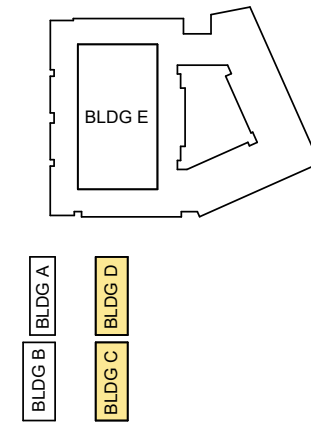

PARKING	COUNT	BLDG C	GFA	UNITS
BUILDING C	10	BD LEVEL 1	3,371 SF	10
BUILDING D	10	BD LEVEL 2	6,227 SF	*
		BD LEVEL 3	6,227 SF	*
		BD LEVEL 4	6,069 SF	*
			21,894 SF	10
		BLDG D	GFA	UNITS
		BD LEVEL 1	3,379 SF	10
		BD LEVEL 2	6,264 SF	*
		BD LEVEL 3	6,264 SF	*
		BD LEVEL 4	6,069 SF	*
			21,976 SF	10

* Indicates multi-story unit


ARCHITECT
Hord Coplan Macht, Inc.
700 E. Pratt St., Suite 1200
Baltimore, MD 21202
p. 410.837.7311
f. 410.837.6530

LANDSCAPE ARCHITECT
Land Design
200 South Peyton St
Alexandria, VA 22314
p. 703.549.7784

CIVIL ENGINEER
Bohler DC
1331 Pennsylvania Ave NW
Suite 1250
Washington, DC 20004
p. 202.524.5700

CC ROCK ARLINGTON OWNER, LLC

hord | coplan | macht

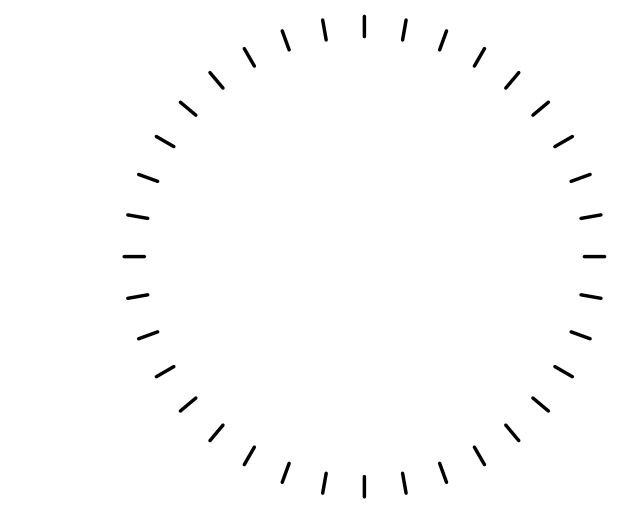

PROFESSIONAL CERTIFICATION: I CERTIFY THAT THESE DOCUMENTS WERE PREPARED OR APPROVED BY ME, AND THAT I AM A DULY LICENSED ARCHITECT UNDER THE LAWS OF THE STATE OF VIRGINIA.

no. date revision

Project Number
222365.00

Project
2480 S GLEBE ROAD

Phase

4.1 SITE PLAN SUBMISSION

Date
03.03.2025

Scale
As indicated



Drawing

BUILDINGS C & D
FLOOR PLANS

No

A-04


© Hord Coplan Macht, Inc.

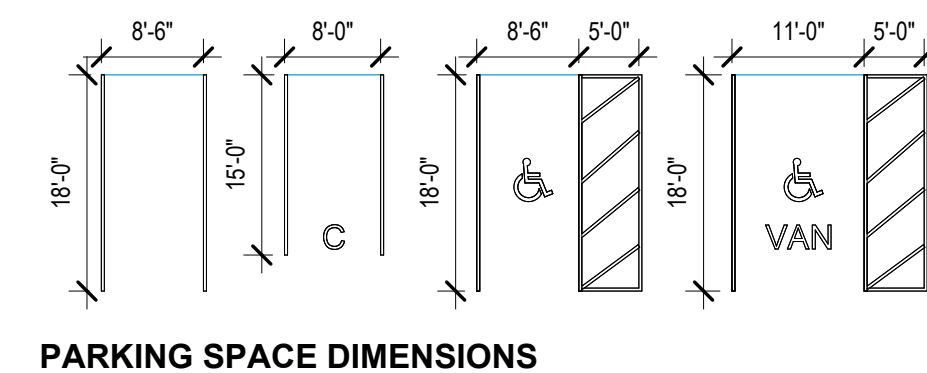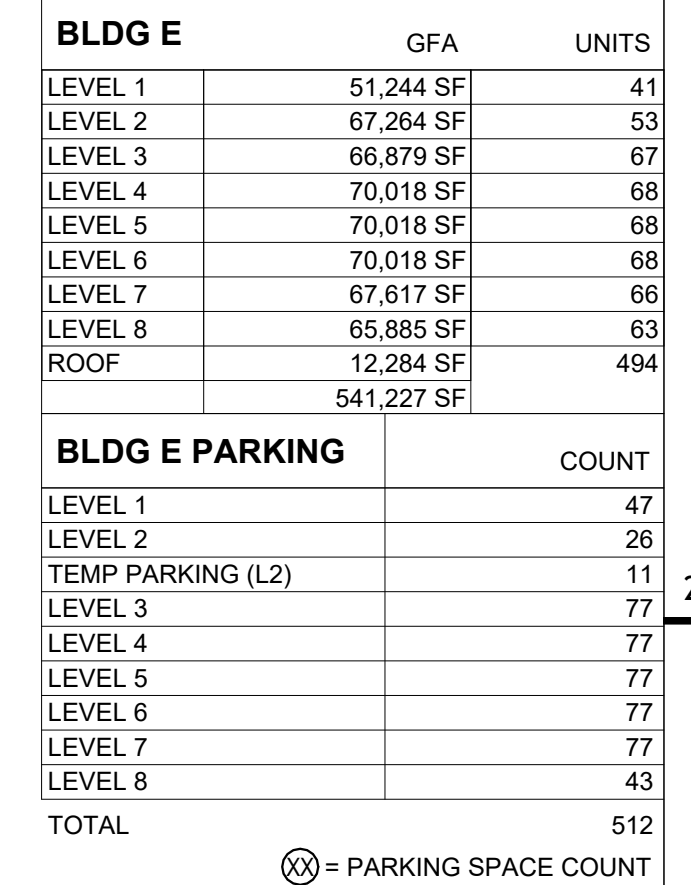



7A BUILDING E - LEVEL 2
A-15 A-18 1" = 20'-0"

KEYPLAN - BUILDING E

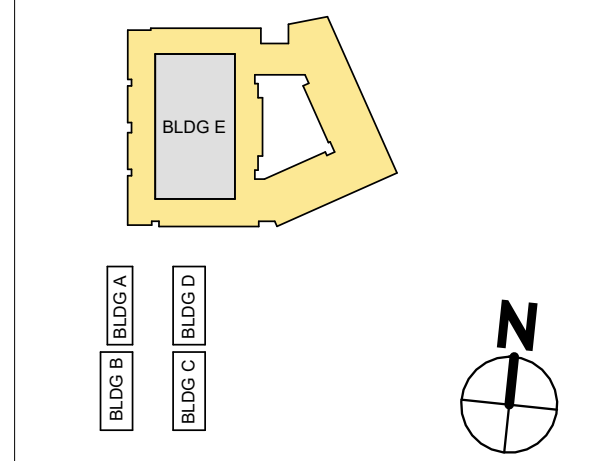

BLDG E	GFA	UNITS
LEVEL 1	51,244 SF	41
LEVEL 2	67,264 SF	53
LEVEL 3	66,879 SF	67
LEVEL 4	70,018 SF	68
LEVEL 5	70,018 SF	68
LEVEL 6	70,018 SF	68
LEVEL 7	67,617 SF	66
LEVEL 8	65,885 SF	63
ROOF	12,284 SF	494
TOTAL	541,227 SF	

BLDG E PARKING	COUNT
LEVEL 1	47
LEVEL 2	26
TEMP PARKING (L2)	11
LEVEL 3	77
LEVEL 4	77
LEVEL 5	77
LEVEL 6	77
LEVEL 7	77
LEVEL 8	43
TOTAL	512

⊗ = PARKING SPACE COUNT


ARCHITECT
Hord Coplan Macht, Inc.
700 E. Pratt St., Suite 1200
Baltimore, MD 21202
p. 410.837.7311
f. 410.837.6530

LANDSCAPE ARCHITECT
Land Design
200 South Peyton St
Alexandria, VA 22314
p. 703.549.7784

CIVIL ENGINEER
Bohler DC
1331 Pennsylvania Ave NW
Suite 1250
Washington, DC 20004
p. 202.524.5700

CC ROCK ARLINGTON OWNER, LLC

hord | coplan | macht

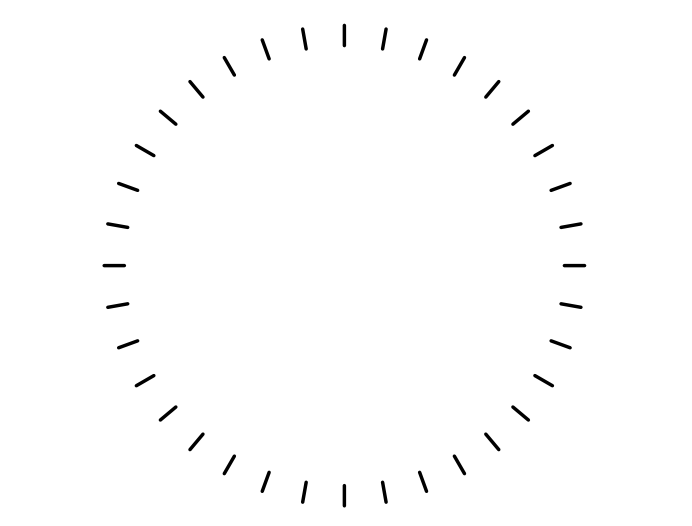

PROFESSIONAL CERTIFICATION: I CERTIFY THAT THESE DOCUMENTS WERE PREPARED OR APPROVED BY ME, AND THAT I AM A DULY LICENSED ARCHITECT UNDER THE LAWS OF THE STATE OF VIRGINIA.

no. date revision
Project Number
222365.00
Project
2480 S GLEBE ROAD

Phase
4.1 SITE PLAN SUBMISSION

Date
03.03.2025
Scale
As indicated
Drawing

BUILDING E OVERALL
PLAN - LEVEL 2


No

A-06

© Hord Coplan Macht, Inc.



KEYPLAN - BUILDING E

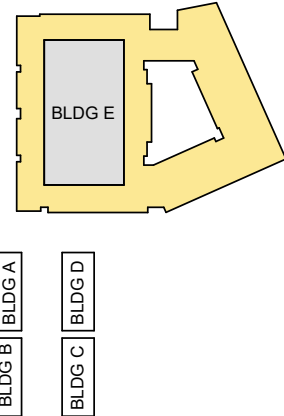

BLDG E		GFA	UNITS
LEVEL 1		51,244 SF	41
LEVEL 2		67,264 SF	53
LEVEL 3		66,879 SF	67
LEVEL 4		70,018 SF	68
LEVEL 5		70,018 SF	68
LEVEL 6		70,018 SF	68
LEVEL 7		67,617 SF	66
LEVEL 8		65,885 SF	63
ROOF		12,284 SF	494
TOTAL		541,227 SF	

BLDG E PARKING		COUNT
LEVEL 1		47
LEVEL 2		26
TEMP PARKING (L2)		11
LEVEL 3		77
LEVEL 4		77
LEVEL 5		77
LEVEL 6		77
LEVEL 7		77
LEVEL 8		43
TOTAL		512

⊗ = PARKING SPACE COUNT


ARCHITECT
Hord Coplan Macht, Inc.
700 E. Pratt St., Suite 1200
Baltimore, MD 21202
p. 410.837.7311
f. 410.837.6530

LANDSCAPE ARCHITECT
Land Design
200 South Peyton St.
Alexandria, VA 22314
p. 703.549.7784

CIVIL ENGINEER
Bohler DC
1331 Pennsylvania Ave NW
Suite 1250
Washington, DC 20004
p. 202.524.5700

CC ROCK ARLINGTON OWNER, LLC

hord | coplan | macht

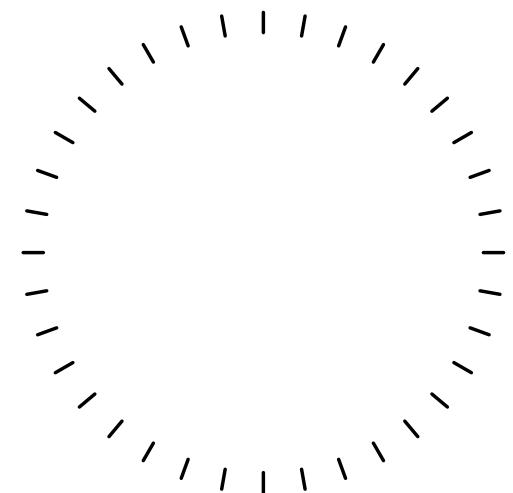

PROFESSIONAL CERTIFICATION: I CERTIFY THAT THESE DOCUMENTS WERE PREPARED OR APPROVED BY ME, AND THAT I AM A DULY LICENSED ARCHITECT UNDER THE LAWS OF THE STATE OF VIRGINIA.

no.	date	revision
Project Number		
222365.00		
Project		
2480 S GLEBE ROAD		

Phase
4.1 SITE PLAN SUBMISSION

Date
03.03.2025
Scale
As indicated
Drawing


BUILDING E OVERALL
PLAN - LEVEL 3


No

A-07


© Hord Coplan Macht, Inc.

7A BUILDING E - LEVEL 3
A-15 A-07 1" = 20'-0"

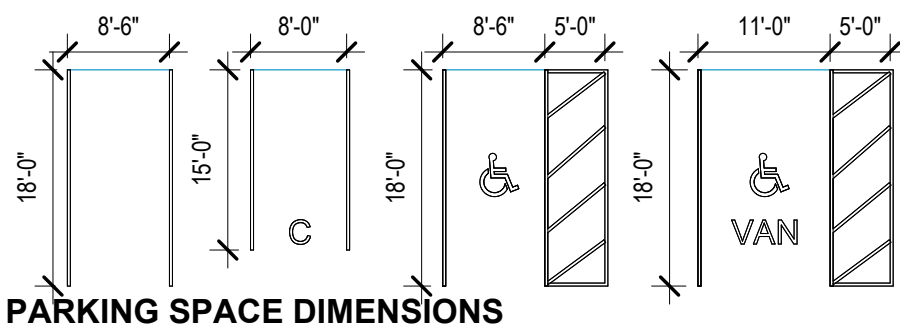

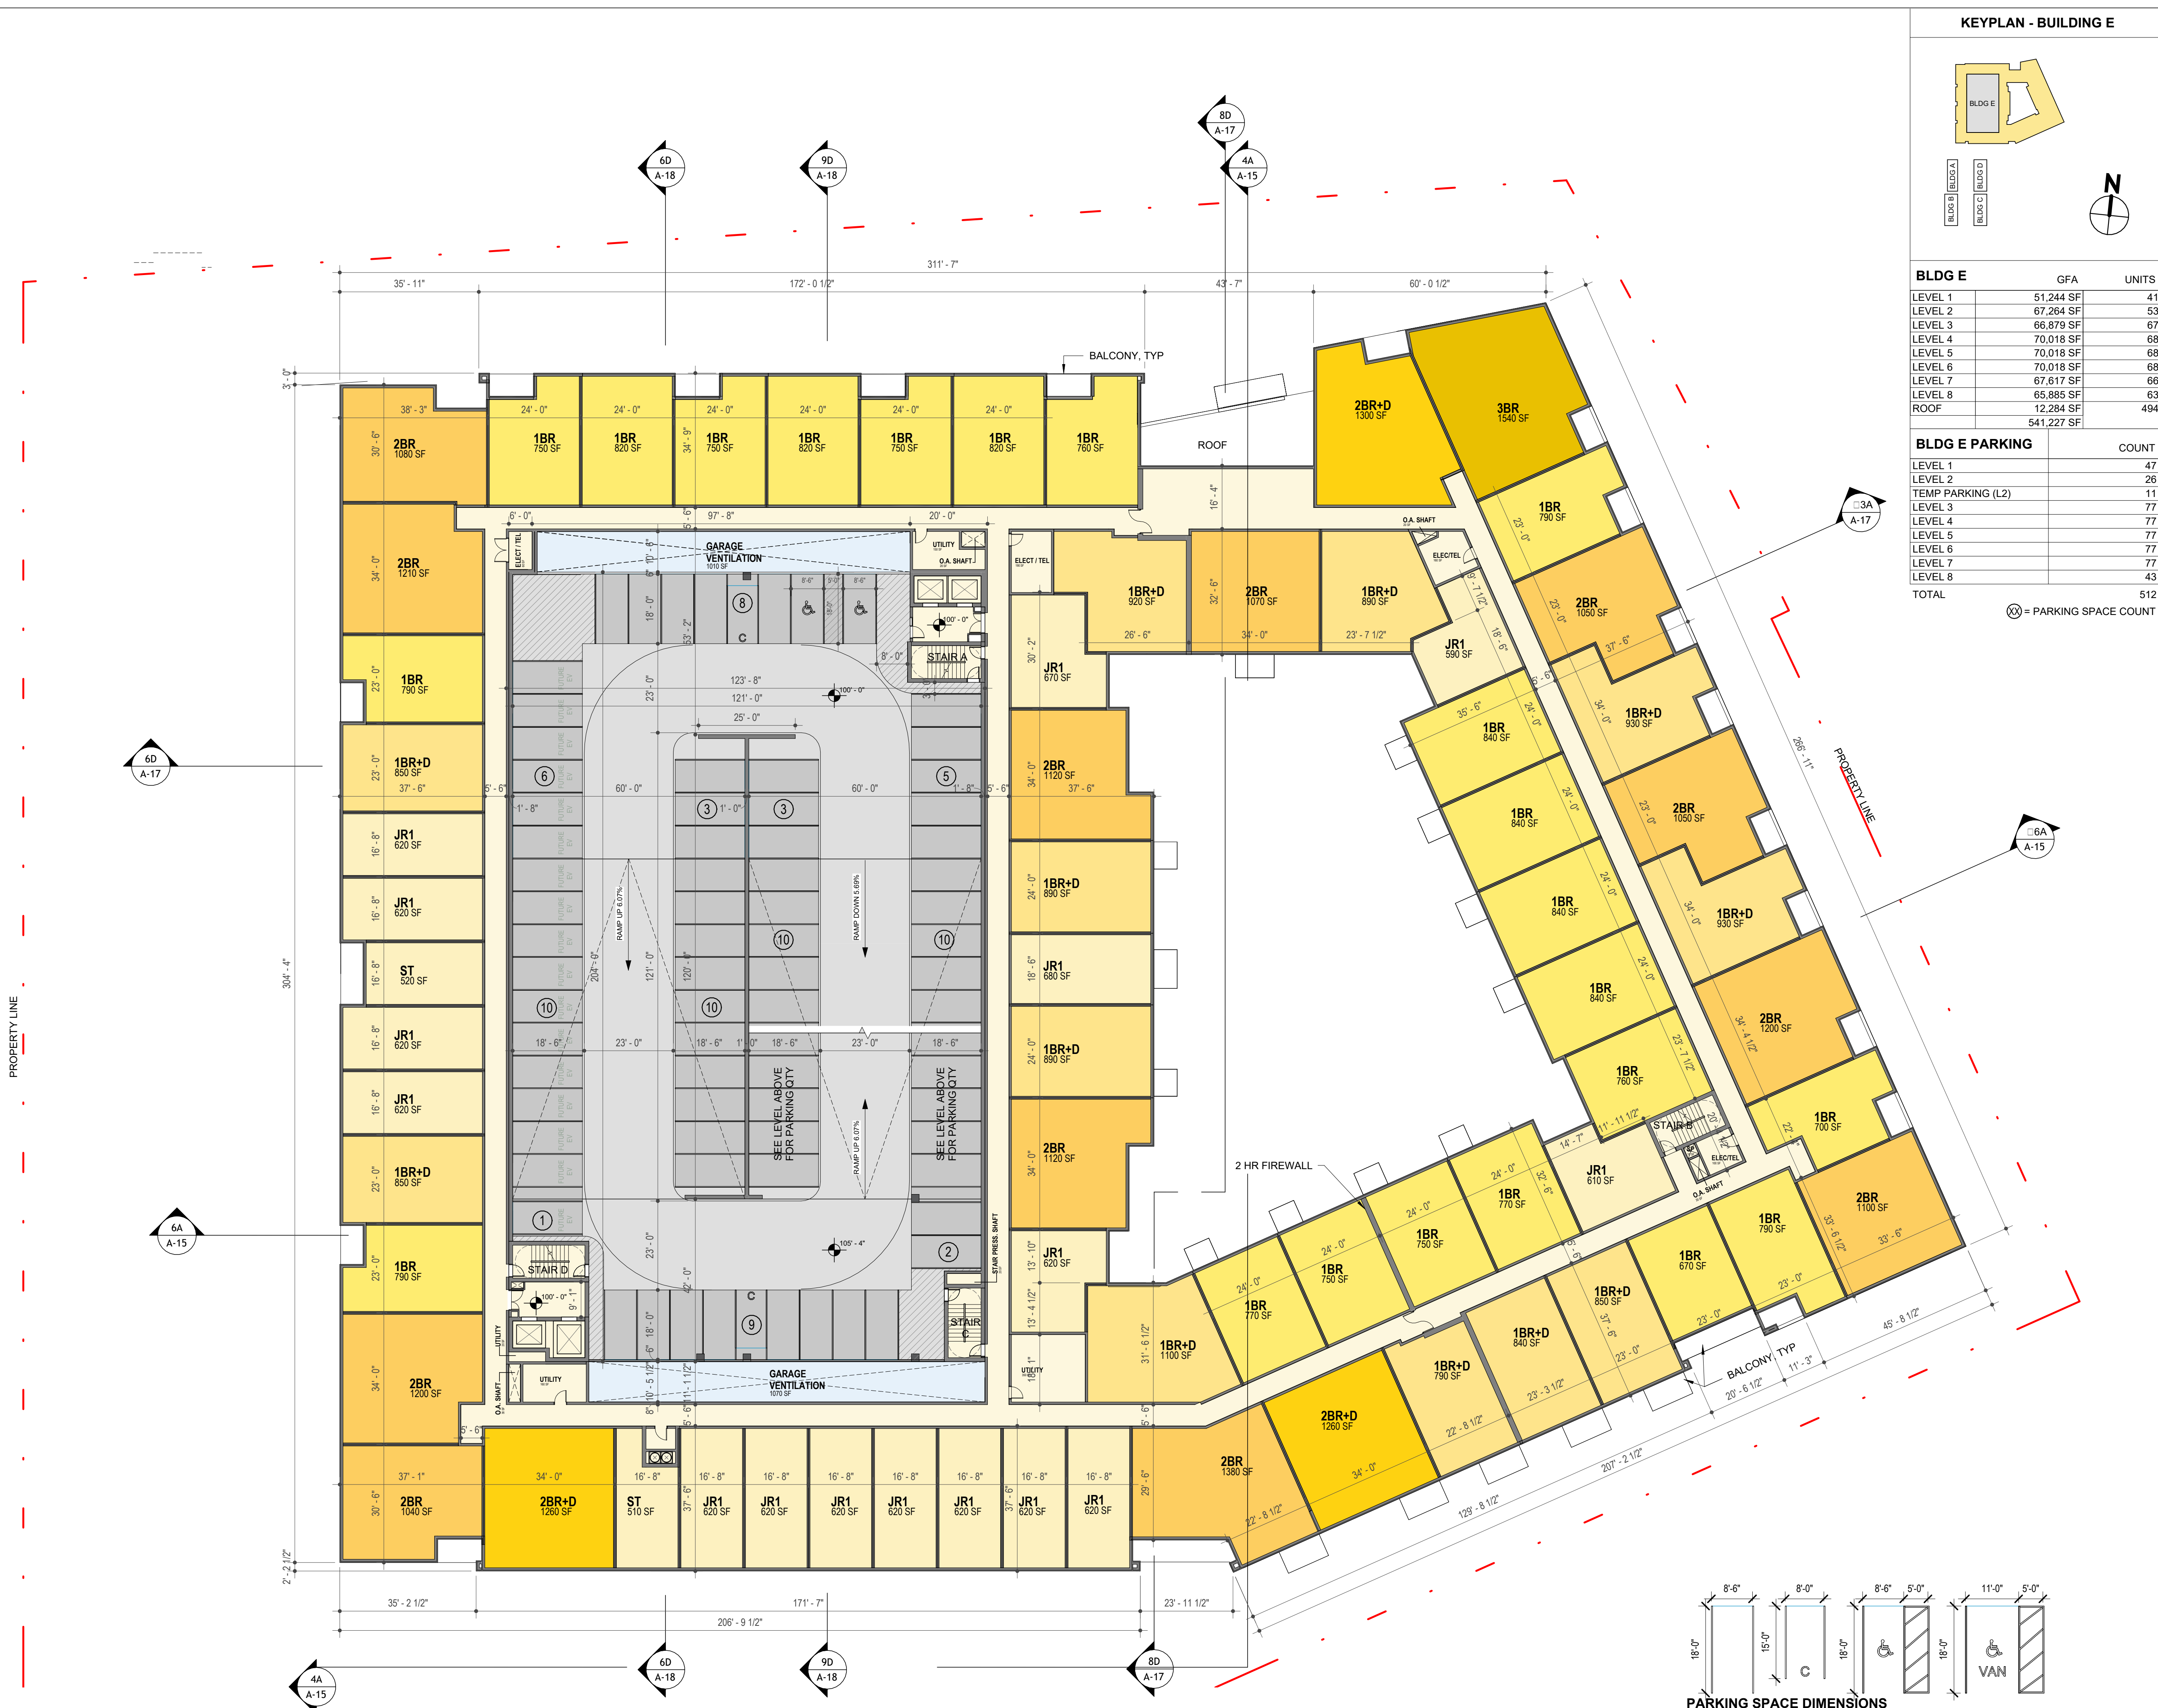

KEYPLAN - BUILDING E		
BLDG E		
	GFA	UNITS
LEVEL 1	51,244 SF	41
LEVEL 2	67,264 SF	53
LEVEL 3	66,879 SF	67
LEVEL 4	70,018 SF	68
LEVEL 5	70,018 SF	68
LEVEL 6	70,018 SF	68
LEVEL 7	67,617 SF	66
LEVEL 8	65,885 SF	63
ROOF	12,284 SF	494
TOTAL	541,227 SF	
BLDG E PARKING		
		COUNT
LEVEL 1		47
LEVEL 2		26
TEMP PARKING (L2)		11
LEVEL 3		77
LEVEL 4		77
LEVEL 5		77
LEVEL 6		77
LEVEL 7		77
LEVEL 8		43
TOTAL		512
⊗ = PARKING SPACE COUNT		

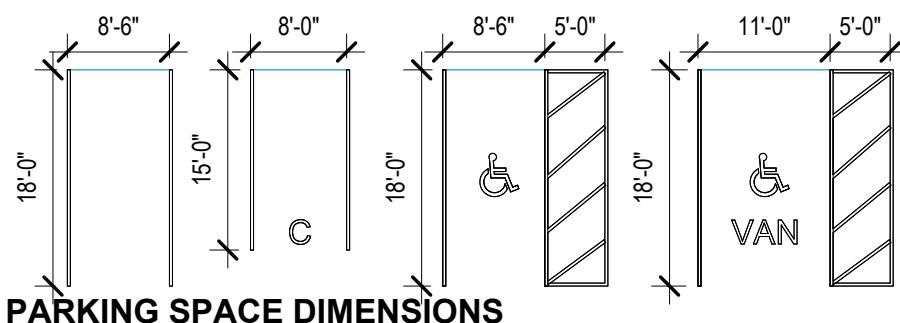

7A BUILDING E - LEVEL 4
A-15 A-08 1" = 20'-0"


ARCHITECT
Hord Coplan Macht, Inc.
700 E. Pratt St., Suite 1200
Baltimore, MD 21202
p. 410.837.7311
f. 410.837.6530

LANDSCAPE ARCHITECT
Land Design
200 South Peyton St.
Alexandria, VA 22314
p. 703.549.7784

CIVIL ENGINEER
Bohler DC
1331 Pennsylvania Ave NW
Suite 1250
Washington, DC 20004
p. 202.524.5700

CC ROCK ARLINGTON OWNER, LLC

hord | coplan | macht

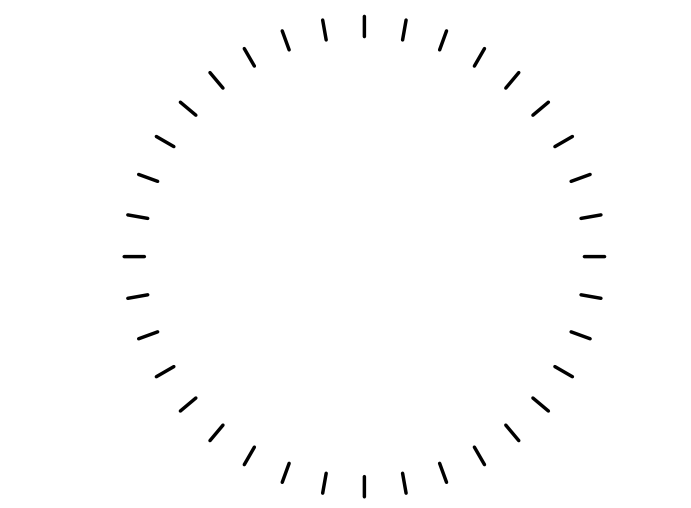

PROFESSIONAL CERTIFICATION: I CERTIFY THAT THESE DOCUMENTS WERE PREPARED OR APPROVED BY ME, AND THAT I AM A DULY LICENSED ARCHITECT UNDER THE LAWS OF THE STATE OF VIRGINIA.

no.	date	revision
Project Number		
222365.00		
Project		
2480 S GLEBE ROAD		

Phase
4.1 SITE PLAN SUBMISSION

Date
03.03.2025
Scale
As indicated
Drawing


BUILDING E OVERALL
PLAN - LEVEL 4

No

A-08

© Hord Coplan Macht, Inc.

2/26/2025 1:13:19 PM
Autodesk Docs\222365 Novel Arlington Ridge\222365 - Novel Arlington Ridge -
R24_4.1 Submission\06 Revised.rvt

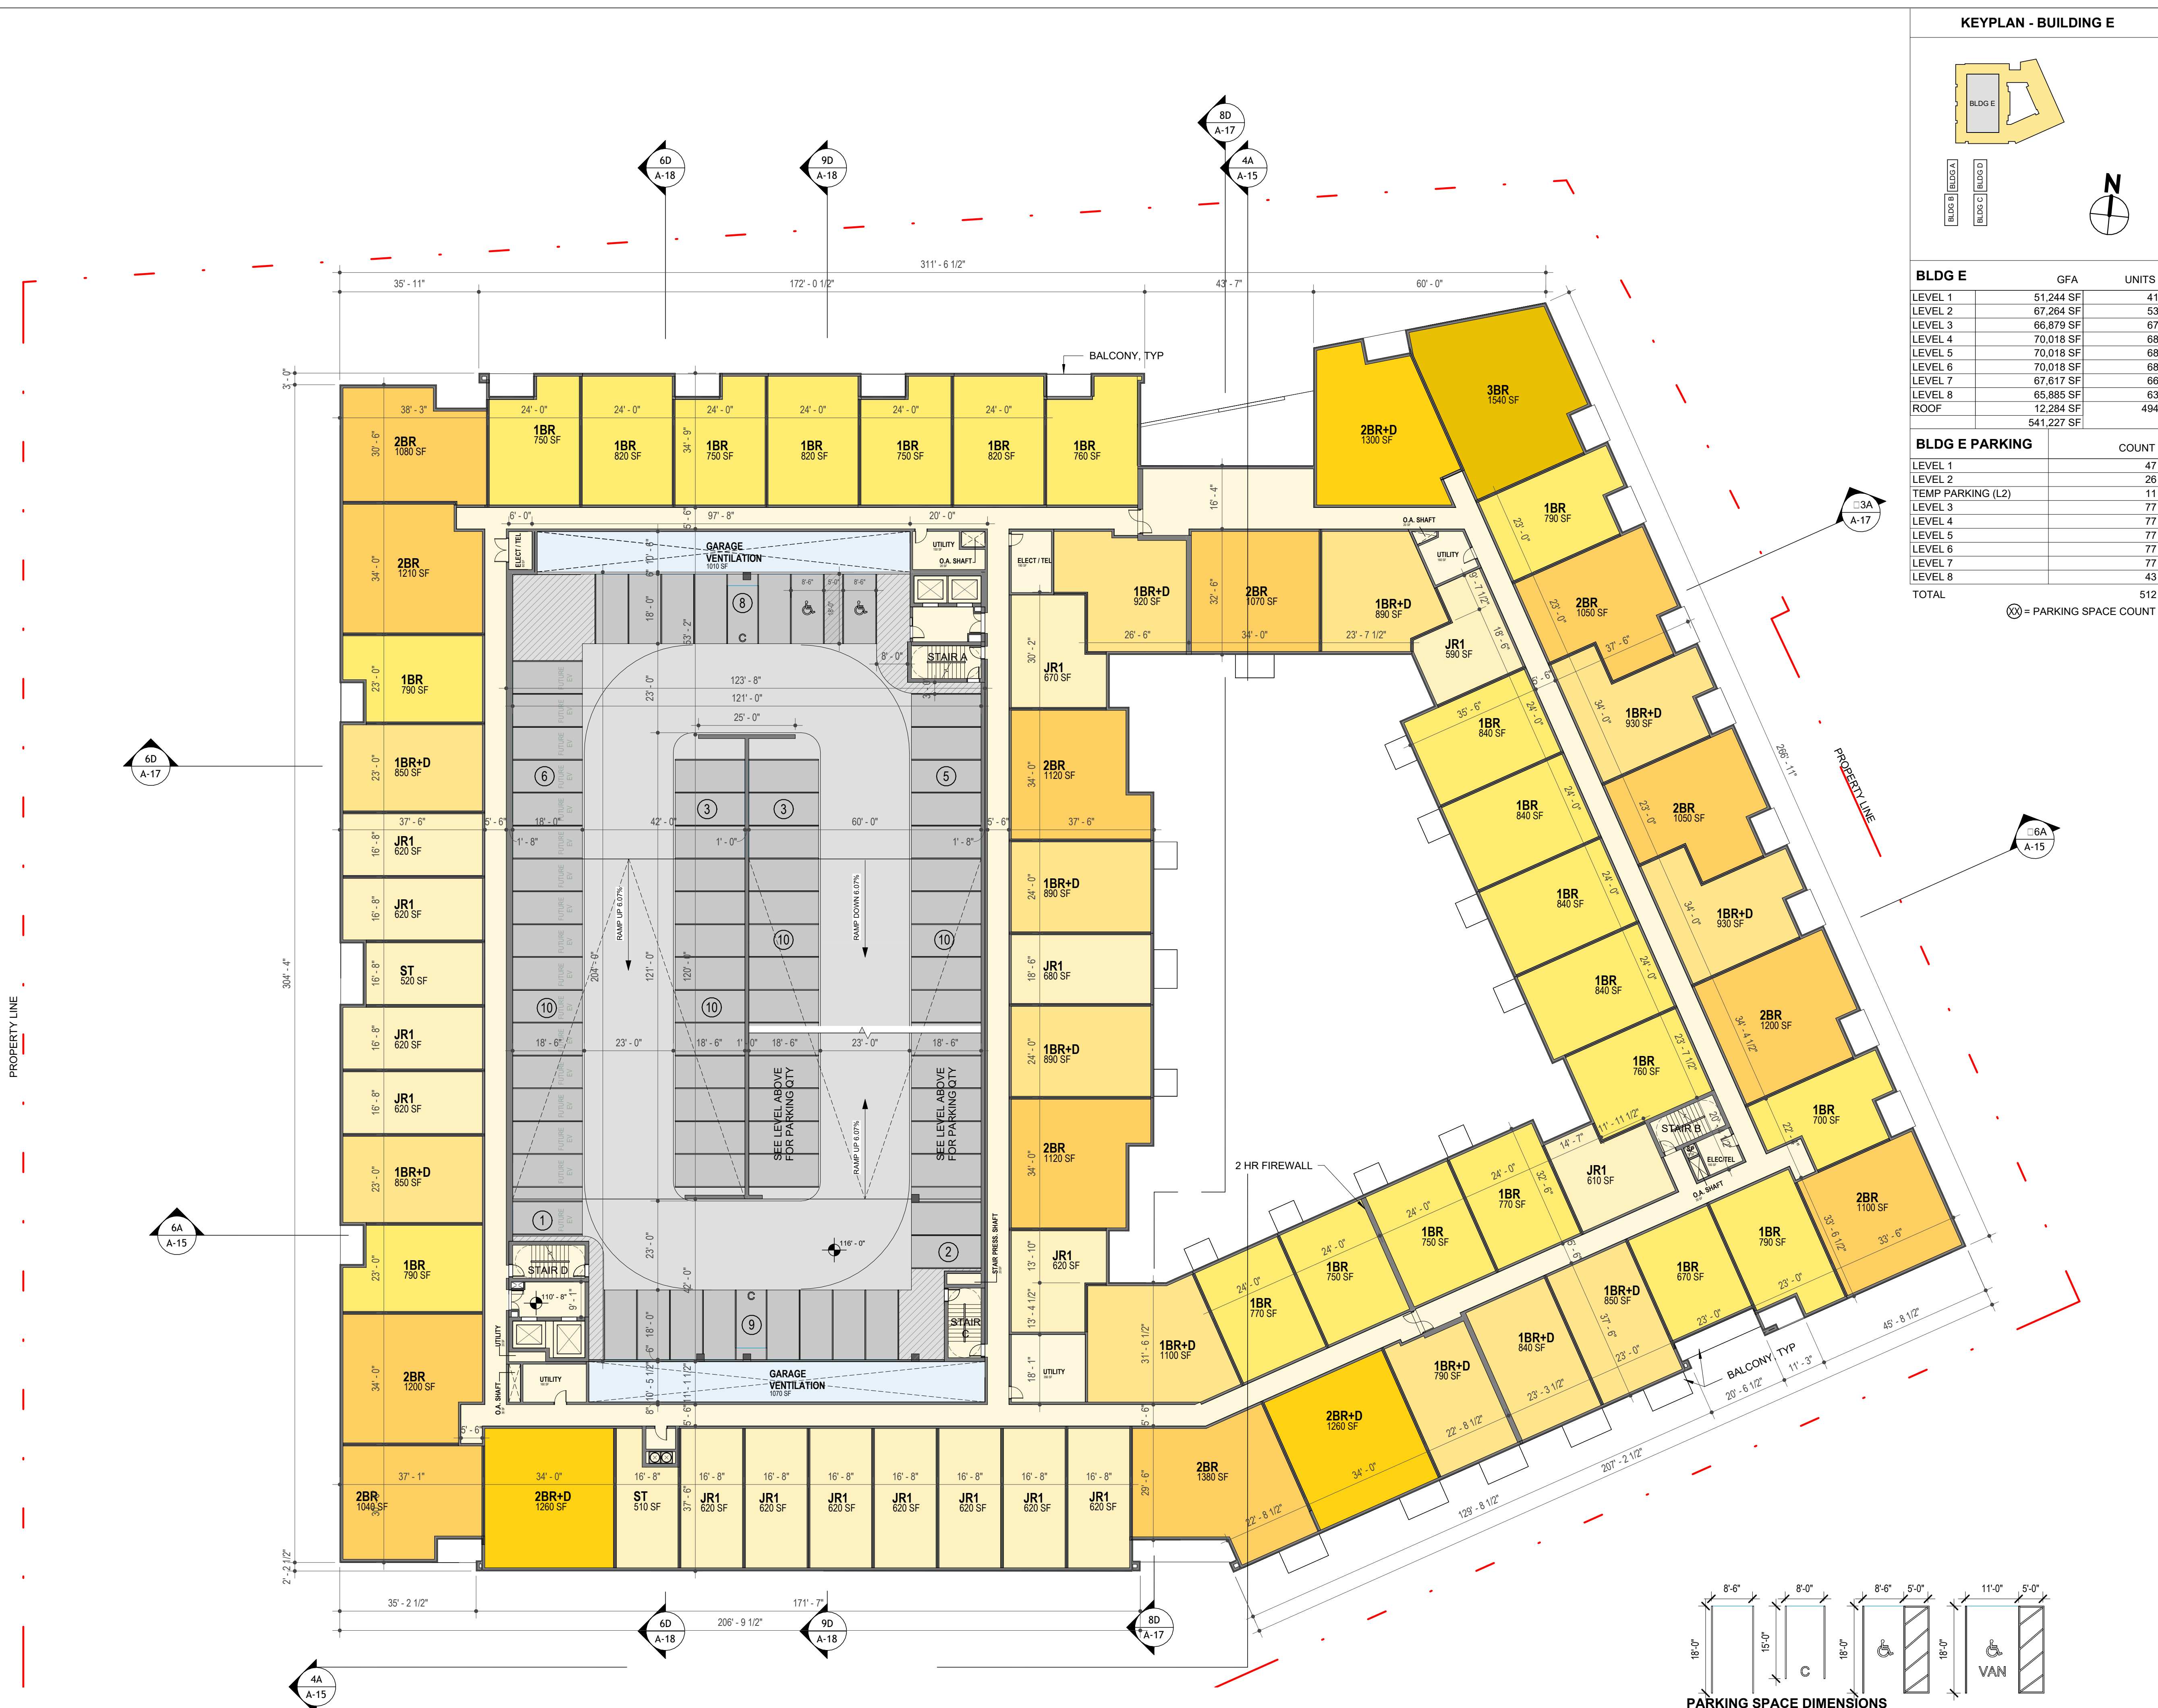


KEYPLAN - BUILDING E

BLDG E

BLDG E	GFA	UNITS
LEVEL 1	51,244 SF	41
LEVEL 2	67,264 SF	53
LEVEL 3	66,879 SF	67
LEVEL 4	70,018 SF	68
LEVEL 5	70,018 SF	68
LEVEL 6	70,018 SF	68
LEVEL 7	67,617 SF	66
LEVEL 8	65,885 SF	63
ROOF	12,284 SF	494
	541,227 SF	

BLDG E PARKING	COUNT
LEVEL 1	47
LEVEL 2	26
TEMP PARKING (L2)	11
LEVEL 3	77
LEVEL 4	77
LEVEL 5	77
LEVEL 6	77
LEVEL 7	77
LEVEL 8	43
TOTAL	512

⊗ = PARKING SPACE COUNT

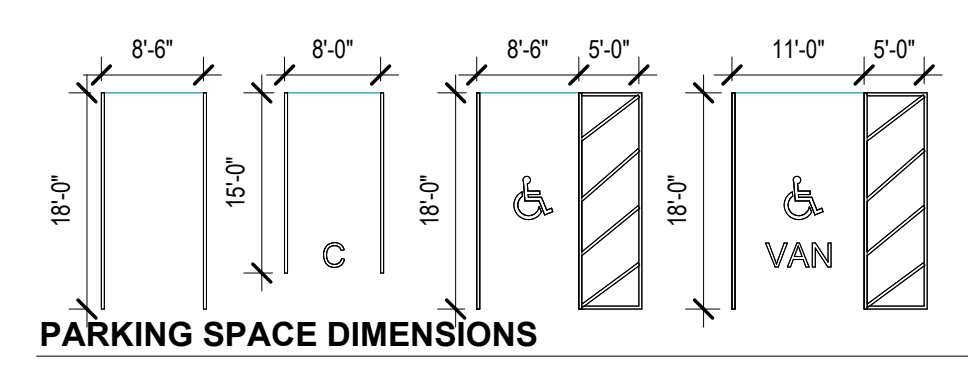


ARCHITECT
Hord Coplan Macht, Inc.
700 E. Pratt St., Suite 1200
Baltimore, MD 21202
p. 410.837.7311
f. 410.837.6530

LANDSCAPE ARCHITECT
Land Design
200 South Peyton St.
Alexandria, VA 22314
p. 703.549.7784

CIVIL ENGINEER
Bohler DC
1331 Pennsylvania Ave NW
Suite 1250
Washington, DC 20004
p. 202.524.5700

CC ROCK ARLINGTON OWNER, LLC

hord | coplan | macht

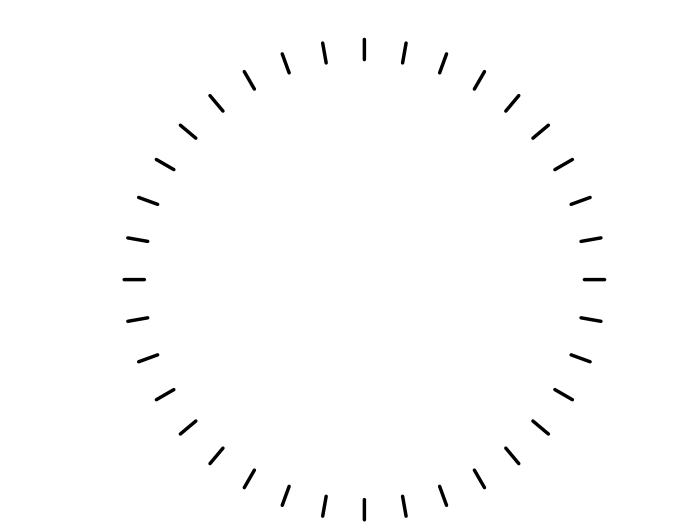

PROFESSIONAL CERTIFICATION: I CERTIFY THAT THESE DOCUMENTS WERE PREPARED OR APPROVED BY ME, AND THAT I AM A DULY LICENSED ARCHITECT UNDER THE LAWS OF THE STATE OF VIRGINIA.

no.	date	revision
Project Number		
222365.00		
Project		
2480 S GLEBE ROAD		

Phase
4.1 SITE PLAN SUBMISSION

Date
03.03.2025
Scale
As indicated
Drawing

**BUILDING E OVERALL
PLAN - LEVEL 5**


No

A-09

© Hord Coplan Macht, Inc.

7A BUILDING E - LEVEL 5

A-15 A-09 1" = 20'-0"

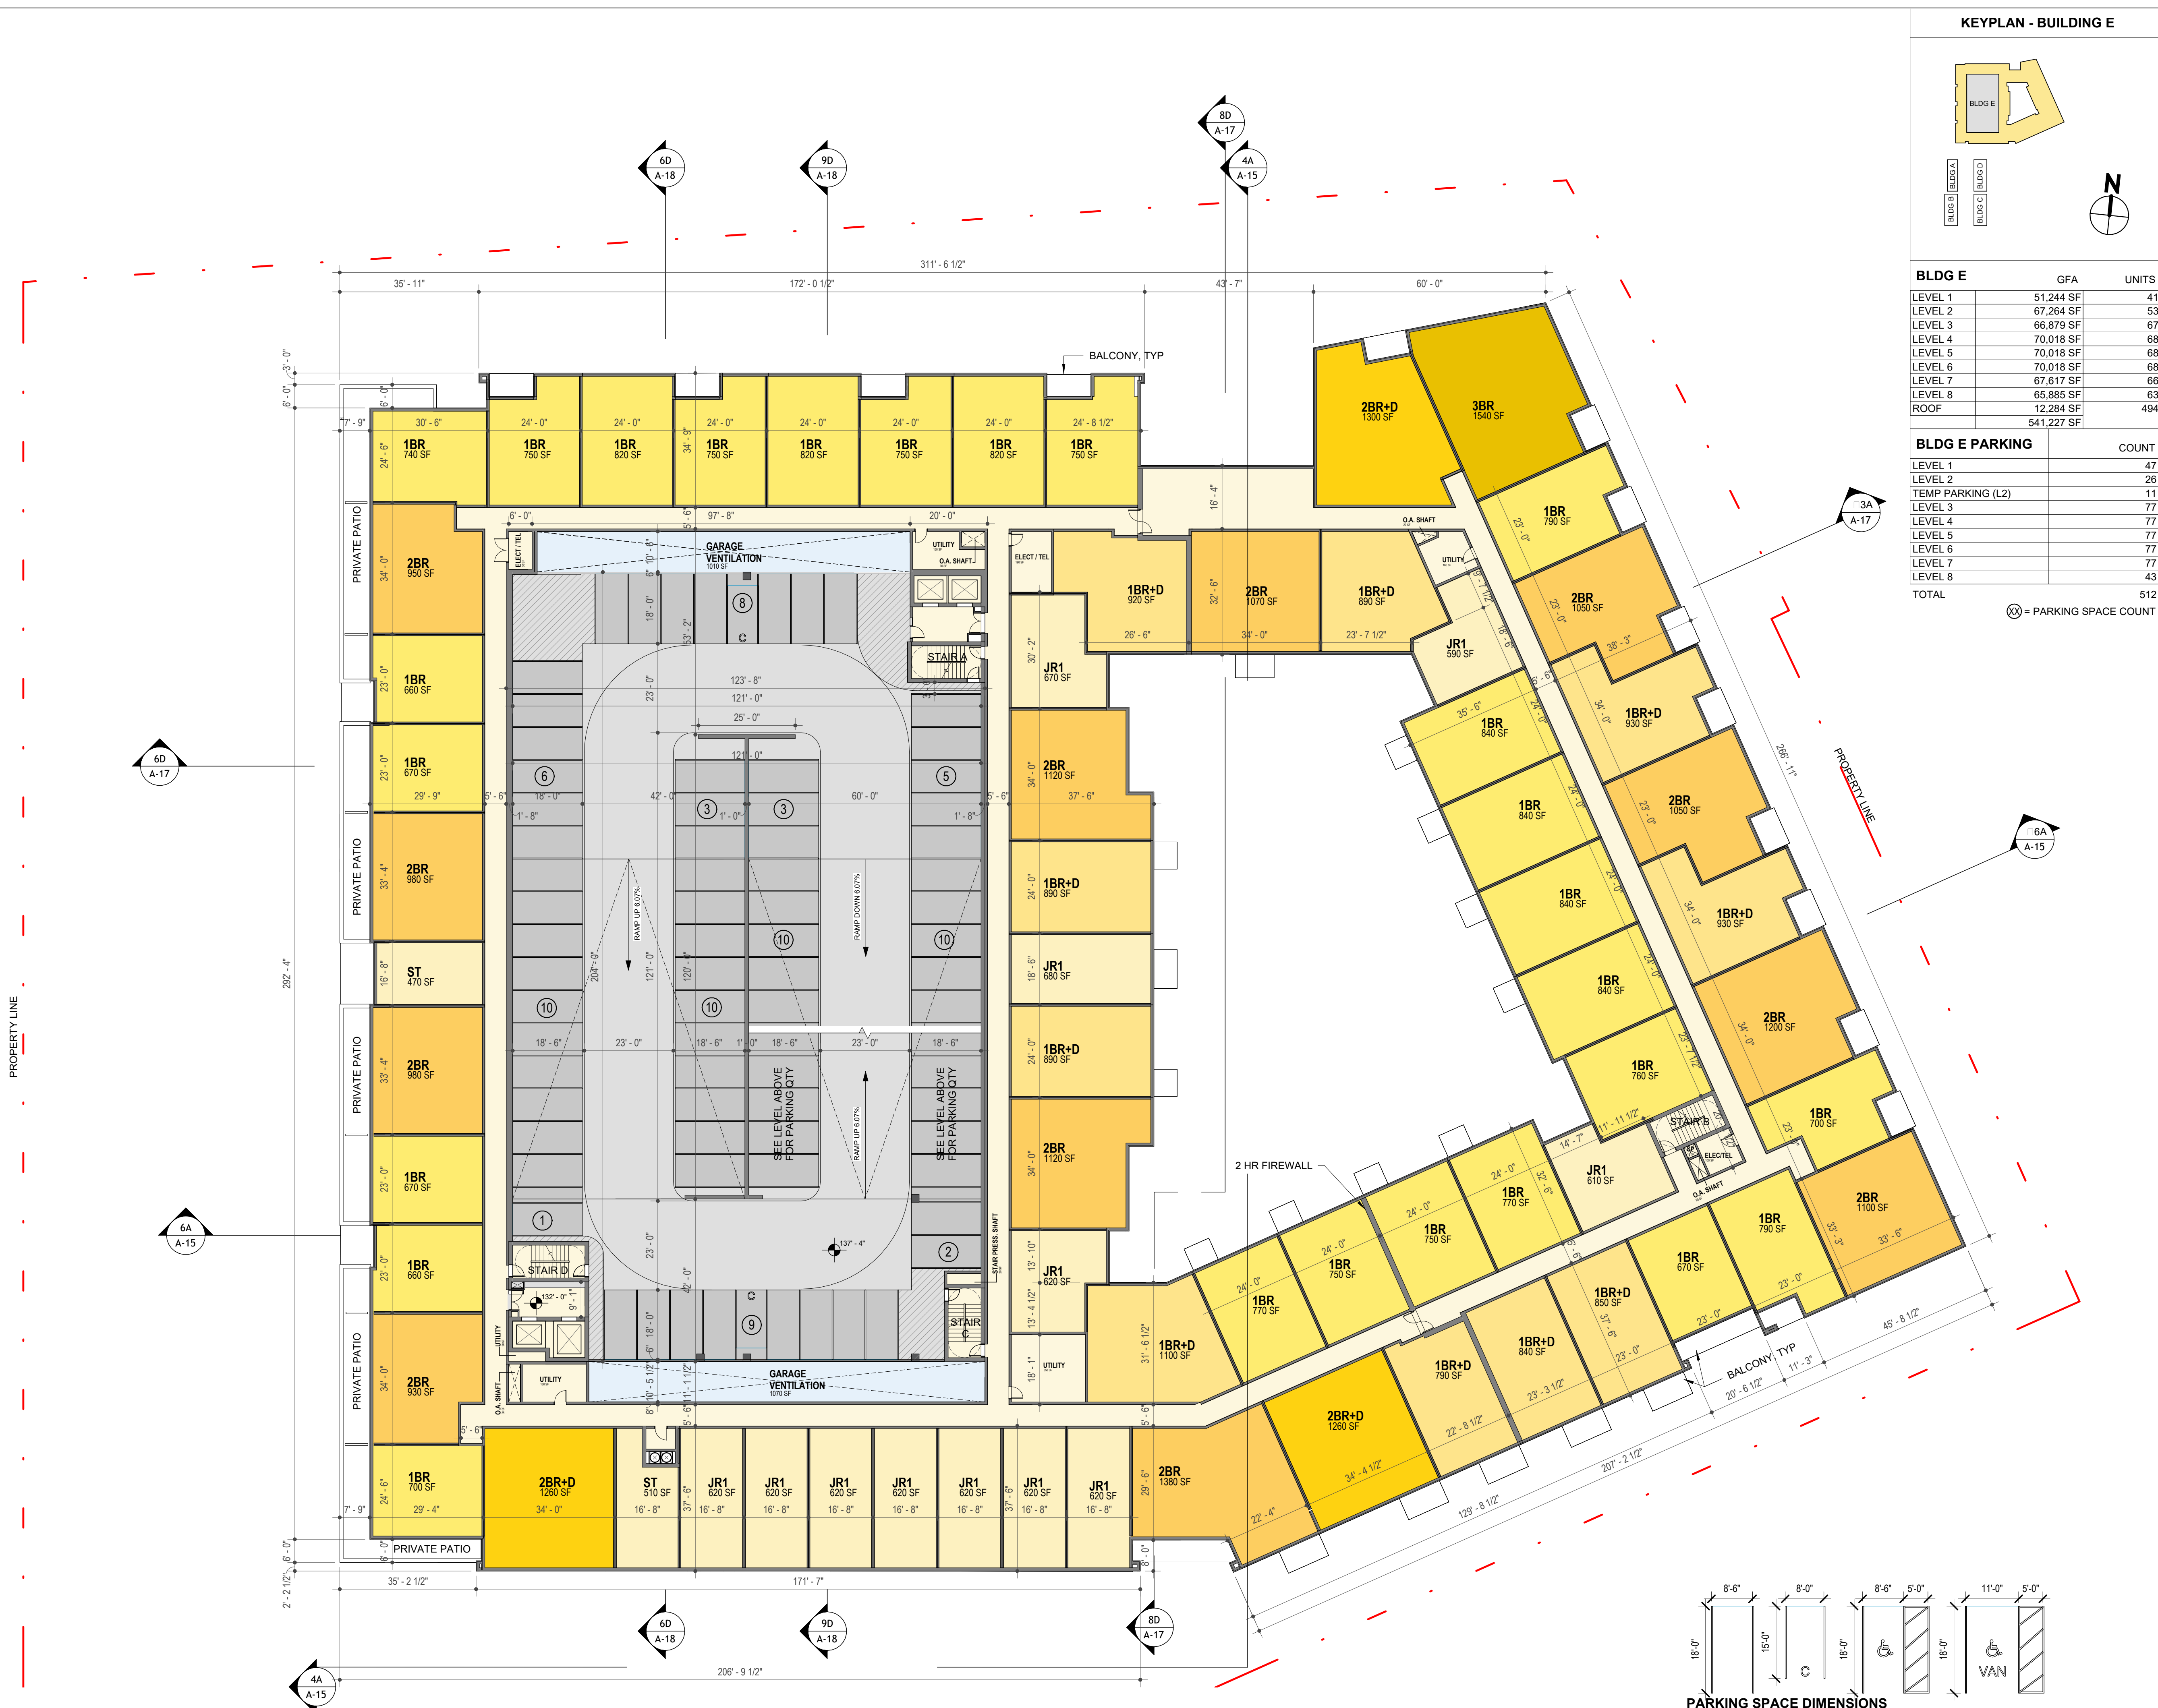


KEYPLAN - BUILDING E

BLDG E	GFA	UNITS
LEVEL 1	51,244 SF	41
LEVEL 2	67,264 SF	53
LEVEL 3	66,879 SF	67
LEVEL 4	70,018 SF	68
LEVEL 5	70,018 SF	68
LEVEL 6	70,018 SF	68
LEVEL 7	67,617 SF	66
LEVEL 8	65,885 SF	63
ROOF	12,284 SF	494
	541,227 SF	

BLDG E PARKING	COUNT
LEVEL 1	47
LEVEL 2	26
TEMP PARKING (L2)	11
LEVEL 3	77
LEVEL 4	77
LEVEL 5	77
LEVEL 6	77
LEVEL 7	77
LEVEL 8	43
TOTAL	512

⊗ = PARKING SPACE COUNT

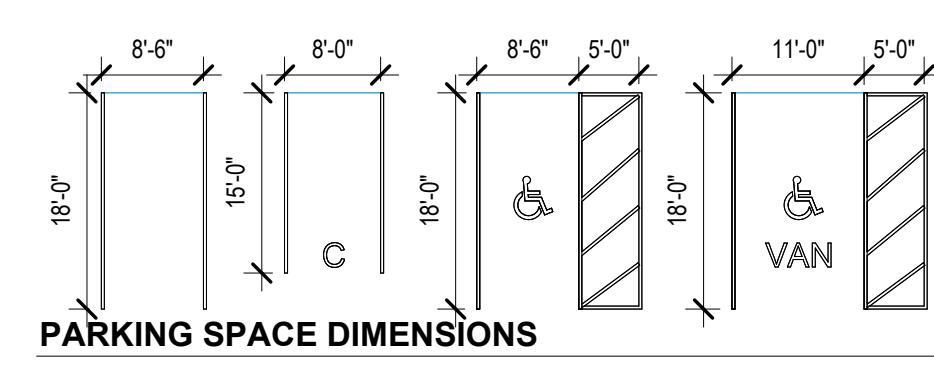


ARCHITECT
Hord Coplan Macht, Inc.
700 E. Pratt St., Suite 1200
Baltimore, MD 21202
p. 410.837.7311
f. 410.837.6530

LANDSCAPE ARCHITECT
Land Design
200 South Peyton St.
Alexandria, VA 22314
p. 703.549.7784

CIVIL ENGINEER
Bohler DC
1331 Pennsylvania Ave NW
Suite 1250
Washington, DC 20004
p. 202.524.5700

CC ROCK ARLINGTON OWNER, LLC

hord | coplan | macht

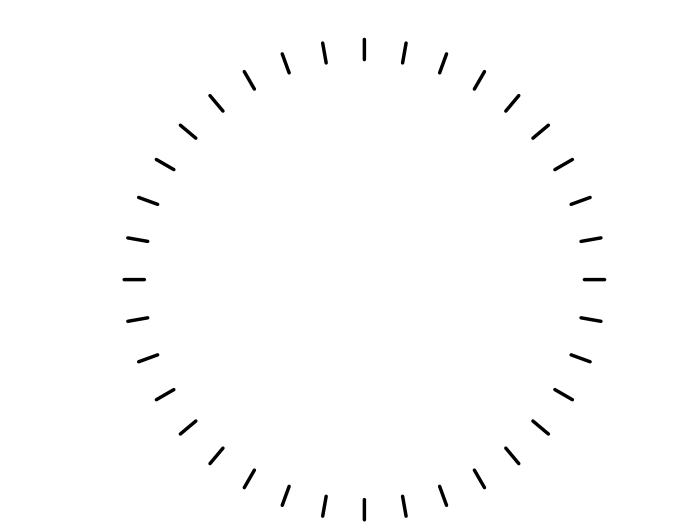

PROFESSIONAL CERTIFICATION: I CERTIFY THAT THESE DOCUMENTS WERE PREPARED OR APPROVED BY ME, AND THAT I AM A DULY LICENSED ARCHITECT UNDER THE LAWS OF THE STATE OF VIRGINIA.

no.	date	revision
Project Number		
222365.00		
Project		
2480 S GLEBE ROAD		

Phase
4.1 SITE PLAN SUBMISSION

Date
03.03.2025
Scale
As indicated
Drawing


BUILDING E OVERALL
PLAN - LEVEL 7

No

A-11

© Hord Coplan Macht, Inc.


7A BUILDING E - LEVEL 7
A-15 A-11 1" = 20'-0"

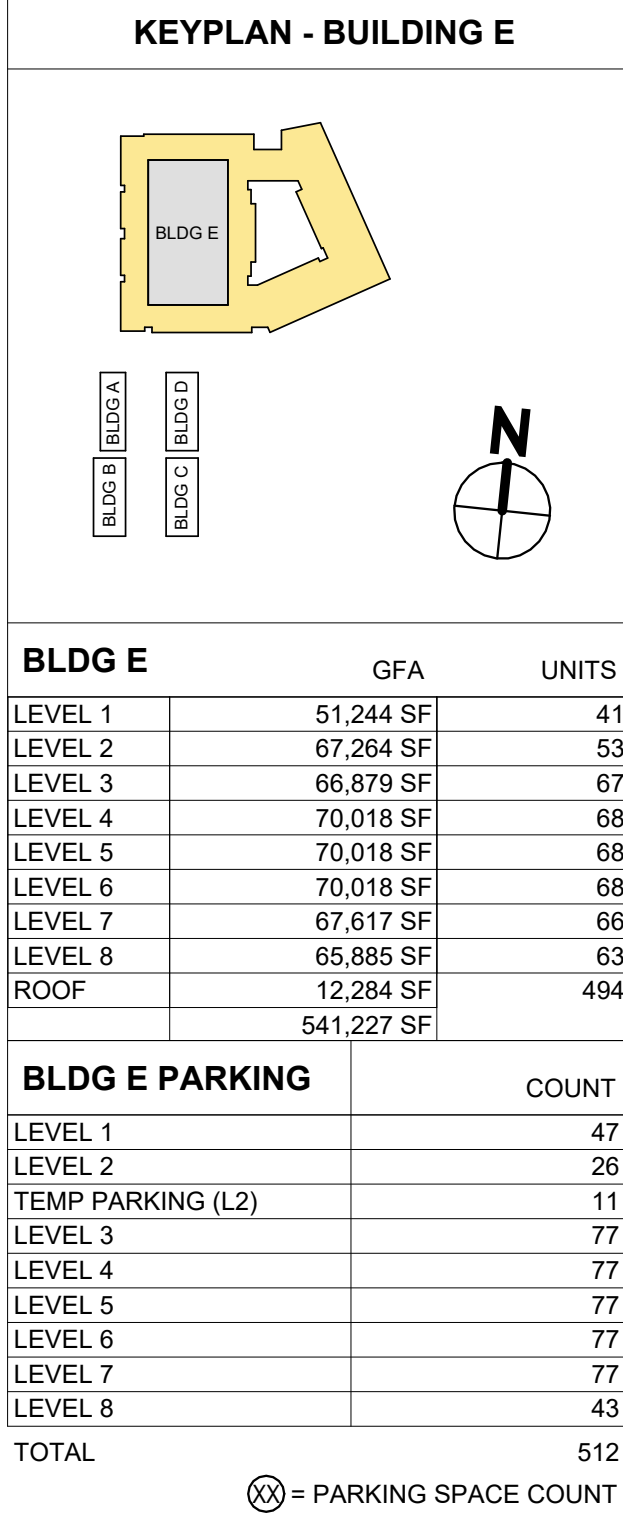

ARCHITECT	
Hord Coplan Macht, Inc.	
700 E. Pratt St, Suite 1200	p. 410.837.7311
Baltimore, MD 21202	f. 410.837.6530
LANDSCAPE ARCHITECT	
Land Design	
200 South Peyton St	p. 703.549.7784
Alexandria, VA 22314	
CIVIL ENGINEER	
Bohler DC	
1331 Pennsylvania Ave NW	p. 202.524.5700
Suite 1250	
Washington, DC 20004	

CC ROCK ARLINGTON OWNER, LLC

hord | coplan | macht

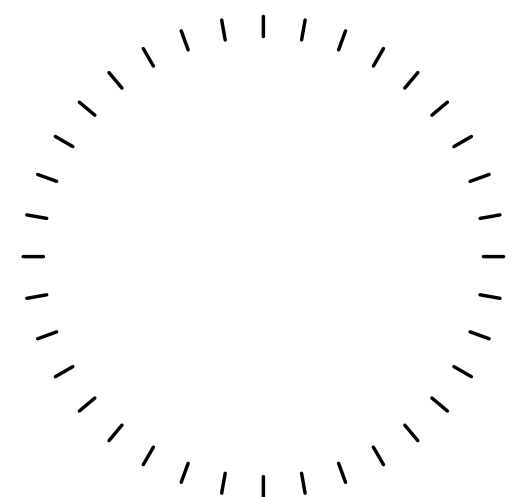

PROFESSIONAL CERTIFICATION: I CERTIFY THAT THESE DOCUMENTS WERE PREPARED OR APPROVED BY ME, AND THAT I AM A DULY LICENSED ARCHITECT UNDER THE LAWS OF THE STATE OF VIRGINIA

no.	date	revision
Project Number		
222365.00		
Project		
2480 S GLEBE ROAD		

Phase

4.1 SITE PLAN SUBMISSION

Date	
03.03.2025	
Scale	
As indicated	
Drawing	


**BUILDING E OVERALL
PLAN - LEVEL 8**

No _____

A-12

© Hord Coplan Macht, Inc.

KEYPLAN - BUILDING E

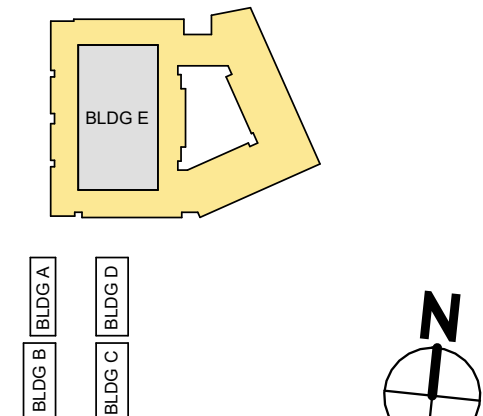


ARCHITECT
Hord Coplan Macht, Inc.
700 E. Pratt St., Suite 1200
Baltimore, MD 21202
p. 410.637.7311
f. 410.637.6530

LANDSCAPE ARCHITECT
Land Design
200 South Peyton St.
Alexandria, VA 22314
p. 703.549.7784


CIVIL ENGINEER
Bohler DC
1331 Pennsylvania Ave NW
Suite 1250
Washington, DC 20004
p. 202.524.5700

CC ROCK ARLINGTON OWNER, LLC

BLDG E	GFA	UNITS
LEVEL 1	51,244 SF	41
LEVEL 2	67,264 SF	53
LEVEL 3	66,879 SF	67
LEVEL 4	70,018 SF	68
LEVEL 5	70,018 SF	68
LEVEL 6	70,018 SF	68
LEVEL 7	67,617 SF	66
LEVEL 8	65,885 SF	63
ROOF	12,284 SF	494
	541,227 SF	

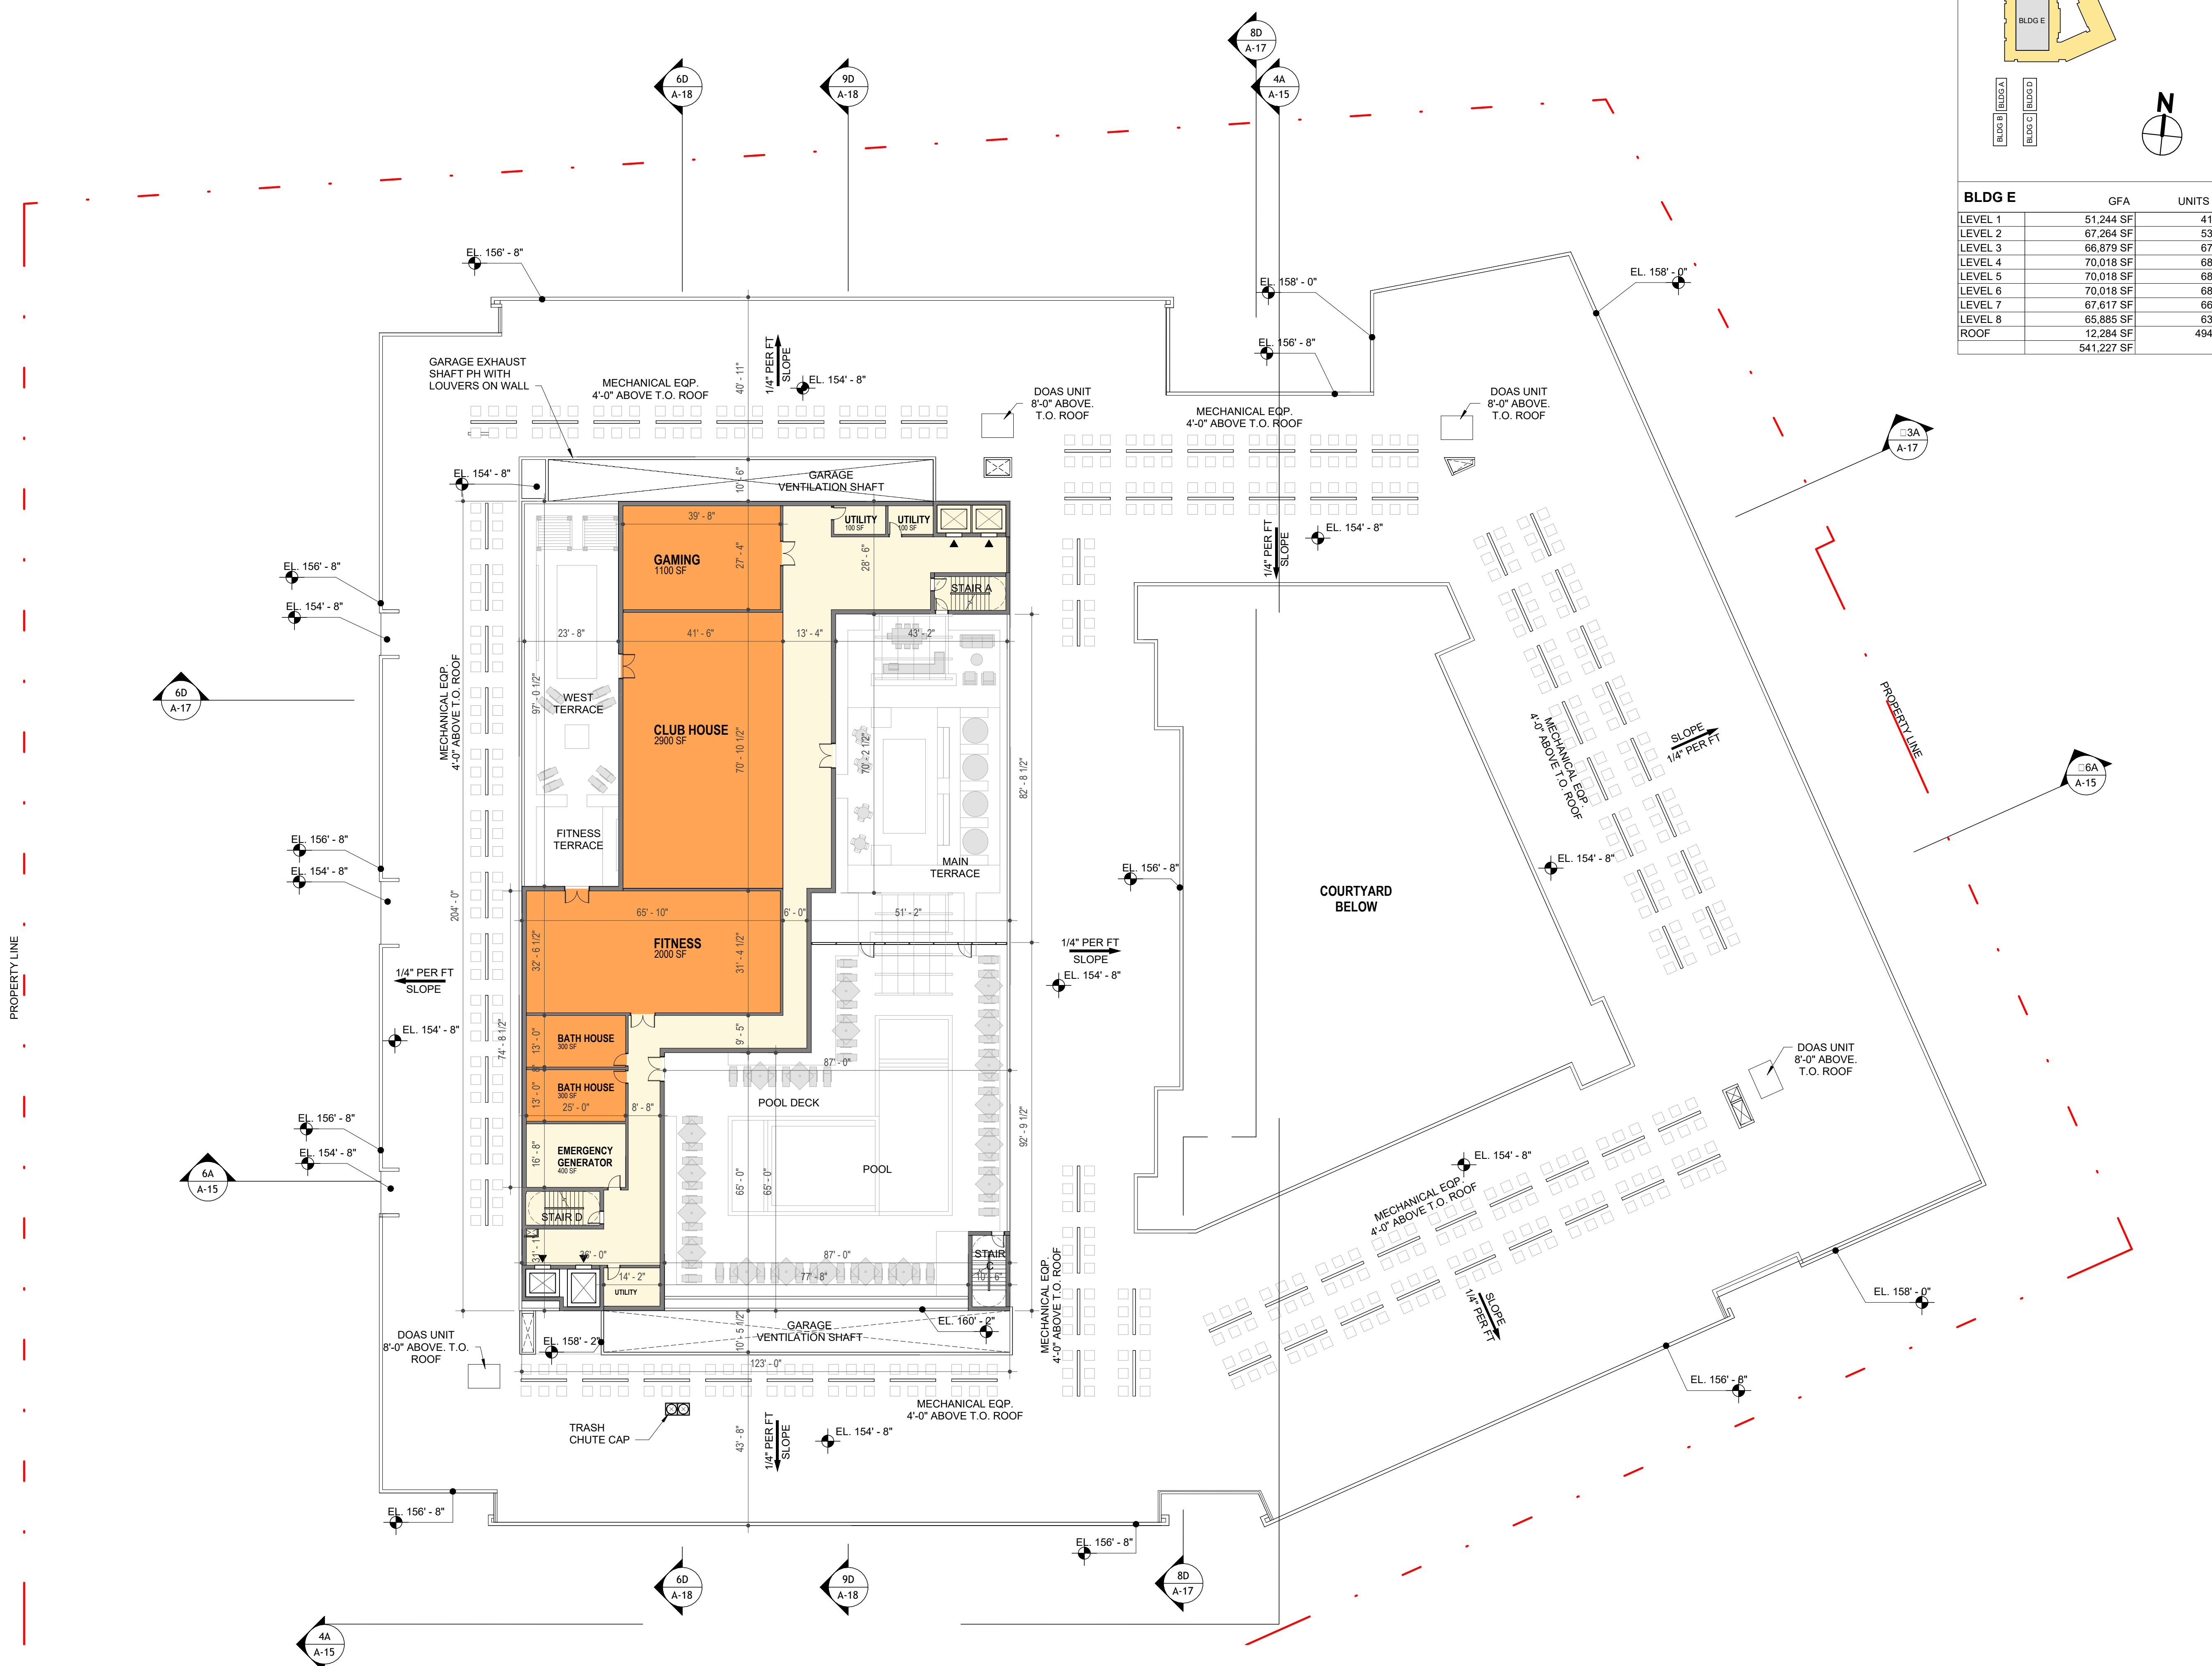

hord | coplan | macht

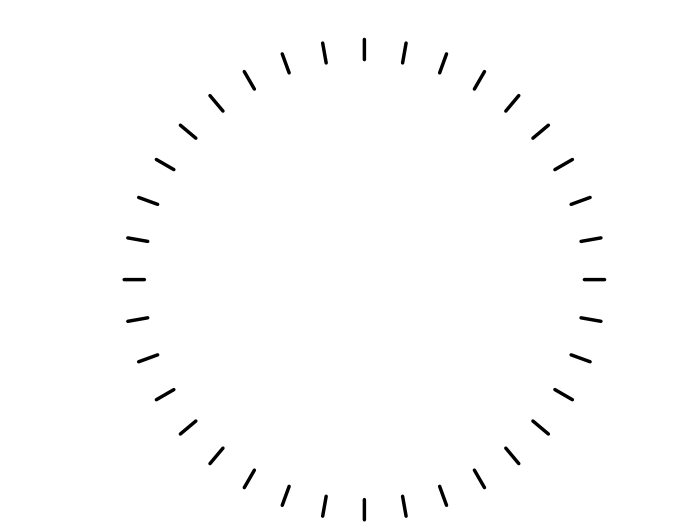

PROFESSIONAL CERTIFICATION: I CERTIFY THAT THESE DOCUMENTS WERE PREPARED OR APPROVED BY ME, AND THAT I AM A DULY LICENSED ARCHITECT UNDER THE LAWS OF THE STATE OF VIRGINIA.

no.	date	revision

Project Number

222365.00

Project

2480 S GLEBE ROAD

Phase

4.1 SITE PLAN SUBMISSION

Date

03.03.2025

Scale

As indicated

Drawing

BUILDING E OVERALL

PLAN - L9 & ROOF


No

A-13

© Hord Coplan Macht, Inc.

9C BUILDING E - LEVEL 9 / ROOF LEVEL

A-15 A-13 1" = 20'-0"

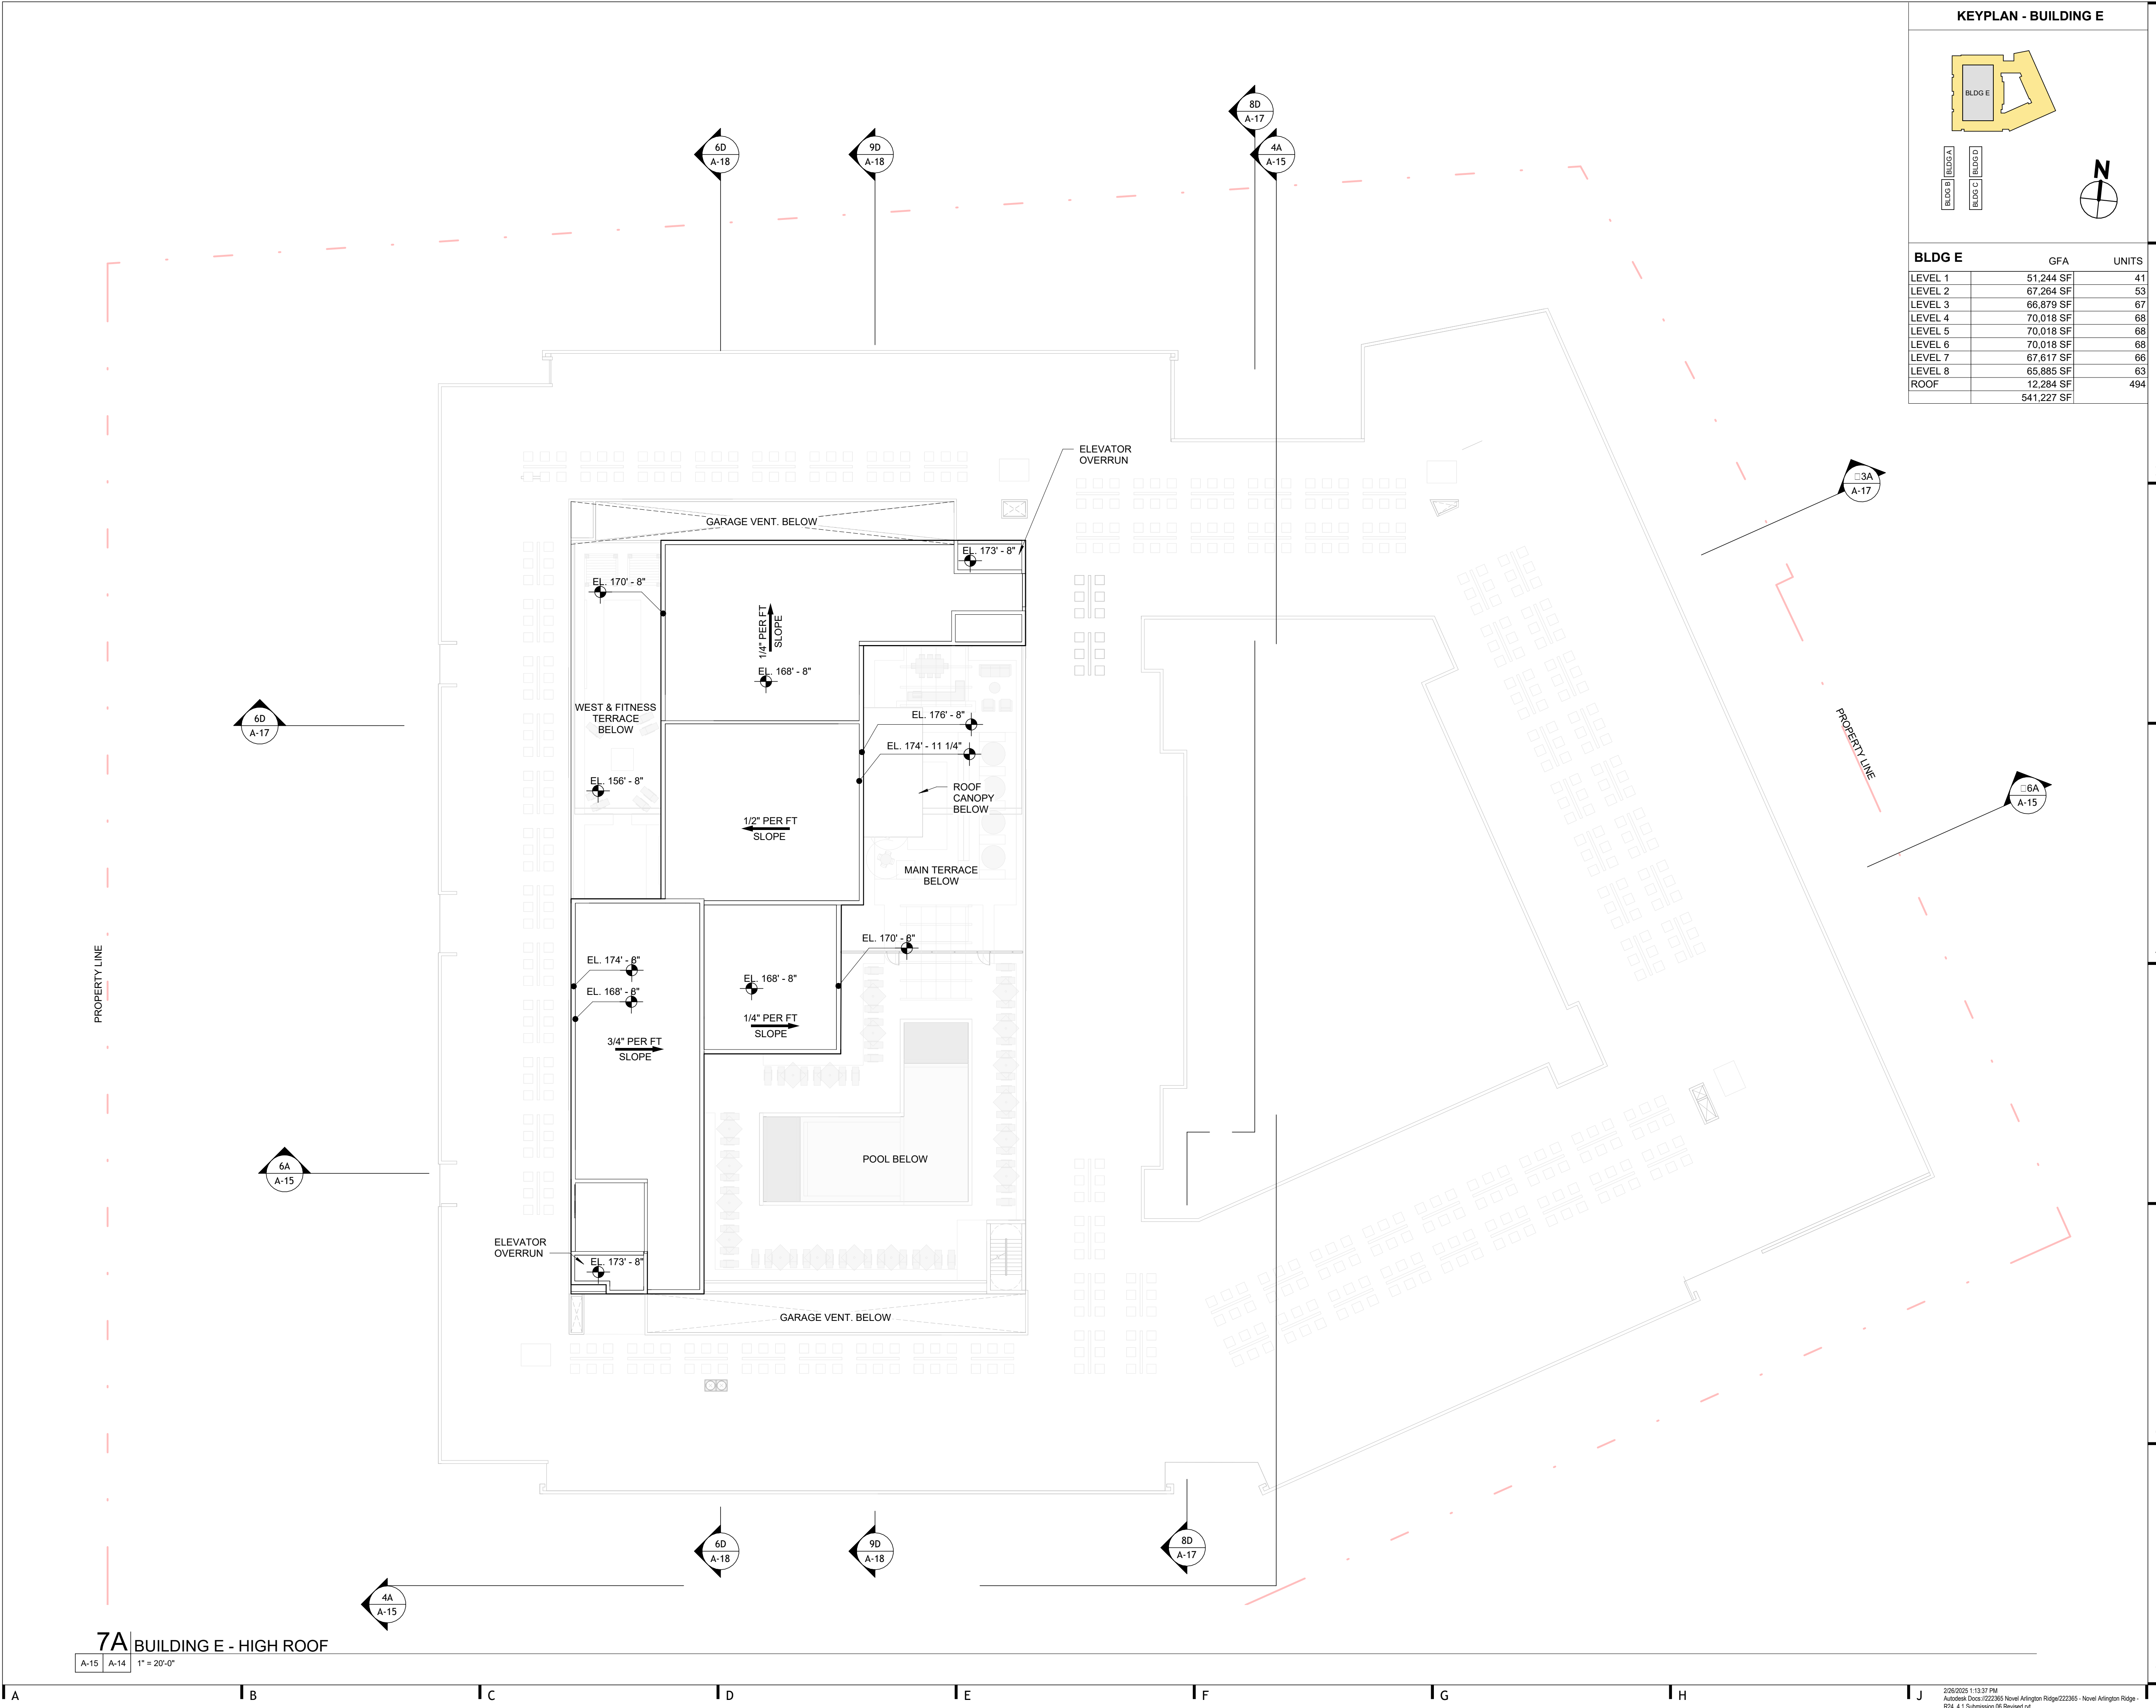

ARCHITECT
Hord Coplan Macht, Inc.
700 E. Pratt St., Suite 1200
Baltimore, MD 21202
p. 410.837.7311
f. 410.837.6530

LANDSCAPE ARCHITECT
Land Design
200 South Peyton St.
Alexandria, VA 22314
p. 703.549.7784

CIVIL ENGINEER
Bohler DC
1331 Pennsylvania Ave NW
Suite 1250
Washington, DC 20004
p. 202.524.5700

CC ROCK ARLINGTON OWNER, LLC

hord | coplan | macht

PROFESSIONAL CERTIFICATION: I CERTIFY THAT THESE DOCUMENTS WERE PREPARED OR APPROVED BY ME, AND THAT I AM A DULY LICENSED ARCHITECT UNDER THE LAWS OF THE STATE OF VIRGINIA.

no.	date	revision
-----	------	----------

Project Number	222365.00
----------------	-----------

Project	2480 S GLEBE ROAD
---------	-------------------

Phase

4.1 SITE PLAN SUBMISSION

Date	03.03.2025
------	------------


Scale	As indicated
-------	--------------

Drawing	BUILDING E OVERALL
---------	--------------------

PLAN - HIGH ROOF

No	A-14
----	------

© Hord Coplan Macht, Inc.

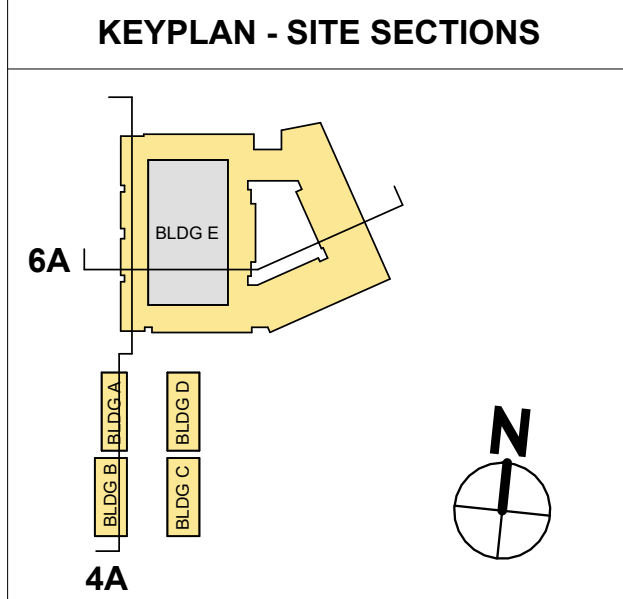


ARCHITECT
Hord Coplan Macht, Inc.
700 E. Pratt St., Suite 1200
Baltimore, MD 21202 p. 410.837.7311
f. 410.837.6530


LANDSCAPE ARCHITECT
Land Design
200 South Peyton St.
Alexandria, VA 22314 p. 703.549.7784

CIVIL ENGINEER
Bohler DC
1331 Pennsylvania Ave NW
Suite 1250
Washington, DC 20004 p. 202.524.5700

CC ROCK ARLINGTON OWNER, LLC

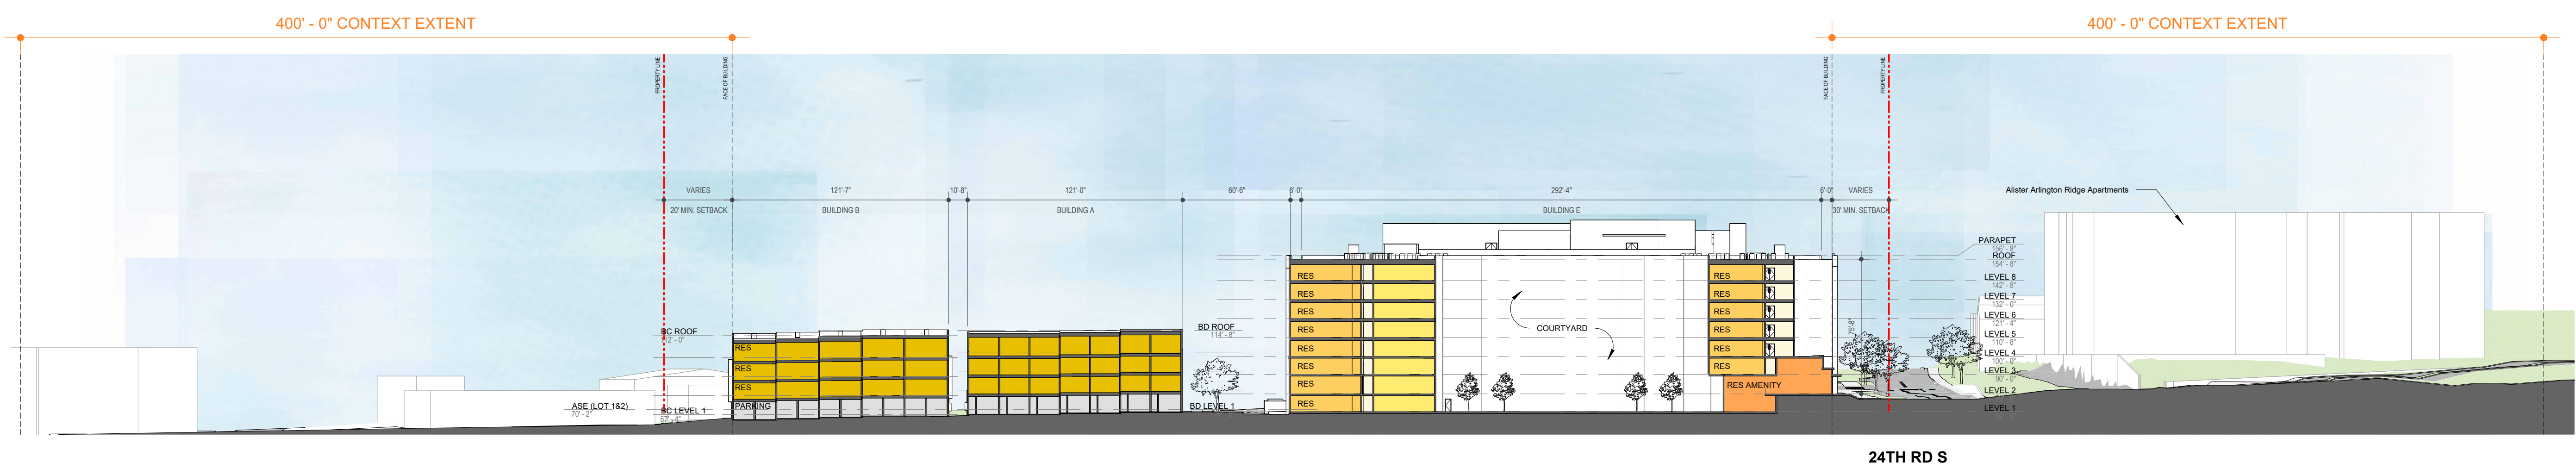


4A SITE SECTION N/S
A-02 A-15 1" = 50'-0"

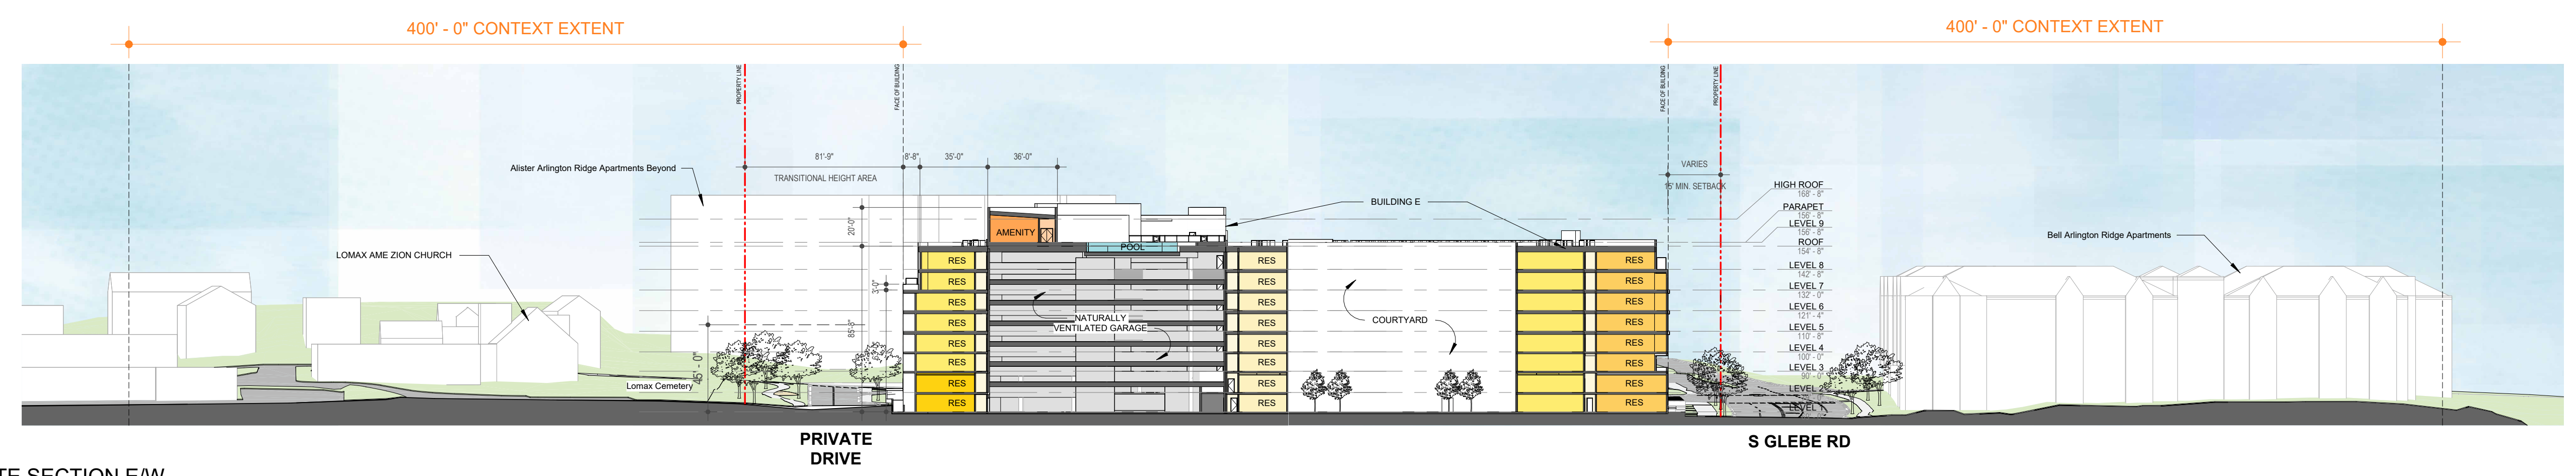

6A SITE SECTION E/W
A-02 A-15 1" = 50'-0"

hord | coplan | macht

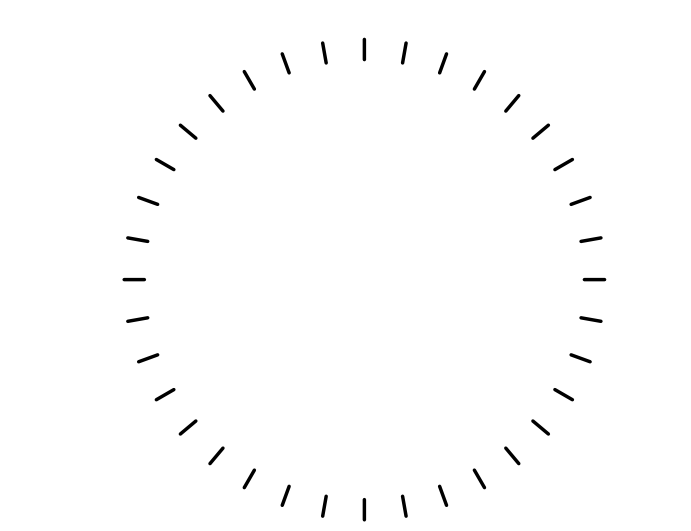

PROFESSIONAL CERTIFICATION: I CERTIFY THAT THESE DOCUMENTS WERE PREPARED OR APPROVED BY ME, AND THAT I AM A DULY LICENSED ARCHITECT UNDER THE LAWS OF THE STATE OF VIRGINIA.

no.	date	revision

Project Number
222365.00
Project
2480 S GLEBE ROAD

Phase
4.1 SITE PLAN SUBMISSION

Date
03.03.2025
Scale
As indicated
Drawing

CONTEXT SITE SECTIONS

No
A-15

KEYPLAN - BUILDING SECTIONS

BLDG E

7A

3B

5B

N

ARCHITECT

Hord Coplan Macht, Inc.
700 E. Pratt St., Suite 1200
Baltimore, MD 21202

p. 410.637.7311
f. 410.637.6530

LANDSCAPE ARCHITECT

Land Design
200 South Peyton St
Alexandria, VA 22314


p. 703.549.7784

CIVIL ENGINEER

Bohler DC
1331 Pennsylvania Ave NW
Suite 1250
Washington, DC 20004


p. 202.524.5700

CC ROCK ARLINGTON OWNER, LLC

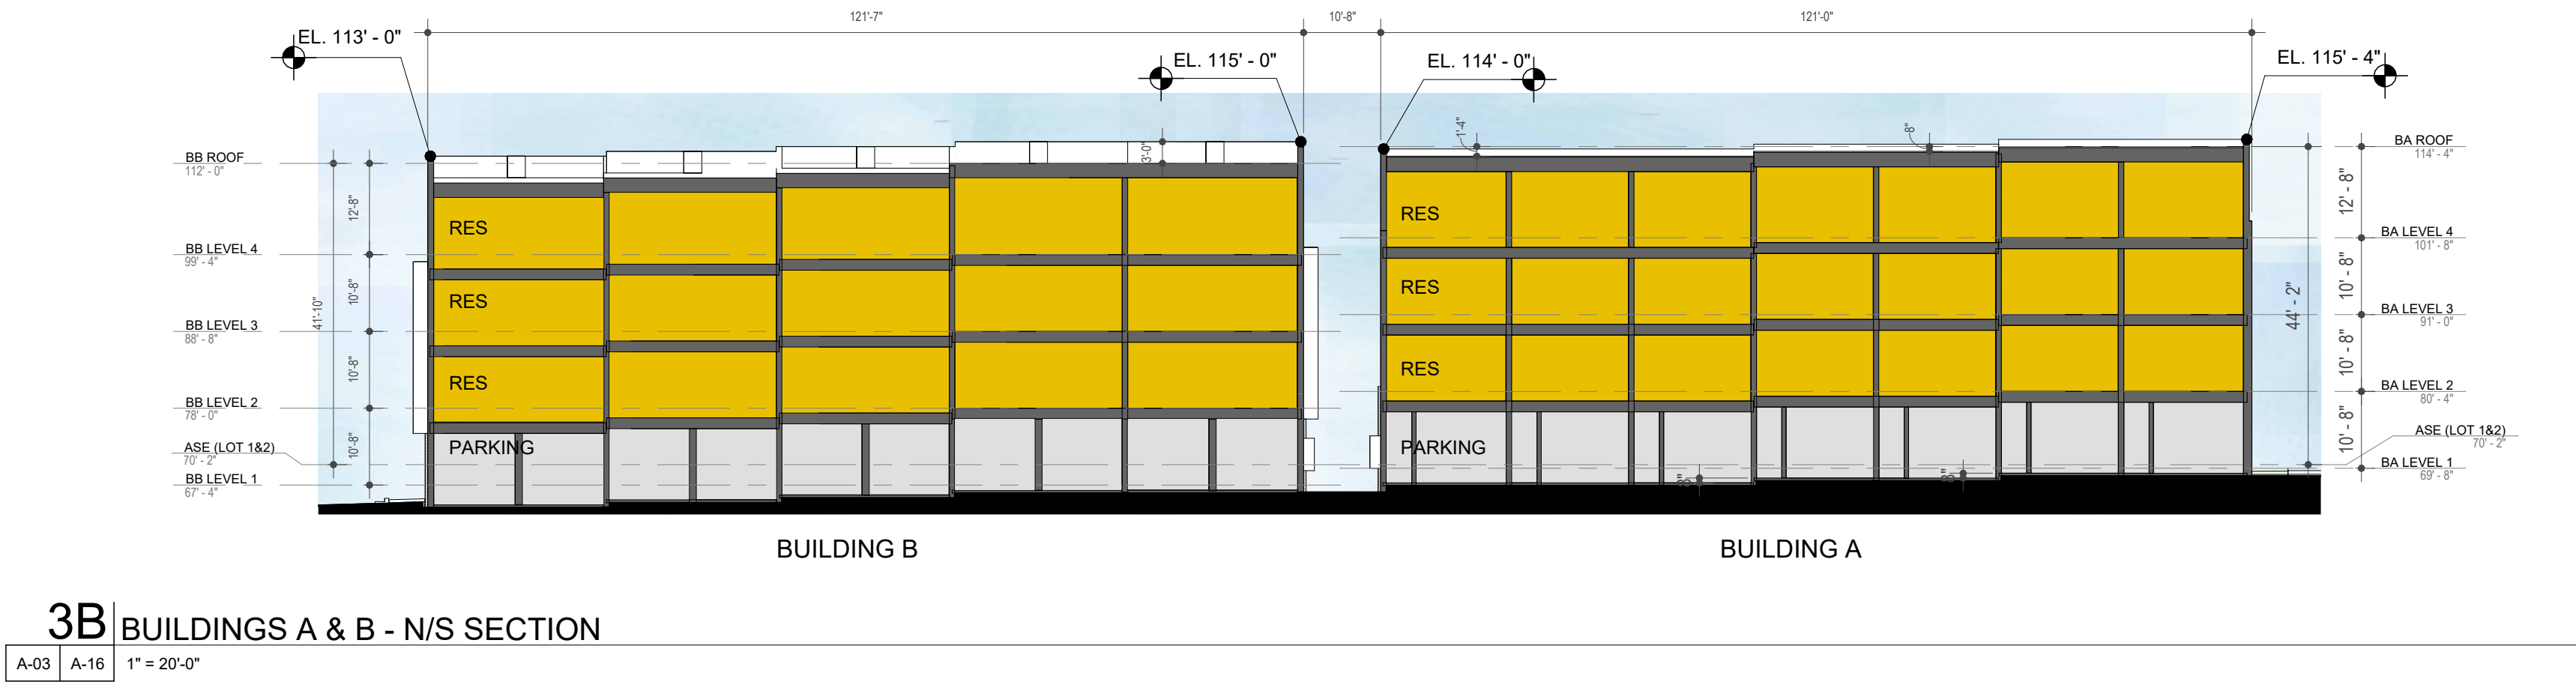

3B BUILDINGS A & B - N/S SECTION

A-03 A-16 1" = 20'-0"

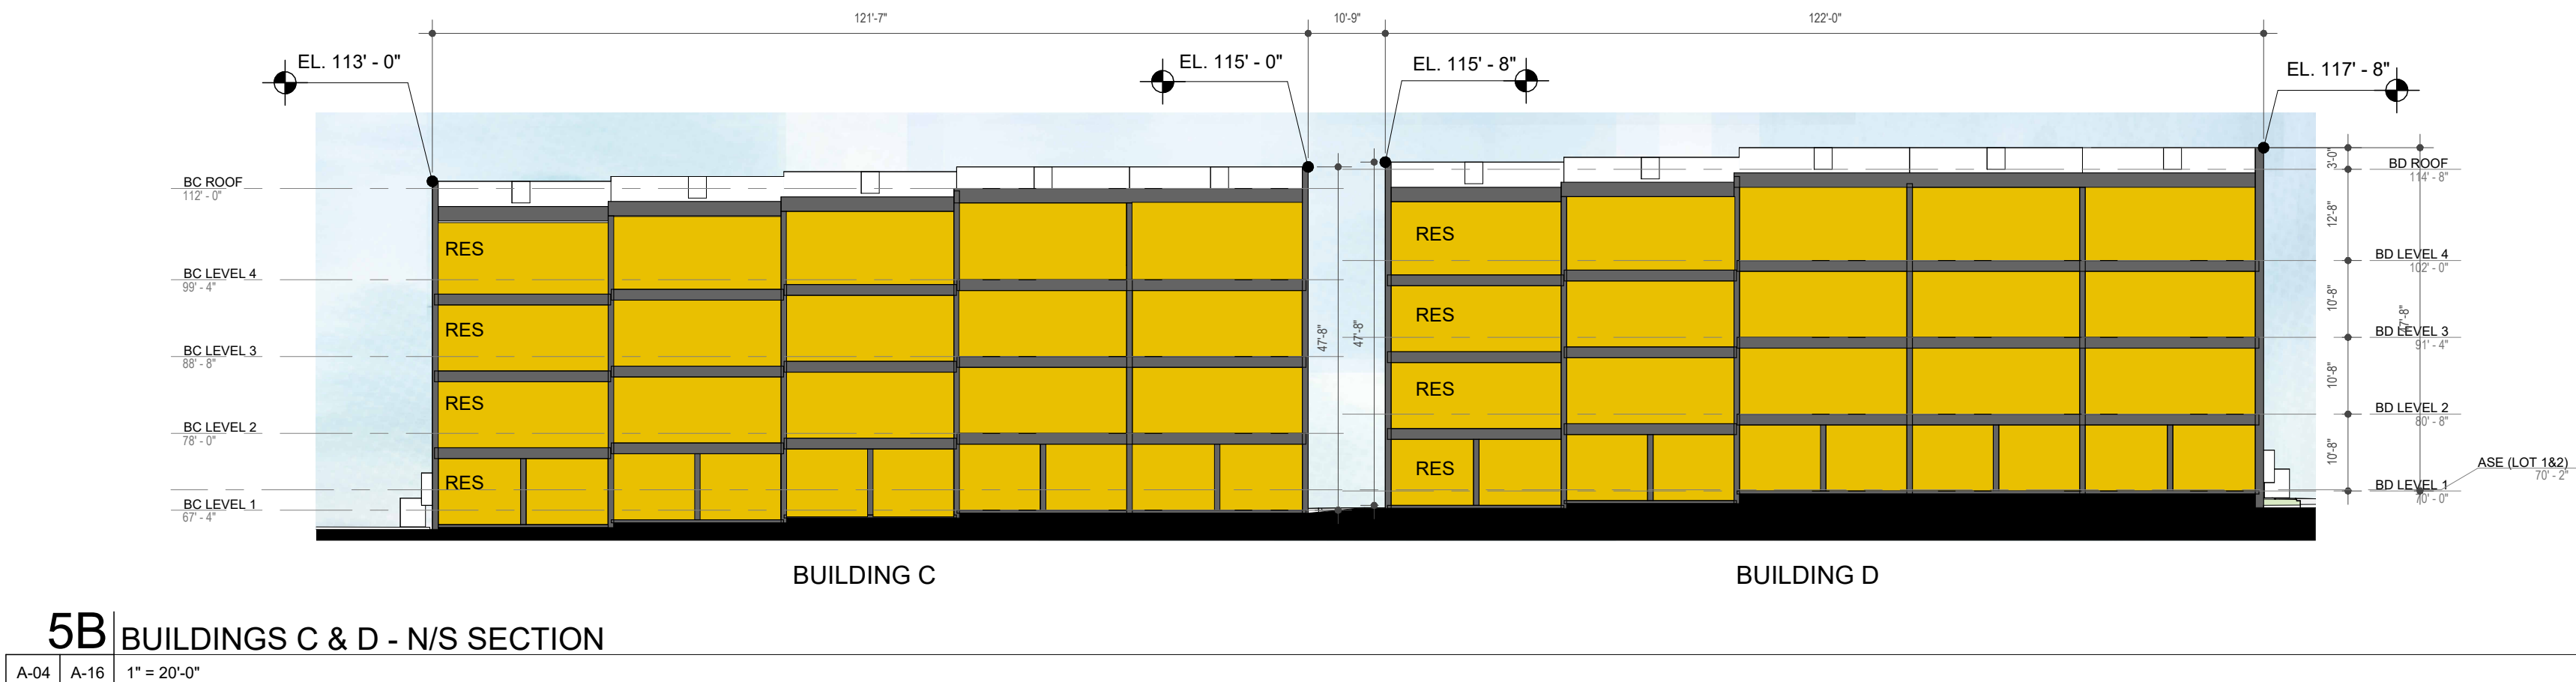

5B BUILDINGS C & D - N/S SECTION


A-04 A-16 1" = 20'-0"



7A BUILDINGS A & D - E/W SECTION

A-03 A-16 1" = 20'-0"

hord | coplan | macht

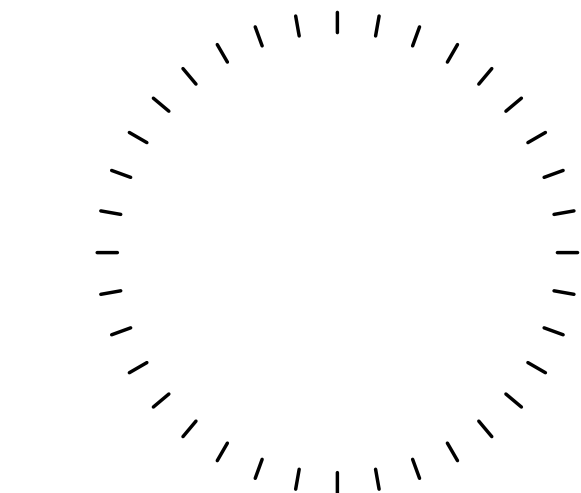

PROFESSIONAL CERTIFICATION: I CERTIFY THAT THESE DOCUMENTS WERE PREPARED OR APPROVED BY ME, AND THAT I AM A DULY LICENSED ARCHITECT UNDER THE LAWS OF THE STATE OF VIRGINIA.

no.	date	revision
Project Number		
222365.00		
Project		
2480 S GLEBE ROAD		

Phase
4.1 SITE PLAN SUBMISSION

Date	03.03.2025
Scale	As indicated
Drawing	


BUILDING SECTIONS
(A-D)

No

A-16

© Hord Coplan Macht, Inc.

KEYPLAN - BUILDING SECTIONS

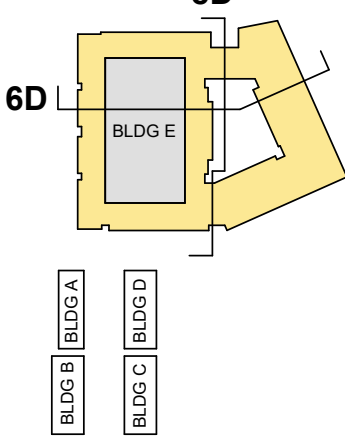


ARCHITECT
Hord Coplan Macht, Inc.
700 E. Pratt St., Suite 1200
Baltimore, MD 21202
p. 410.837.7311
f. 410.837.6530

LANDSCAPE ARCHITECT
Land Design
200 South Peyton St
Alexandria, VA 22314
p. 703.549.7784


CIVIL ENGINEER
Bohler DC
1331 Pennsylvania Ave NW
Suite 1250
Washington, DC 20004
p. 202.524.5700

CC ROCK ARLINGTON OWNER, LLC

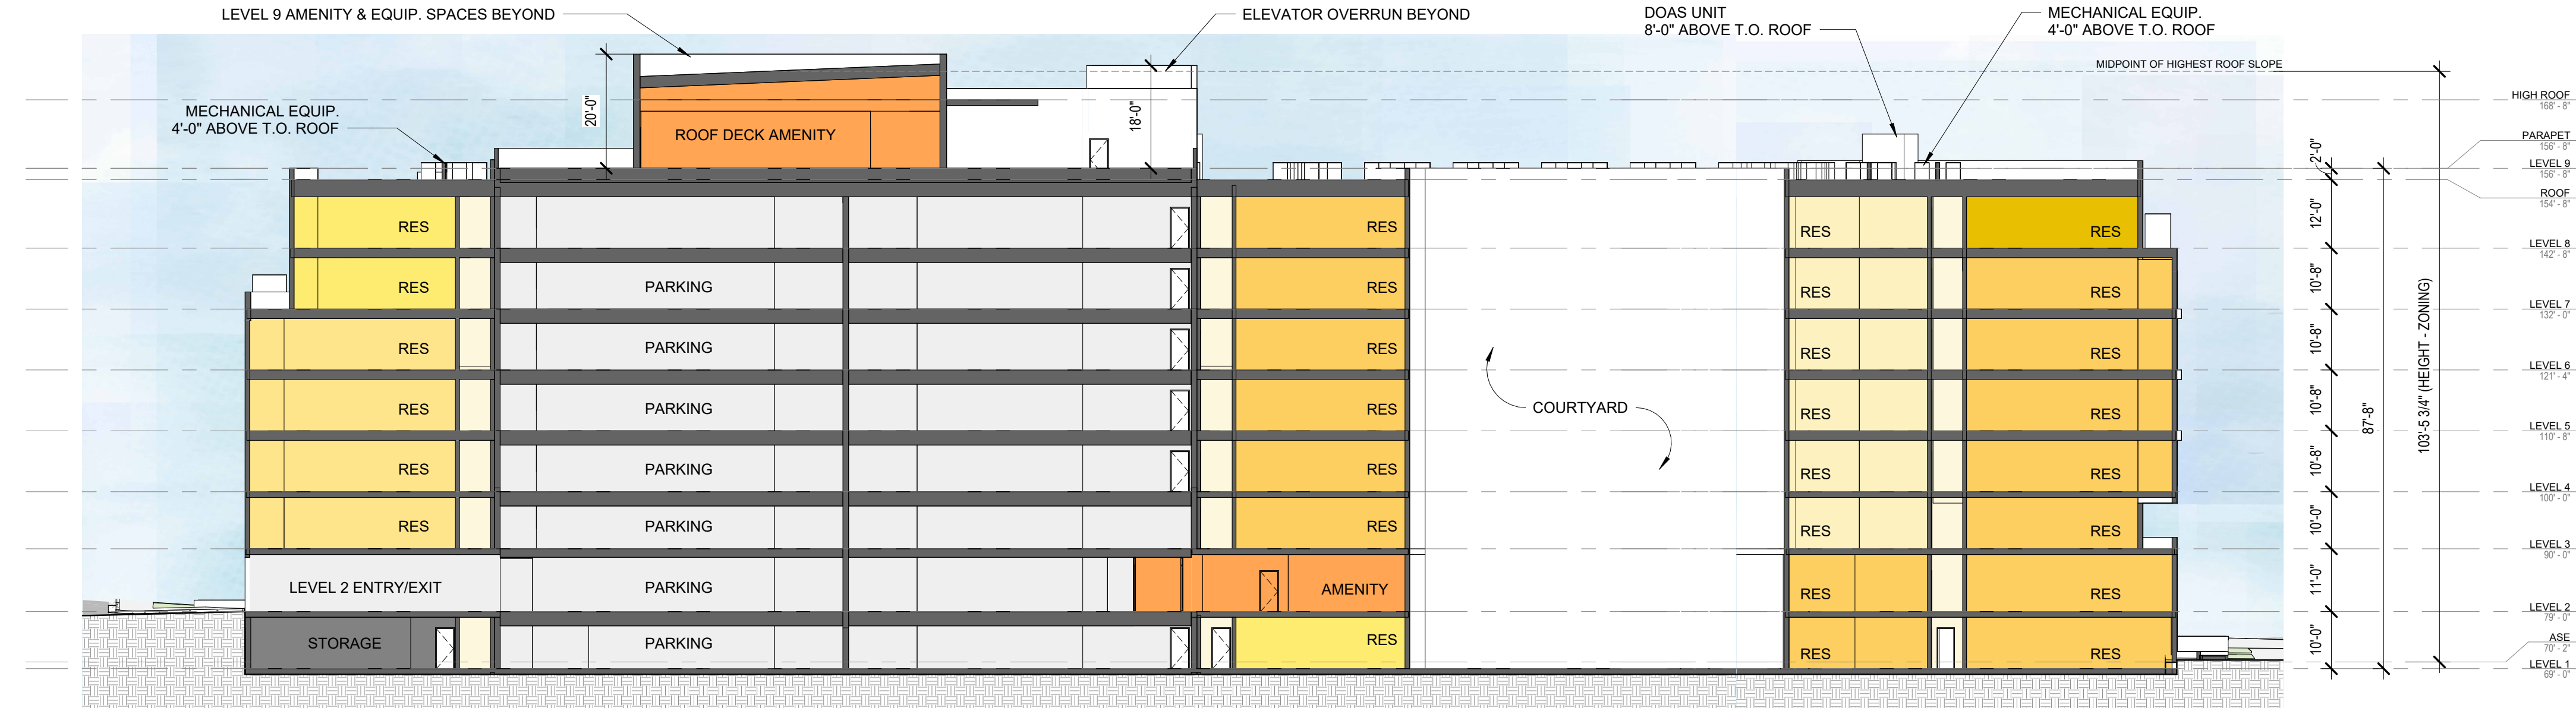

6D | BUILDING E - E/W SECTION


A-05 A-17 1" = 20'-0"

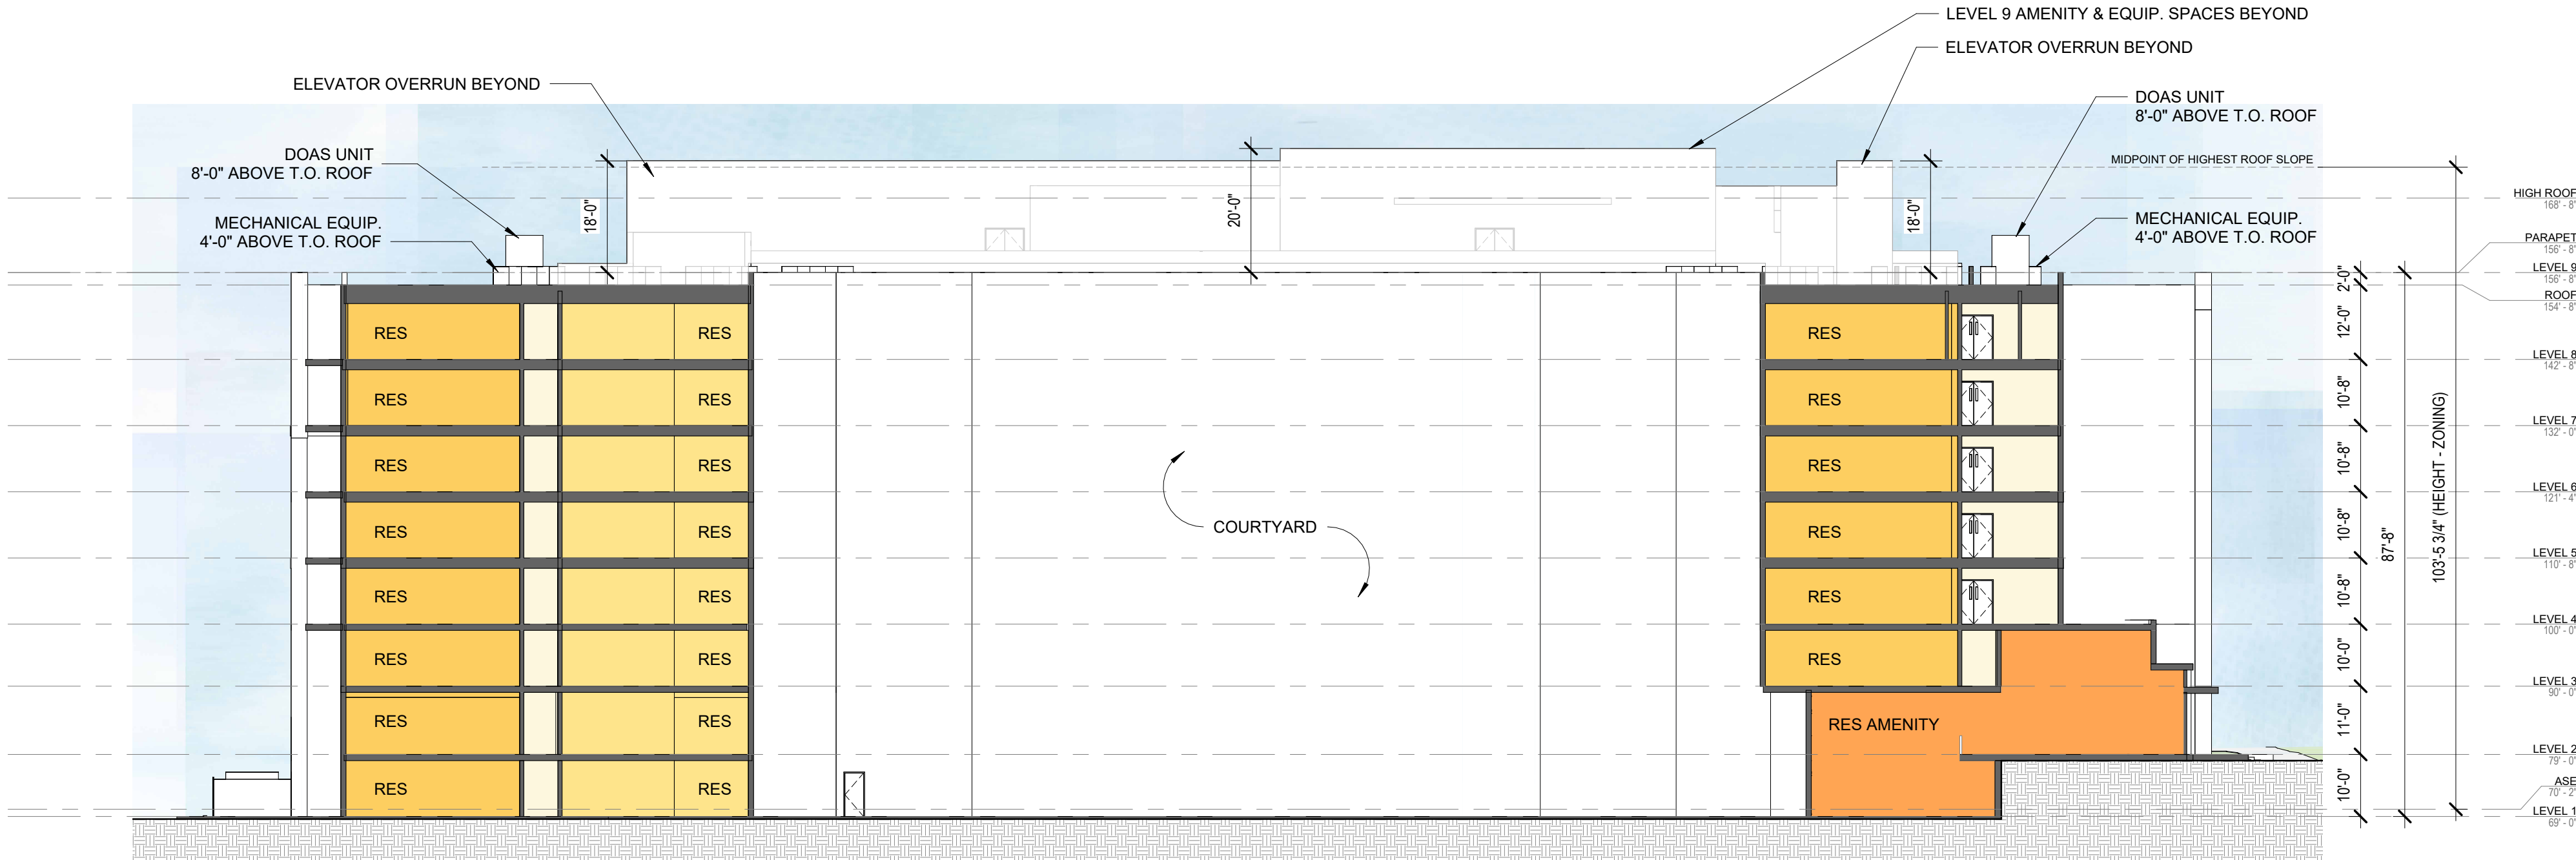

8D | BUILDING E - N/S SECTION

A-05 A-17 1" = 20'-0"

hord | coplan | macht

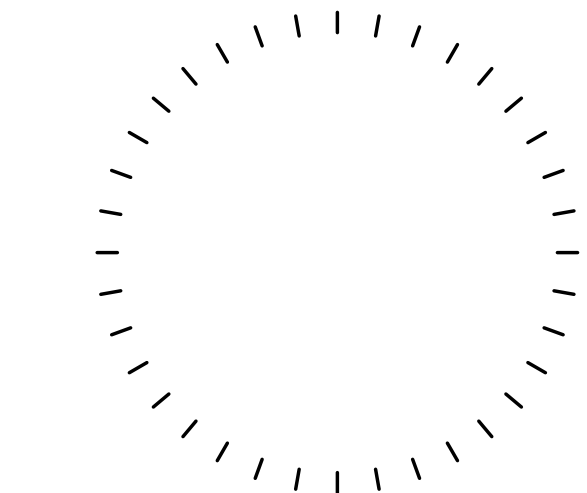

PROFESSIONAL CERTIFICATION: I CERTIFY THAT THESE DOCUMENTS WERE PREPARED OR APPROVED BY ME, AND THAT I AM A DULY LICENSED ARCHITECT UNDER THE LAWS OF THE STATE OF VIRGINIA.

no. date revision

Project Number

222365.00

Project

2480 S GLEBE ROAD

Phase

4.1 SITE PLAN SUBMISSION

Date

03.03.2025

Scale

As indicated

Drawing

BUILDING SECTIONS
(E)

No

A-17

© Hord Coplan Macht, Inc.

KEYPLAN - BUILDING SECTIONS

6D 9D

BLDG E

BLDG A

BLDG B

BLDG C

BLDG D

N

ARCHITECT

Hord Coplan Macht, Inc.
700 E. Pratt St., Suite 1200
Baltimore, MD 21202

p. 410.837.7311
f. 410.837.6530

LANDSCAPE ARCHITECT

Land Design
200 South Peyton St
Alexandria, VA 22314


p. 703.549.7784

CIVIL ENGINEER


Bohler DC
1331 Pennsylvania Ave NW
Suite 1250
Washington, DC 20004

p. 202.524.5700

CC ROCK ARLINGTON OWNER, LLC

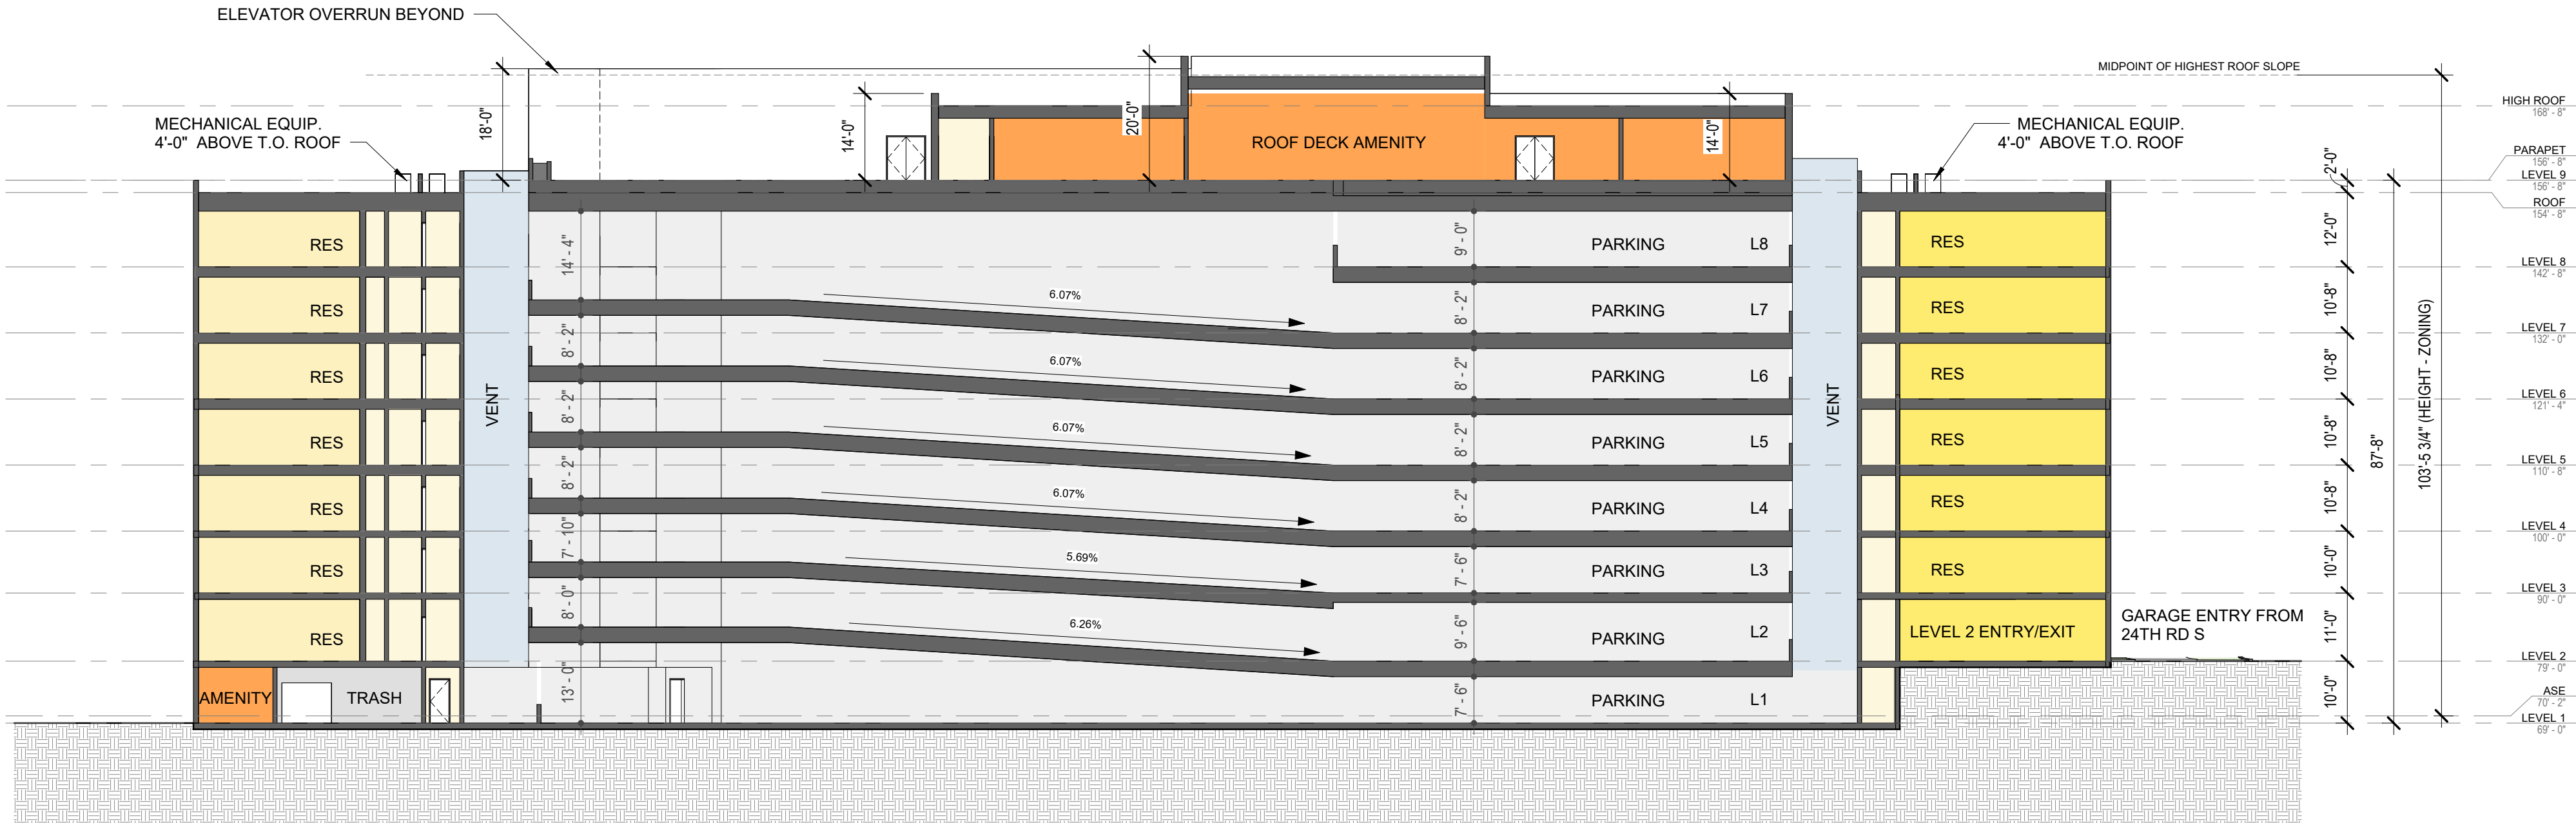


6D GARAGE SECTION N/S WEST RAMP

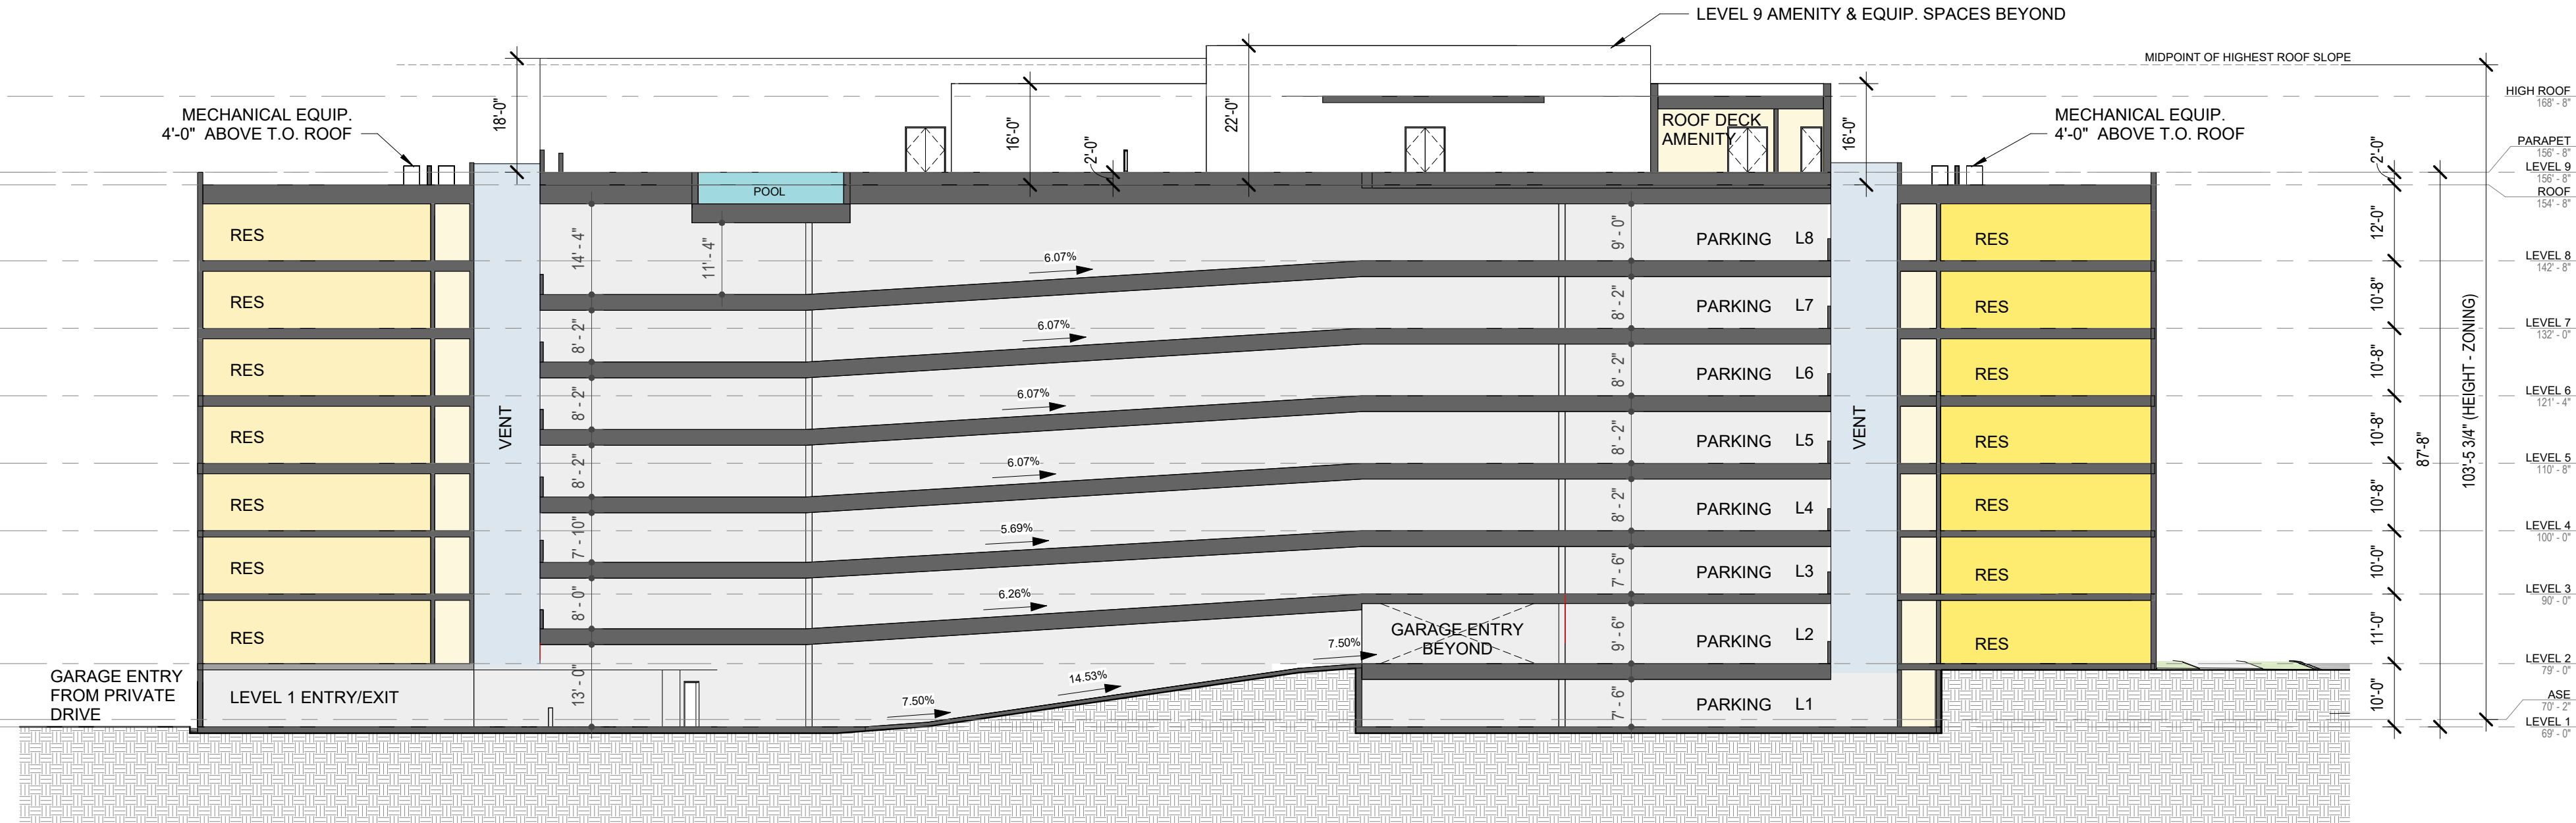

9D GARAGE SECTION N/S EAST RAMP

hord | coplan | macht

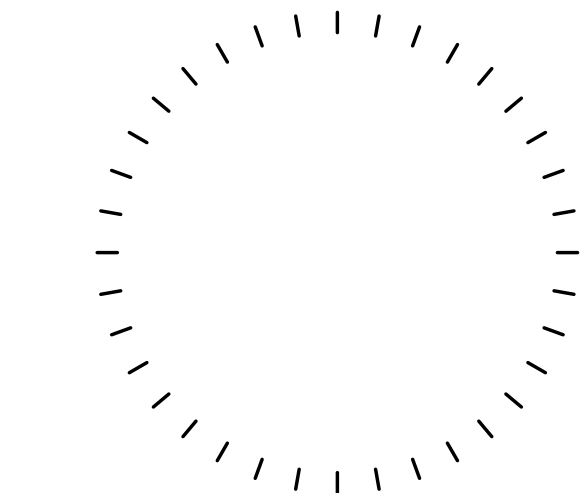

PROFESSIONAL CERTIFICATION: I CERTIFY THAT THESE DOCUMENTS WERE PREPARED OR APPROVED BY ME, AND THAT I AM A DULY LICENSED ARCHITECT UNDER THE LAWS OF THE STATE OF VIRGINIA.

no.	date	revision
Project Number		
222365.00		
Project		
2480 S GLEBE ROAD		

Phase
4.1 SITE PLAN SUBMISSION

Date
03.03.2025
Scale
As indicated
Drawing

BUILDING SECTIONS
(E)


No

A-18

FACADE OPENING PERCENTAGE	
FACADE	OPENING PERCENTAGE

BUILDING A EAST FACADE	27%
BUILDING A NORTH FACADE	13%
BUILDING A SOUTH FACADE	0%
BUILDING A WEST FACADE	30%
BUILDING B EAST FACADE	29%
BUILDING B NORTH FACADE	5%
BUILDING B SOUTH FACADE	8%
BUILDING B WEST FACADE	30%
BUILDING C EAST FACADE	29%
BUILDING C NORTH FACADE	5%
BUILDING C SOUTH FACADE	9%
BUILDING C WEST FACADE	30%
BUILDING D EAST FACADE	30%
BUILDING D NORTH FACADE	13%
BUILDING D SOUTH FACADE	5%
BUILDING D WEST FACADE	31%
BUILDING E EAST FACADE	35%
BUILDING E NORTH FACADE	33%
BUILDING E SOUTH FACADE 1	40%
BUILDING E SOUTH FACADE 2	31%
BUILDING E WEST FACADE	32%

KEYPLAN - ELEVATIONS

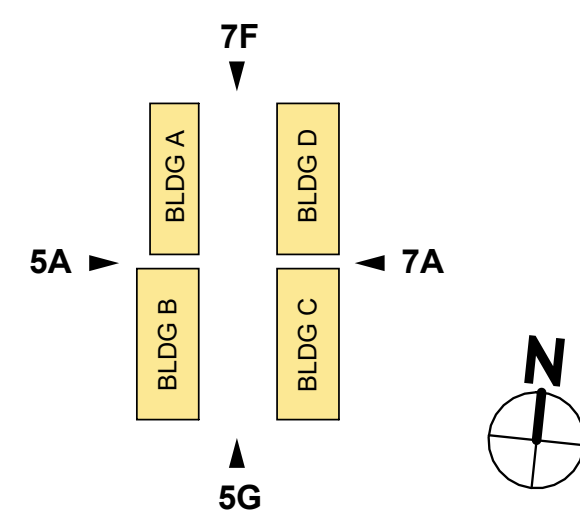

ELEVATION KEYNOTES

KEY	DESCRIPTION
4B1	BRICK VENEER TYPE 1 - WHITE
4B2	BRICK VENEER TYPE 2 - RED
4B3	BRICK VENEER TYPE 3 - MEDIUM GRAY
4B4	BRICK VENEER TYPE 4 - DARK GRAY
4B5	BRICK VENEER TYPE 5 - BLACK
4B6	STONE VENEER
4P1	CAST STONE CAP
5C1	METAL PANEL CANOPY - BLACK
5R1	RAILING SYSTEM - ALUMINUM
7F1	FIBER CEMENT TYPE 1 - WHITE - HORIZONTAL
7F2	FIBER CEMENT TYPE 2 - LIGHT GRAY
7F3	FIBER CEMENT TYPE 3 - MEDIUM GRAY
7F4.1	FIBER CEMENT TYPE 4.1 - DARK GRAY
7F4.2	FIBER CEMENT TYPE 4.2 - DARK GRAY - VERTICAL
7F5	FIBER CEMENT TYPE 5 - BLACK
7F6	FIBER CEMENT TYPE 6 - RUST COLORED - VERTICAL
8D1	METAL OVERHEAD DOOR - DARK GRAY
8S1	STOREFRONT SYSTEM
8W1	VINYL WINDOW SYSTEM

ARCHITECT

Hord Coplan Macht, Inc.
700 E. Pratt St, Suite 1200 p. 410. 837. 7311
Baltimore, MD 21202 f. 410. 837. 6530

LANDSCAPE ARCHITECT

Land Design
200 South Peyton St
Alexandria, VA 22314


CIVIL ENGINEER

Bohler DC
1331 Pennsylvania Ave NW p. 202.524.5700
Suite 1250
Washington, DC 20004

CC ROCK ARLINGTON OWNER, LLC




BUILDING E
5A | BUILDINGS A & B ENTRY - WEST ELEVATION

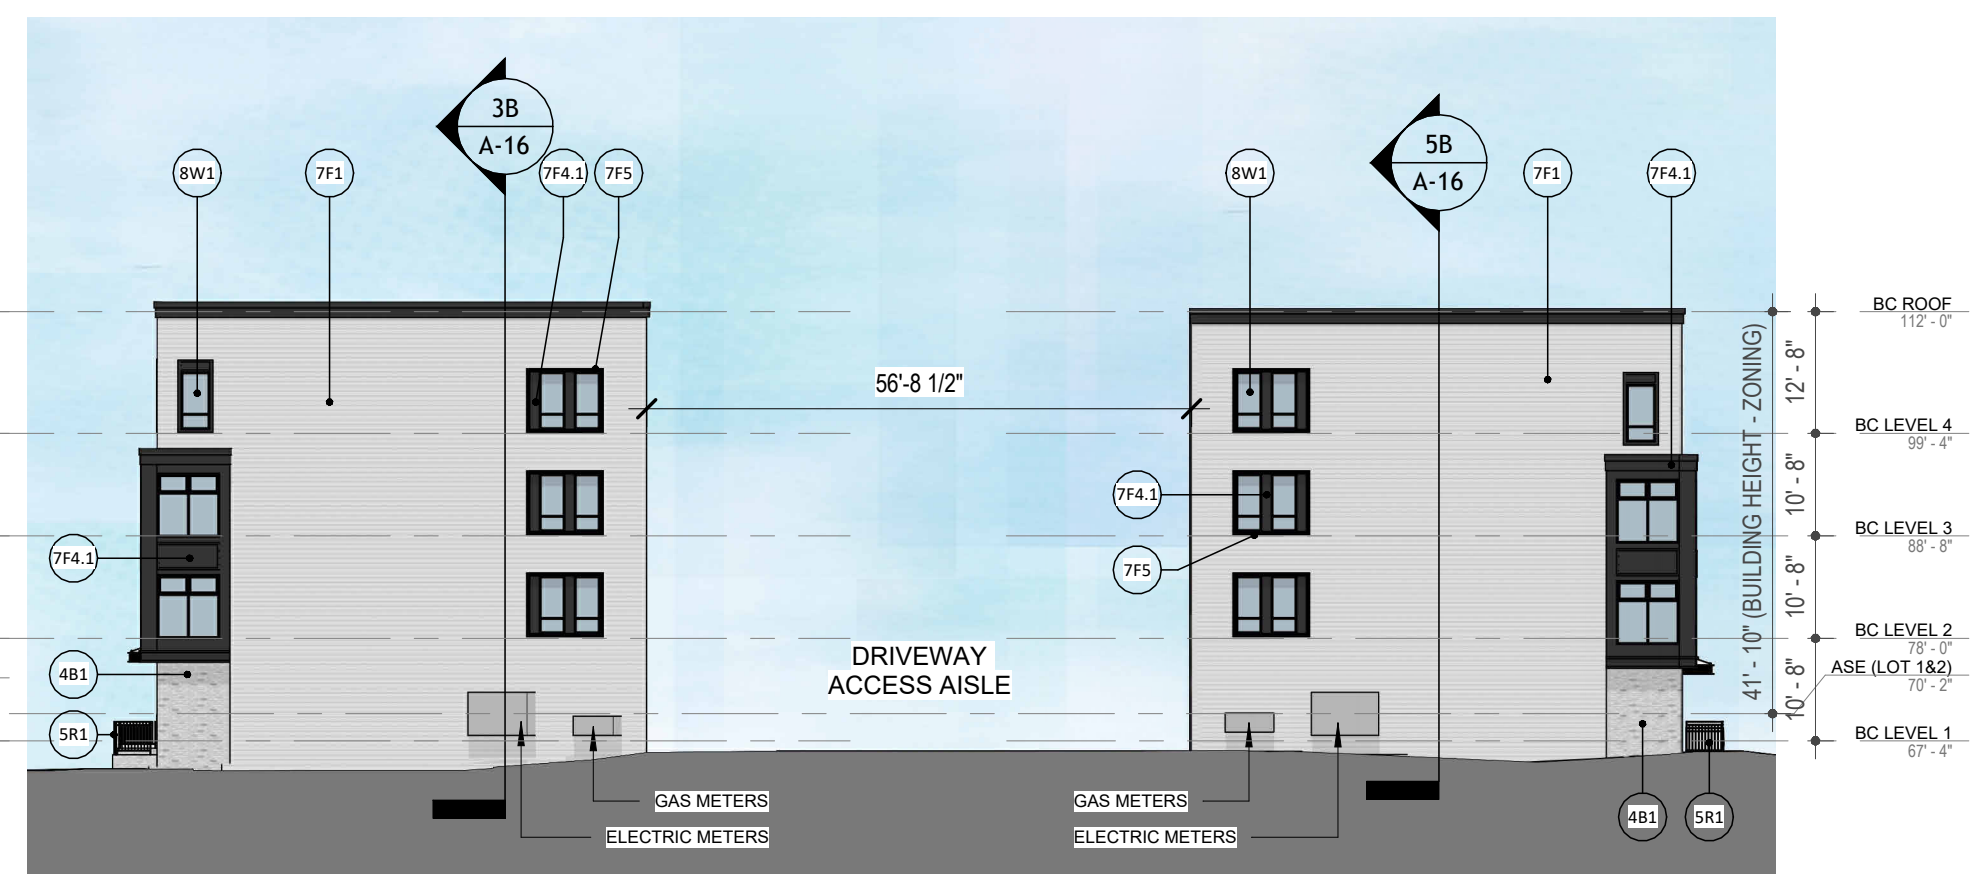


5G | BUILDINGS B & C EXTERNAL - SOUTH ELEVATION (FACING EXISTING INDUSTRIAL/I-395)



7A BUILDINGS C & D ENTRY - EAST ELEVATION

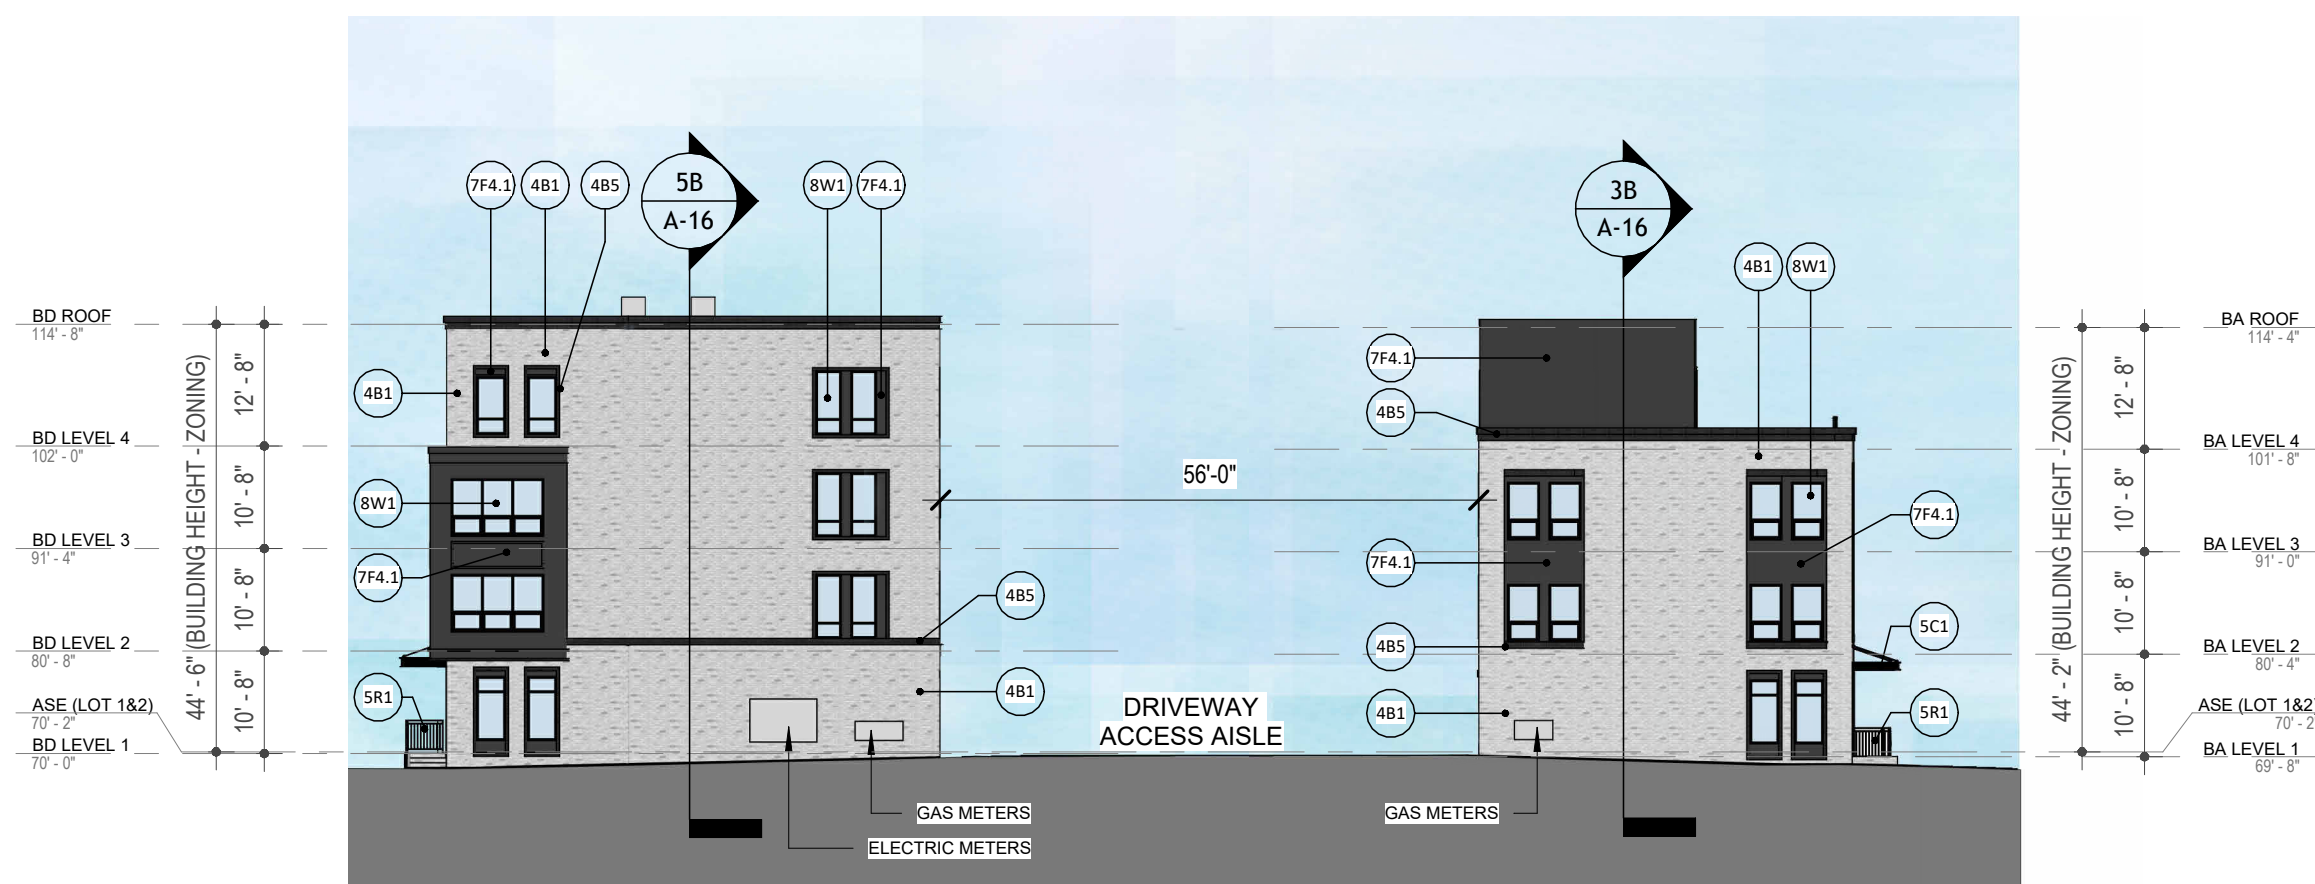

7F BUILDINGS A & D EXTERNAL - NORTH ELEVATION (FACING 25TH COURT SOUTH)

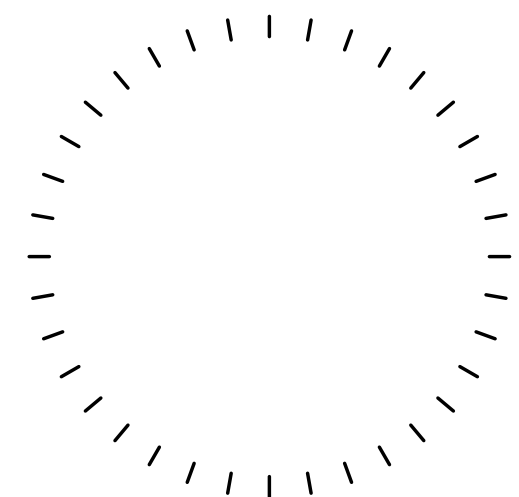

PROFESSIONAL CERTIFICATION: I CERTIFY THAT THESE DOCUMENTS WERE PREPARED OR APPROVED BY ME, AND THAT I AM A DULY LICENSED ARCHITECT UNDER THE LAWS OF THE STATE OF VIRGINIA

[illegible]

no.	date	revision
-----	------	----------

Project Number

222365.00

Project

2480 S GLEBE ROAD

Phase

4.1 SITE PLAN SUBMISSION

Date _____

03.03.2025

Scale

As indicated

BUILDING ELEVATIONS (A-D)

Nc


A-19

© Hord Coplan Macht, Inc.

FACADE OPENING PERCENTAGE	
FACADE	OPENING PERCENTAGE

BUILDING A EAST FACADE	27%
BUILDING A NORTH FACADE	13%
BUILDING A SOUTH FACADE	0%
BUILDING A WEST FACADE	30%
BUILDING B EAST FACADE	29%
BUILDING B NORTH FACADE	5%
BUILDING B SOUTH FACADE	8%
BUILDING B WEST FACADE	30%
BUILDING C EAST FACADE	29%
BUILDING C NORTH FACADE	5%
BUILDING C SOUTH FACADE	9%
BUILDING C WEST FACADE	30%
BUILDING D EAST FACADE	30%
BUILDING D NORTH FACADE	13%
BUILDING D SOUTH FACADE	5%
BUILDING D WEST FACADE	31%
BUILDING E EAST FACADE	35%
BUILDING E NORTH FACADE	33%
BUILDING E SOUTH FACADE 1	40%
BUILDING E SOUTH FACADE 2	31%
BUILDING E WEST FACADE	32%

KEYPLAN - ELEVATIONS

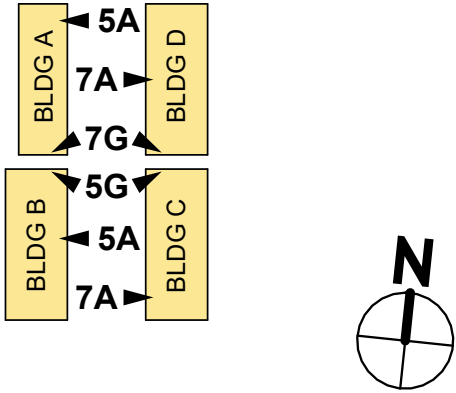

ELEVATION KEYNOTES

KEY	DESCRIPTION
4B1	BRICK VENEER TYPE 1 - WHITE
4B2	BRICK VENEER TYPE 2 - RED
4B3	BRICK VENEER TYPE 3 - MEDIUM GRAY
4B4	BRICK VENEER TYPE 4 - DARK GRAY
4B5	BRICK VENEER TYPE 5 - BLACK
4B6	STONE VENEER
4P1	CAST STONE CAP
5C1	METAL PANEL CANOPY - BLACK
5R1	RAILING SYSTEM - ALUMINUM
7F1	FIBER CEMENT TYPE 1 - WHITE - HORIZONTAL
7F2	FIBER CEMENT TYPE 2 - LIGHT GRAY
7F3	FIBER CEMENT TYPE 3 - MEDIUM GRAY
7F4.1	FIBER CEMENT TYPE 4.1 - DARK GRAY
7F4.2	FIBER CEMENT TYPE 4.2 - DARK GRAY - VERITCAL
7F5	FIBER CEMENT TYPE 5 - BLACK
7F6	FIBER CEMENT TYPE 6 - RUST COLORED - VERTICAL
8D1	METAL OVERHEAD DOOR - DARK GRAY
8S1	STOREFRONT SYSTEM
8W1	VINYL WINDOW SYSTEM


ARCHITECT
Hord Coplan Macht, Inc.
700 E. Pratt St., Suite 1200
Baltimore, MD 21202
p. 410.837.7311
f. 410.837.6530

LANDSCAPE ARCHITECT
Land Design
200 South Peyton St
Alexandria, VA 22314
p. 703.549.7784

CIVIL ENGINEER
Bohler DC
1331 Pennsylvania Ave NW
Suite 1250
Washington, DC 20004
p. 202.524.5700

CC ROCK ARLINGTON OWNER, LLC

hord | coplan | macht

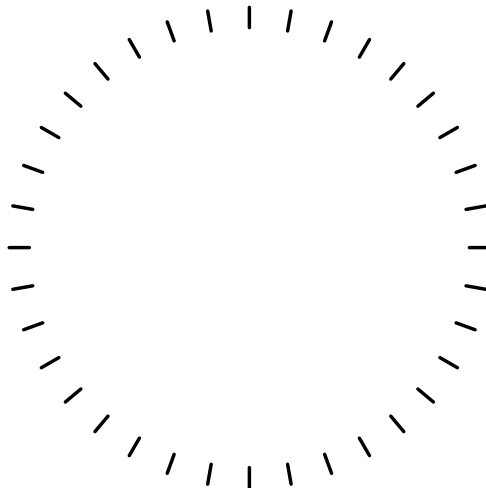

PROFESSIONAL CERTIFICATION: I CERTIFY THAT THESE DOCUMENTS WERE PREPARED OR APPROVED BY ME, AND THAT I AM A DULY LICENSED ARCHITECT UNDER THE LAWS OF THE STATE OF VIRGINIA.

no. date revision

Project Number

222365.00

Project

2480 S GLEBE ROAD

Phase

4.1 SITE PLAN SUBMISSION

Date

03.03.2025

Scale

As indicated

Drawing

BUILDING
ELEVATIONS (A-D)

No

A-20

© Hord Coplan Macht, Inc.




5A BUILDINGS A & B DRIVE AISLE - EAST ELEVATION

A-02 A-20 1" = 20'-0"




7A BUILDINGS C & D DRIVE AISLE - WEST ELEVATION

A-02 A-20 1" = 20'-0"

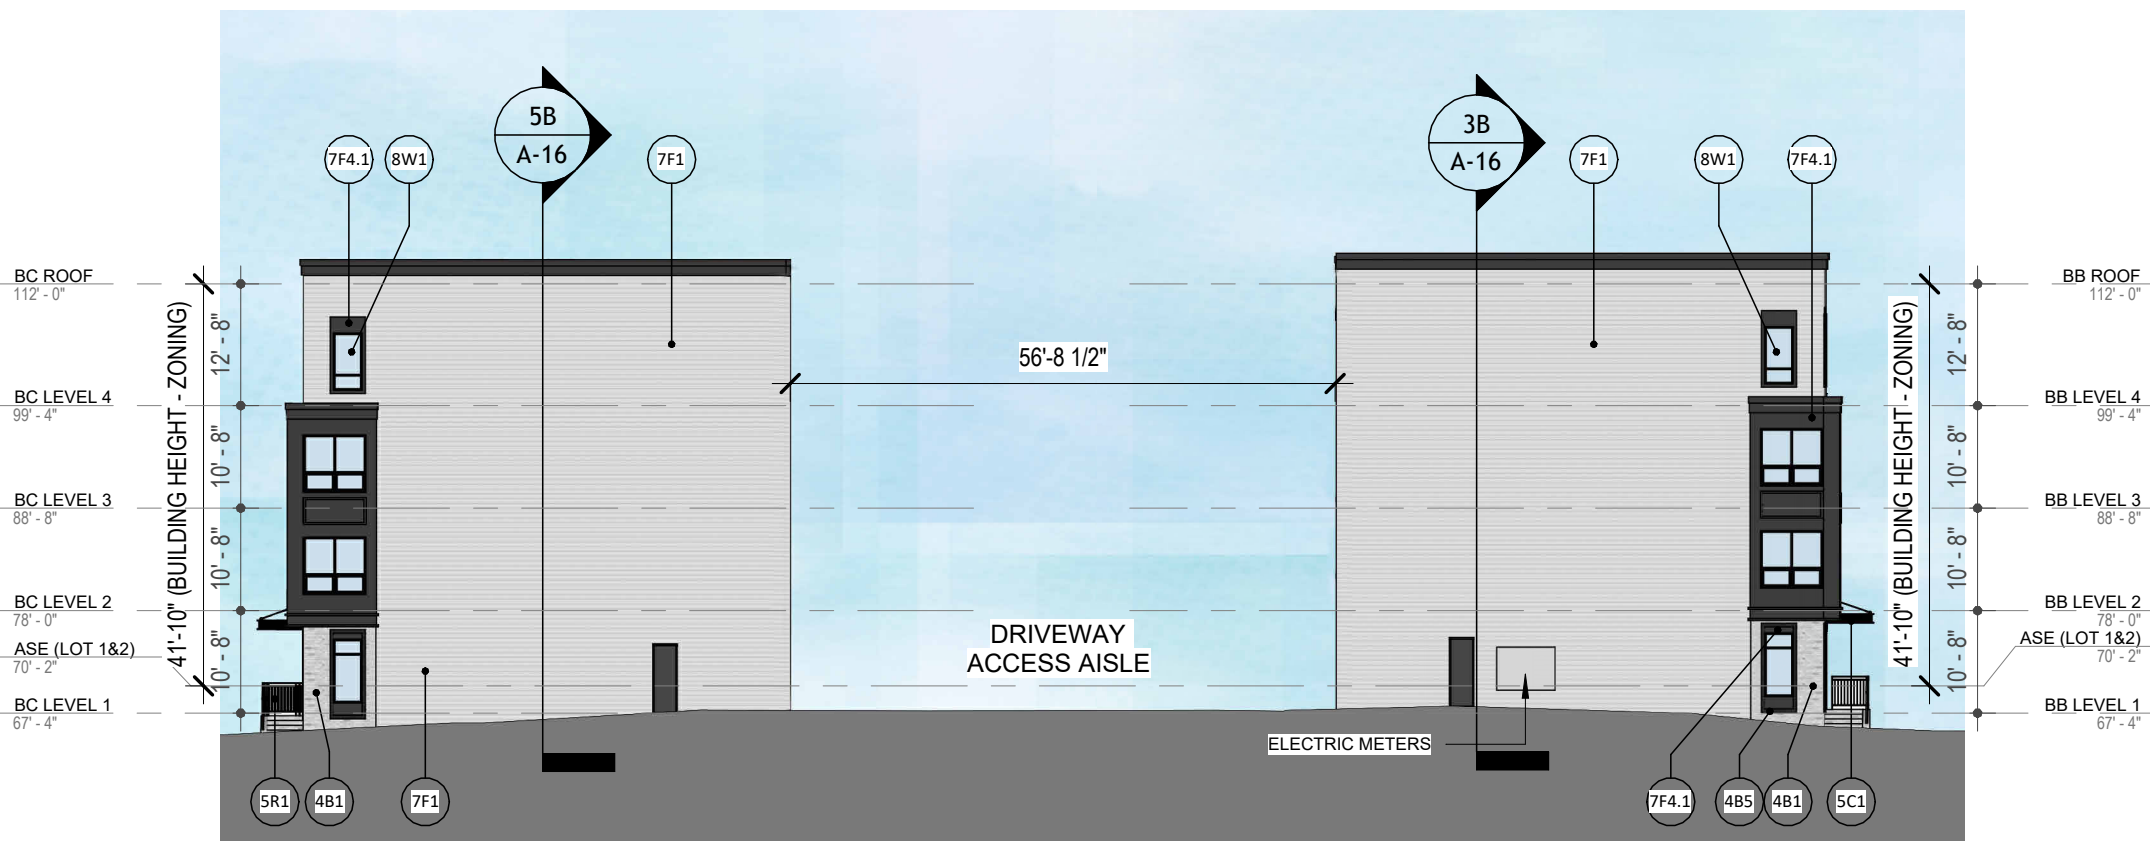





5G BUILDINGS B & C INTERNAL - NORTH ELEVATION

A-02 A-20 1" = 20'-0"

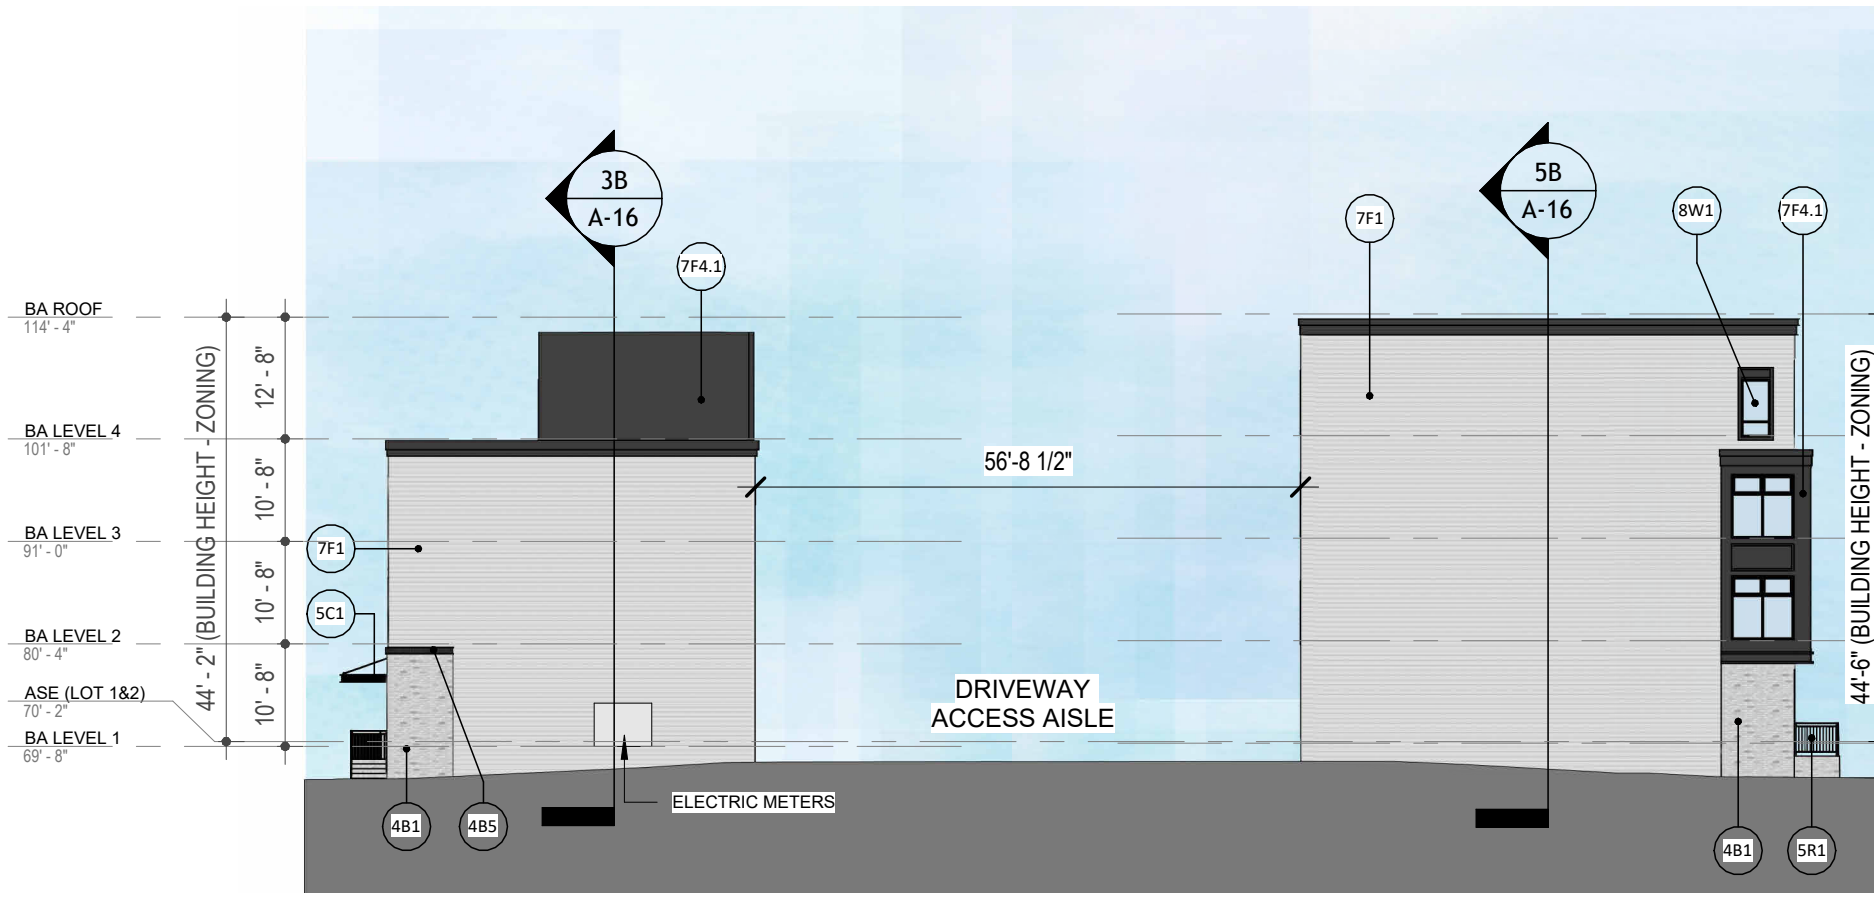

7G BUILDINGS A & D INTERNAL - SOUTH ELEVATION

A-02 A-20 1" = 20'-0"

    

KEYPLAN - ELEVATIONS


The keyplan shows a yellow building footprint with a central gray rectangular area. Elevation callouts are as follows: 2A points to the left wall; 5A points to the top-right corner; 7A points to the bottom wall; 7F points to the right wall. A north arrow is positioned to the right of the footprint, pointing upwards.

ELEVATION KEYNOTES	
KEY	DESCRIPTION
4B1	BRICK VENEER TYPE 1 - WHITE
4B2	BRICK VENEER TYPE 2 - RED
4B3	BRICK VENEER TYPE 3 - MEDIUM GRAY
4B4	BRICK VENEER TYPE 4 - DARK GRAY
4B5	BRICK VENEER TYPE 5 - BLACK
4B6	STONE VENEER
4P1	CAST STONE CAP
5C1	METAL PANEL CANOPY - BLACK
5R1	RAILING SYSTEM - ALUMINUM
7F1	FIBER CEMENT TYPE 1 - WHITE - HORIZONTAL
7F2	FIBER CEMENT TYPE 2 - LIGHT GRAY
7F3	FIBER CEMENT TYPE 3 - MEDIUM GRAY
7F4.1	FIBER CEMENT TYPE 4.1 - DARK GRAY
7F4.2	FIBER CEMENT TYPE 4.2 - DARK GRAY - VERTICAL
7F5	FIBER CEMENT TYPE 5 - BLACK
7F6	FIBER CEMENT TYPE 6 - RUST COLORED - VERTICAL
8D1	METAL OVERHEAD DOOR - DARK GRAY
8S1	STOREFRONT SYSTEM
8W1	VINYL WINDOW SYSTEM

ARCHITECT	
Hord Coplan Macht, Inc.	
700 E. Pratt St, Suite 1200	p. 410.837.7311
Baltimore, MD 21202	f. 410.837.6530
LANDSCAPE ARCHITECT	
Land Design	
200 South Peyton St	p. 703.549.7784
Alexandria, VA 22314	
CIVIL ENGINEER	
Bohrer DC	
1331 Pennsylvania Ave NW	p. 202.524.5700
Suite 1250	
Washington, DC 20004	

CC ROCK ARLINGTON OWNER, LLC

hord | coplan | macht

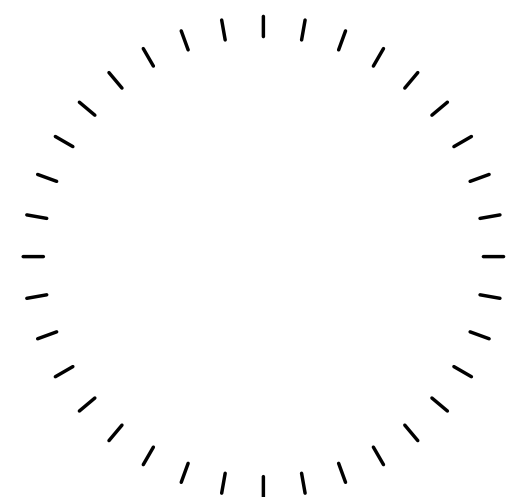

PROFESSIONAL CERTIFICATION: I CERTIFY THAT THESE DOCUMENTS WERE PREPARED OR APPROVED BY ME, AND THAT I AM A DULY LICENSED ARCHITECT UNDER THE LAWS OF THE STATE OF VIRGINIA

no.	date	revision
-----	------	----------

Project Number

222365.00

Project

2480 S GLEBE ROAD

Phase

4.1 SITE PLAN SUBMISSION

Date _____

03.03.2025

Scale _____

As indicated

BUILDING ELEVATIONS (E)

No

A-21

© Hord Coplan Macht, Inc.

ARCHITECT

Hord Coplan Macht, Inc.
700 E. Pratt St, Suite 1200
Baltimore, MD 21202

p. 410. 837. 7311
f. 410. 837. 6530

LANDSCAPE ARCHITECT

Land Design
200 South Peyton St
Alexandria, VA 22314

p. 703.549.7784

CIVIL ENGINEER

Bohler DC
1331 Pennsylvania Ave NW
Suite 1250
Washington, DC 20004

p. 202.524.5700

ELEVATION KEYNOTES	
KEY	DESCRIPTION
4B1	BRICK VENEER TYPE 1 - WHITE
4B2	BRICK VENEER TYPE 2 - RED
4B3	BRICK VENEER TYPE 3 - MEDIUM GRAY
4B4	BRICK VENEER TYPE 4 - DARK GRAY
4B5	BRICK VENEER TYPE 5 - BLACK
4B6	STONE VENEER
4P1	CAST STONE CAP
5C1	METAL PANEL CANOPY - BLACK
5R1	RAILING SYSTEM - ALUMINUM
7F1	FIBER CEMENT TYPE 1 - WHITE - HORIZONTAL
7F2	FIBER CEMENT TYPE 2 - LIGHT GRAY
7F3	FIBER CEMENT TYPE 3 - MEDIUM GRAY
7F4.1	FIBER CEMENT TYPE 4.1 - DARK GRAY
7F4.2	FIBER CEMENT TYPE 4.2 - DARK GRAY - VERTICAL
7F5	FIBER CEMENT TYPE 5 - BLACK
7F6	FIBER CEMENT TYPE 6 - RUST COLORED - VERTICAL
8D1	METAL OVERHEAD DOOR - DARK GRAY
8S1	STOREFRONT SYSTEM
8W1	VINYL WINDOW SYSTEM


2A BUILDING E - NORTH ELEVATION




5A BUILDING E - COURTYARD WEST ELEVATION




5D BUILDING E - COURTYARD NORTH ELEVATION		
A-02	A-22	1" = 20'-0"

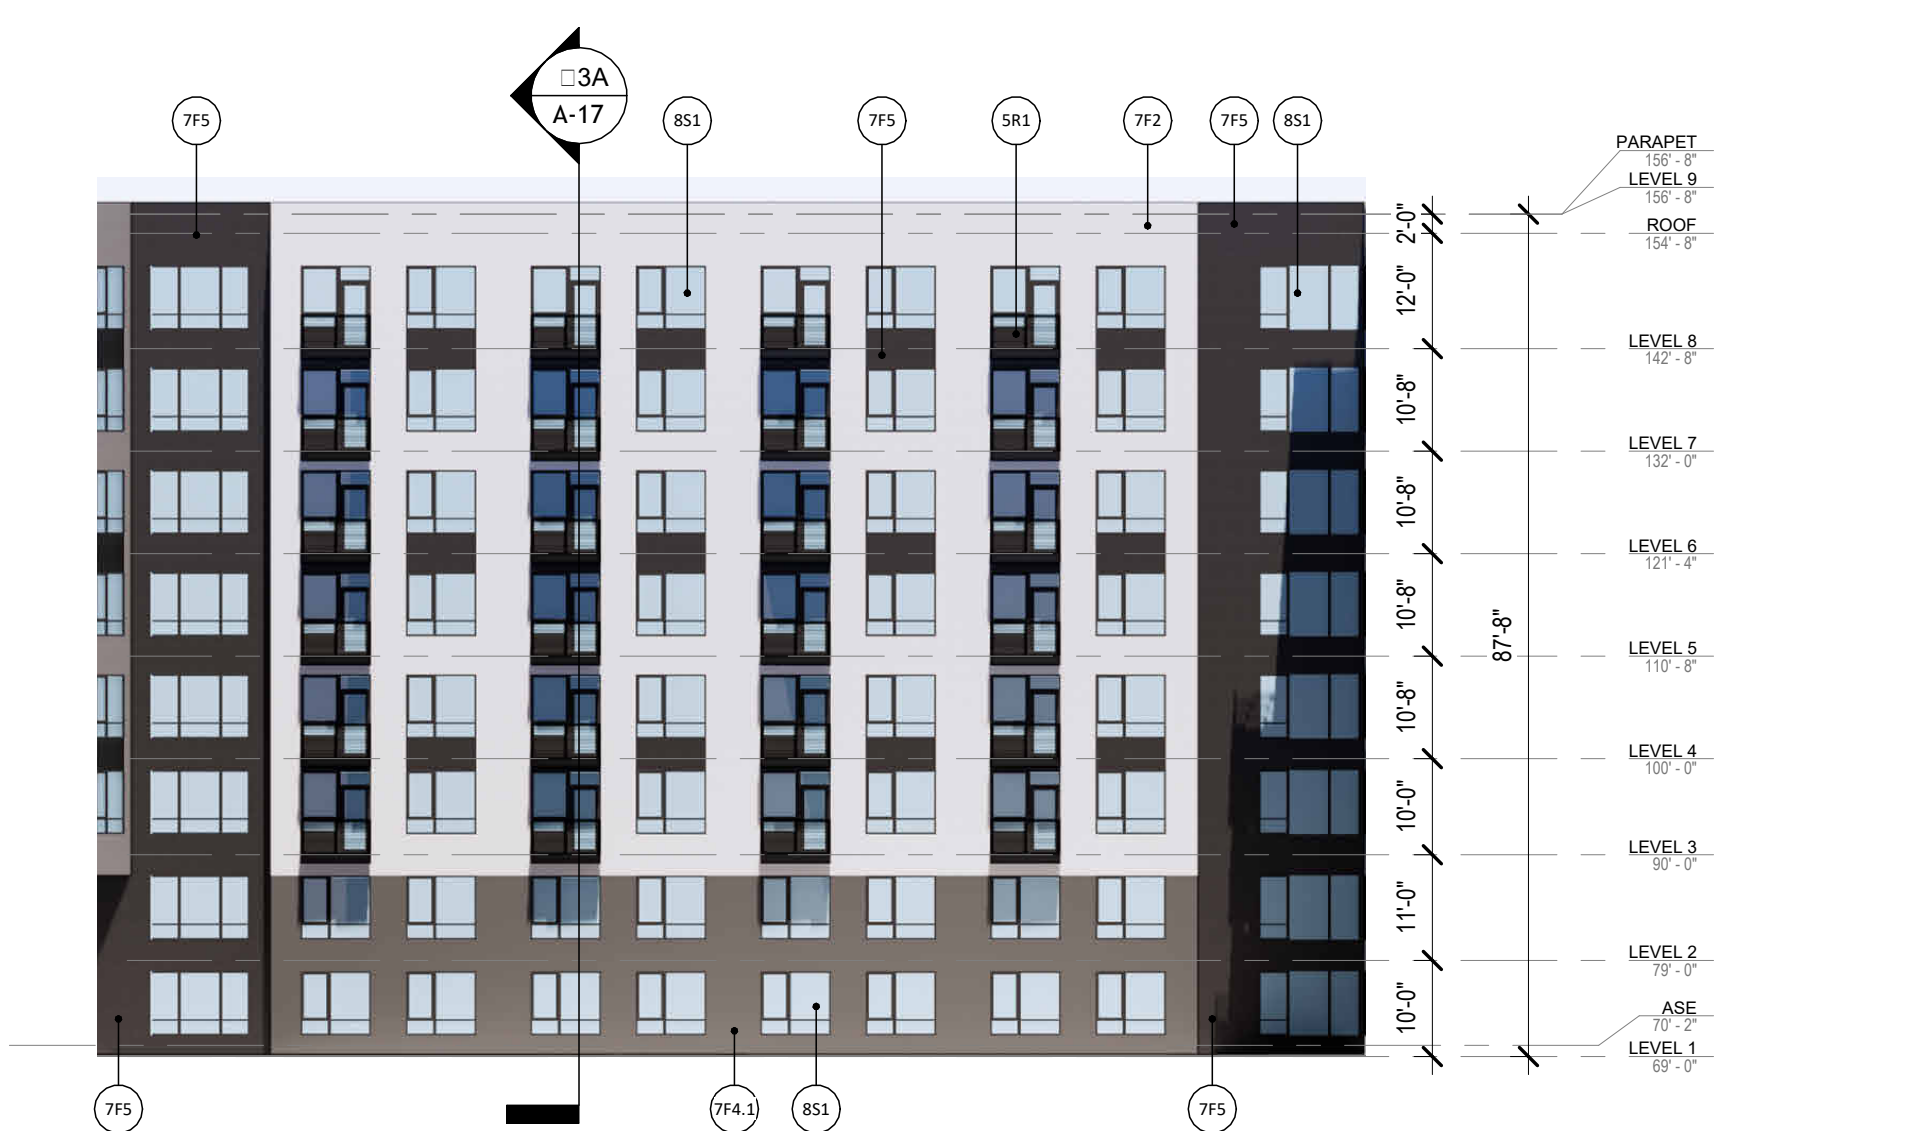

7A BUILDING E - COURTYARD EAST ELEVATION

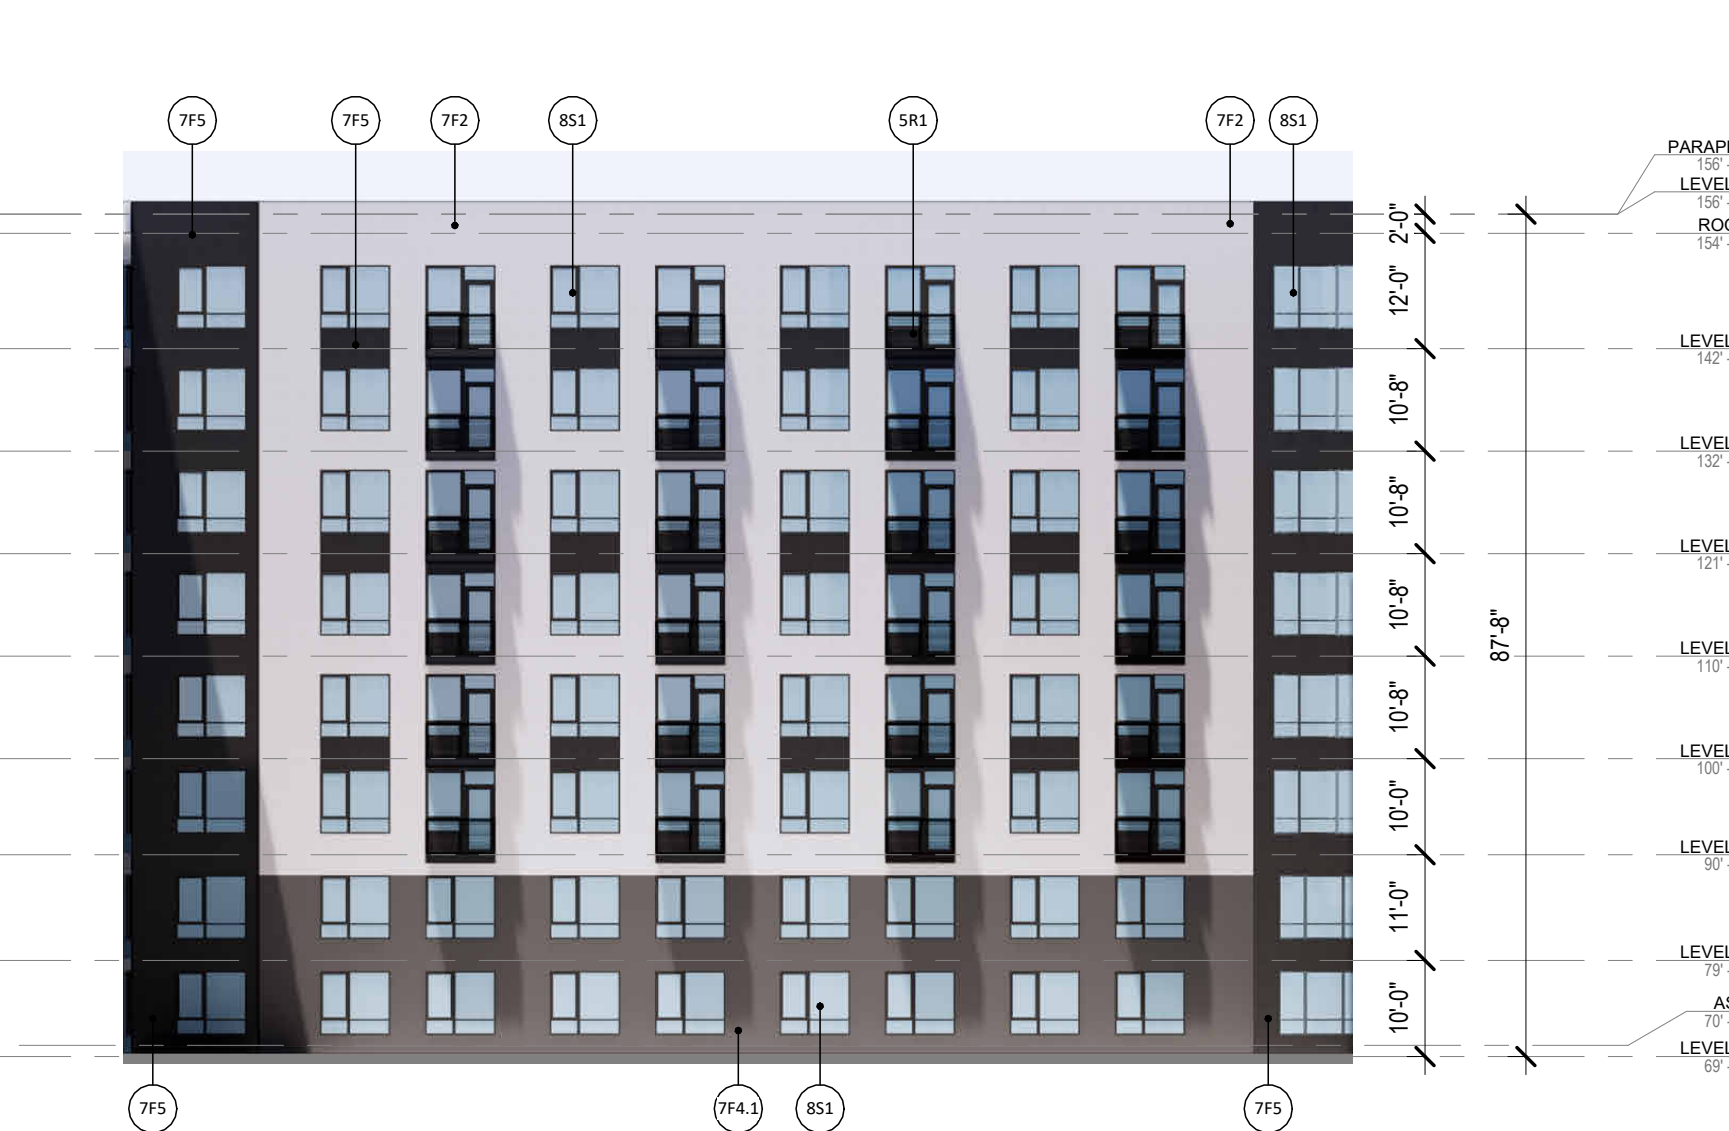

7D BUILDING E - COURTYARD SOUTH ELEVATION

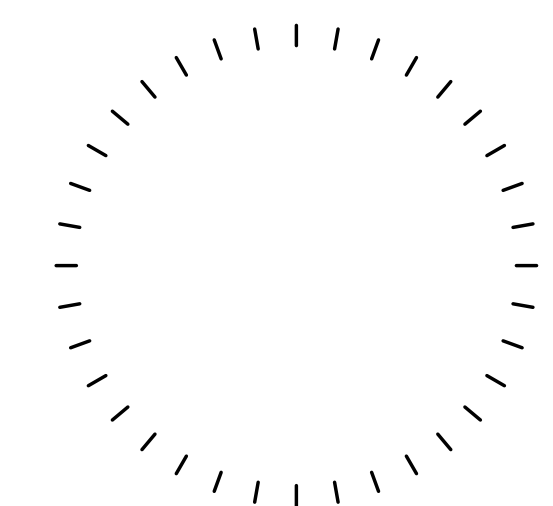

PROFESSIONAL CERTIFICATION: I CERTIFY THAT THESE DOCUMENTS WERE PREPARED OR APPROVED BY ME, AND THAT I AM A DULY LICENSED ARCHITECT UNDER THE LAWS OF THE STATE OF VIRGINIA

no.	date	revision
Project Number		
222365.00		
Project		
2480 S GLEBE ROAD		

Phase

4.1 SITE PLAN SUBMISSION

Date	03.03.2025
Scale	As indicated
Drawing	

BUILDING ELEVATIONS (E)

No

A-22



1 --- BLDG E - MAIN ENTRY OFF 24TH



2 --- BLDG E - SECONDARY ENTRANCE OFF PRIVATE DRIVE



3 --- BLDG E - MAIN ENTRY CLOSEUP



4 --- BLDG E - LEVEL 2 ENTRANCE ENLARGED ELEVATION



5 --- BLDG E - LEVEL 1 ENTRANCE ENLARGED ELEVATION

KEYPLAN - ELEVATIONS	
ELEVATION KEYNOTES	
KEY	DESCRIPTION
4B1	BRICK VENEER TYPE 1 - WHITE
4B2	BRICK VENEER TYPE 2 - RED
4B3	BRICK VENEER TYPE 3 - MEDIUM GRAY
4B4	BRICK VENEER TYPE 4 - DARK GRAY
4B5	BRICK VENEER TYPE 5 - BLACK
4B6	STONE VENEER
4P1	CAST STONE CAP
5C1	METAL PANEL CANOPY - BLACK
5R1	RAILING SYSTEM - ALUMINUM
7F1	FIBER CEMENT TYPE 1 - WHITE - HORIZONTAL
7F2	FIBER CEMENT TYPE 2 - LIGHT GRAY
7F3	FIBER CEMENT TYPE 3 - MEDIUM GRAY
7F4.1	FIBER CEMENT TYPE 4.1 - DARK GRAY
7F4.2	FIBER CEMENT TYPE 4.2 - DARK GRAY - VERTICAL
7F5	FIBER CEMENT TYPE 5 - BLACK
7F6	FIBER CEMENT TYPE 6 - RUST COLORED - VERTICAL
8D1	METAL OVERHEAD DOOR - DARK GRAY
8S1	STOREFRONT SYSTEM
8W1	VINYL WINDOW SYSTEM


ARCHITECT
Hord Coplan Macht, Inc.
700 E. Pratt St., Suite 1200
Baltimore, MD 21202
p. 410.637.7311
f. 410.637.6530

LANDSCAPE ARCHITECT
Land Design
200 South Peyton St.
Alexandria, VA 22314
p. 703.549.7784

CIVIL ENGINEER
Bohler DC
1331 Pennsylvania Ave NW
Suite 1250
Washington, DC 20004
p. 202.524.5700

CC ROCK ARLINGTON OWNER, LLC

hord | coplan | macht

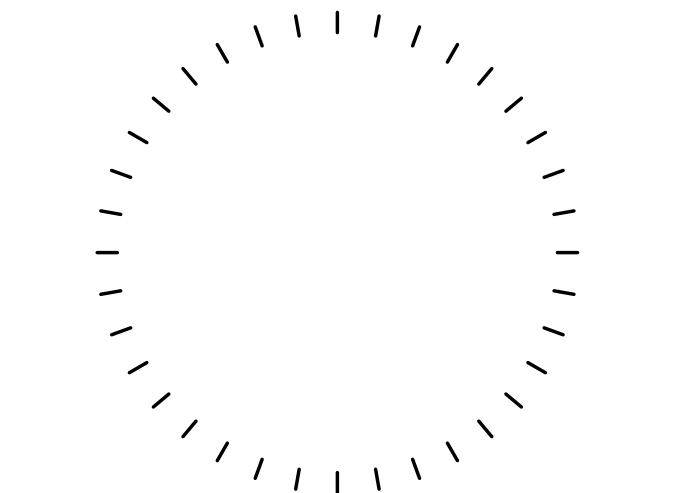

PROFESSIONAL CERTIFICATION: I CERTIFY THAT THESE DOCUMENTS WERE PREPARED OR APPROVED BY ME, AND THAT I AM A DULY LICENSED ARCHITECT UNDER THE LAWS OF THE STATE OF VIRGINIA.

no.	date	revision
Project Number		
222365.00		
Project		
2480 S GLEBE ROAD		


Phase
4.1 SITE PLAN SUBMISSION

Date
03.03.2025
Scale
As indicated
Drawing

PARTIAL ELEVATIONS

No
A-23

© Hord Coplan Macht, Inc.

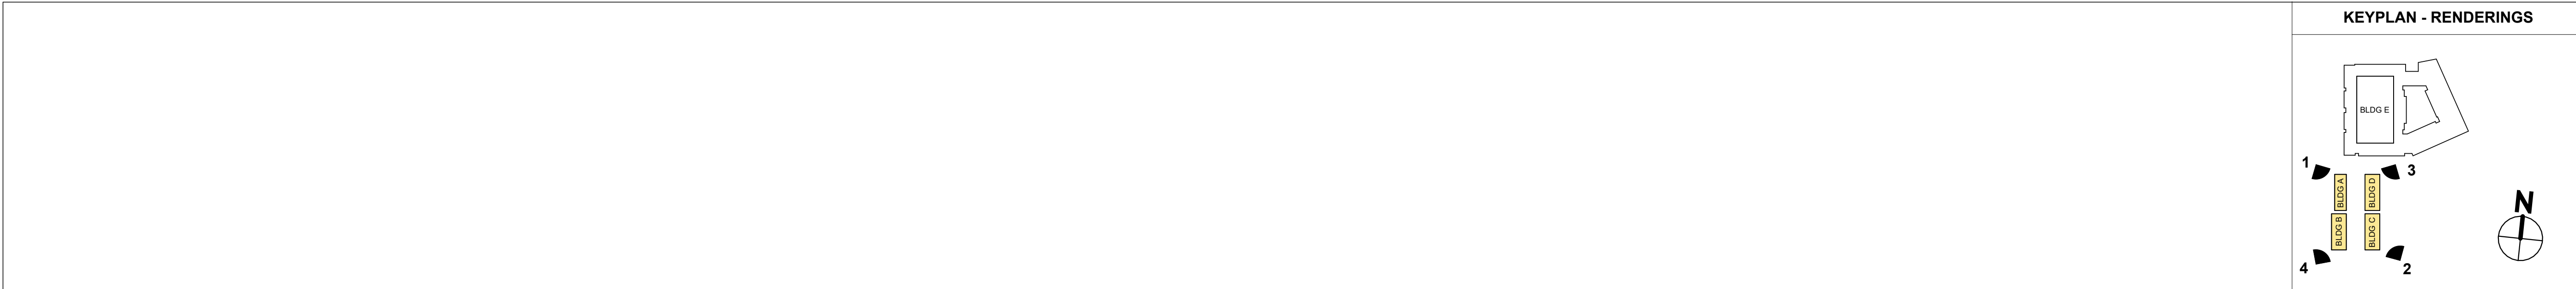

ARCHITECT
Hord Coplan Macht, Inc.
700 E. Pratt St., Suite 1200
Baltimore, MD 21202
p. 410.637.7311
f. 410.637.6530

LANDSCAPE ARCHITECT
Land Design
200 South Peyton St.
Alexandria, VA 22314
p. 703.549.7784

CIVIL ENGINEER
Bohler DC
1331 Pennsylvania Ave NW
Suite 1250
Washington, DC 20004
p. 202.524.5700

CC ROCK ARLINGTON OWNER, LLC



1 --- BLDGS A+B - NORTHWEST VIEW



2 --- BLDGS C+D - SOUTHEAST VIEW




3 --- BLDGS D+C - NORTHEAST VIEW



4 --- BLDGS B+A - SOUTHWEST VIEW

hord | coplan | macht

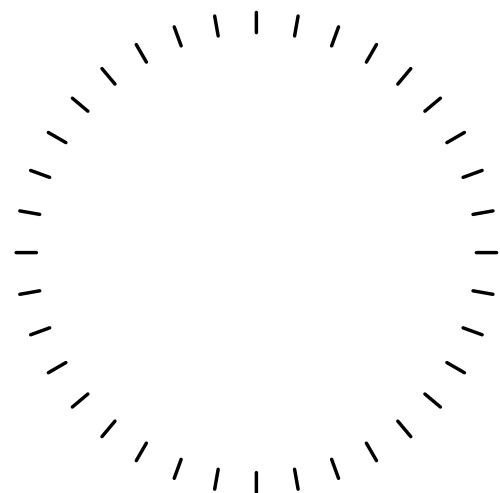

PROFESSIONAL CERTIFICATION: I CERTIFY THAT THESE DOCUMENTS WERE PREPARED OR APPROVED BY ME, AND THAT I AM A DULY LICENSED ARCHITECT UNDER THE LAWS OF THE STATE OF VIRGINIA.

no.	date	revision
Project Number		
222365.00		
Project		
2480 S GLEBE ROAD		

Phase
4.1 SITE PLAN SUBMISSION

Date
03.03.2025
Scale
1" = 300'-0"
Drawing

RENDERINGS (A-D)

No
A-24

KEYPLAN - RENDERINGS

BLDG E

BLDG A

BLDG B

BLDG C

BLDG D

N

ARCHITECT
Hord Coplan Macht, Inc.
700 E. Pratt St., Suite 1200
Baltimore, MD 21202
p. 410. 837. 7311
f. 410. 837. 6530

LANDSCAPE ARCHITECT
Land Design
200 South Peyton St.
Alexandria, VA 22314
p. 703.549.7784


CIVIL ENGINEER
Bohler DC
1331 Pennsylvania Ave NW
Suite 1250
Washington, DC 20004
p. 202.524.5700

CC ROCK ARLINGTON OWNER, LLC



1 --- BLDGS A+B - WEST VIEW

hord | coplan | macht

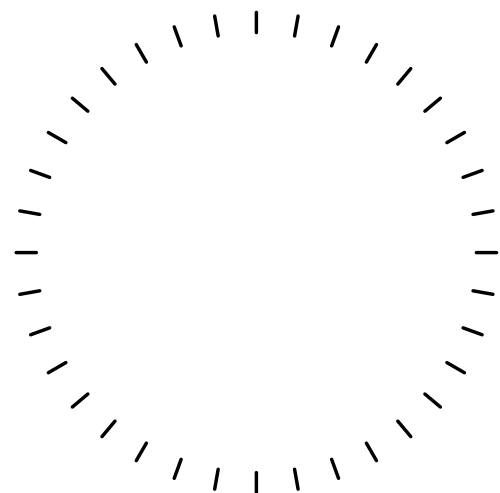

PROFESSIONAL CERTIFICATION: I CERTIFY THAT THESE DOCUMENTS WERE PREPARED OR APPROVED BY ME, AND THAT I AM A DULY LICENSED ARCHITECT UNDER THE LAWS OF THE STATE OF VIRGINIA.

no.	date	revision
-----	------	----------

Project Number
222365.00

Project
2480 S GLEBE ROAD


Phase
4.1 SITE PLAN SUBMISSION

Date
03.03.2025

Scale
1" = 300'-0"

Drawing
RENDERINGS (A-D)

No
A-25

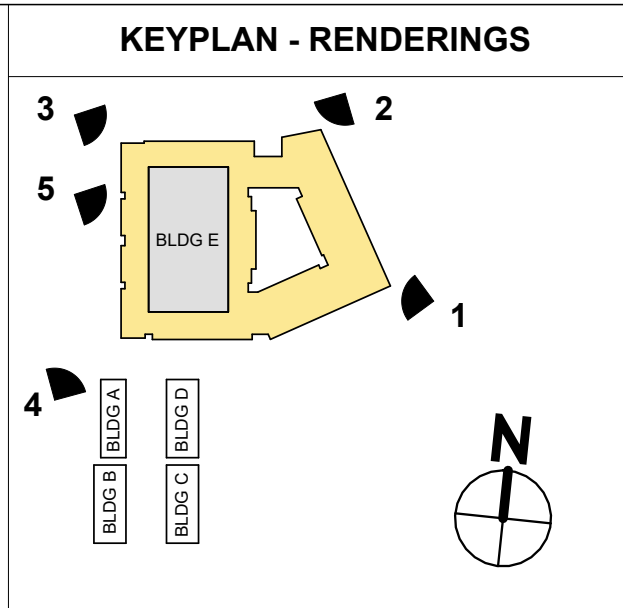

ARCHITECT
Hord Coplan Macht, Inc.
700 E. Pratt St., Suite 1200
Baltimore, MD 21202
p. 410.637.7311
f. 410.637.6530

LANDSCAPE ARCHITECT
Land Design
200 South Peyton St.
Alexandria, VA 22314
p. 703.549.7784

CIVIL ENGINEER
Bohler DC
1331 Pennsylvania Ave NW
Suite 1250
Washington, DC 20004
p. 202.524.5700

CC ROCK ARLINGTON OWNER, LLC



1 --- BLDG E - SOUTHEAST VIEW



2 --- BLDG E - NORTHEAST VIEW




3 --- BLDG E - NORTHWEST VIEW



4 --- BLDG E - SOUTHWEST VIEW

hord | coplan | macht

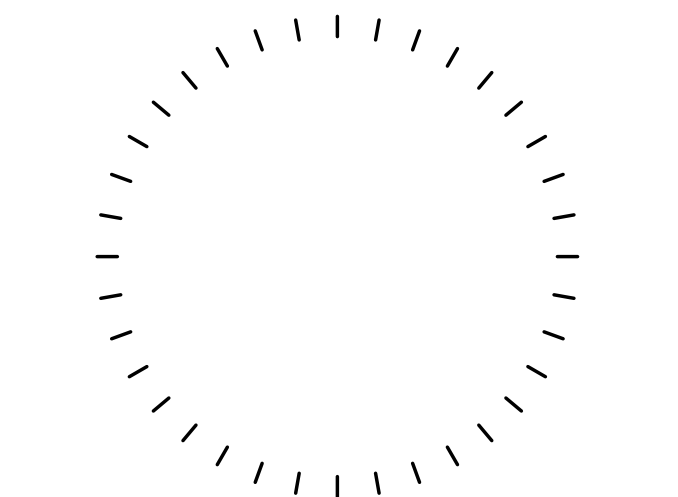

PROFESSIONAL CERTIFICATION: I CERTIFY THAT THESE DOCUMENTS WERE PREPARED OR APPROVED BY ME, AND THAT I AM A DULY LICENSED ARCHITECT UNDER THE LAWS OF THE STATE OF VIRGINIA.

no.	date	revision
-----	------	----------

Project Number
222365.00

Project
2480 S GLEBE ROAD

Phase
4.1 SITE PLAN SUBMISSION

Date
03.03.2025

Scale
1" = 300'-0"

Drawing

RENDERINGS (E)

No

A-26

© Hord Coplan Macht, Inc.

2/26/2025 1:14:29 PM
Autodesk Docs\222365 Novel Arlington Ridge\222365 - Novel Arlington Ridge -
R24_4.1 Submission 06 Revised.rvt

KEYPLAN - RENDERINGS

3

5

4

2

1

BLDG E

BLDG A

BLDG C

BLDG D

N

ARCHITECT
Hord Coplan Macht, Inc.
700 E. Pratt St., Suite 1200
Baltimore, MD 21202
p. 410. 837. 7311
f. 410. 837. 6530

LANDSCAPE ARCHITECT
Land Design
200 South Peyton St
Alexandria, VA 22314
p. 703.549.7784


CIVIL ENGINEER
Bohler DC
1331 Pennsylvania Ave NW
Suite 1250
Washington, DC 20004
p. 202.524.5700

CC ROCK ARLINGTON OWNER, LLC



5 --- BLDG E - WEST VIEW AT GARAGE ENTRY

hord | coplan | macht

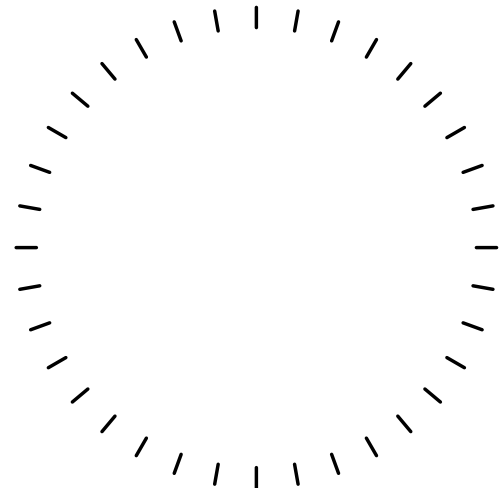

PROFESSIONAL CERTIFICATION: I CERTIFY THAT THESE DOCUMENTS WERE PREPARED OR APPROVED BY ME, AND THAT I AM A DULY LICENSED ARCHITECT UNDER THE LAWS OF THE STATE OF VIRGINIA

no.	date	revision
Project Number		
222365.00		
Project		
2480 S GLEBE ROAD		

Phase

4.1 SITE PLAN SUBMISSION

Date

03.03.2025

Scale


1" = 300'-0"

Drawing

RENDERINGS (E)


No

A-27

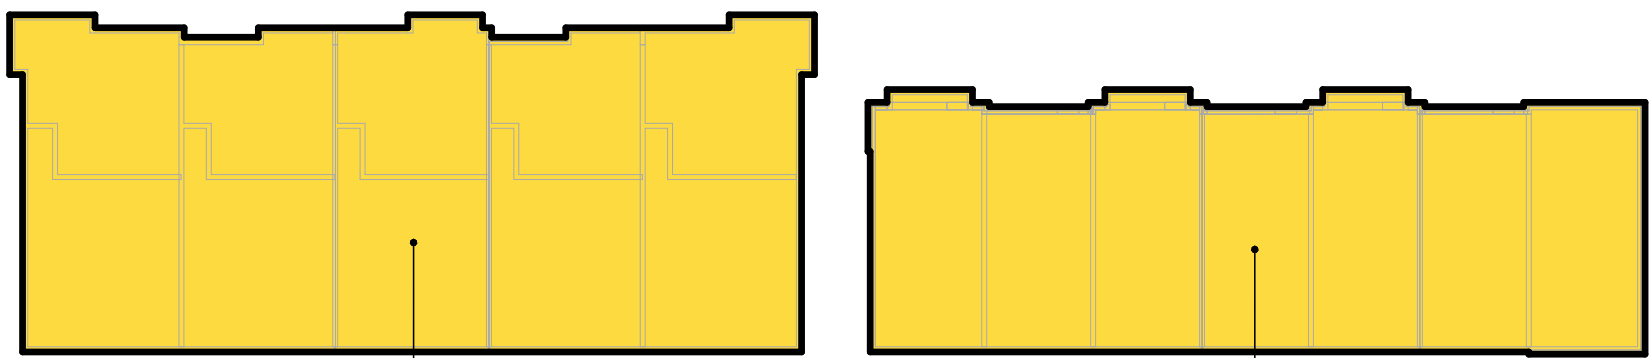

RESIDENTIAL
6,227 SF


RESIDENTIAL
4,771 SF

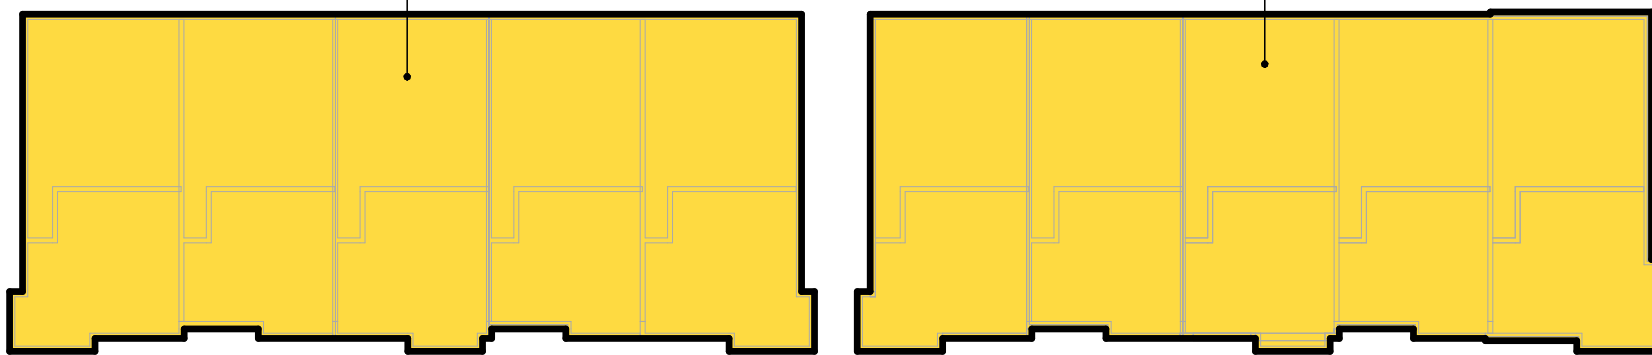

RESIDENTIAL
6,227 SF


RESIDENTIAL
6,264 SF

GFA 4.1 - BLDG A-D - LEVEL 2

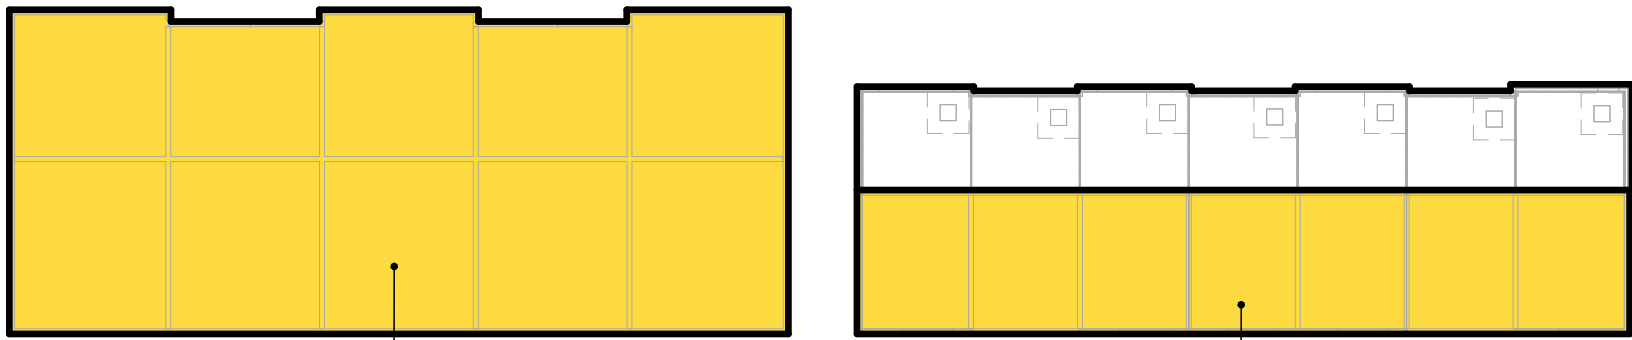

RESIDENTIAL
6,069 SF


RESIDENTIAL
2,709 SF

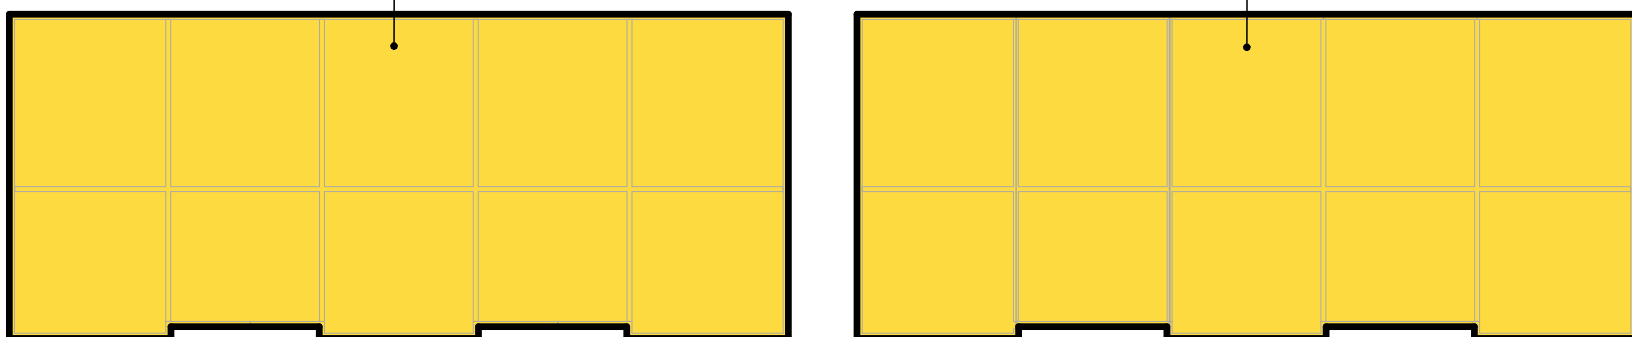

RESIDENTIAL
6,069 SF

RESIDENTIAL
6,069 SF

GFA 4.1 - BLDG A-D - LEVEL 4

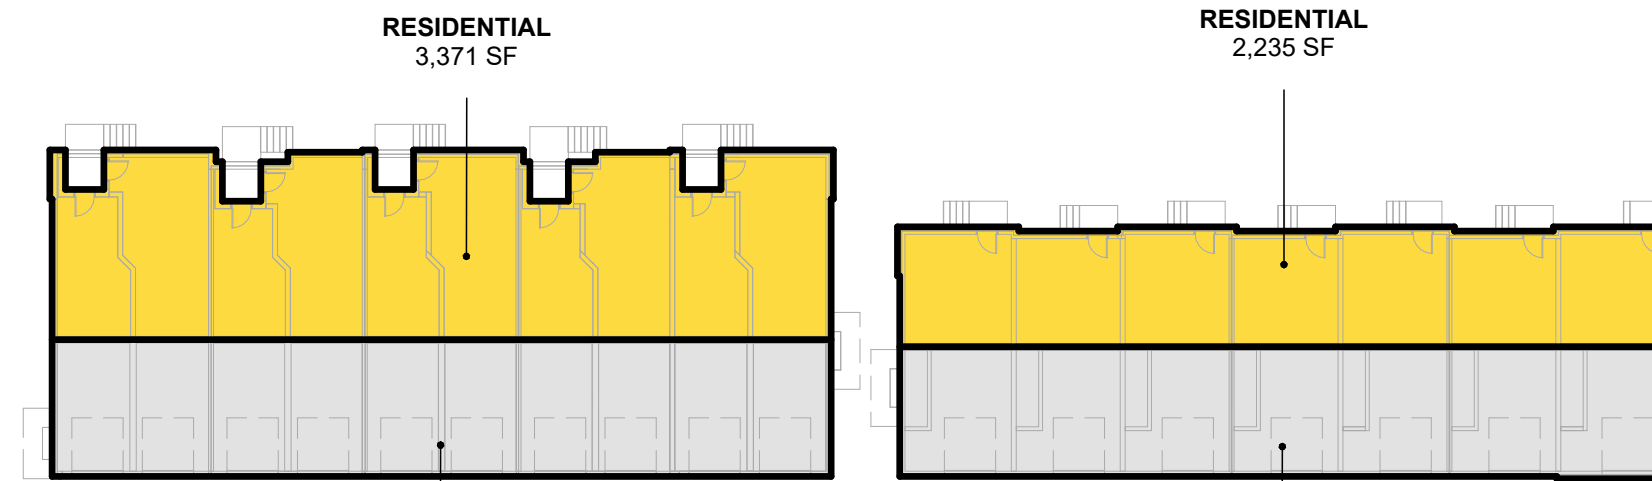


RESIDENTIAL
3,371 SF

RESIDENTIAL
2,235 SF

PARKING
2,597 SF

PARKING
2,456 SF

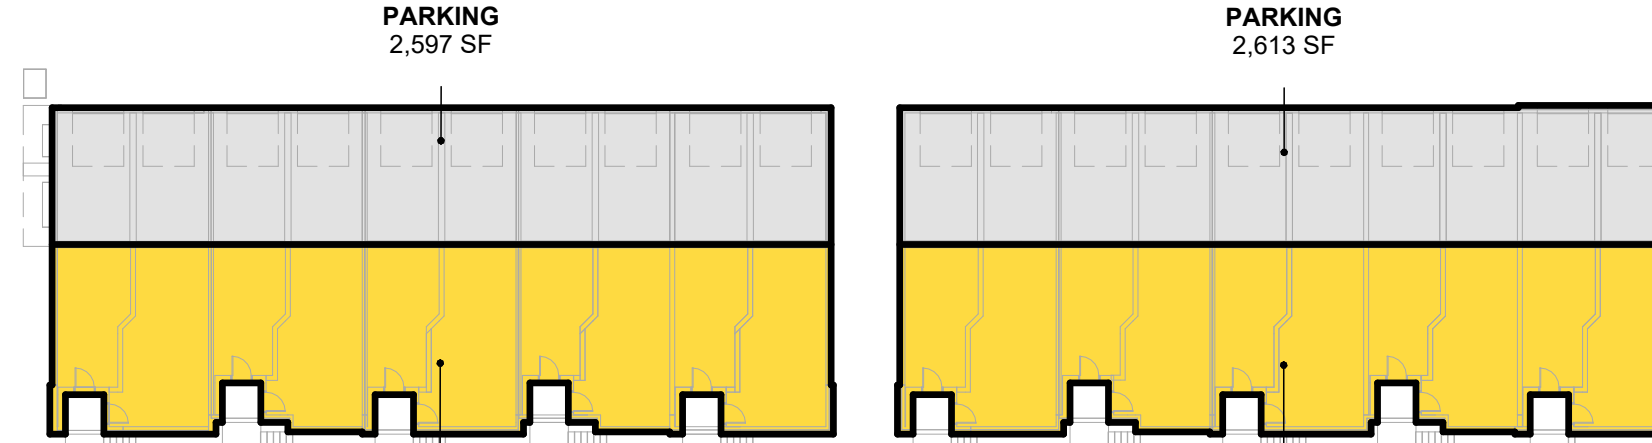


PARKING
2,597 SF

PARKING
2,613 SF

RESIDENTIAL
3,371 SF


RESIDENTIAL
3,379 SF

GFA 4.1 - BLDG A-D - LEVEL 1

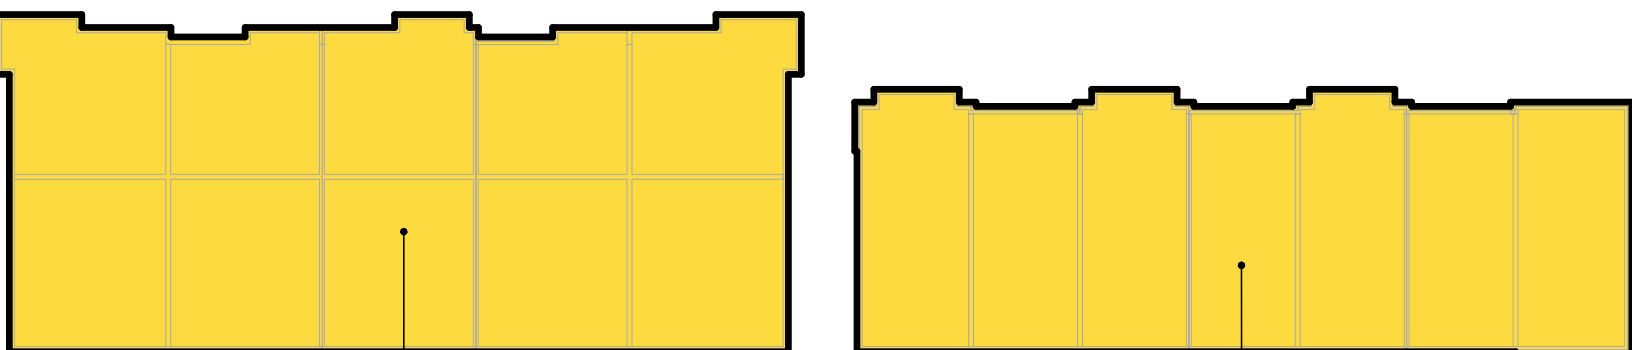

RESIDENTIAL
6,227 SF

RESIDENTIAL
4,771 SF



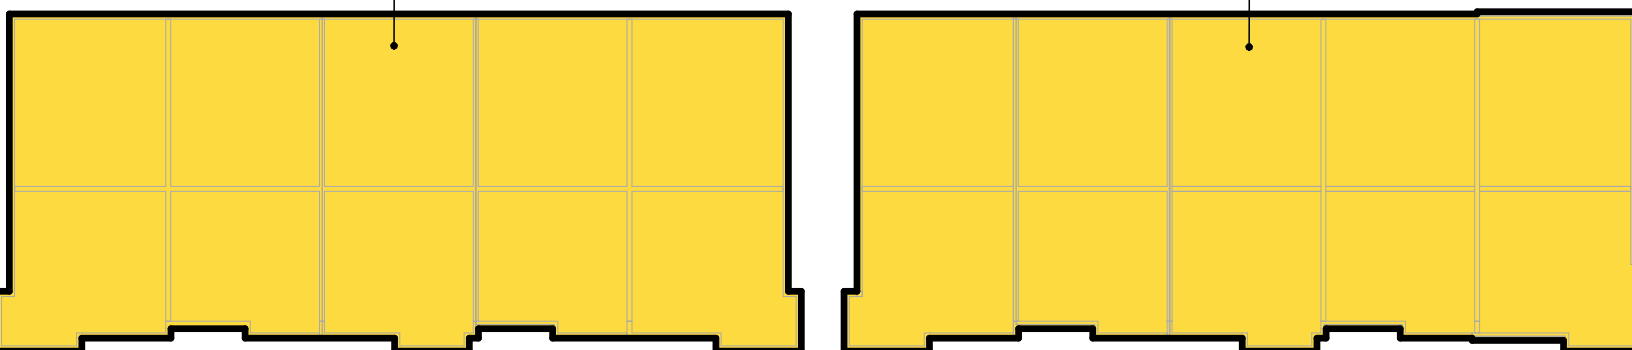


RESIDENTIAL
6,227 SF

RESIDENTIAL
6,264 SF

GFA 4.1 - BLDG A-D - LEVEL 3

SITE KEY PLAN

  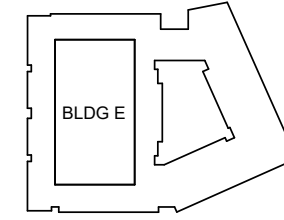

GROSS FLOOR AREA LEGEND

GFA INCLUSIONS		RESIDENTIAL
		RESIDENTIAL COMMON
GFA EXCLUSIONS		BELOW GRADE SHAFT
		BELOW GRADE STORAGE
		BELOW GRADE UTILITY
UNACCOUNTED		OPEN TO BELOW
		PARKING
		BIKE PARKING

BLDG A-D - GROSS FLOOR AREA

LEVEL 1		
BUILDING A	RESIDENTIAL	2,235 SF
BUILDING B	RESIDENTIAL	3,371 SF
BUILDING C	RESIDENTIAL	3,371 SF
BUILDING D	RESIDENTIAL	3,379 SF
		12,356 SF
LEVEL 2		
BUILDING A	RESIDENTIAL	4,771 SF
BUILDING B	RESIDENTIAL	6,227 SF
BUILDING C	RESIDENTIAL	6,227 SF
BUILDING D	RESIDENTIAL	6,264 SF
		23,489 SF
LEVEL 3		
BUILDING A	RESIDENTIAL	4,771 SF
BUILDING B	RESIDENTIAL	6,227 SF
BUILDING C	RESIDENTIAL	6,227 SF
BUILDING D	RESIDENTIAL	6,264 SF
		23,489 SF
LEVEL 4		
BUILDING A	RESIDENTIAL	2,709 SF
BUILDING B	RESIDENTIAL	6,069 SF
BUILDING C	RESIDENTIAL	6,069 SF
BUILDING D	RESIDENTIAL	6,069 SF
		20,916 SF
		80,250 SF

BLDG A-D - GROSS PARKING AREA

BUILDING A		
BD LEVEL 1	PARKING	2,456 SF
BUILDING B		
BD LEVEL 1	PARKING	2,597 SF
BUILDING C		
BD LEVEL 1	PARKING	2,597 SF
BUILDING D		
BD LEVEL 1	PARKING	2,613 SF
		10,263 SF


ARCHITECT
Hord Coplan Macht, Inc.
700 E. Pratt St., Suite 1200
Baltimore, MD 21202
p. 410. 837. 7311
f. 410. 837. 6530

LANDSCAPE ARCHITECT
Land Design
200 South Peyton St.
Alexandria, VA 22314
p. 703.549.7784

CIVIL ENGINEER
Bohler DC
1331 Pennsylvania Ave NW
Suite 1250
Washington, DC 20004
p. 202.524.5700

CC ROCK ARLINGTON OWNER, LLC

hord | coplan | macht

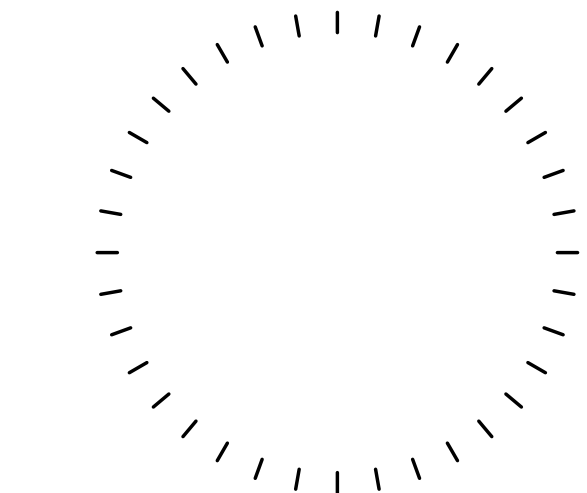

PROFESSIONAL CERTIFICATION: I CERTIFY THAT THESE DOCUMENTS WERE PREPARED OR APPROVED BY ME, AND THAT I AM A DULY LICENSED ARCHITECT UNDER THE LAWS OF THE STATE OF VIRGINIA.

no.	date	revision
-----	------	----------

Project Number

222365.00

Project

2480 S GLEBE ROAD

Phase

4.1 SITE PLAN SUBMISSION

Date

03.03.2025

Scale

As indicated


Drawing

**FLOOR AREA
TABULATIONS**


No

A-28


© Hord Coplan Macht, Inc.

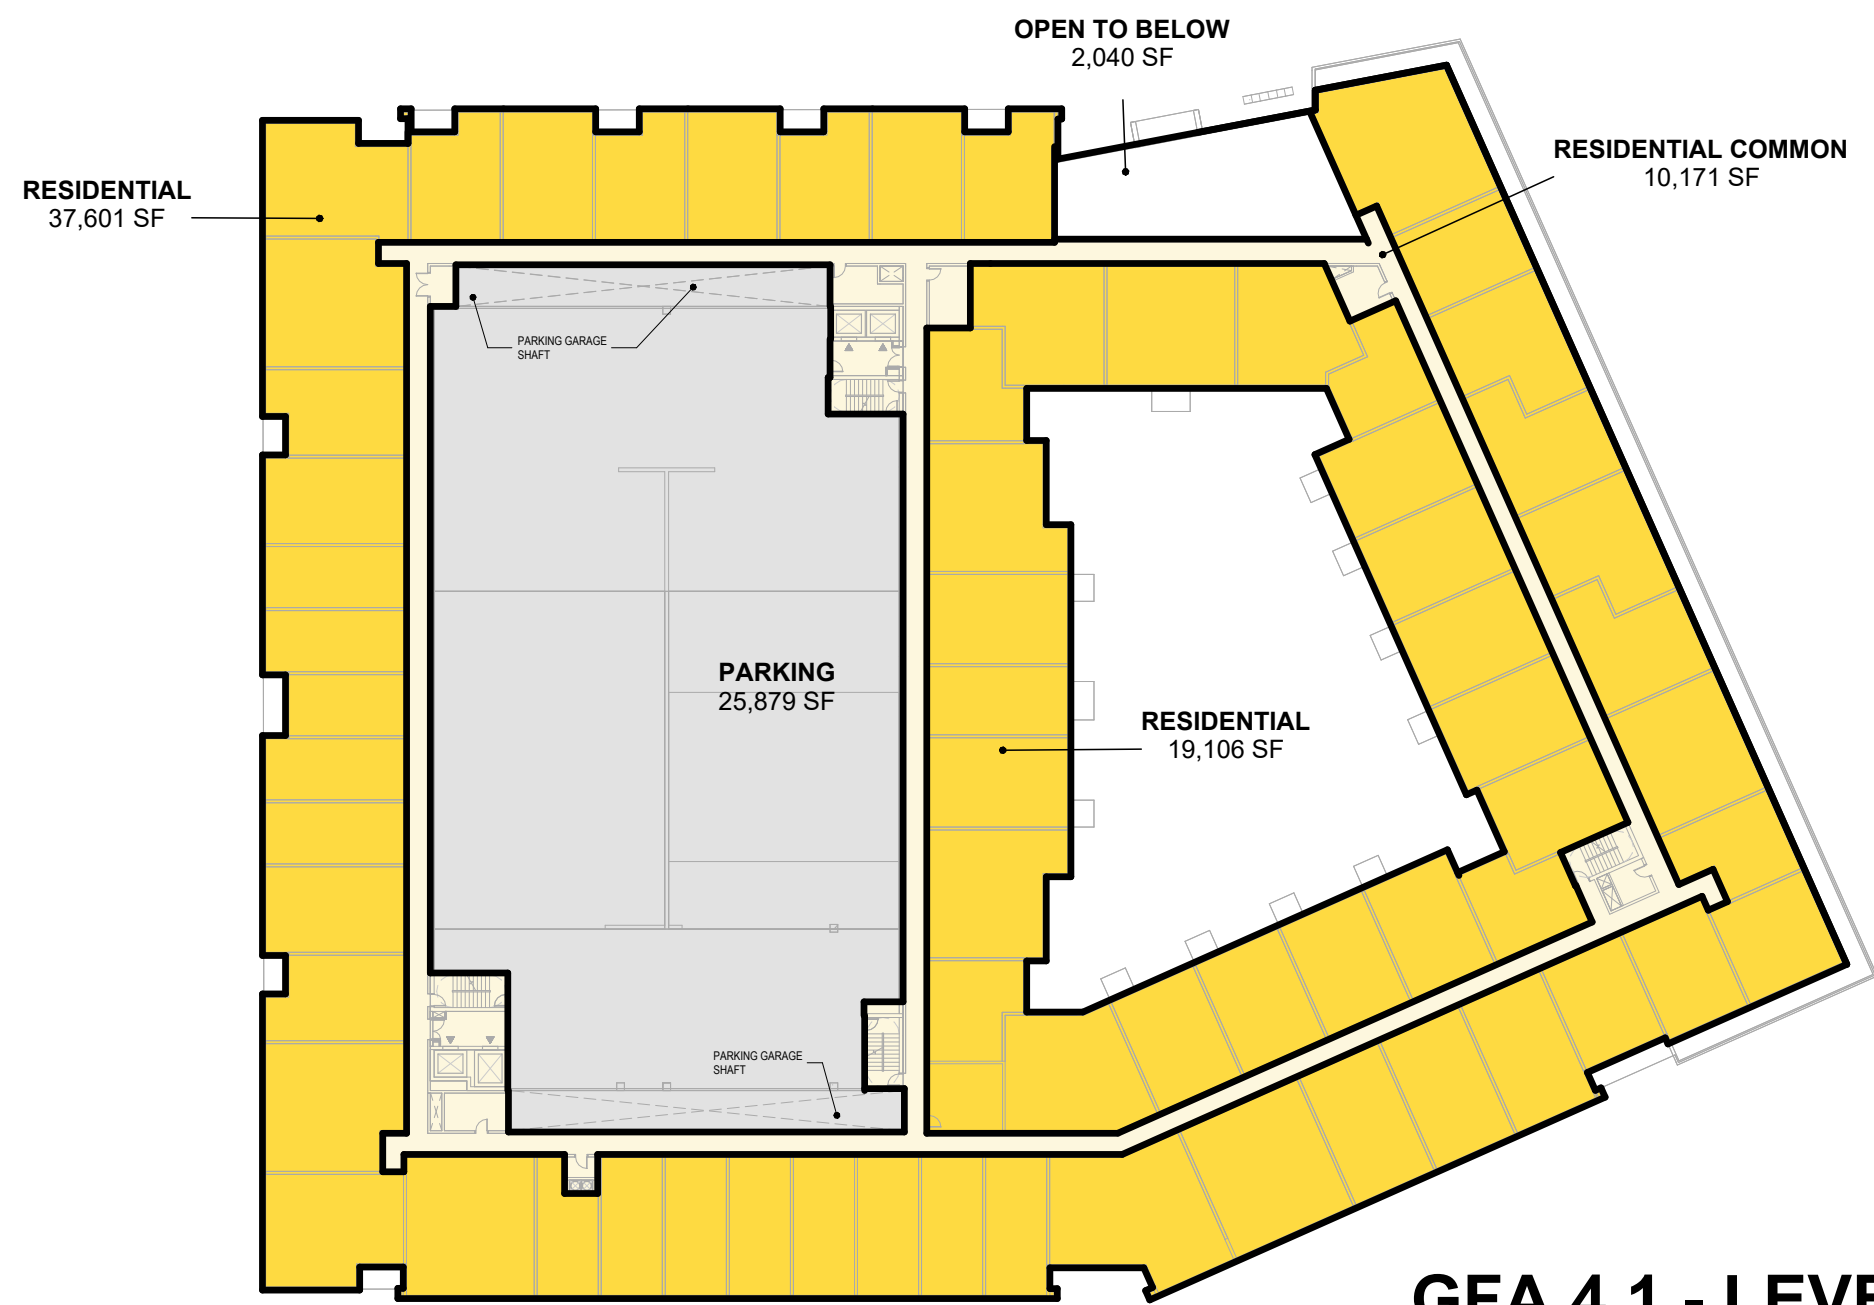


GFA 4.1 - LEVEL 3

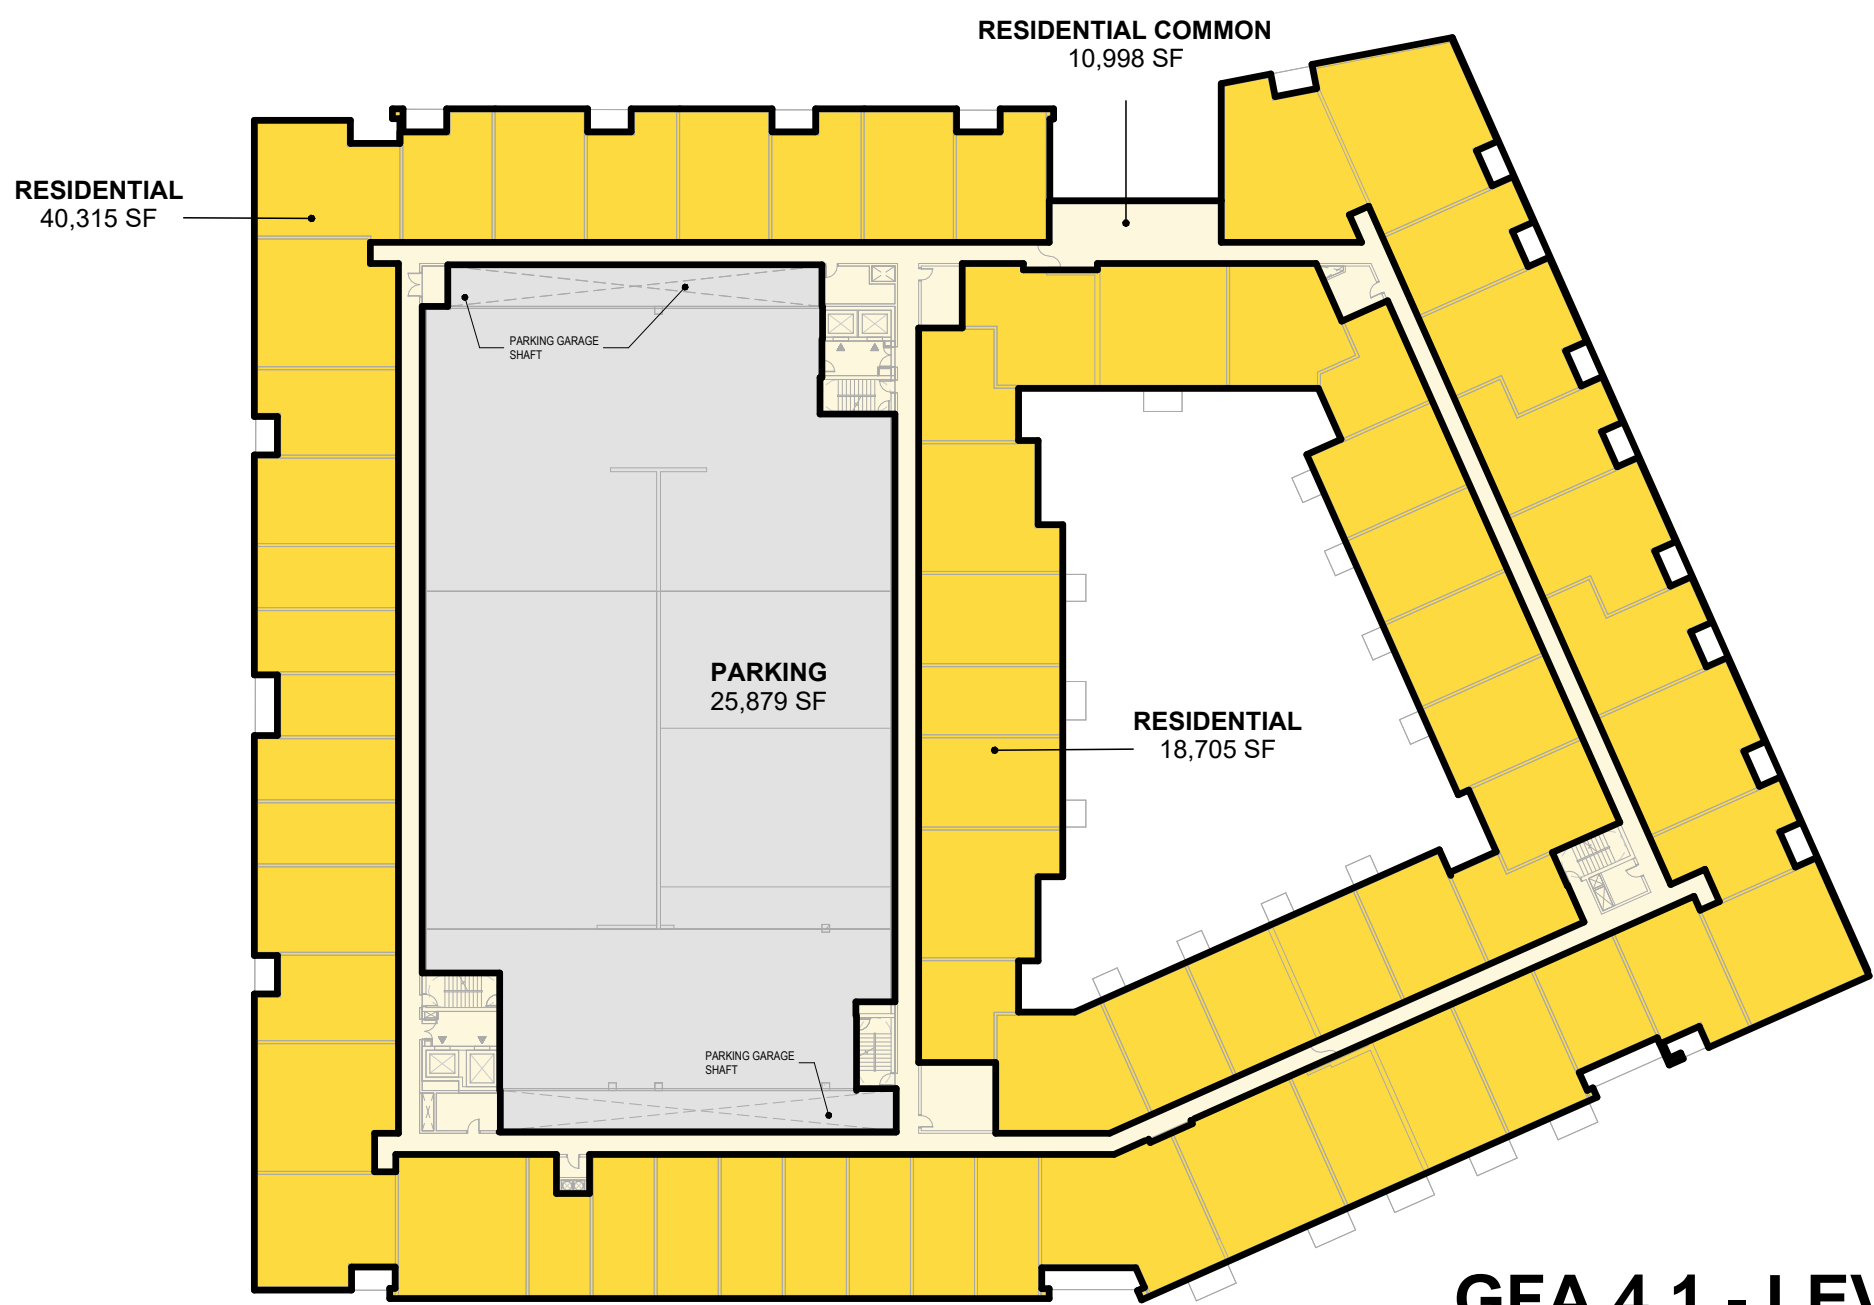


GFA 4.1 - LEVEL 6

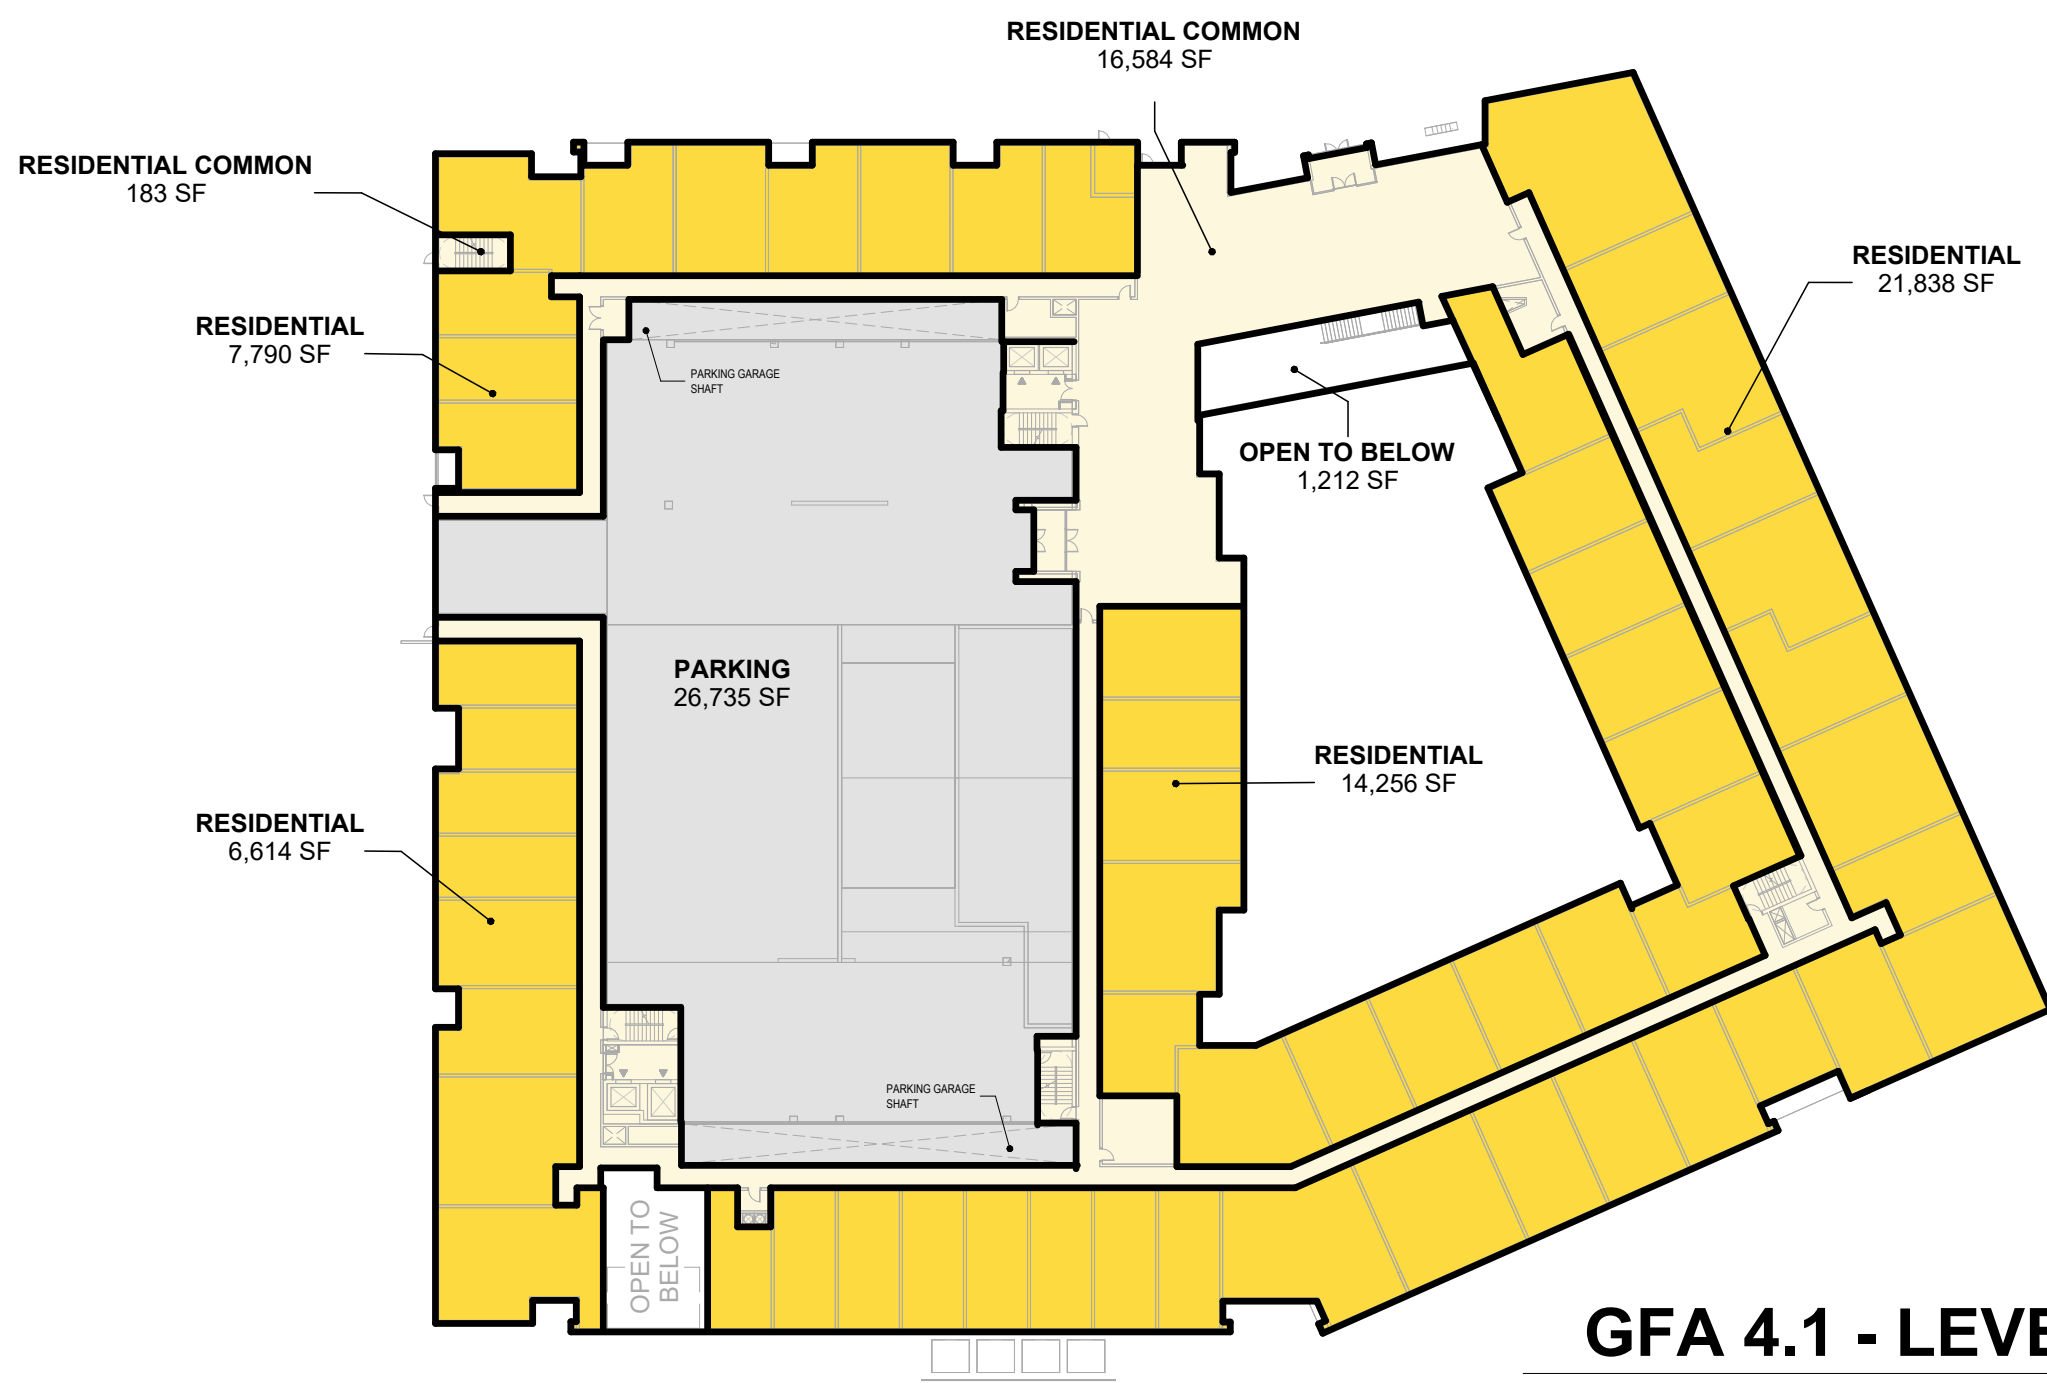


GFA 4.1 - LEVEL 2

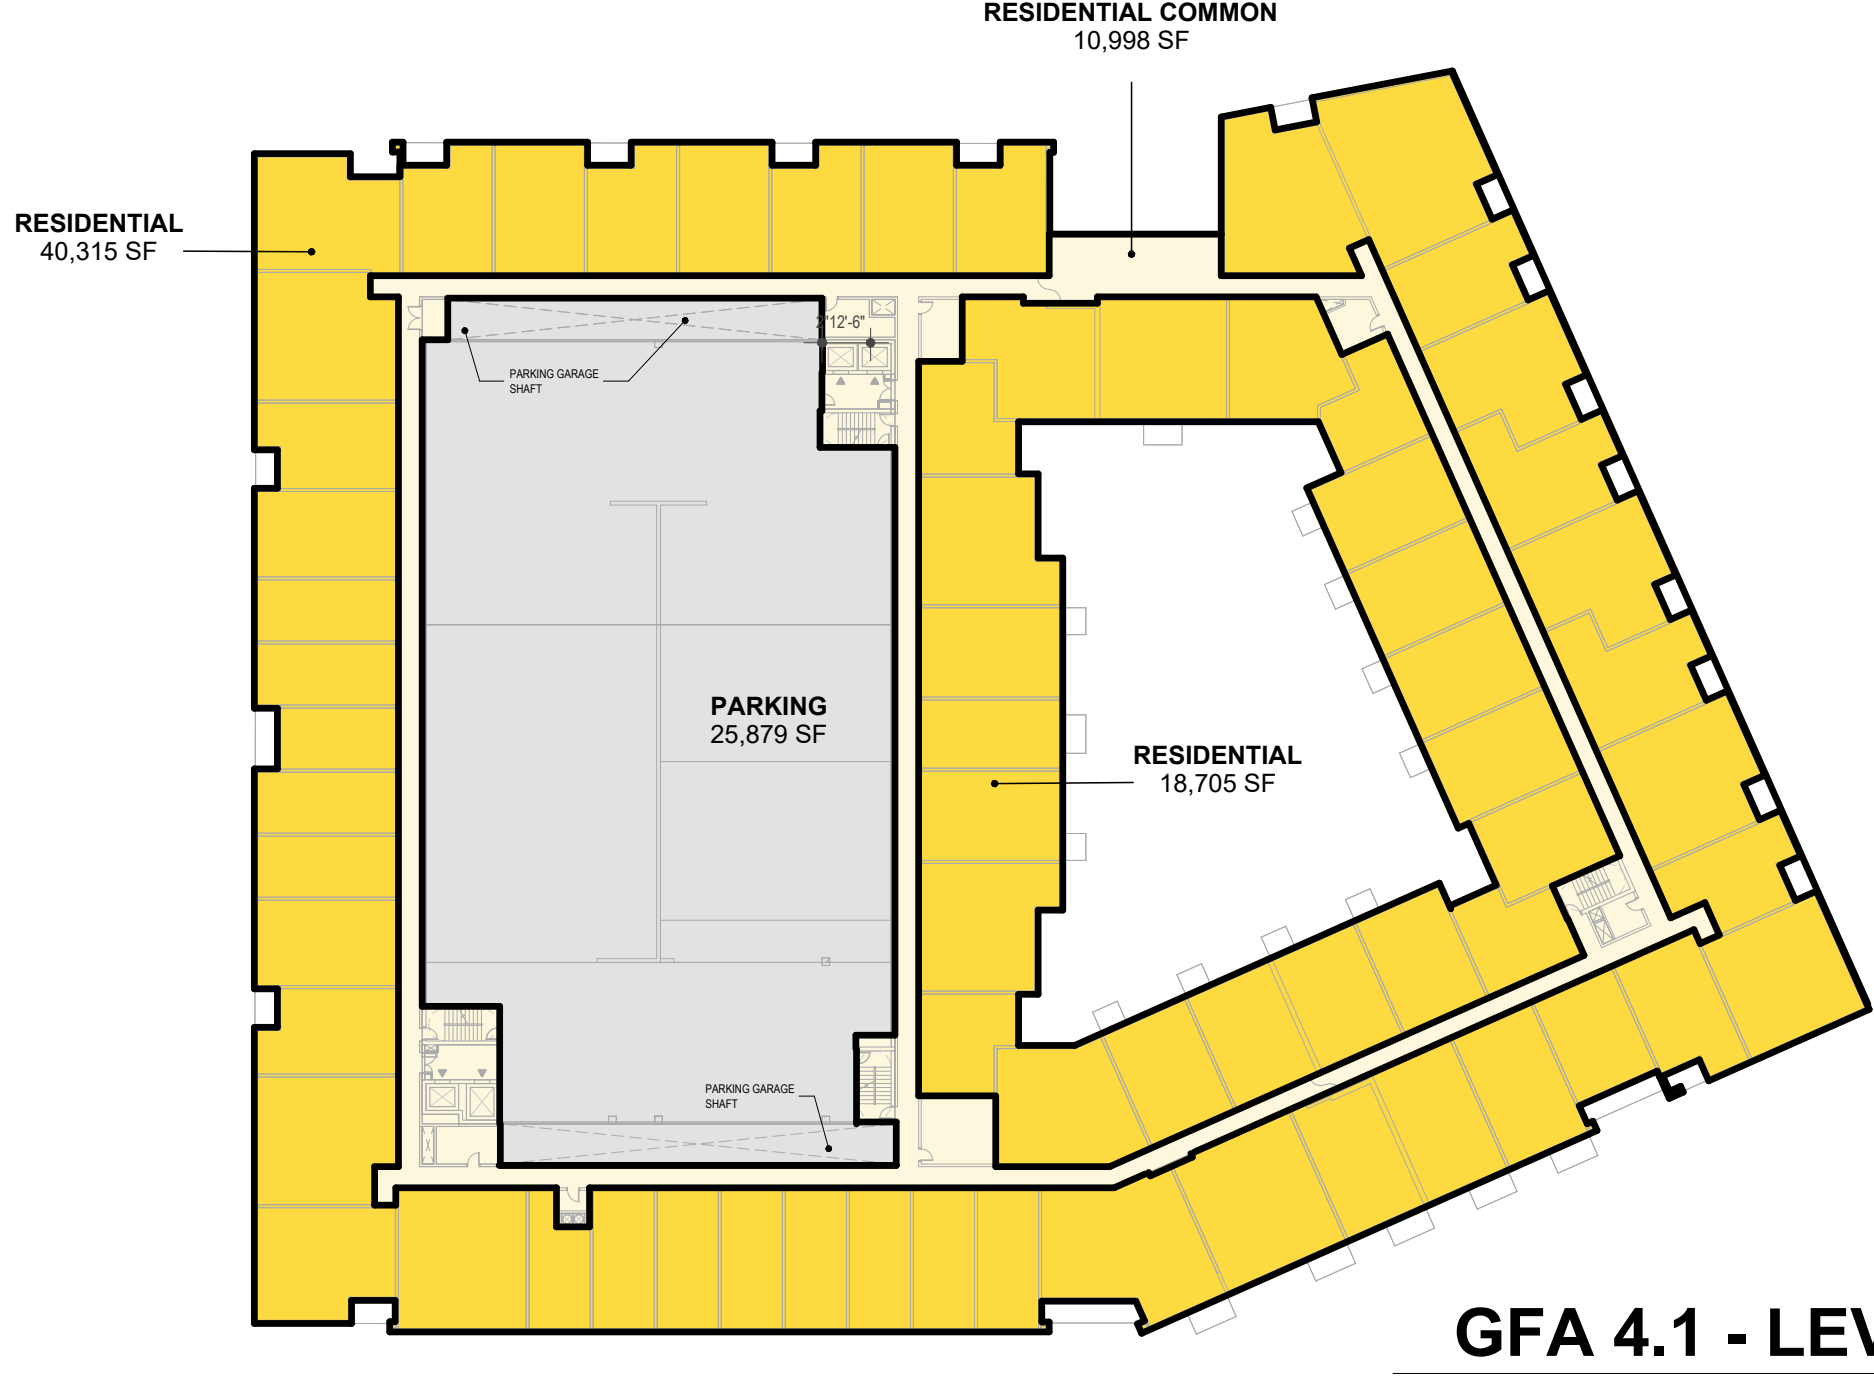

GFA 4.1 - LEVEL 5

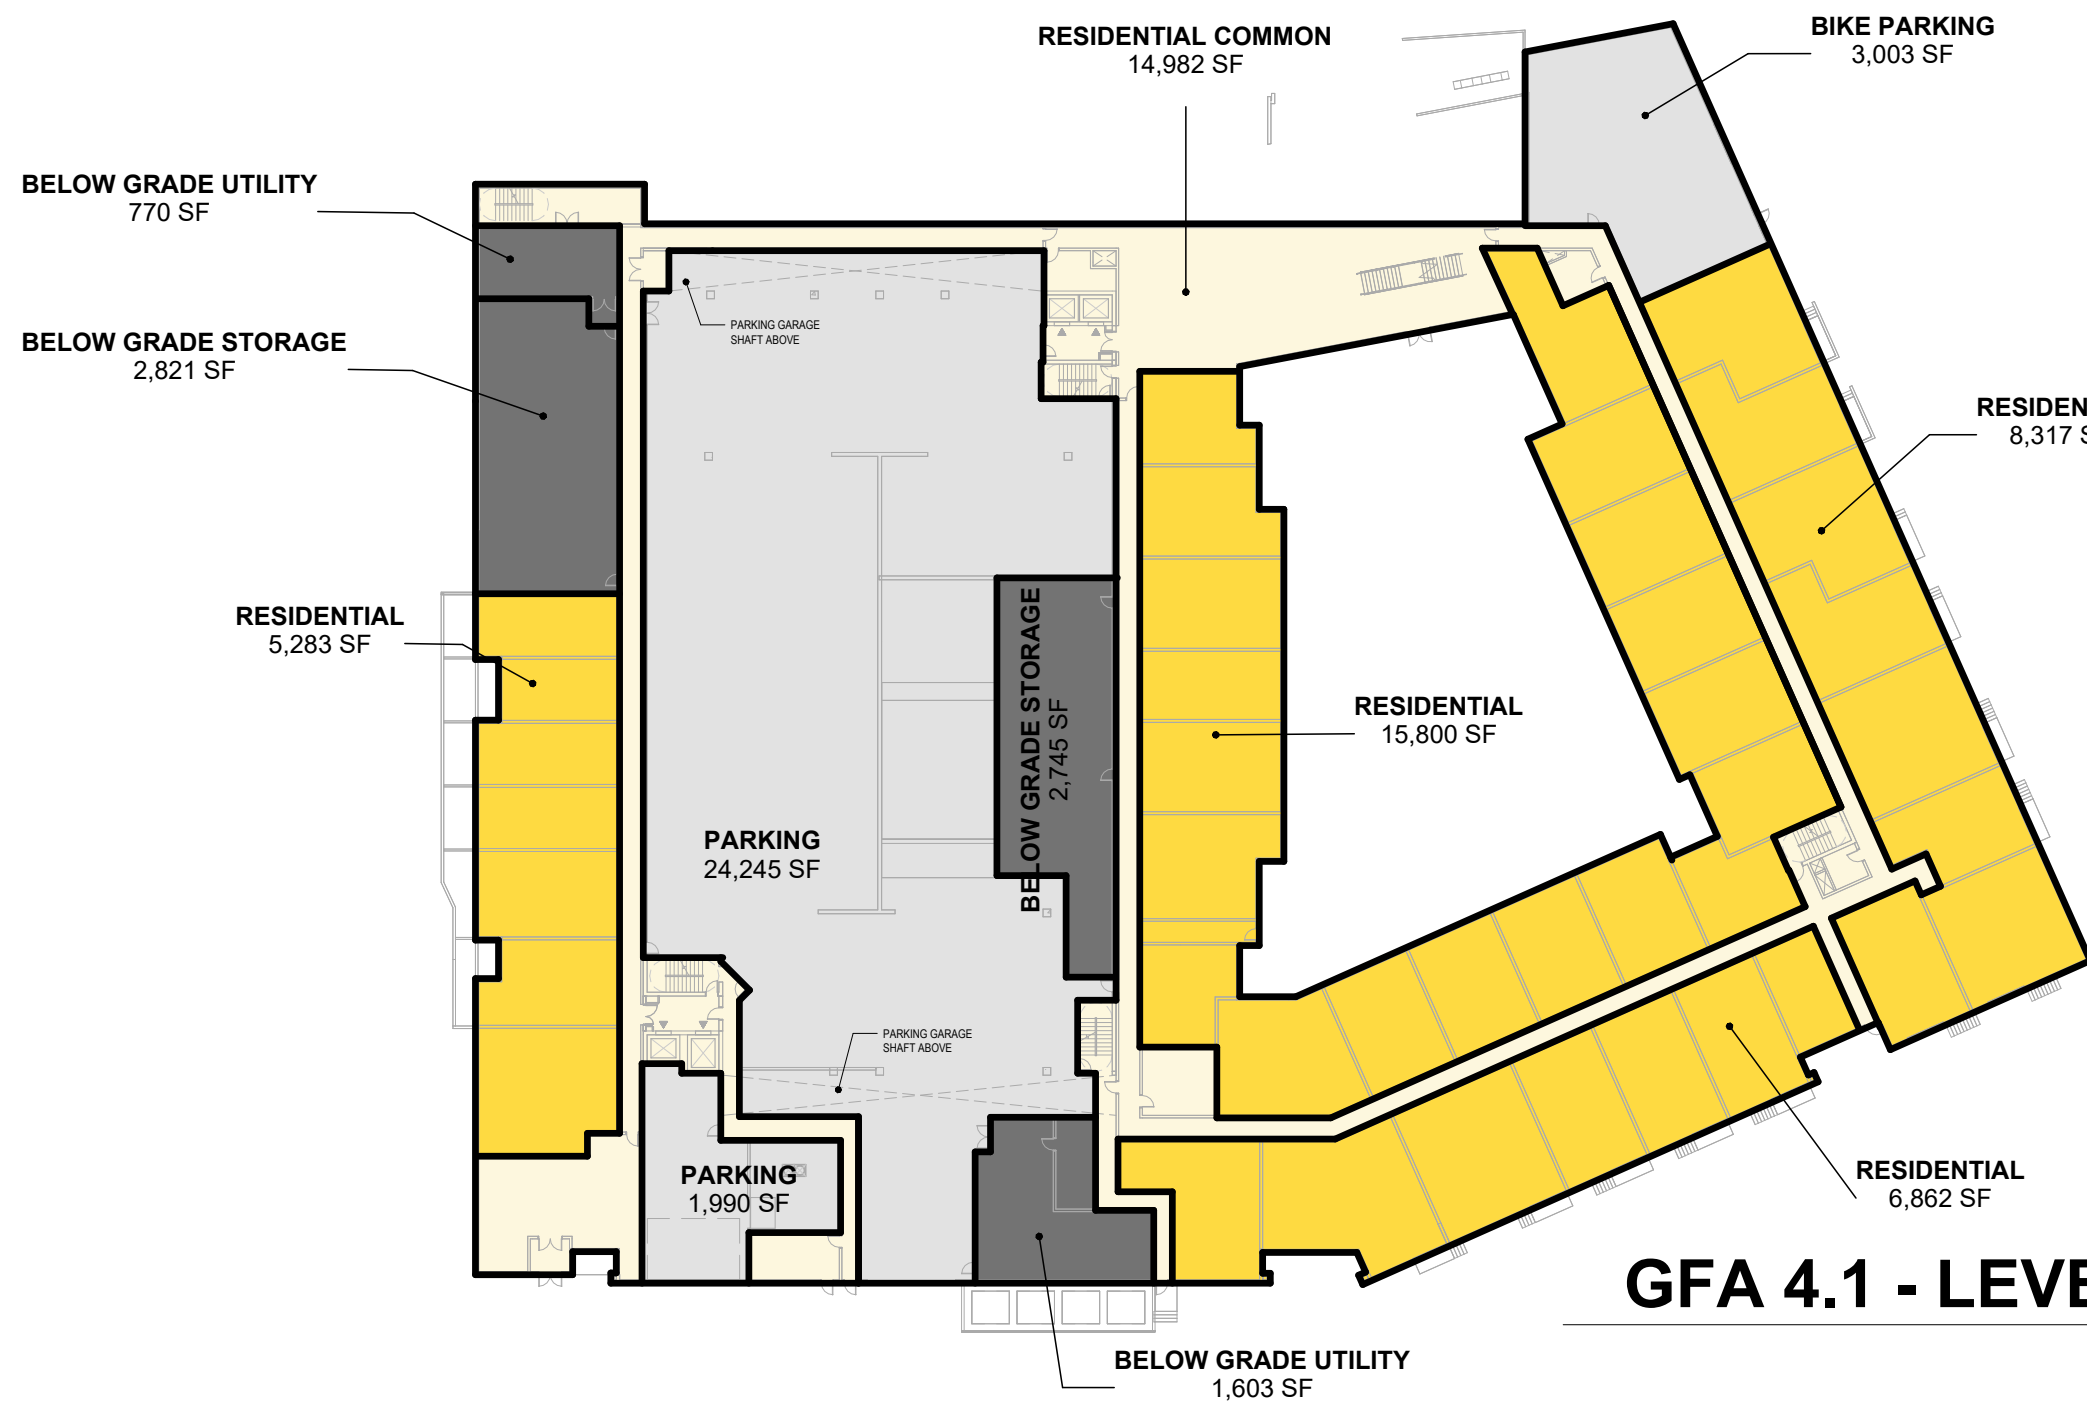


GFA 4.1 - LEVEL 1

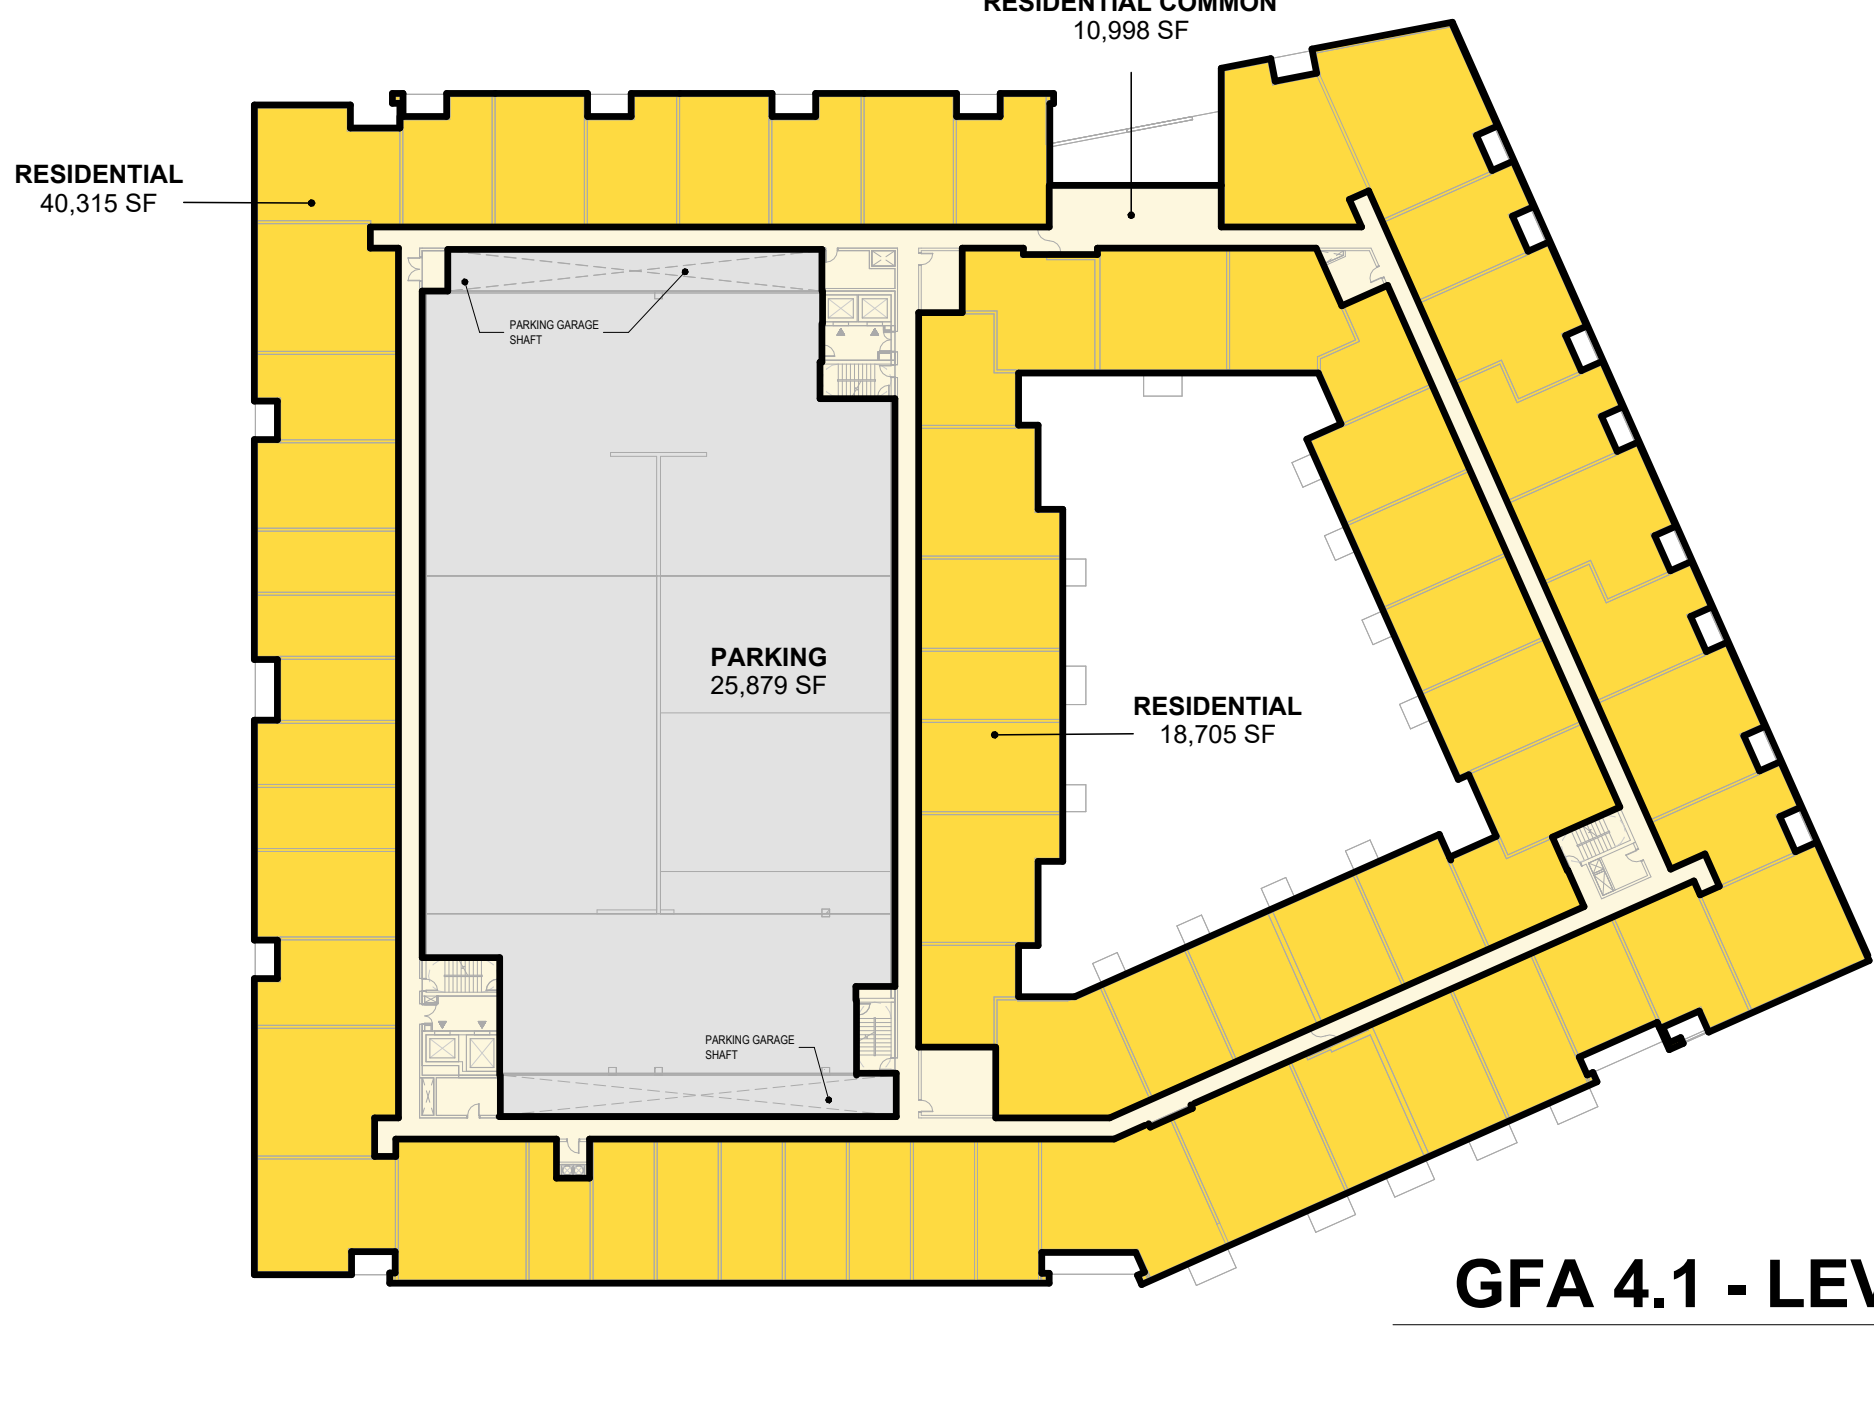

GFA 4.1 - LEVEL 4

SITE KEY PLAN

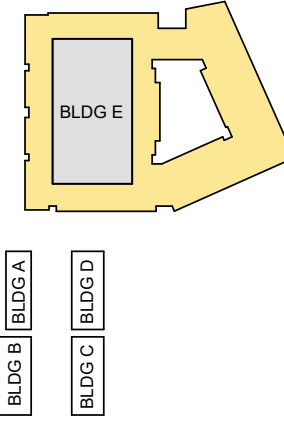

GROSS FLOOR AREA LEGEND

GFA INCLUSIONS	RESIDENTIAL
GFA EXCLUSIONS	RESIDENTIAL COMMON
UNACCOUNTED	BELOW GRADE SHAFT
	BELOW GRADE STORAGE
	BELOW GRADE UTILITY
	OPEN TO BELOW
	PARKING
	BIKE PARKING

BUILDING E - GROSS FLOOR AREA

LEVEL 1	
RESIDENTIAL	36,261 SF
RESIDENTIAL COMMON	14,982 SF
	51,244 SF
LEVEL 2	
RESIDENTIAL	50,497 SF
RESIDENTIAL COMMON	16,767 SF
	67,264 SF
LEVEL 3	
RESIDENTIAL	56,707 SF
RESIDENTIAL COMMON	10,171 SF
	66,879 SF
LEVEL 4	
RESIDENTIAL	59,020 SF
RESIDENTIAL COMMON	10,998 SF
	70,018 SF
LEVEL 5	
RESIDENTIAL	59,020 SF
RESIDENTIAL COMMON	10,998 SF
	70,018 SF
LEVEL 6	
RESIDENTIAL	59,020 SF
RESIDENTIAL COMMON	10,998 SF
	70,018 SF
LEVEL 7	
RESIDENTIAL	56,619 SF
RESIDENTIAL COMMON	10,998 SF
	67,617 SF
LEVEL 8	
RESIDENTIAL	55,286 SF
RESIDENTIAL COMMON	10,599 SF
	65,885 SF
ROOF	
RESIDENTIAL COMMON	12,284 SF
	12,284 SF
	541,227 SF

BUILDING E - GROSS PARKING AREA

LEVEL 1	
BIKE PARKING	3,003 SF
PARKING	26,234 SF
LEVEL 2	
PARKING	26,735 SF
LEVEL 3	
PARKING	25,879 SF
LEVEL 4	
PARKING	25,879 SF
LEVEL 5	
PARKING	25,879 SF
LEVEL 6	
PARKING	25,879 SF
LEVEL 7	
PARKING	25,879 SF
LEVEL 8	
PARKING	25,879 SF
	9,636 SF
	195,003 SF


ARCHITECT
Hord Coplan Macht, Inc.
700 E. Pratt St., Suite 1200
Baltimore, MD 21202
p. 410.837.7311
f. 410.837.6530

LANDSCAPE ARCHITECT
Land Design
200 South Peyton St
Alexandria, VA 22314
p. 703.549.7784

CIVIL ENGINEER
Bohler DC
1331 Pennsylvania Ave NW
Suite 1250
Washington, DC 20004
p. 202.524.5700

CC ROCK ARLINGTON OWNER, LLC

hord | coplan | macht

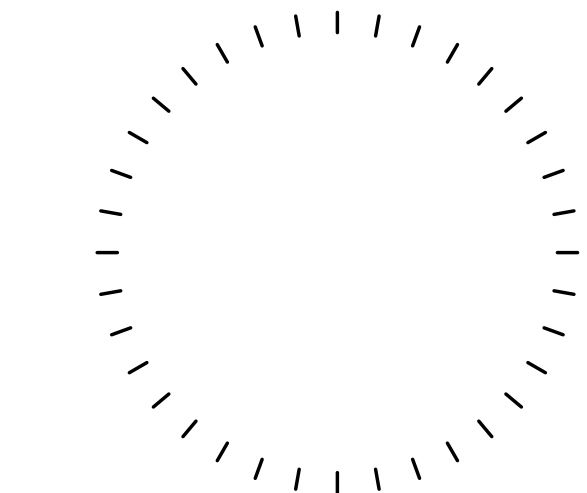

PROFESSIONAL CERTIFICATION: I CERTIFY THAT THESE DOCUMENTS WERE PREPARED OR APPROVED BY ME, AND THAT I AM A DULY LICENSED ARCHITECT UNDER THE LAWS OF THE STATE OF VIRGINIA.

no. date revision

Project Number

222365.00

Project

2480 S GLEBE ROAD

Phase

4.1 SITE PLAN SUBMISSION

Date
03.03.2025


Scale
As indicated

Drawing


FLOOR AREA
TABULATIONS

No


A-29

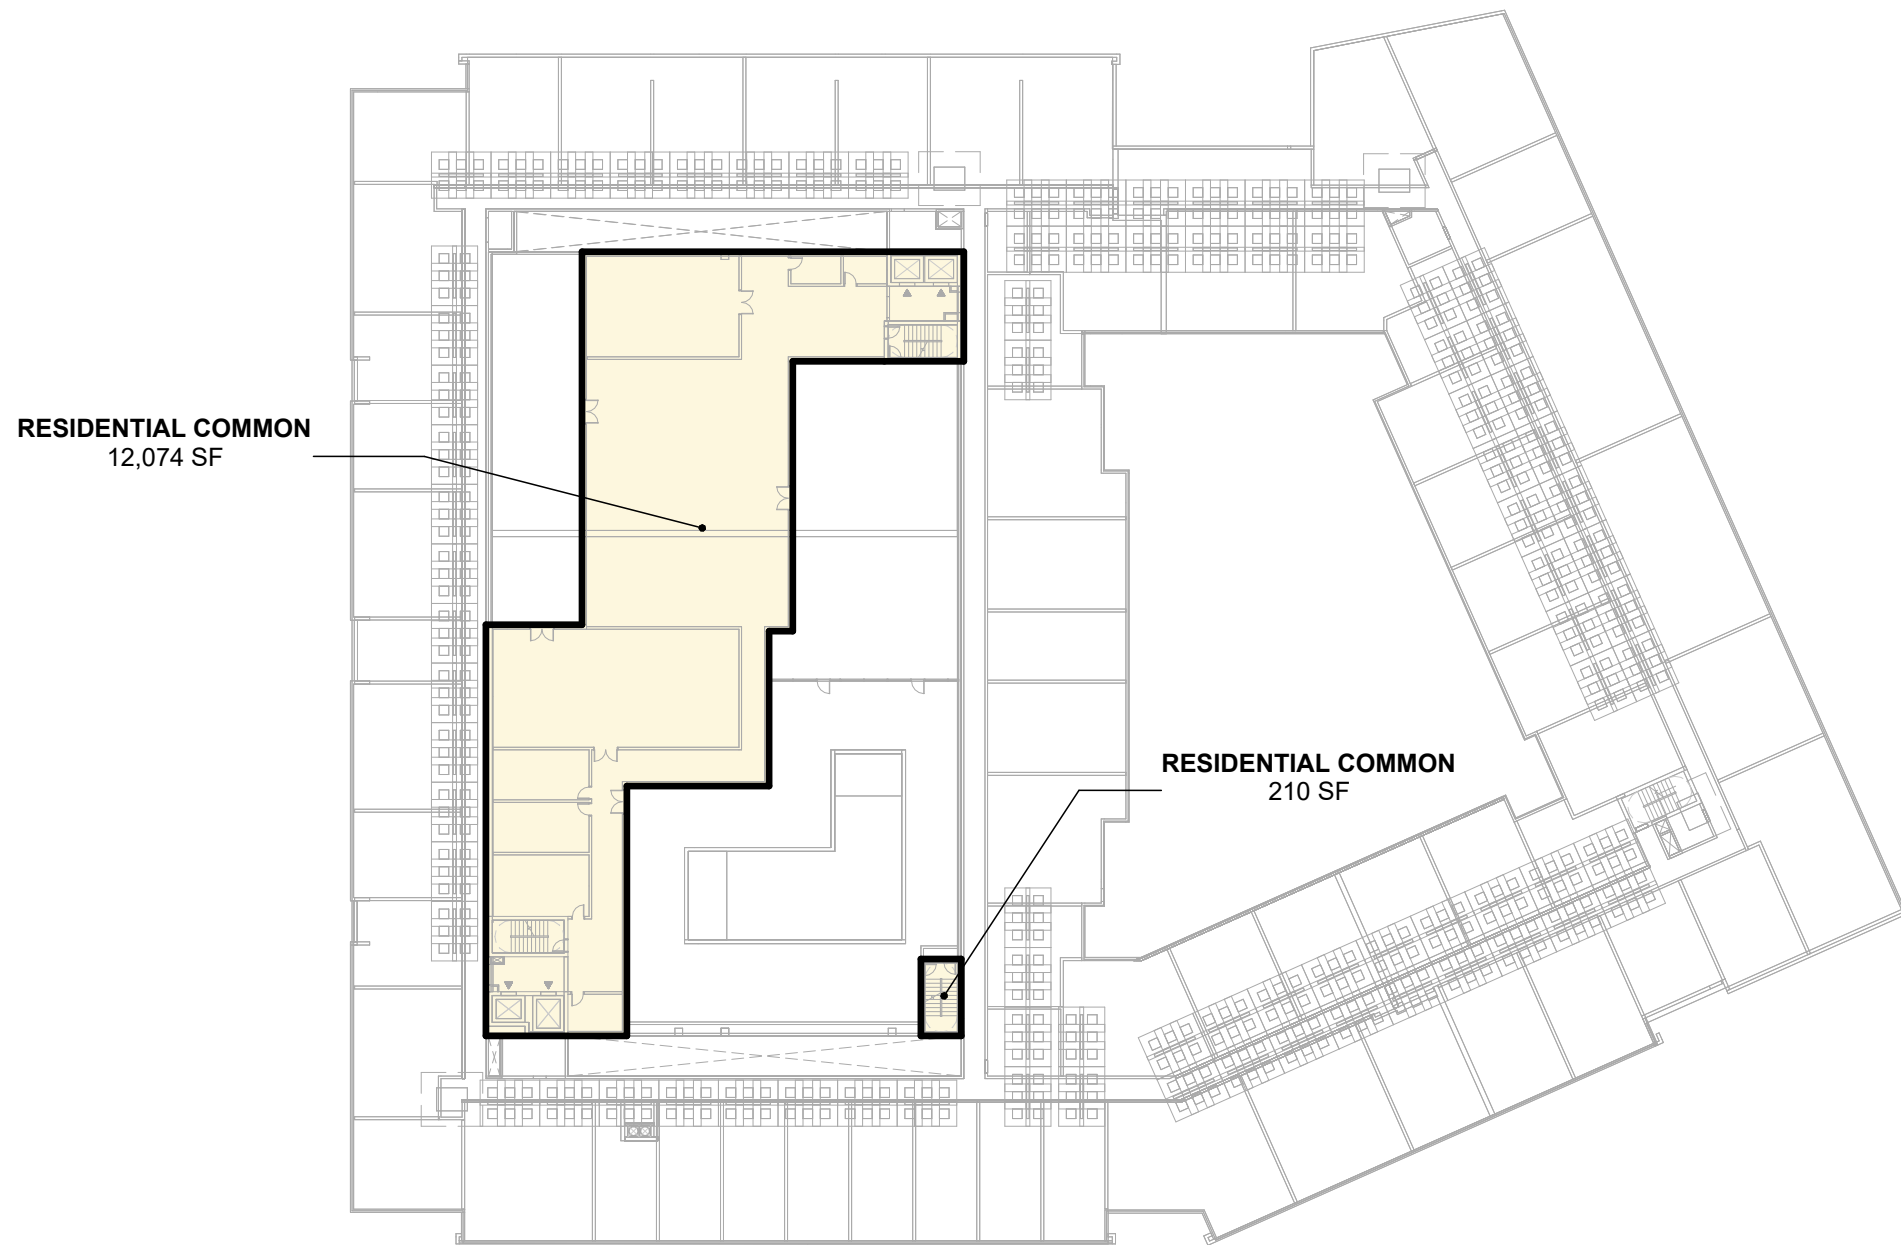

GFA 4.1 - ROOF

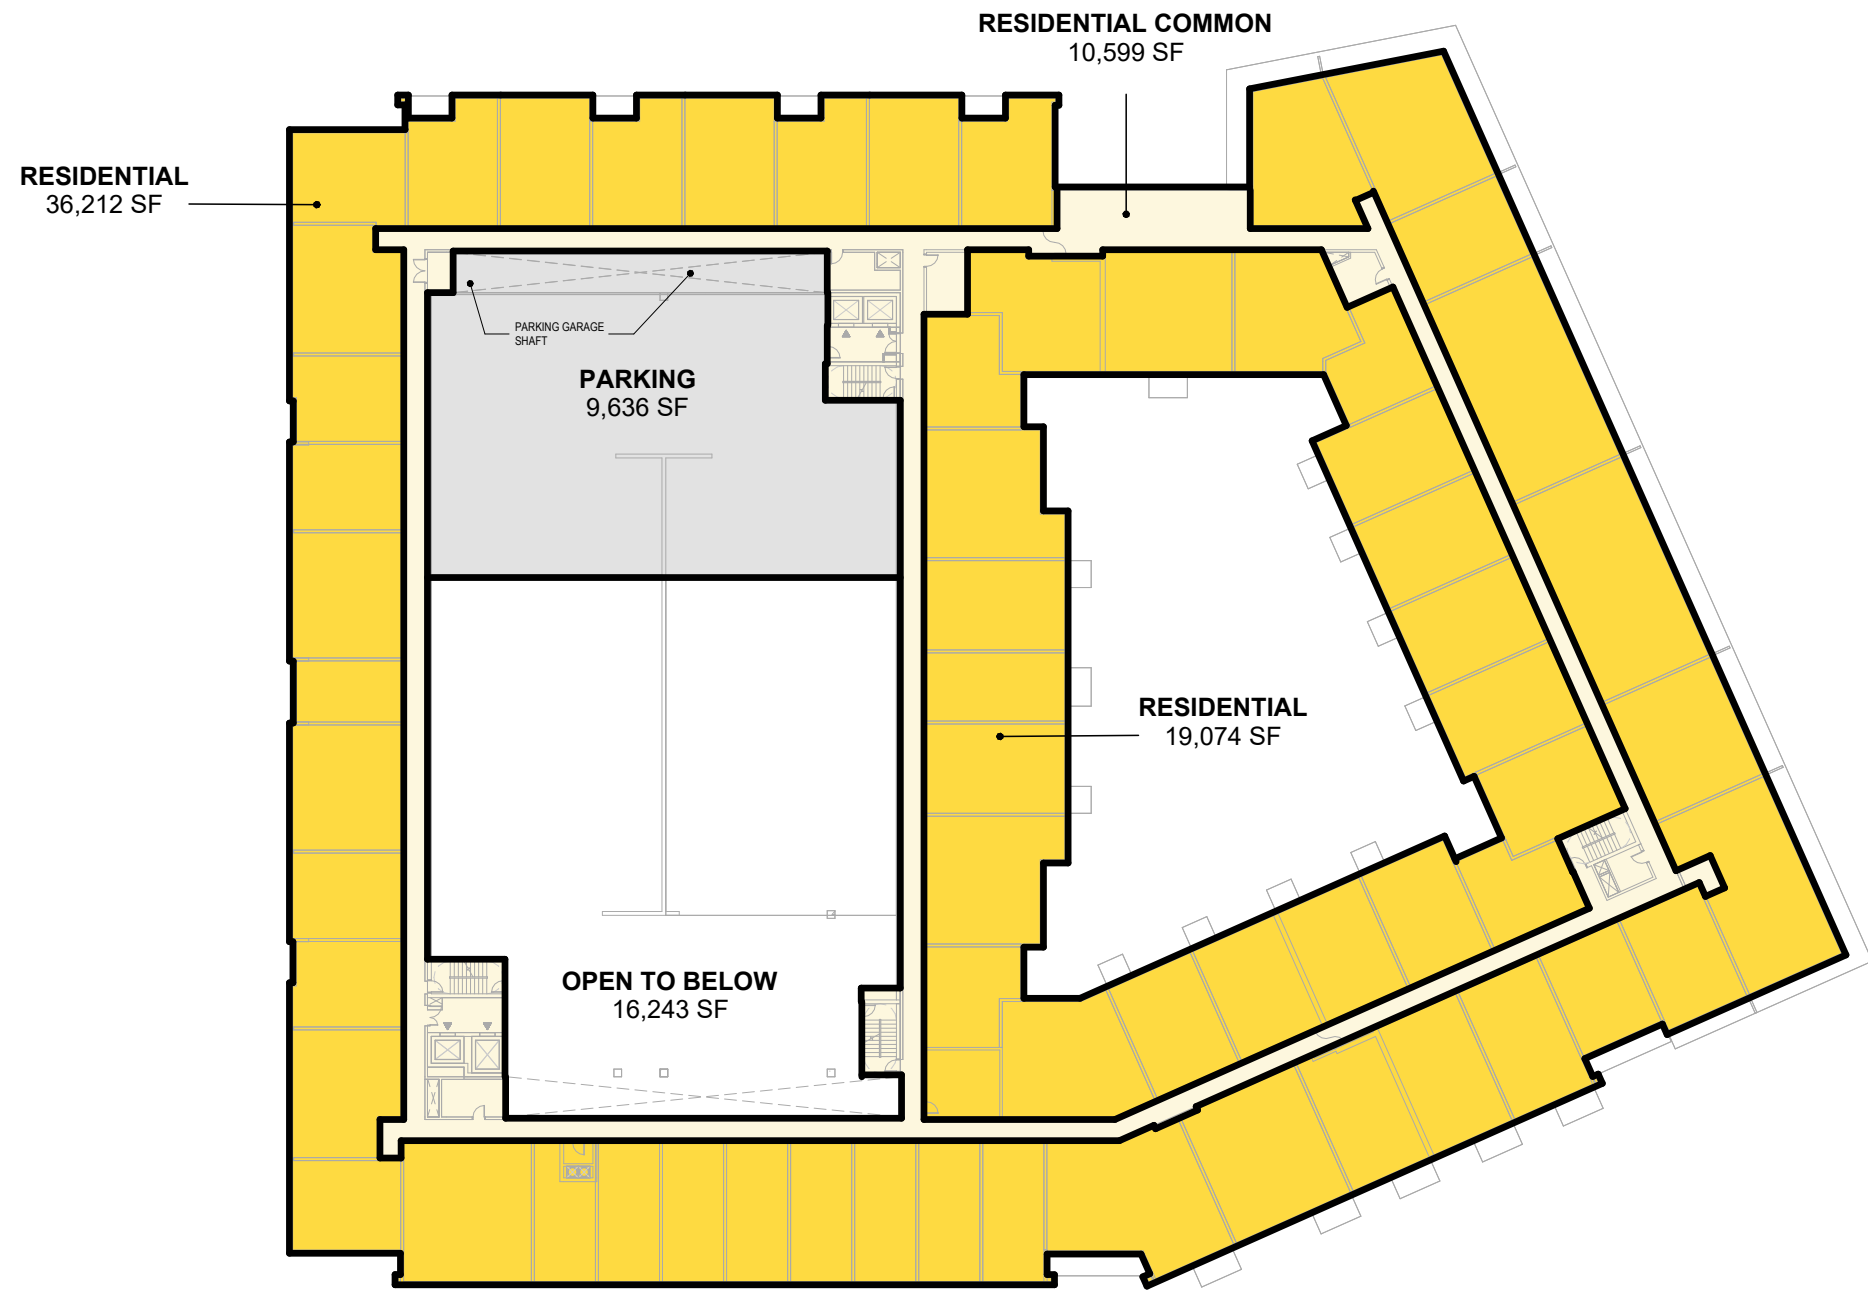


GFA 4.1 - LEVEL 8

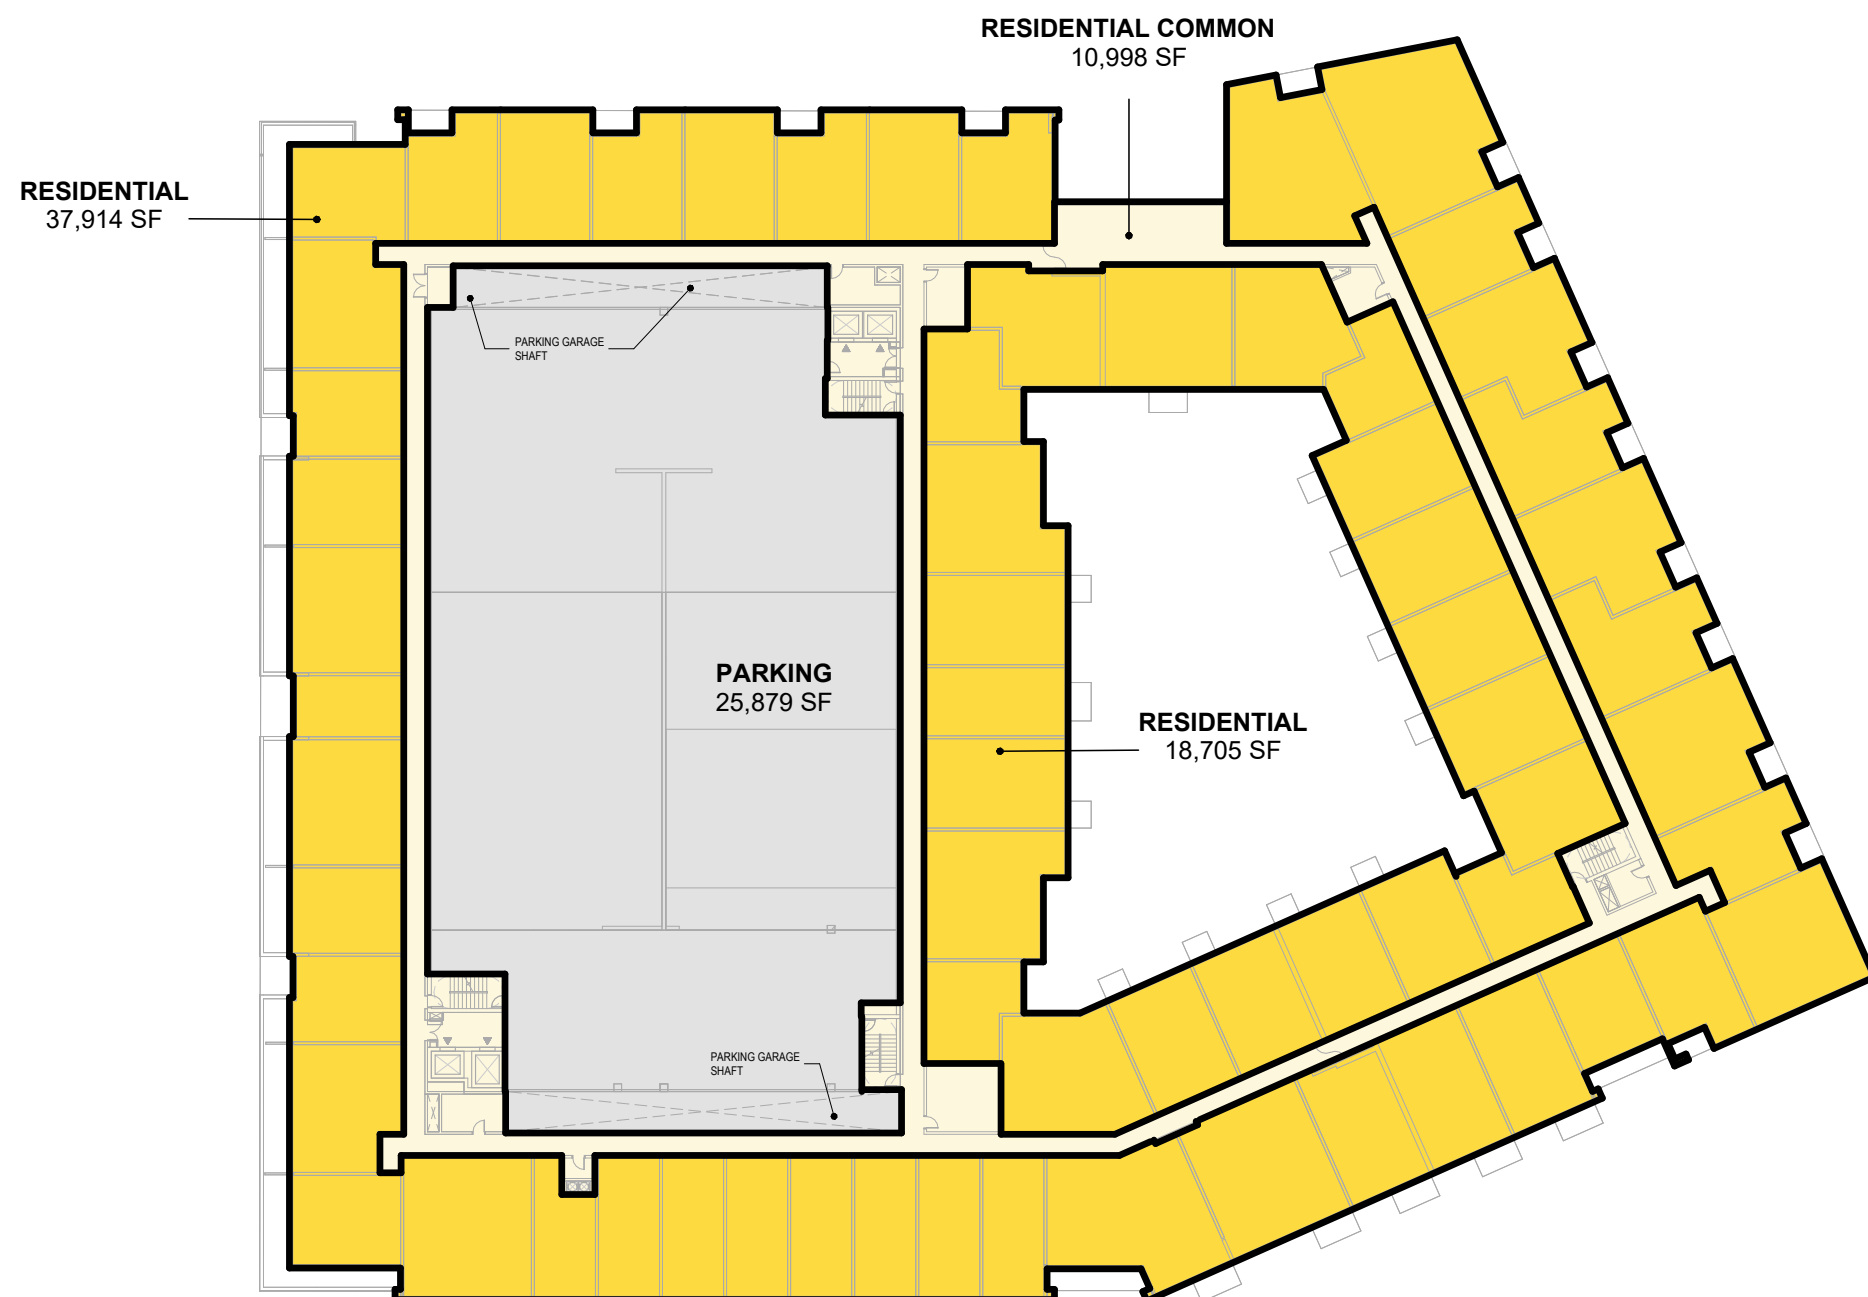

GFA 4.1 - LEVEL 7

SITE KEY PLAN

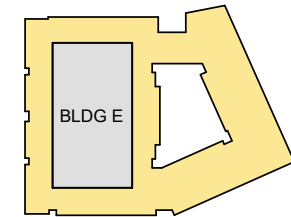

GROSS FLOOR AREA LEGEND

GFA INCLUSIONS	RESIDENTIAL
	RESIDENTIAL COMMON
GFA EXCLUSIONS	BELOW GRADE SHAFT
	BELOW GRADE STORAGE
	BELOW GRADE UTILITY
	OPEN TO BELOW
UNACCOUNTED	PARKING
	BIKE PARKING

BUILDING E - GROSS FLOOR AREA

LEVEL 1	
RESIDENTIAL	36,261 SF
RESIDENTIAL COMMON	14,982 SF
	51,244 SF
LEVEL 2	
RESIDENTIAL	50,497 SF
RESIDENTIAL COMMON	16,767 SF
	67,264 SF
LEVEL 3	
RESIDENTIAL	56,707 SF
RESIDENTIAL COMMON	10,171 SF
	66,879 SF
LEVEL 4	
RESIDENTIAL	59,020 SF
RESIDENTIAL COMMON	10,998 SF
	70,018 SF
LEVEL 5	
RESIDENTIAL	59,020 SF
RESIDENTIAL COMMON	10,998 SF
	70,018 SF
LEVEL 6	
RESIDENTIAL	59,020 SF
RESIDENTIAL COMMON	10,998 SF
	70,018 SF
LEVEL 7	
RESIDENTIAL	56,619 SF
RESIDENTIAL COMMON	10,998 SF
	67,617 SF
LEVEL 8	
RESIDENTIAL	55,286 SF
RESIDENTIAL COMMON	10,599 SF
	65,885 SF
ROOF	
RESIDENTIAL COMMON	12,284 SF
	12,284 SF
	541,227 SF

BUILDING E - GROSS PARKING AREA

LEVEL 1	
BIKE PARKING	3,003 SF
PARKING	26,234 SF
LEVEL 2	
PARKING	26,735 SF
LEVEL 3	
PARKING	25,879 SF
LEVEL 4	
PARKING	25,879 SF
LEVEL 5	
PARKING	25,879 SF
LEVEL 6	
PARKING	25,879 SF
LEVEL 7	
PARKING	25,879 SF
LEVEL 8	
PARKING	25,879 SF
	9,636 SF
	195,003 SF


ARCHITECT
Hord Coplan Macht, Inc.
700 E. Pratt St., Suite 1200
Baltimore, MD 21202
p. 410.837.7311
f. 410.837.6530

LANDSCAPE ARCHITECT
Land Design
200 South Peyton St
Alexandria, VA 22314
p. 703.549.7784

CIVIL ENGINEER
Bohler DC
1331 Pennsylvania Ave NW
Suite 1250
Washington, DC 20004
p. 202.524.5700

CC ROCK ARLINGTON OWNER, LLC

hord | coplan | macht

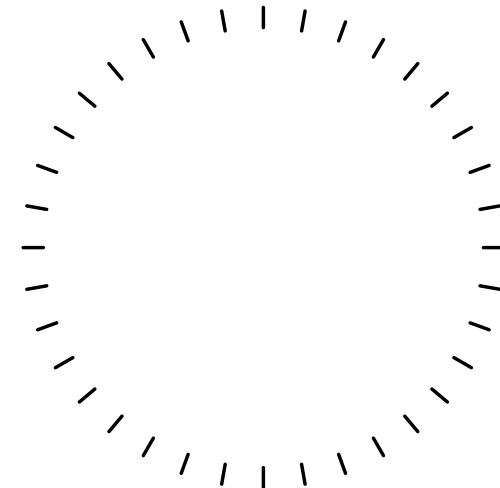

PROFESSIONAL CERTIFICATION: I CERTIFY THAT THESE DOCUMENTS WERE PREPARED OR APPROVED BY ME, AND THAT I AM A DULY LICENSED ARCHITECT UNDER THE LAWS OF THE STATE OF VIRGINIA.

no.	date	revision
-----	------	----------

Project Number
222365.00

Project
2480 S GLEBE ROAD

Phase

4.1 SITE PLAN SUBMISSION

Date
03.03.2025

Scale
As indicated

Drawing

FLOOR AREA
TABULATIONS

No

A-30

© Hord Coplan Macht, Inc.