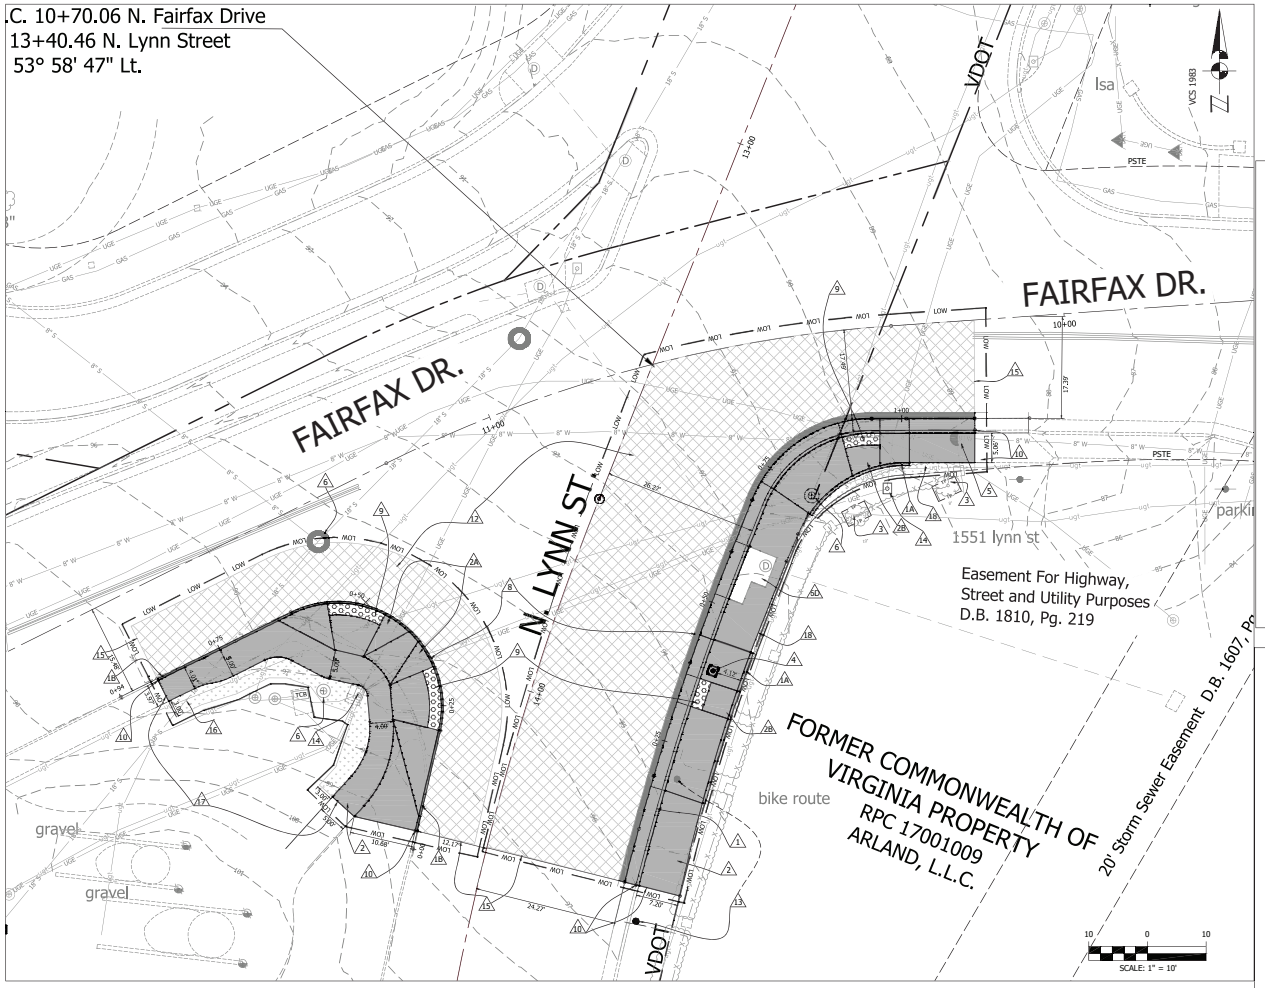

NOTE:

PROJECT MANAGER: RICHARD VIOLA, ARLINGTON COUNTY, 703-228-3699

SURVEYED BY: COUNTY SURVEYOR, ARLINGTON COUNTY, 703-228-7496

DESIGNED BY: K. PATEL, ARLINGTON COUNTY, 703-228-3503

SUBSURFACE UTILITY DATA PROVIDED BY : ARLINGTON COUNTY, ARLINGTON COUNTY, 703-228-7496

PROFILE BL-2 MEDIAN TOC

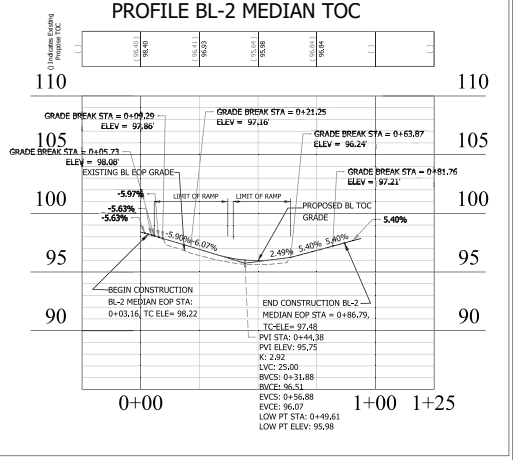

PROFILE BL EOP

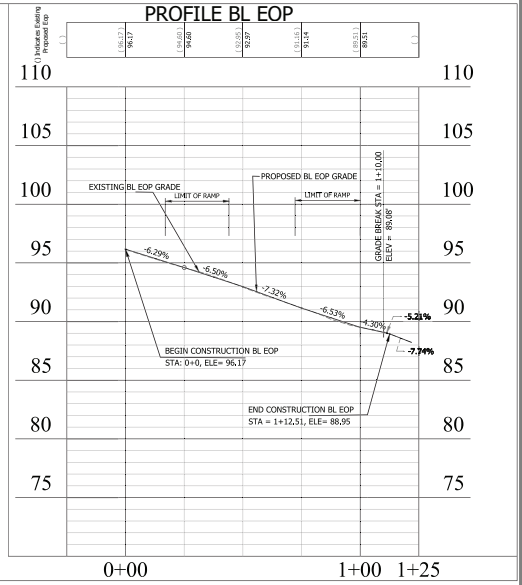

CONSTRUCTION NOTES:

1. NEW CURB AND GUTTER (CG-6) VDOT STANDARD (201.03)
1A. NEW HEADER CURB (C-3) ARLINGTON COUNTY STANDARD (R-2.0)
1B. PROPOSED 4" HIGH MEDIAN CURB (VDOT CG-2) VDOT STANDARD (201.01), INCLUDES CURB FOR APRONS, RAMPS, ETC.
2. NEW SIDEWALK (S-4) ARLINGTON COUNTY STANDARD (R-2.0)
2A. NEW CURB RAMP (CG-12A), VDOT ROAD & BRIDGE STANDARDS (203.06)
2B. NEW CURB RAMP (CG-12 B MOD.) VDOT ROAD & BRIDGE STANDARDS (203.07).
3. MULCH IMPACTED TREE PITS AREA .(TREE PITS ARE EXLUDED FROM L.D.A.)
4. INSTALL PEDESTRIAN SIGNAL HEAD WITH POLE AND FOUNDATION AS PER ARLINGTON COUNTY TRAFFIC SIGNAL & STREET LIGHT SPECIFICATION 2018, SHALL COORDINATE WITH DES-TE. & O. (703-228-3864) PRIOR TO BEGIN WORK.
5. WATER METER BOX, VERTICAL ADJUSTMENT TO NEW GRADE
6. UTILITY MANHOLE OR TRAFFIC BOX , VERTICAL ADJUSTMENT TO NEW GRADE (ARLINGTON COUNTY DETAIL S-2.5 TYPE A)
6A. ADJUST EXISTING CATCH BASIN TOP TO PROPOSED GRADE
8. PROPOSED ASPHALT - FULL DEPTH REPLACEMENT ARLINGTON COUNTY STANDARD (R-1.3)
9. PROPOSED DETECTABLE WARNING SURFACE DARK GRAY COLOR PER ARLINGTON COUNTY STANDARD H-3.2, CURB RAMPS
10. MATCH EXISTING T.O.C. OR SIDEWALK GRADE. (CLEAN LINE SAW CUT BE NEEDED.)
12. ASPHALT - MILL AND OVERLAY (½"TO 3") PER ARLINGTON COUNTY STANDARD (R-1.4)
13. TRAFFIC CONTROL SIGNS, RELOCATE WITH NEW POST D1-3B, (INSTALL PER DETAIL SG-1.0) SEE SHEET # 11 FOR DETAILS. SHALL COORDINATE WITH DES-TE. & O. (703-228-3864) PRIOR TO BEGIN WORK.
14. EXISTING TRAFFIC PED POLE TO BE REMAIN.
15. PROVIDE CONSTRUCTION JOINT AS PER VDOT R&B. STD. 303.02, WP-2 (SEE DETAILS ON SHEET 3 OF 13)
16. SOD,TALL FESCUE/ BLUEGRASS MIXTURE
17. TRANSITION LEAD WALK TO MEET PROPOSED SIDEWALK
18. HEDGE ROW-REMOVE, RESET, AND MULCH (INCLUDE ALL LABOR AND MATERIALS)
TP. PROTECT TREE DURING CONSTRUCTION OF PROPOSED WORK AS SHOWN. CALL URBAN FORESTER (702-228-6557) PRIOR TO BEGINNING WORK ADJACENT TO TREE.

NOTE:

THE CONTRACTOR IS RESPONSIBLE FOR ALL COSTS INVOLVED WITH REPLACING ANY TRAFFIC DETECTION LOOPS THAT ARE DAMAGED DURING CONSTRUCTION. THE CONTRACTOR SHALL INSTALL REPLACEMENT CONDUIT STUB OUTS. THE CONTRACTOR SHALL COORDINATE WITH DES- TRAFFIC ENGINEERING AND OPERATIONS (703-228-3864) FOR SPLICING OF LOOPS AND INSPECTIONS FOLLOWING INSTALLATION.

REVISED ON 11/08/2016

COPYRIGHT © 2016 ARLINGTON COUNTY VIRGINIA - ALL RIGHTS RESERVED

ARLINGTON VIRGINIA

DEPARTMENT OF ENVIRONMENTAL SERVICES
FACILITIES & ENGINEERING DIVISION
ENGINEERING BUREAU
2100 CLARENDON BOULEVARD, SUITE 813
ARLINGTON, VA 22201
PHONE: 703.228.3629
FAX: 703.228.3606

COPYRIGHT © 2016 ARLINGTON COUNTY VIRGINIA - ALL RIGHTS RESERVED

SEAL

COMMONWEALTH OF VIRGINIA — PETER J. RIGBY — Lic. No. 019787 — 2/14/19 — PROFESSIONAL ENGINEER

APPROVALS	DATE
QUALITY CONTROL ENGINEER	2/14/19
CONSTRUCTION MANAGEMENT SUPERVISOR	2/15/19
WATER, SEWER, STREETS BUREAU CHIEF	2/14/19
TRANSPORTATION DIRECTOR	2/14/19
PROJECT MANAGER	2/14/19

REVISIONS DATE

FAIRFAX DR. & N. LYNN ST.

PLAN AND PROFILE
FAIRFAX DR. & N. LYNN ST.
SE CORNER AT INTERSECTION

P14D

DESIGNED: K. PATEL
DRAWN : K. PATEL
CHECKED : P. RIGBY
MISS UTILITY TRANSMITTAL #: N/A

FILENAME: P14D-8-4-122-CORRIDOR.DWG

PATH: Q:\DATA\P14D_8B CORRIDOR IMPROVEMENTS\SITE 8-4 FAIRFAX DR & N LYNN STREET\CAD FILES\ACTIVE

PLOTTED: FEBRUARY 1 2019
PLOTTED BY:KPATEL

SCALE: AS NOTED

SCALE: 1" = 25'
VERT. SCALE: 1" = 5'

SHEET 8 OF 13