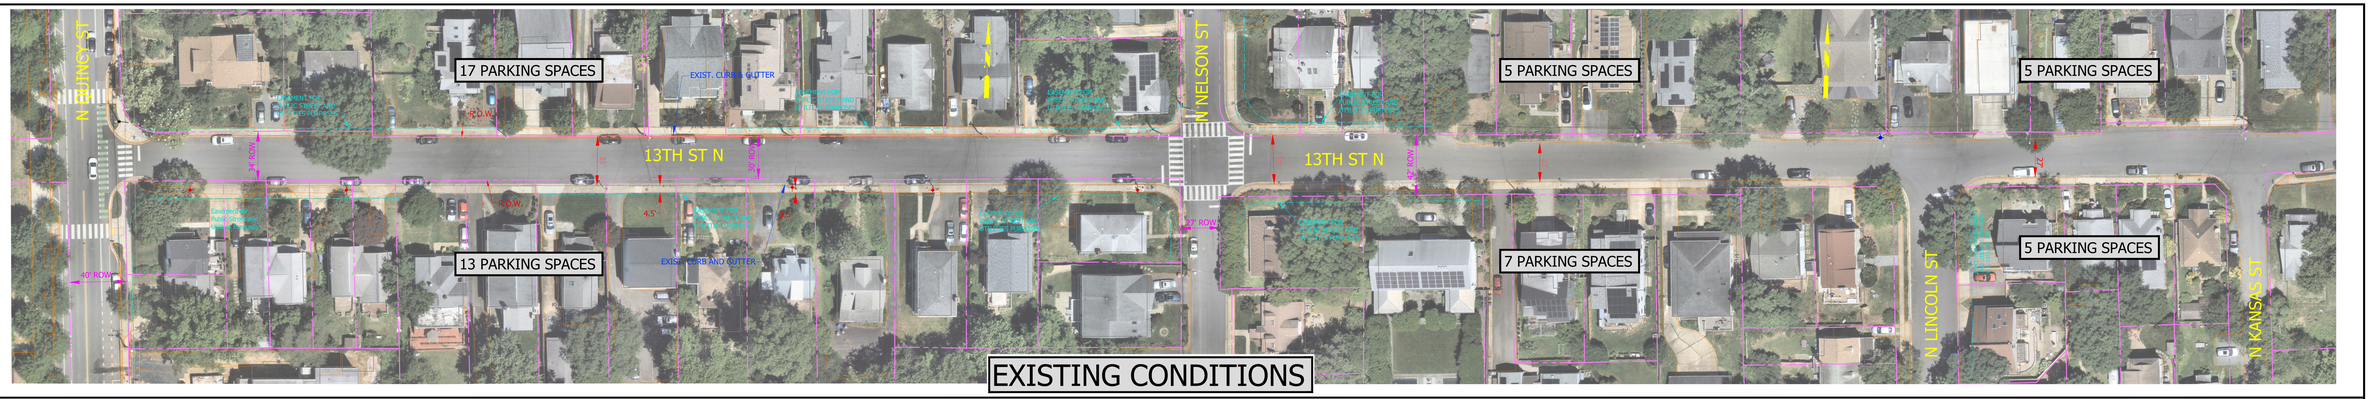

EXISTING CONDITIONS

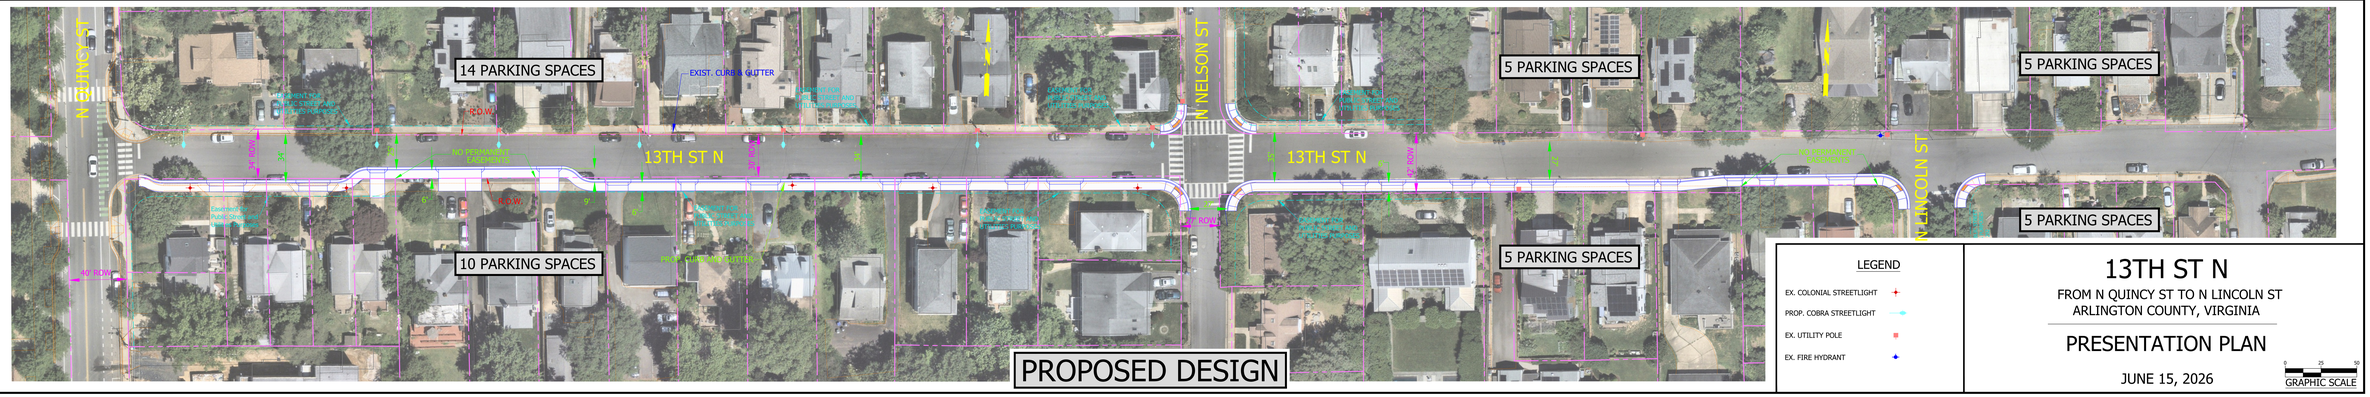

PROPOSED DESIGN

LEGEND

- EX. COLONIAL STREETLIGHT
- PROP. COBRA STREETLIGHT
- EX. UTILITY POLE
- EX. FIRE HYDRANT

13TH ST N

FROM N QUINCY ST TO N LINCOLN ST
ARLINGTON COUNTY, VIRGINIA

PRESENTATION PLAN

JUNE 15, 2026

GRAPHIC SCALE 0 25 50