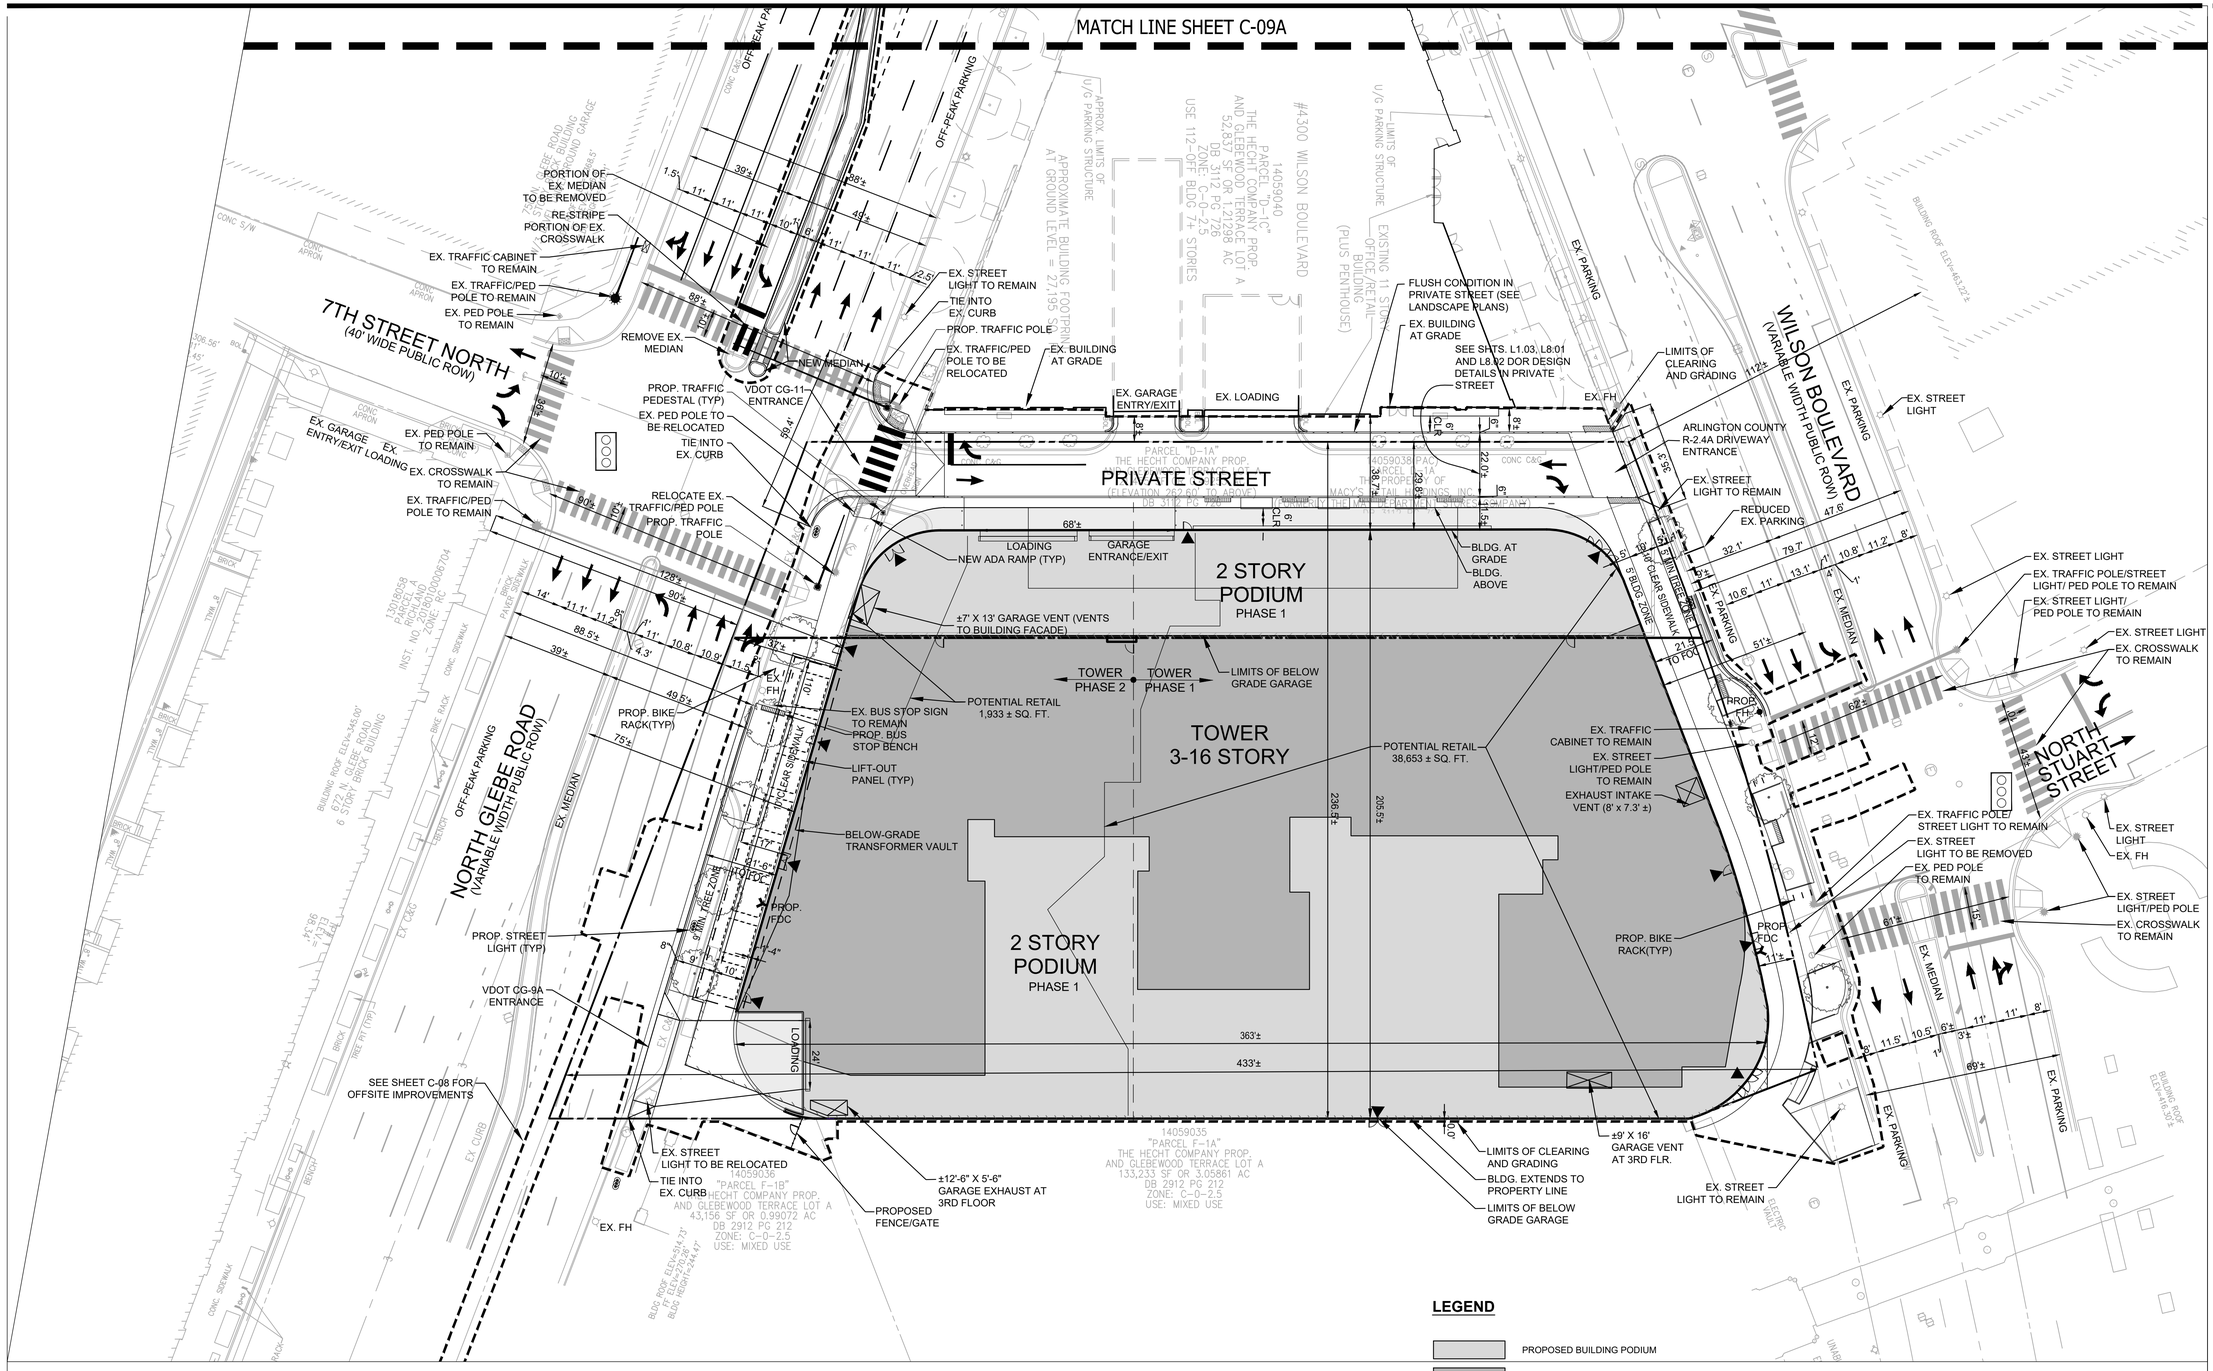

VIKA VIRGINIA, LLC
8180 Greensboro Dr., Suite 200
Tysons, VA 22102
703.442.7800 | vika.com

Our Site Set on the Future.

THE INFORMATION, DESIGN, AND CONTENT OF THESE DRAWINGS AND/OR DOCUMENTS HERETO ARE PROPRIETARY TO VIKA VIRGINIA, L.L.C. AND CONSTITUTE ITS PROPRIETARY INTELLECTUAL PROPERTY. THESE DRAWINGS AND/OR DOCUMENTS MUST NOT BE DIGITALLY FORWARDED, SHARED OR COPIED, DIGITALLY CONVERTED, MODIFIED, OR USED FOR ANY DESIGN PURPOSE, IN ANY FORMAT, WITHOUT PRIOR WRITTEN AUTHORIZATION FROM VIKA VIRGINIA, L.L.C. VIOLATIONS MAY RESULT IN PROSECUTION. ONLY APPROVED, SIGNED AND SEALED PLANS OR DRAWINGS MAY BE UTILIZED FOR RECORDING AND/OR CONSTRUCTION PURPOSES.

© 2021 VIKA VIRGINIA, L.L.C.

V. 12.00

PLAN STATUS	DATE
1ST 4.1 SUBMISSION	06/29/2021
2ND 4.1 SUBMISSION	09/16/2021
3RD 4.1 SUBMISSION	09/26/2022
PLANNING COMMISSION SUBMISSION	11/07/2022

POST-APPROVAL SHEET STATUS	DATE

PROFESSIONAL SEAL

COMMONWEALTH OF VIRGINIA
JEFFREY A. KREPS
Lic. No. 1259
11/07/2022
LANDSCAPE ARCHITECT

BALLSTON MACY'S

4.1 SUBMISSION

ARLINGTON COUNTY, VIRGINIA

PRESENTATION PLAN

DRAWN BY:	NDR
DESIGNED BY:	RRC
DATE ISSUED:	JUNE 29, 2021
DWG. SCALE:	1"=25'
VIKA NO.	VV7287E
SHEET NO.	C-09

FILE: G:\Projects\7287\7287E\CADD\PLANNING\PLANNING DRAWINGS\7287E_PRESENTATION PLAN.dwg USER: Richardson DATE: Nov, 17 2022 TIME: 07:45 am

LAYOUT: C-09 PRESENATION PLAN, Plotted By: Richardson