
EXISTING CONDITION



PROPOSED PLAN

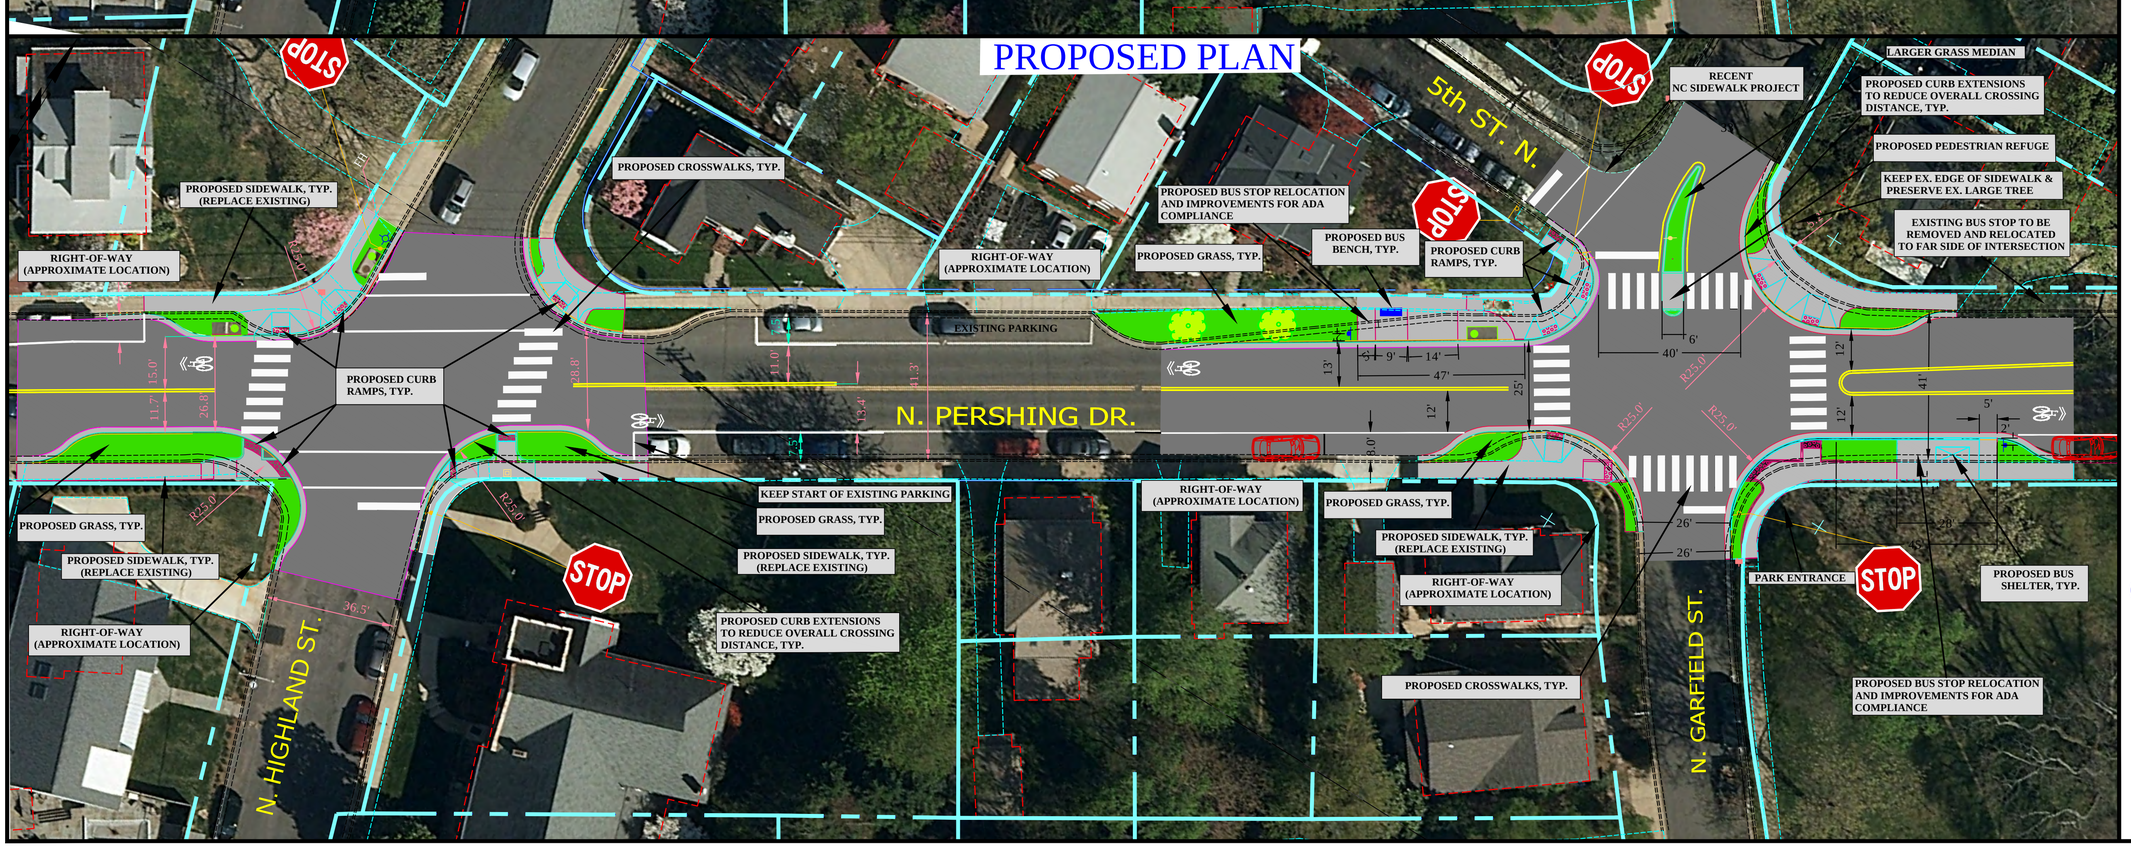

ARLINGTON
VIRGINIA

DEPARTMENT OF
ENVIRONMENTAL SERVICES

Transportation Division
Traffic Engineering and Operation Bureau

2100 Clarendon Boulevard, Suite 900
Arlington, VA 22201
Phone: 703.228.3629
Fax: 703.228.3606

Project Name and Location
NORTH PERSHING DRIVE
COMPLETE STREETS PROJECT
N. HIGHLAND INTERSECTION
N. GARFIELD INTERSECTION

CONCEPT PLAN
Scale: 1" = 20'

E