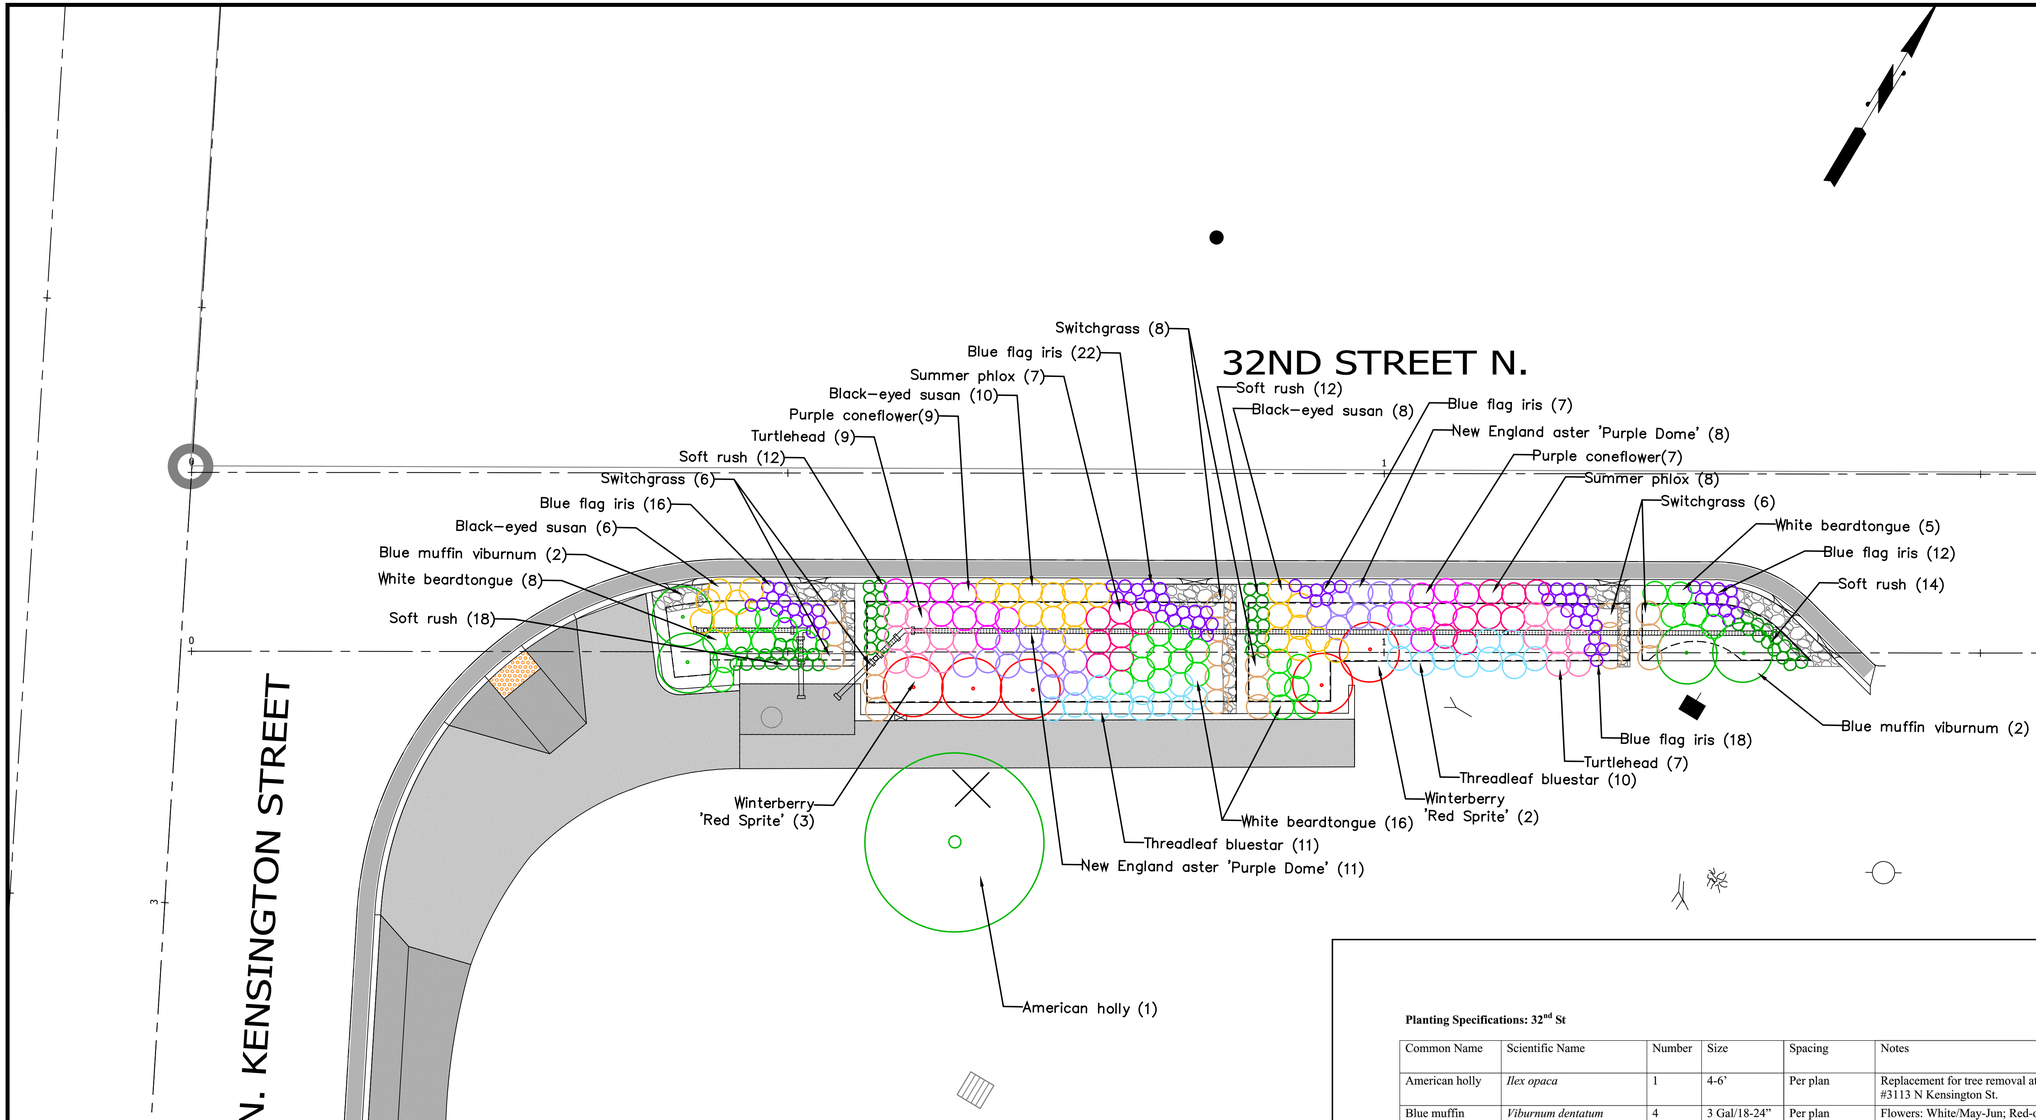

Planting Specifications: 32nd St

Common Name	Scientific Name	Number	Size	Spacing	Notes
American holly	*Ilex opaca*	1	4-6'	Per plan	Replacement for tree removal at #3113 N Kensington St.
Blue muffin viburnum	*Viburnum dentatum* 'Christom'	4	3 Gal/18-24"	Per plan	Flowers: White/May-Jun; Red-orange fall color Height – 2-3'
Winterberry 'Red Sprite'	*Ilex verticillata* 'Red sprite'	5	3 Gal/18-24"	Per plan	Red berries Nov-Feb Hgt: 2.5'-3'
'Shenandoah' switchgrass	*Panicum virgatum* 'Shenandoah'	20	Gal	Per plan	Height – 3-4' Clumping grass; burgundy stems
Purple coneflower	*Echinacea purpurea*	16	Gal	Per plan	Flowers: Magenta/Jun-Aug Hgt: 2-3'
Black-eyed susan	*Rudbeckia fulgida*	24	Qt	Per plan	Flowers: Gold/July-October Hgt: 2-3'
New England aster 'Purple Dome'	*Aster novae-angliae* 'Purple Dome'	19	Qt	Per plan	Flowers: Deep Purple/Aug-Sept Hgt: 1-2'
Threadleaf bluestar	*Amsonia hubrechtii*	21	Qt	Per plan	Flowers: Light blue/Apr-June
Smooth white beardtongue	*Penstemon digitalis*	30	Qt	Per plan	Flowers: White/May-June Hgt: 3-5'
Soft rush	*Juncus effusus*	56	Qt	Per plan	Evergreen Hgt: 3'
Summer phlox 'Shortwood'	*Phlox paniculata* 'Shortwood'	15	Qt	Per plan	Flowers: Hot pink/June-July Hgt: 4'
Turtlehead 'Hot lips'	*Chelone lyonii* 'Hot lips'	16	Qt	Per plan	Flowers: Rose pink/July-August Hgt: 2-3'
Virginia blue flag	*Iris virginica*	75	Rhizome	Per plan	Flower: Violet/Apr-May Hgt: 1-3'

Revised: 06/06/2011

Copyright © 2011 Arlington County Virginia - All Rights Reserved

ARLINGTON
VIRGINIA

DEPARTMENT OF
ENVIRONMENTAL SERVICES

Engineering & Capital Projects Division
Engineering Bureau
2100 Clarendon Boulevard, Suite 813
Arlington, VA 22201
Phone: 703.228.3629
Fax: 703.228.3606

Seal

90% REVIEW

Approvals Date

DESIGN TEAM SUPERVISOR

ENGINEERING BUREAU CHIEF

WATER, SEWER STREETS BUREAU CHIEF

TRANSPORTATION DIRECTOR

Revisions Date

Project Name and Location

West Little Pimmit Run - Phase I

Kensington Bioretention Nub Plan & Profile

From North Nottingham Street
To 34th Street North
321.47222.S18D.0000.0000

Designed: A. Joshi
Drawn: A. Joshi
Checked: N. Naikare
Miss Utility Transmittal #: 5091

Filename: S25D-PPlan June 2015 Meeting.dwg
Path: Q:\Data\S18D\Design\Drawings\For Christin's Meeting\Planting
Plotted: June 23, 2015
Plotted by: Ajoshi

Scale: Hor: 1" = 6'
Vert: 1" = 6'

Sheet
20 of 45