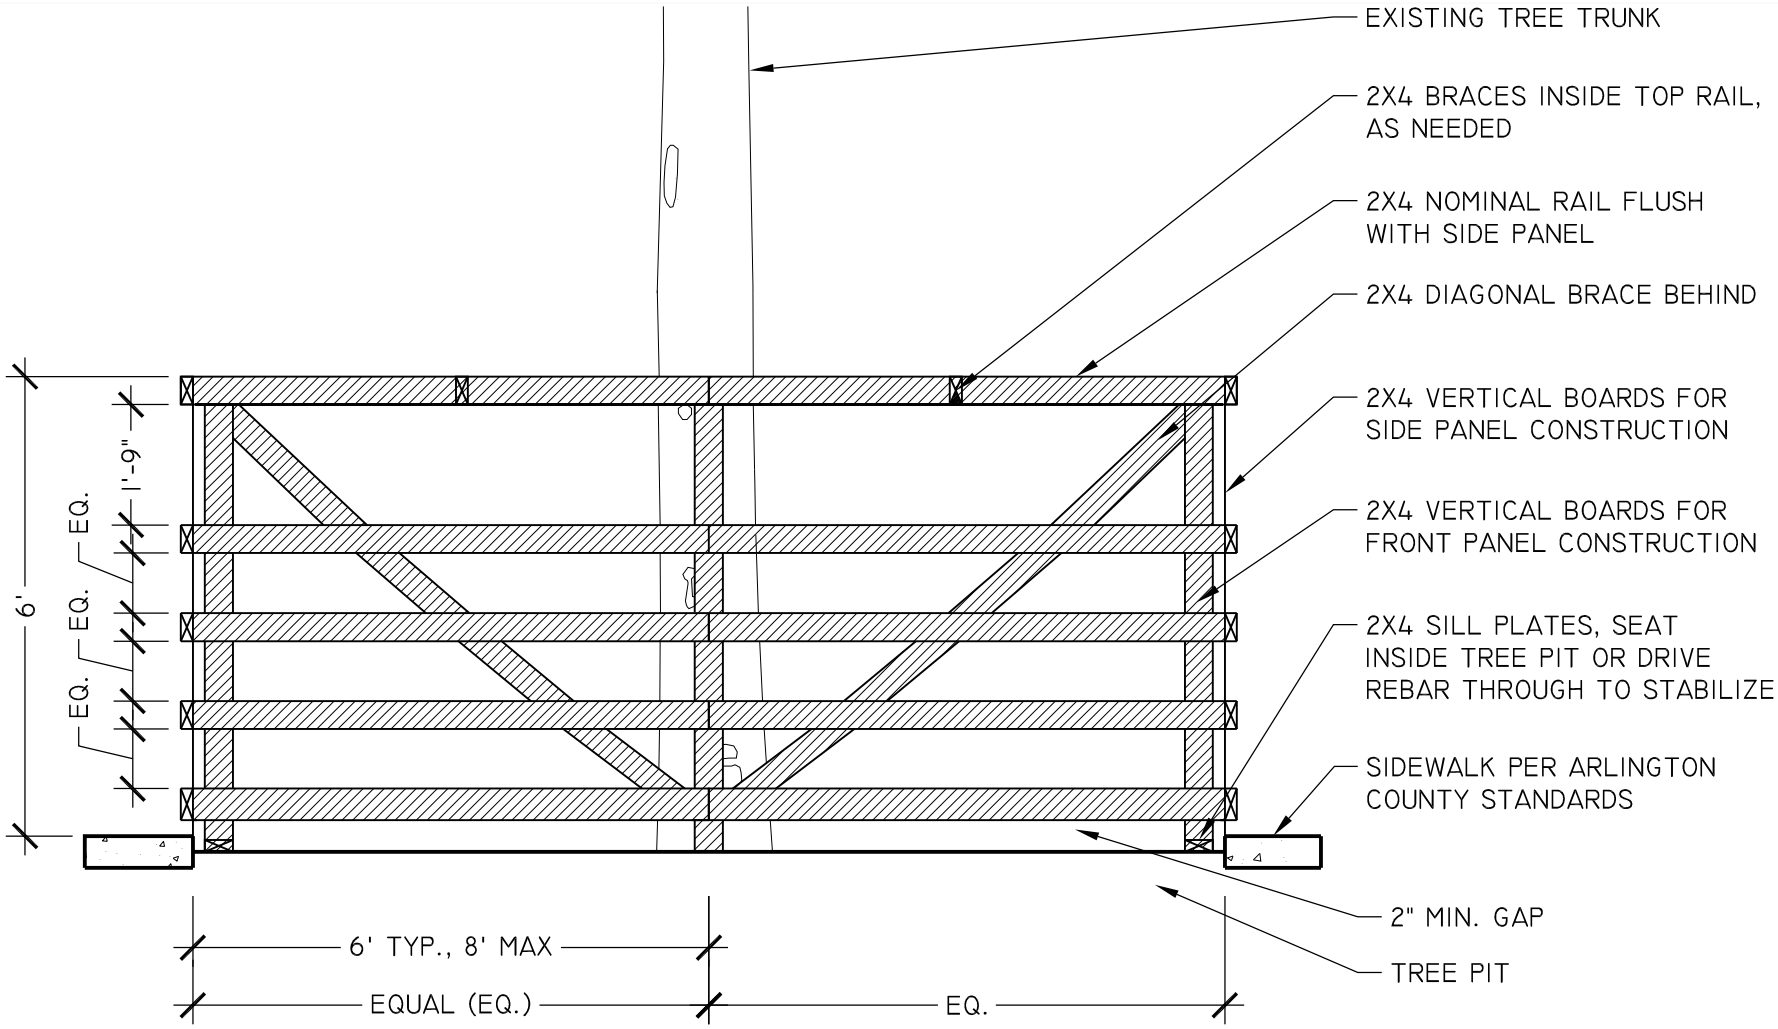

WOODEN TREE GUARD

NOT TO SCALE

ELEVATION

311300.8 (2026)

ARLINGTON VIRGINIA