


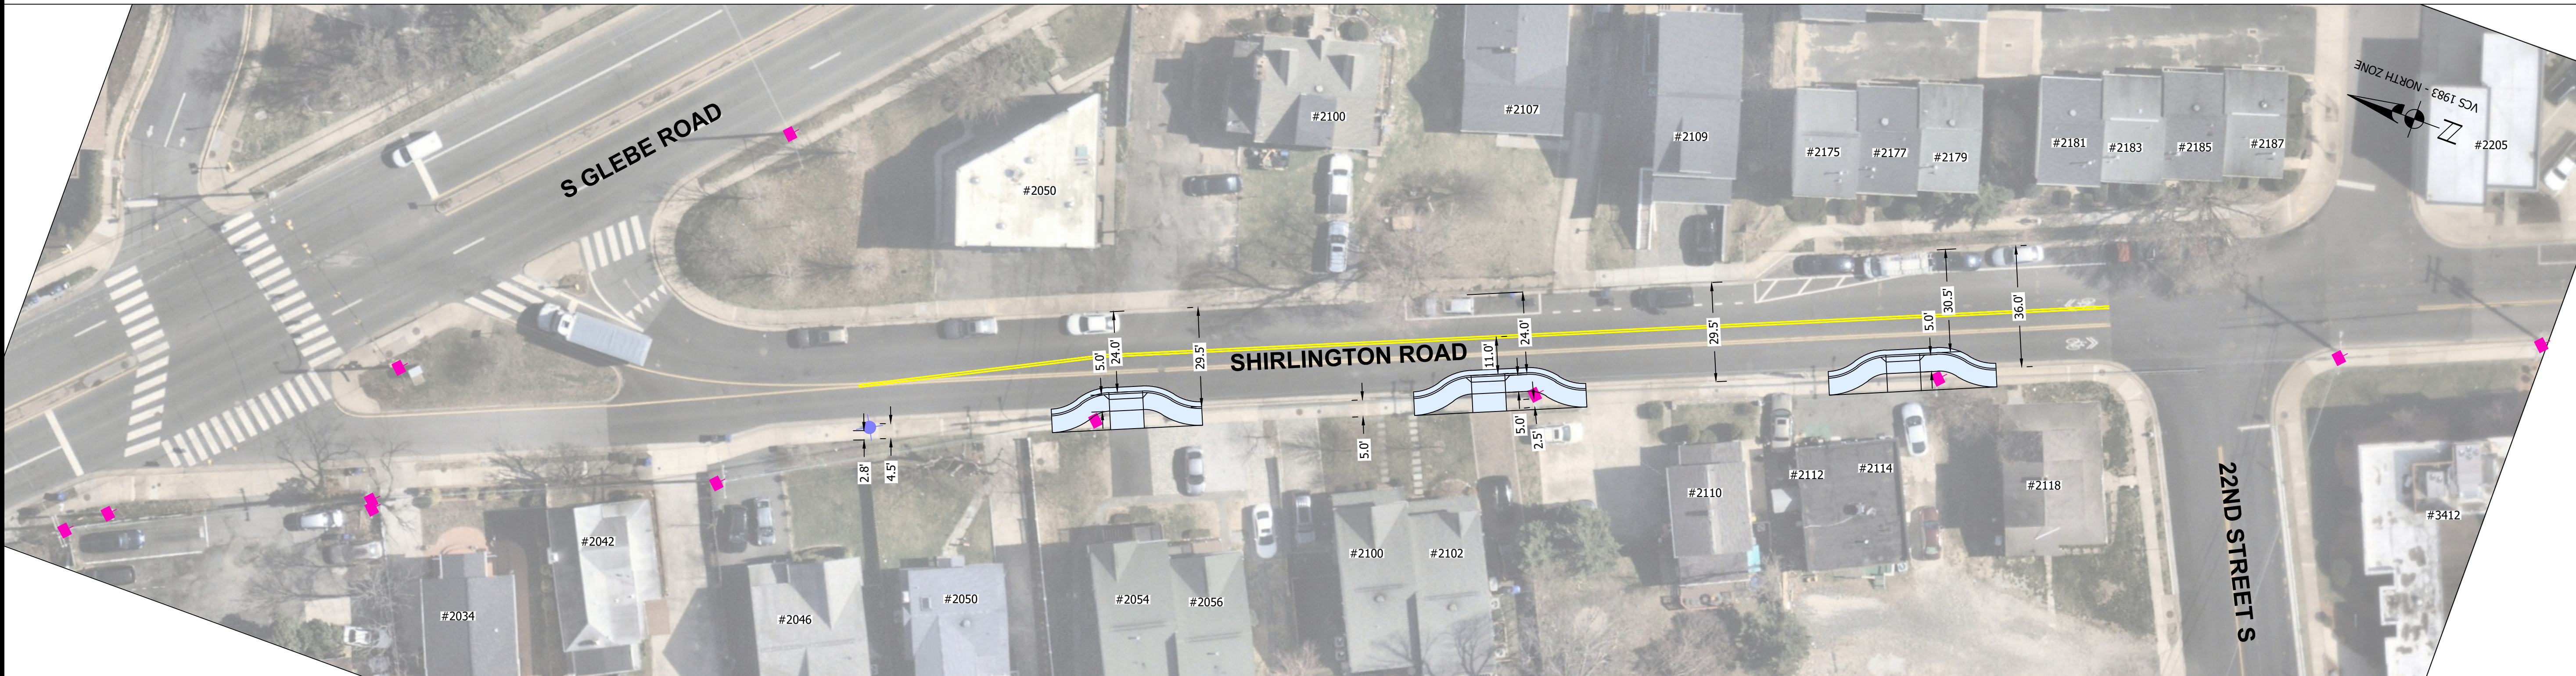

LEGEND

PROPOSED CONCRETE SIDEWALK/DRIVEWAY



EXISTING UTILITY POLE



EXISTING FIRE HYDRANT



PARKING NOTES

ESTIMATE PARKING REDUCTION: 2 PARKING SPACES

SEAL

15%
SUBMISSION

APPROVALS DATE

APPROVALS ARE NOT REQUIRED
WITH THIS SUBMISSION

REVISIONS DATE

SHIRLINGTON ROAD
FROM S GLEBE RD TO 22ND ST S

DESIGNED:
DRAWN:
CHECKED:
PLOTTED: MARCH 11 2026

SCALE:

